



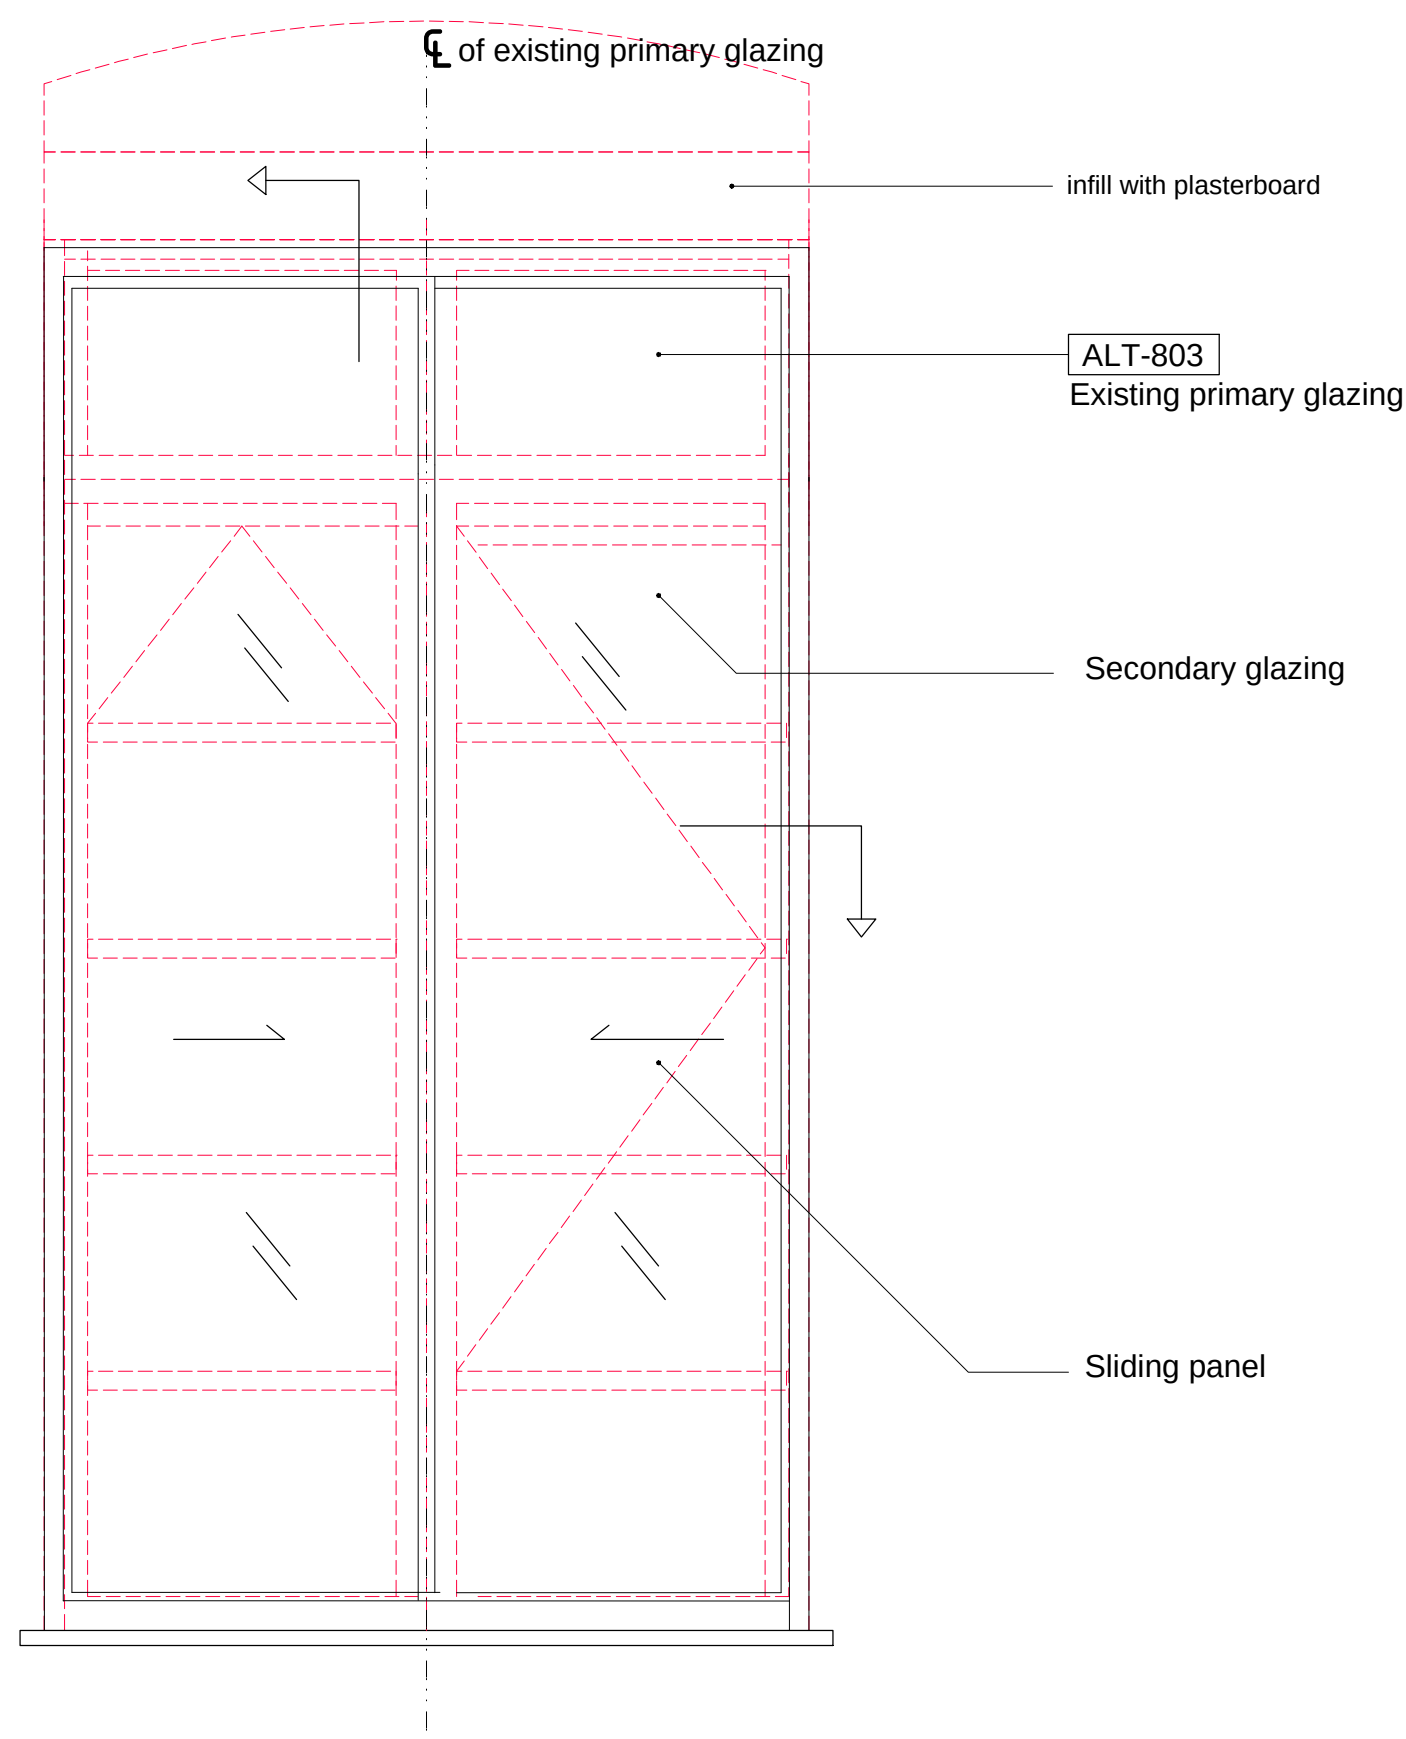


01 Broadway Lofts Secondary Glazing Internal Elevation

1:10

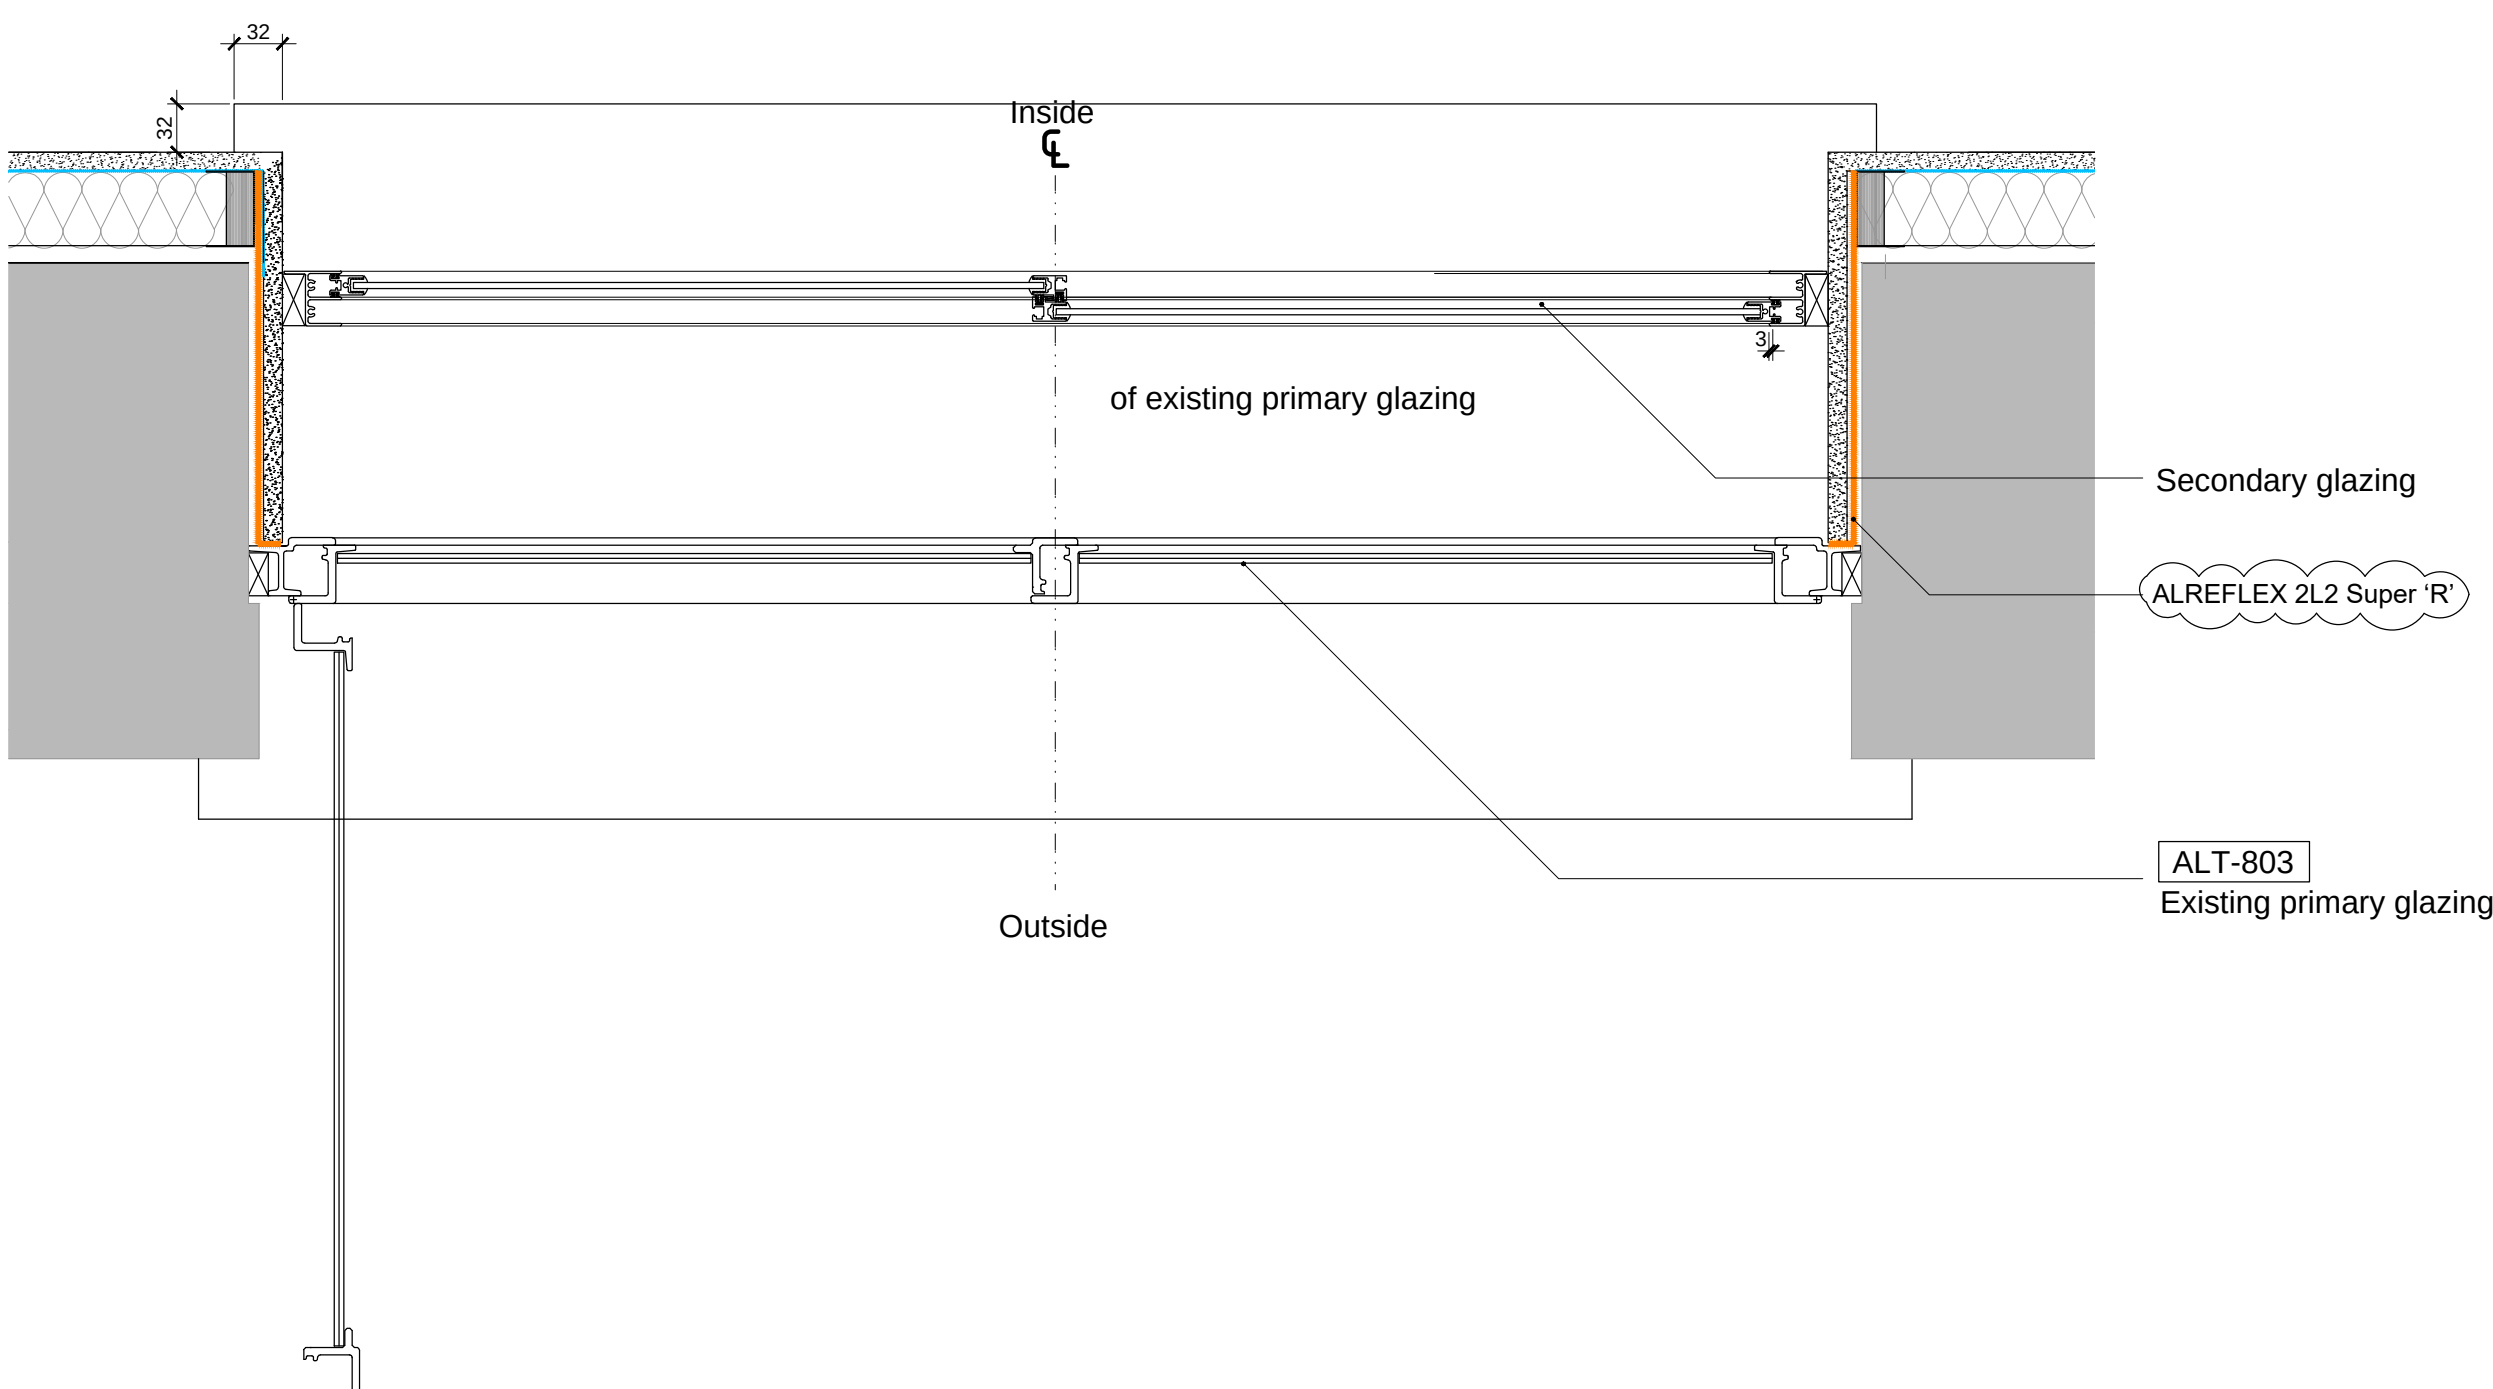

02 Broadway Lofts Secondary Glazing Plan

1:5

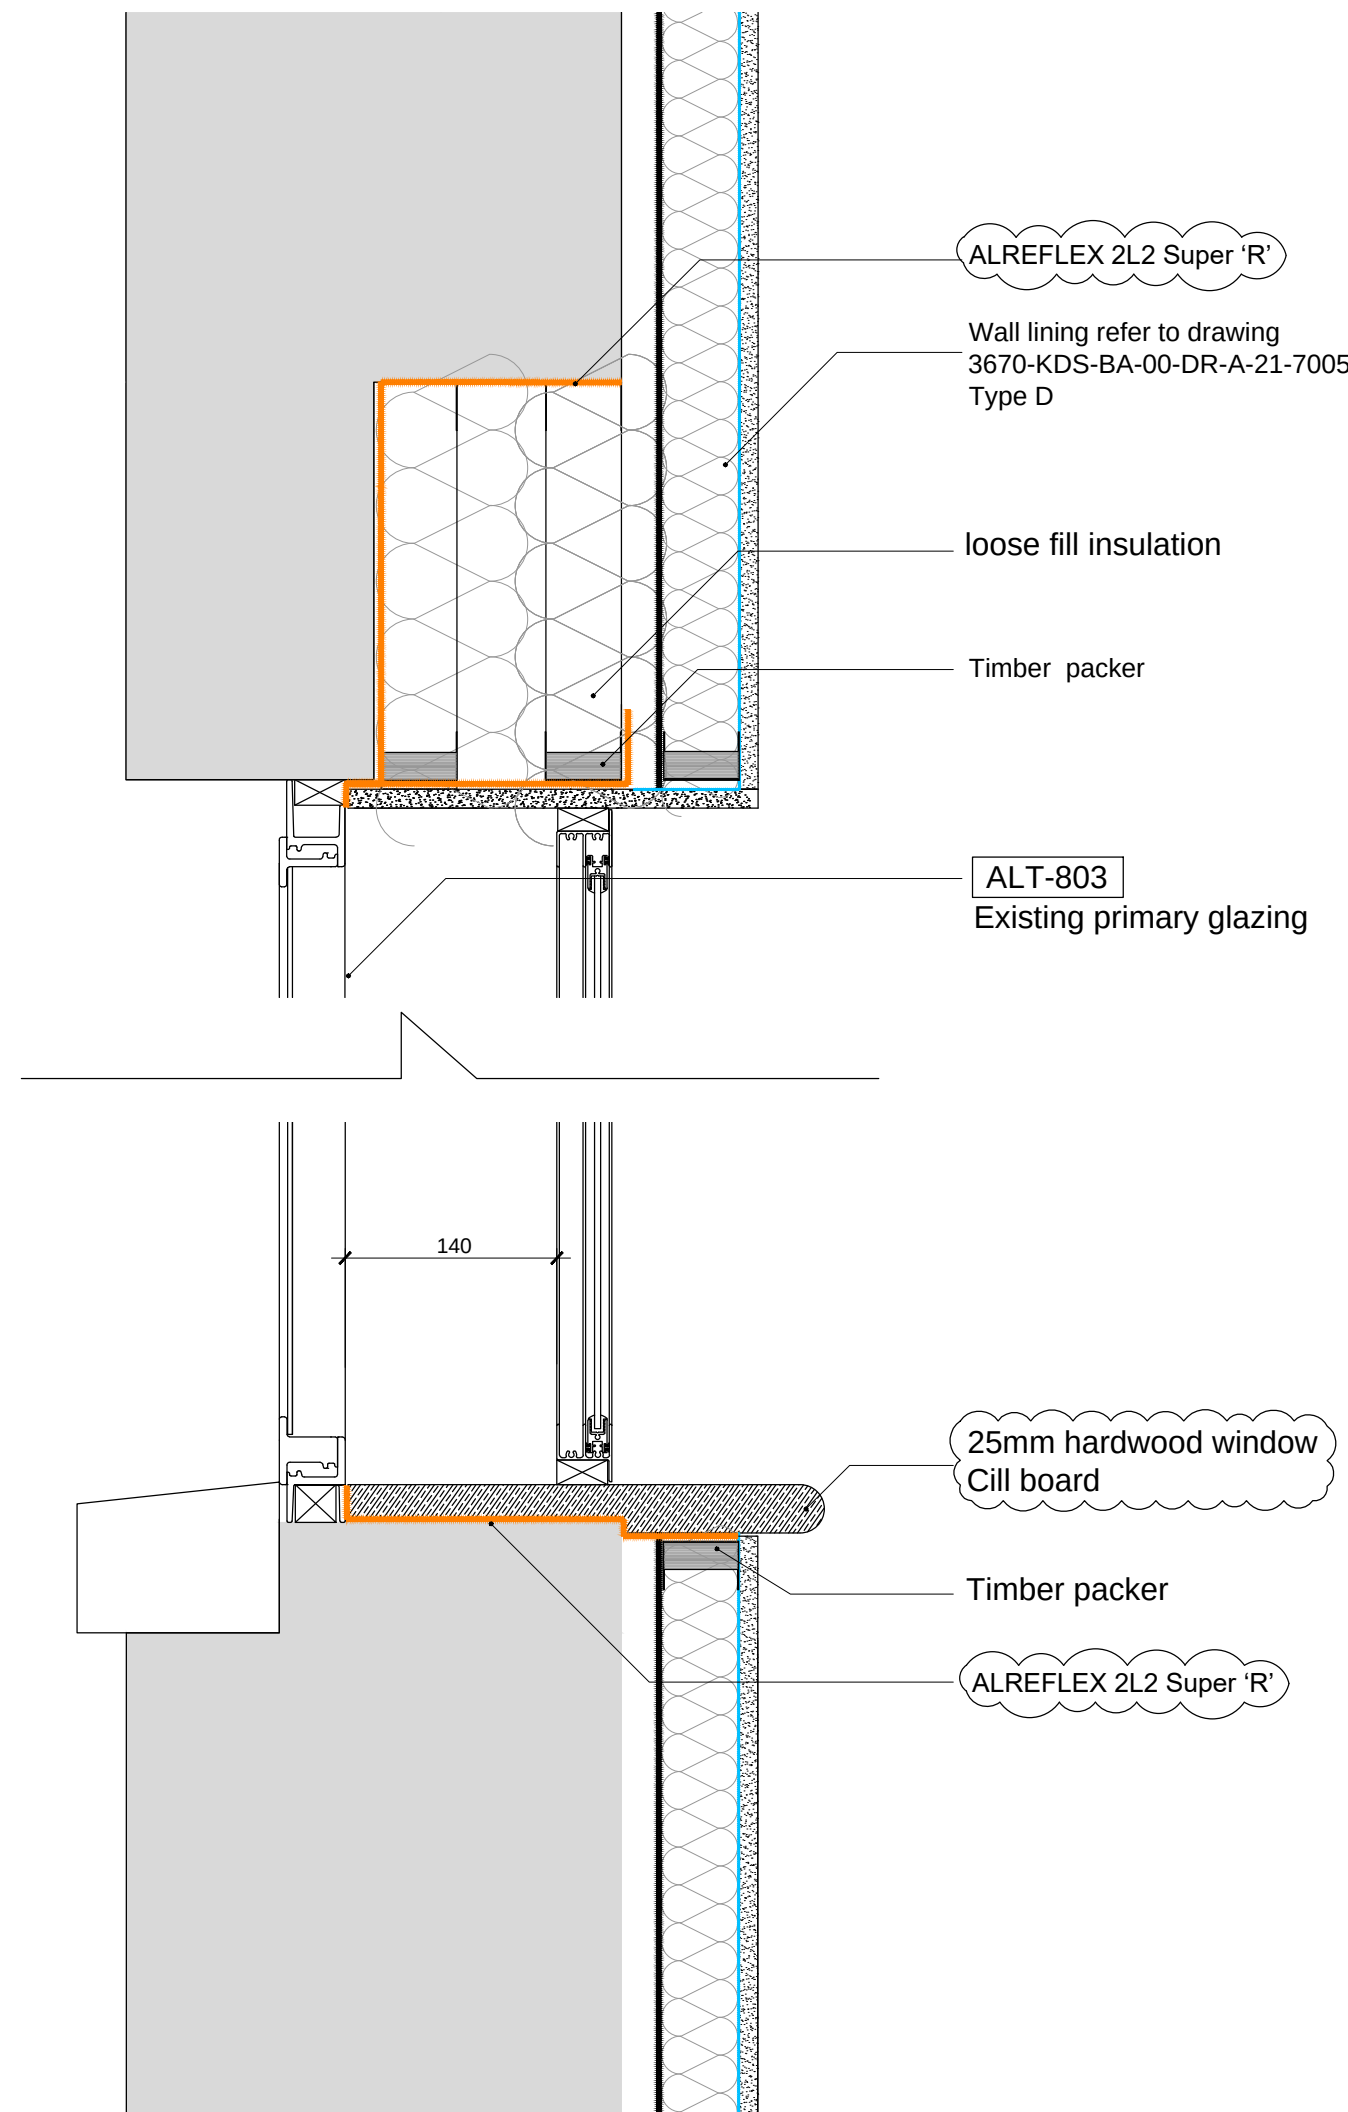


03 Broadway Lofts Secondary Glazing Section

1:5



© KDS & Associates Ltd
No part of this drawing may be reproduced without written consent.
All contractors must visit site and be responsible for taking and checking all dimensions relating to this work.
Do not scale from this drawing.

REVISION NOTES				
P1	22-12-2020	AC	ISSUE FOR INFORMATION	
C1	26-03-2021	AC	ISSUE FOR CONSTRUCTION	
C2	06-12-2022	AC	Added 6.5mm Alreflex 2L2 & Revised Window Cill	

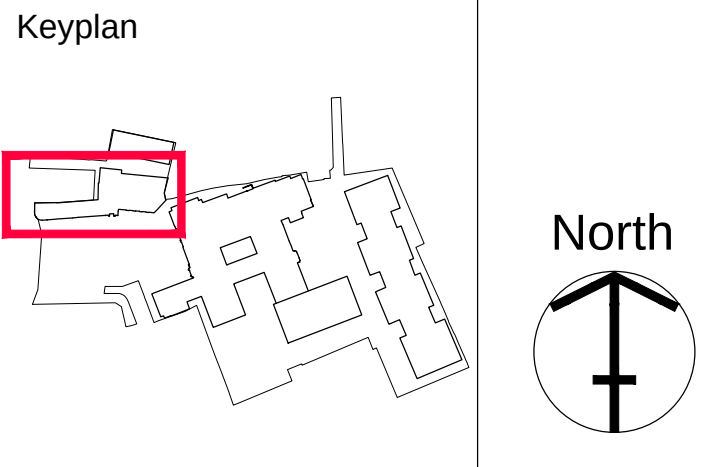

CONSTRUCTION

PROJECT / DRAWING TITLE
HORNSEY TOWN HALL
TOWN HALL & BROADWAY ANNEX
N8 9JJ

DRAWING TITLE
LOFTS
SECONDARY GLAZING DETAILS
NORTH FACING

DATE / DRAWN BY
18-06-19 AC

PROJECT / DRAWING NO
3670-KDS-BA-XX-DR-A-31-4513

SCALE
1:10@A1

REV
C2