



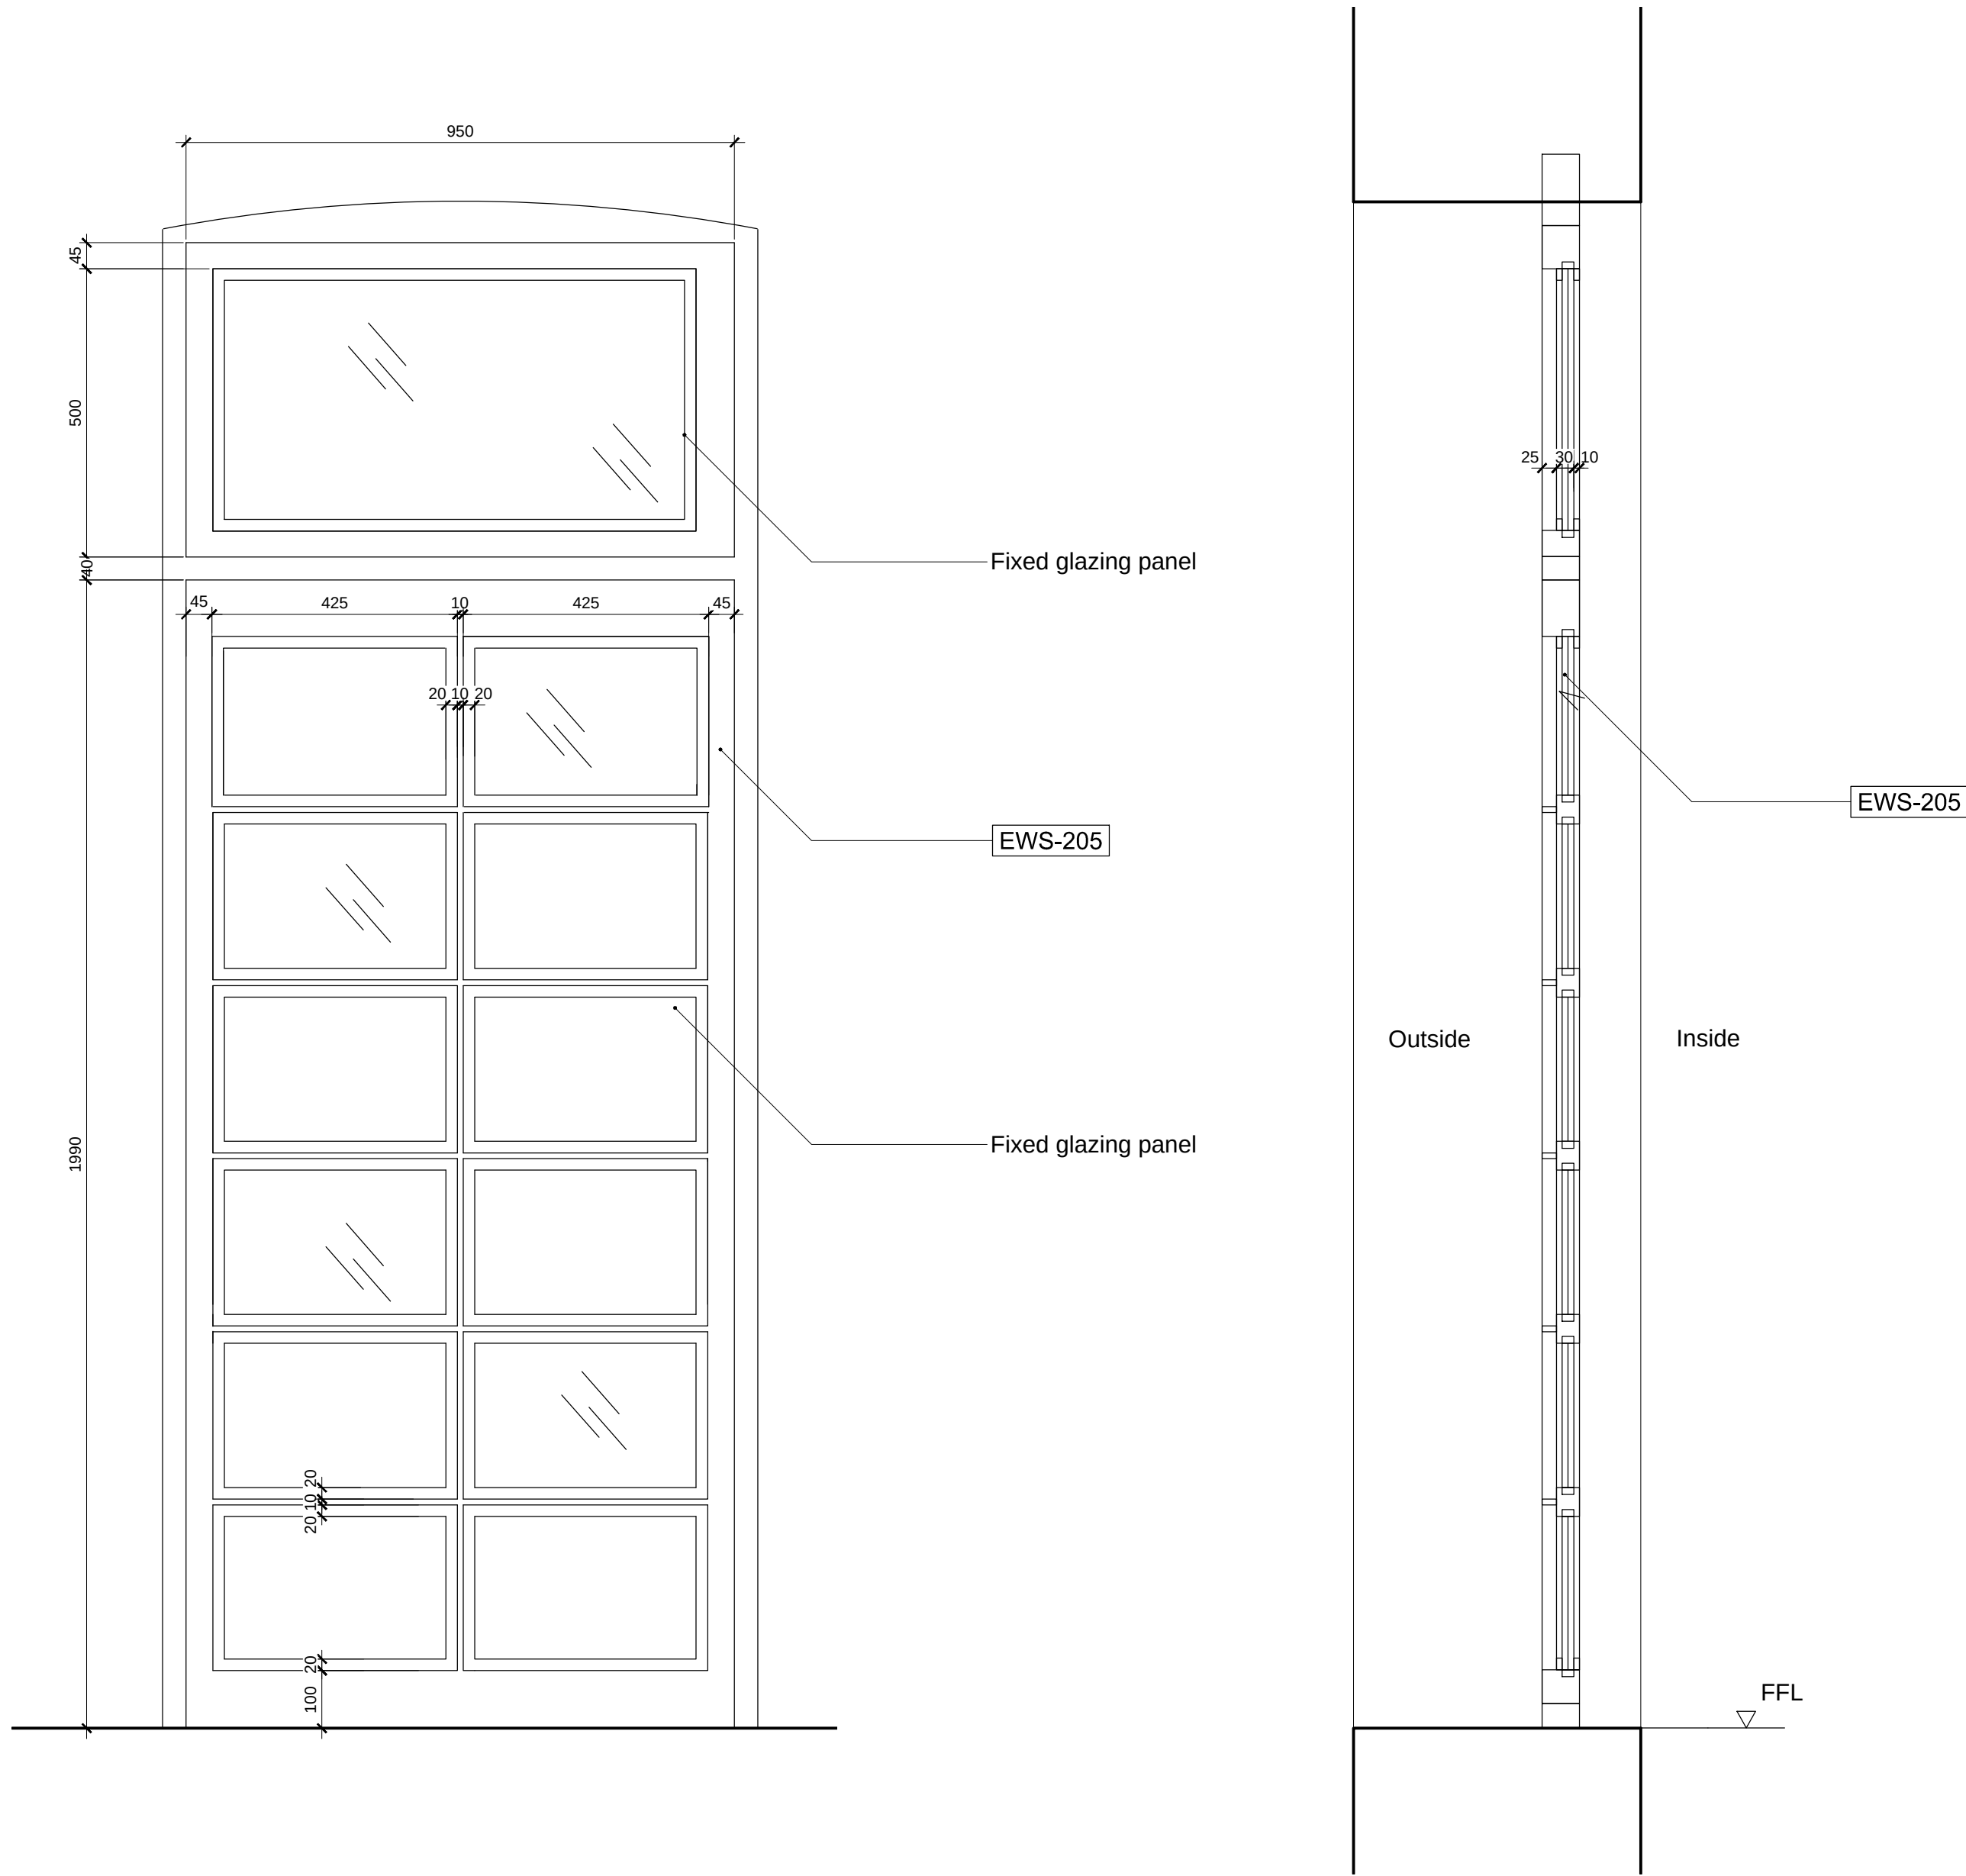


01 W-1-32 - Fire Stair window Elevation
1:5

03 W-1-32 - Fire Stair window Section
1:5

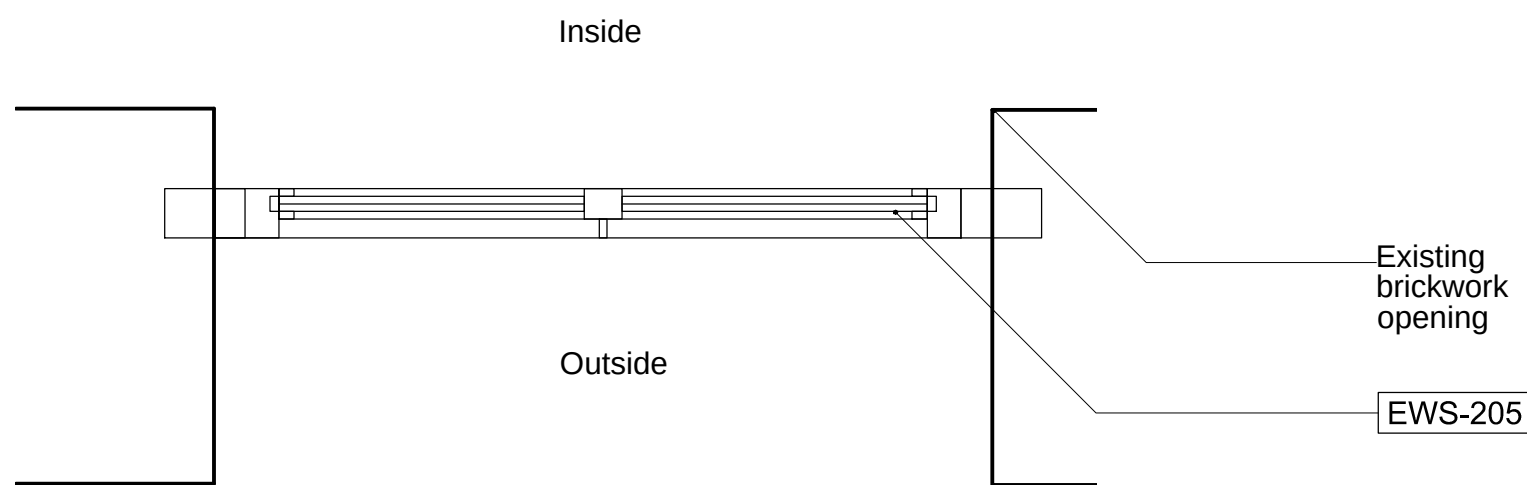


02 W-1-32 - Fire Stair window Plan
1:5

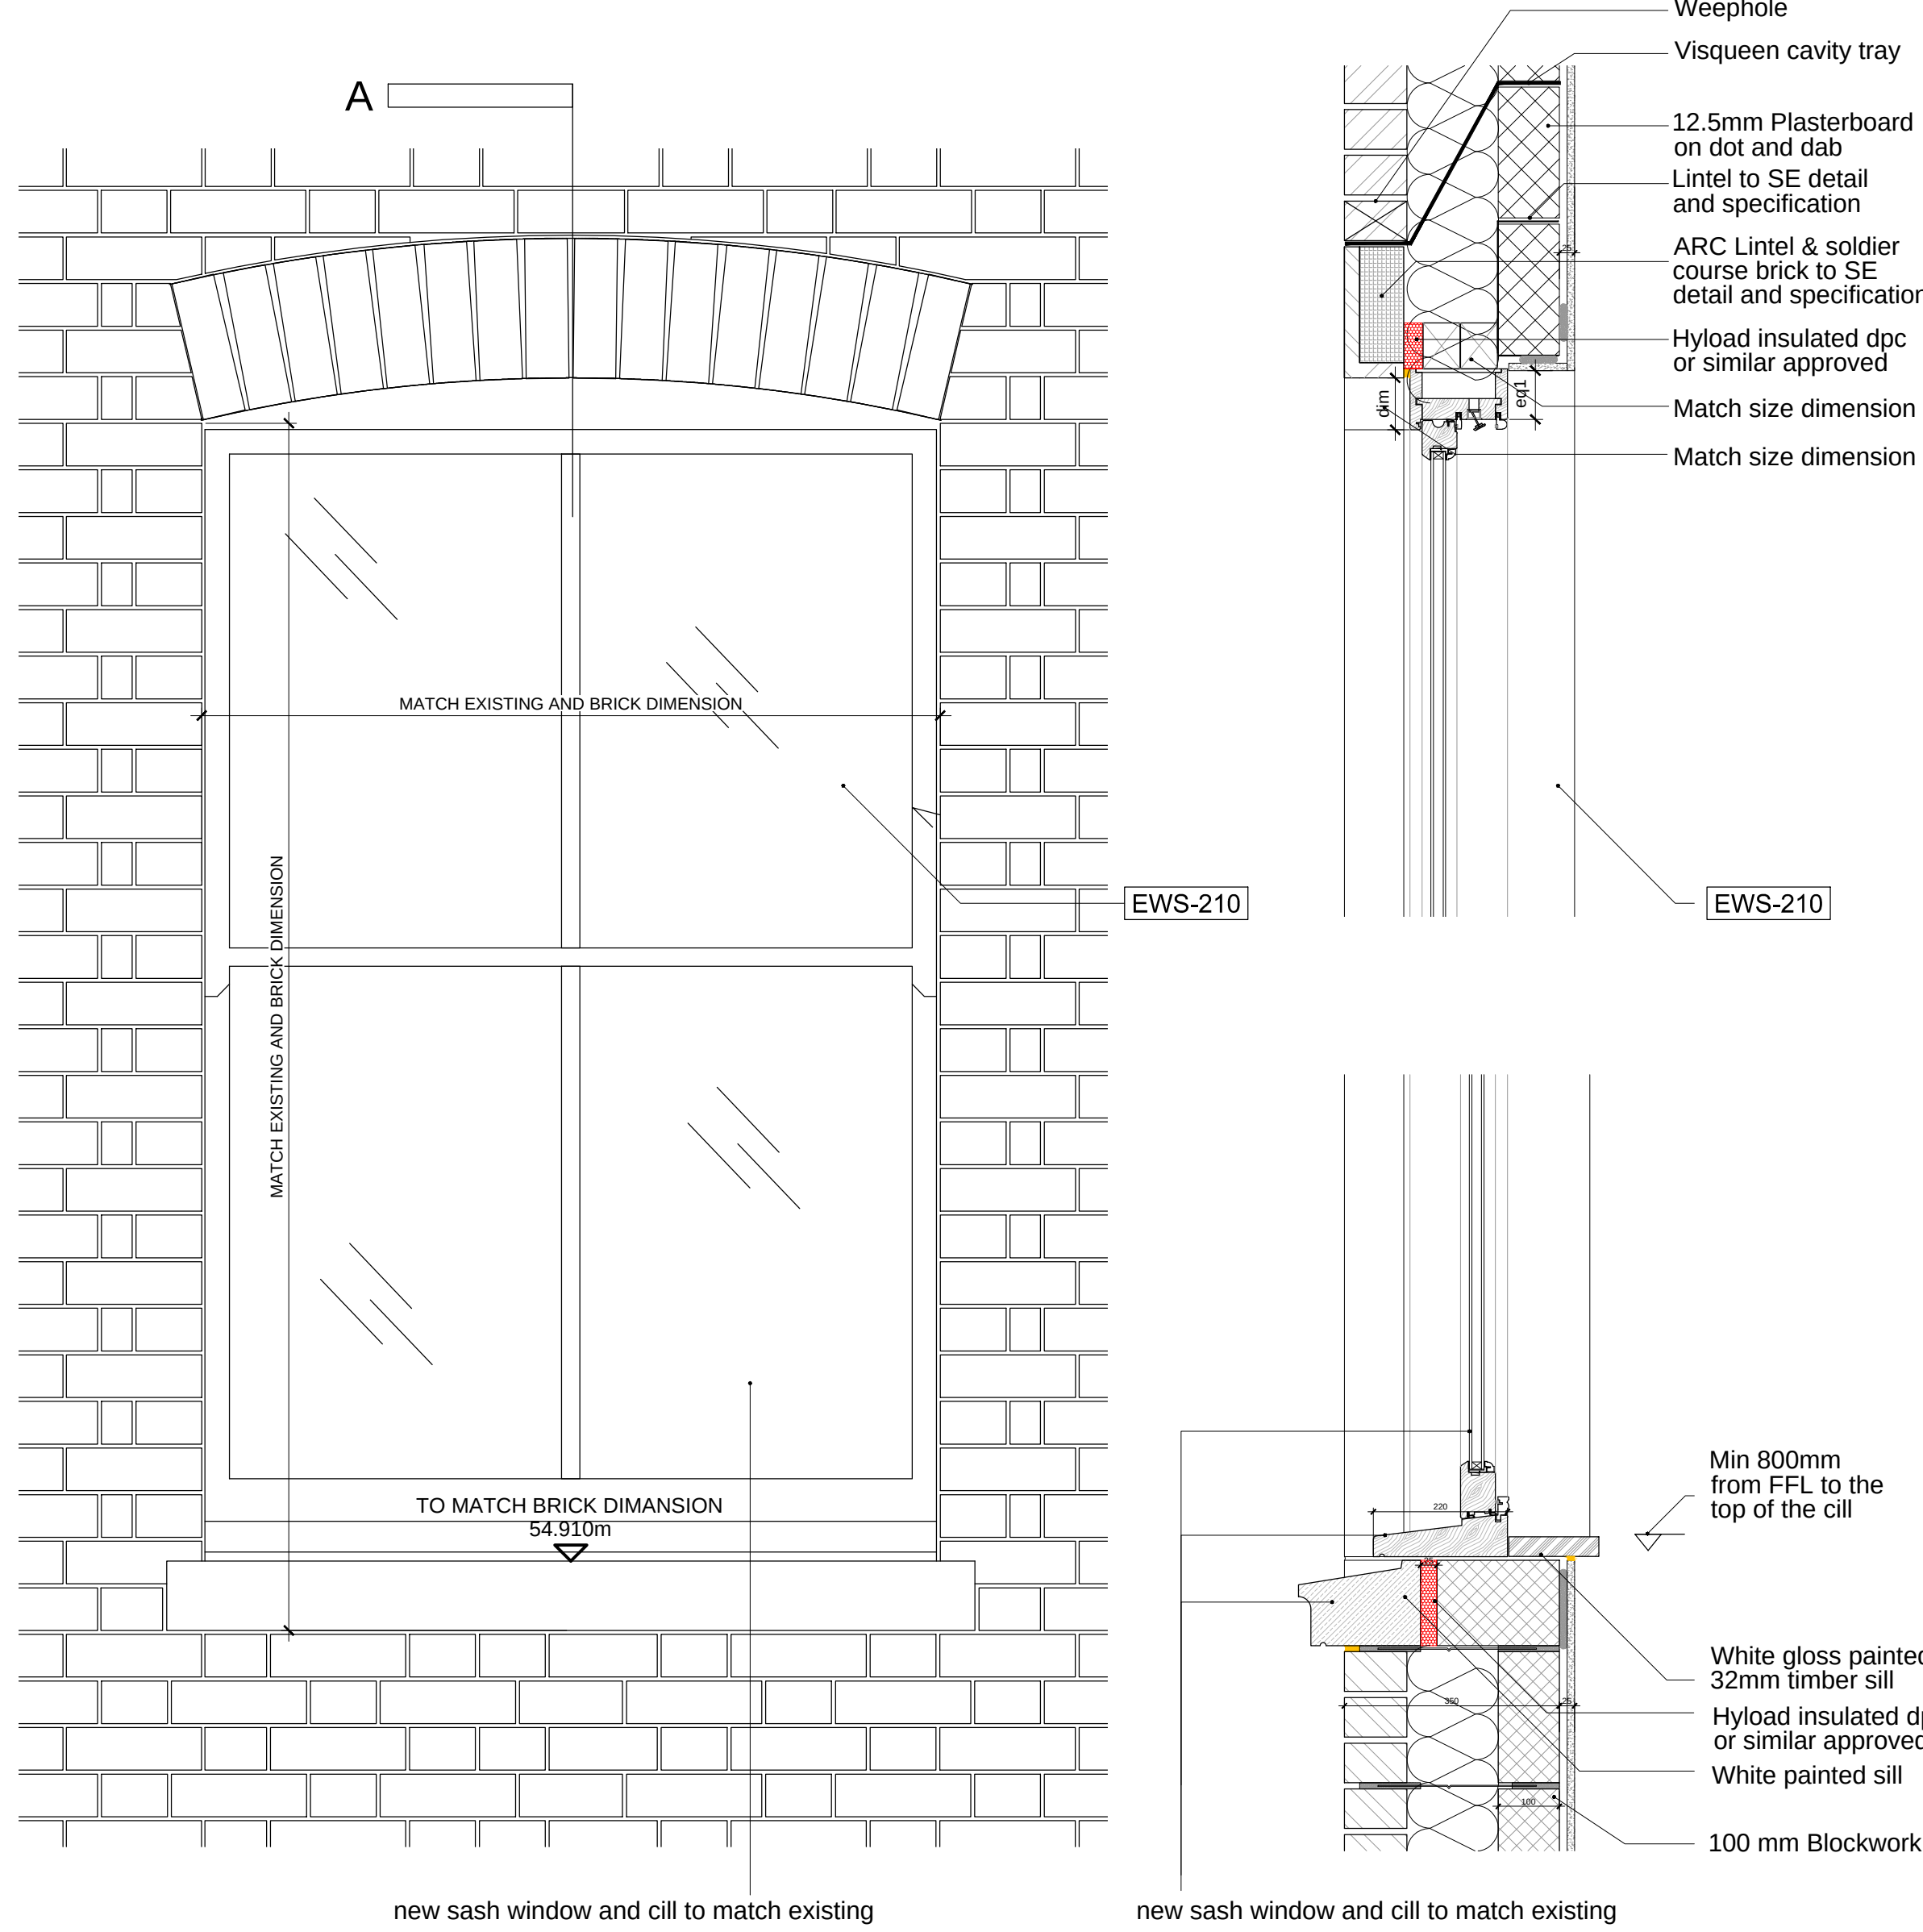

04 EWS-210 New sash window Elevation
1:5


05 EWS-210 New sash window Section A
1:5

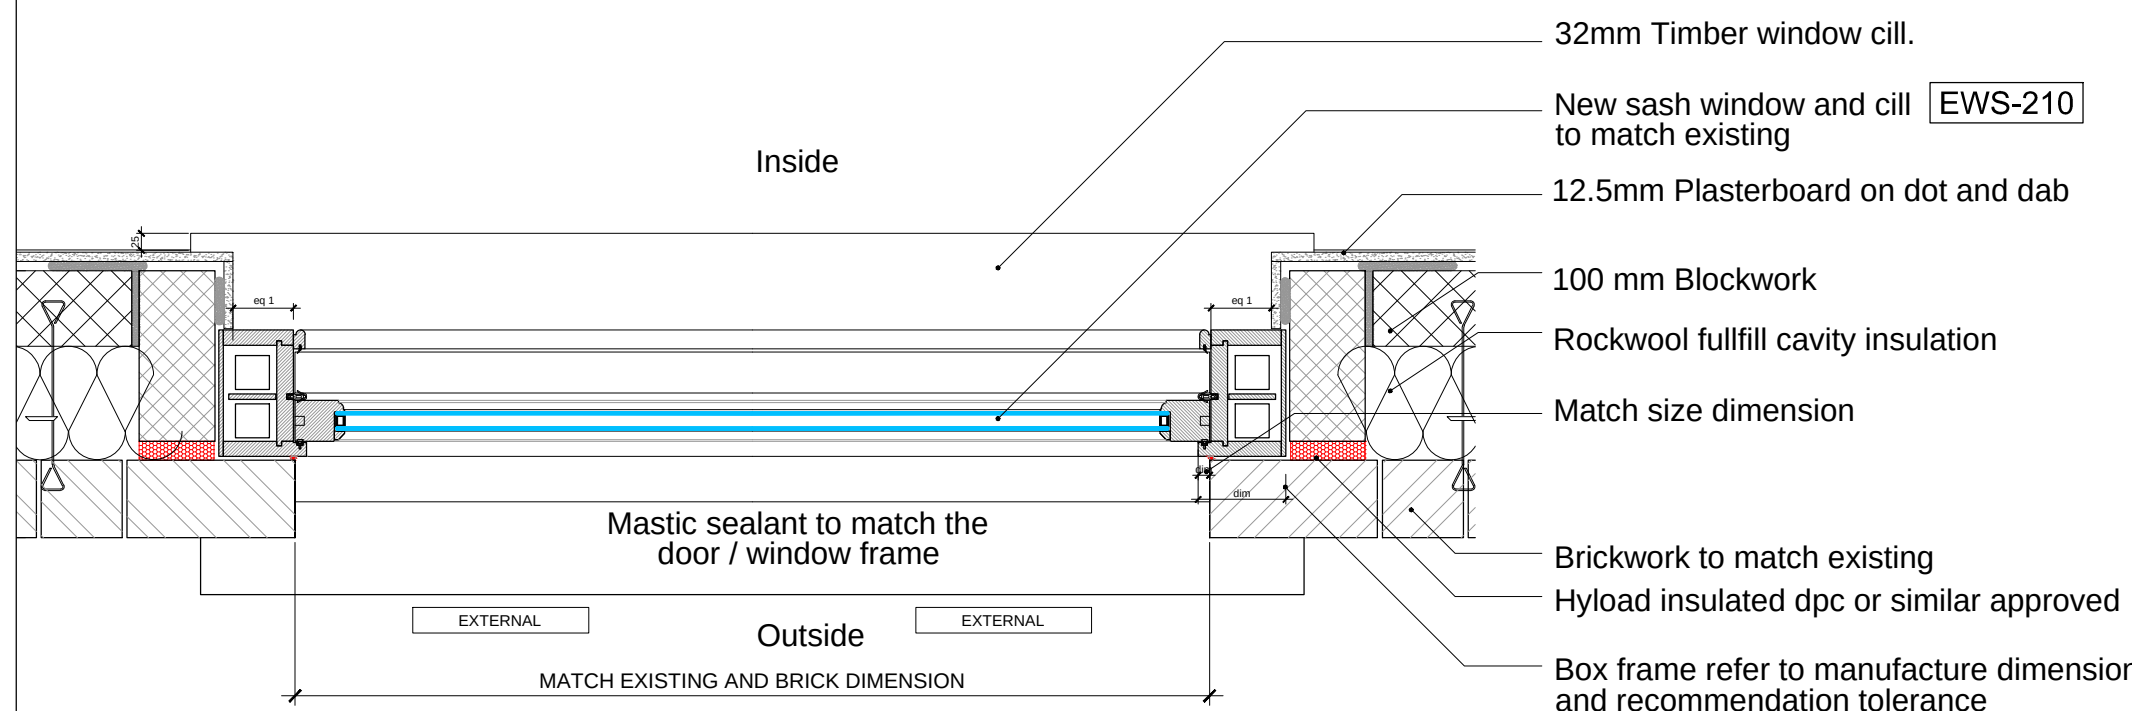

06 EWS-210 New sash window Plan
1:5

© KDS & Associates Ltd
No part of this drawing may be reproduced without written consent.
All contractors must visit site and be responsible for taking and checking all dimensions relating to this work.
Do not scale from this drawing.

REVISION NOTES				
P1	05-12-2019	AC	ISSUED FOR INFORMATION	
C1	14-02-2020	AC	ISSUED FOR CONSTRUCTION	
C2	14-04-2021	AC	UPDATED WALL BUILD-UP	
C3	26-04-2021	AC	UPDATED SASH WINDOW DETAIL	

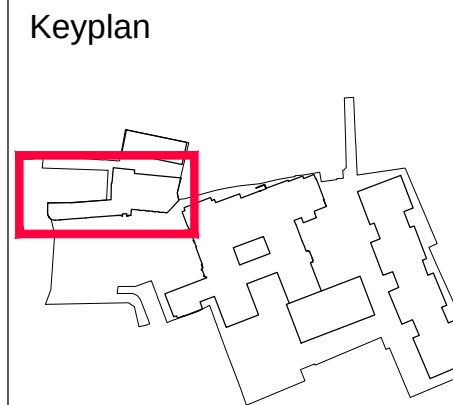

ARDMORE GROUP
ARDMORE CONSTRUCTION LTD.
6 WHARF STUDIOS,
25 WHARF ROAD,
LONDON, N1 7GR
TEL: 0208-344 0300
www.ardmoregroup.co.uk

KDS ASSOCIATES LTD
TECHNICAL ARCHITECTURAL MANAGEMENT CONSULTANTS
101 THE BLACKFRIARS FOUNDRY
156 BLACKFRIARS ROAD
LONDON SE1 5EN
0203 355 0775
www.kdsassociates.co.uk

CONSTRUCTION

PROJECT / DRAWING TITLE
HORNSEY TOWN HALL
BROADWAY ANNEX
N8 9JJ

DRAWING TITLE
GLAZING DETAILS
NEW GLAZING

DATE / DRAWN BY
18-06-19 AC

PROJECT / DRAWING NO
3670-KDS-BA-XX-DR-A-31-4504

SCALE
1:10@A1

REV
C3