




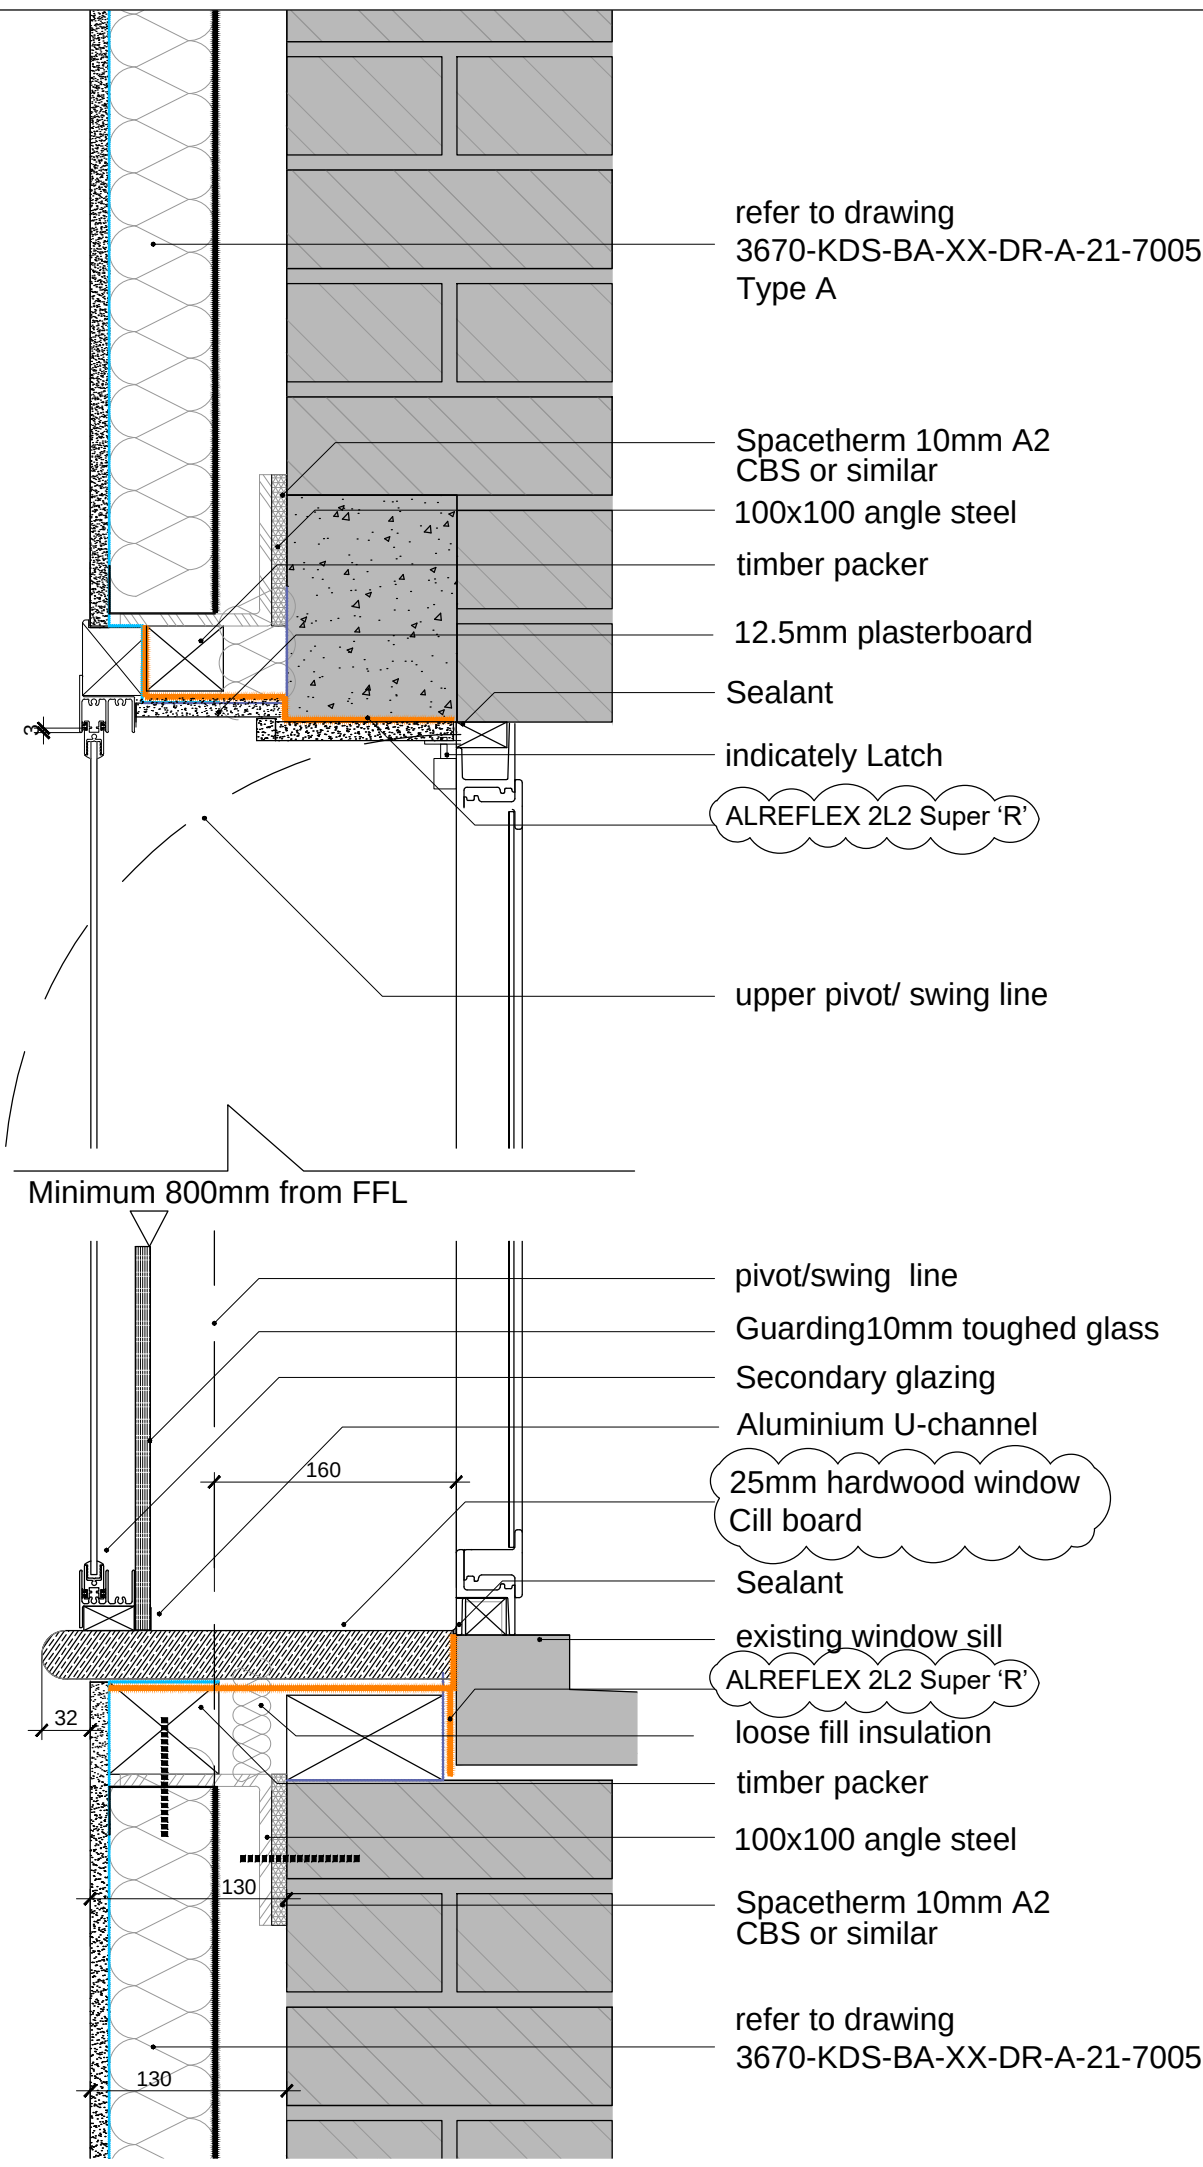

02 Broadway Apartments secondary Glazing
Head and cill detail with guarding- Section A
1:5

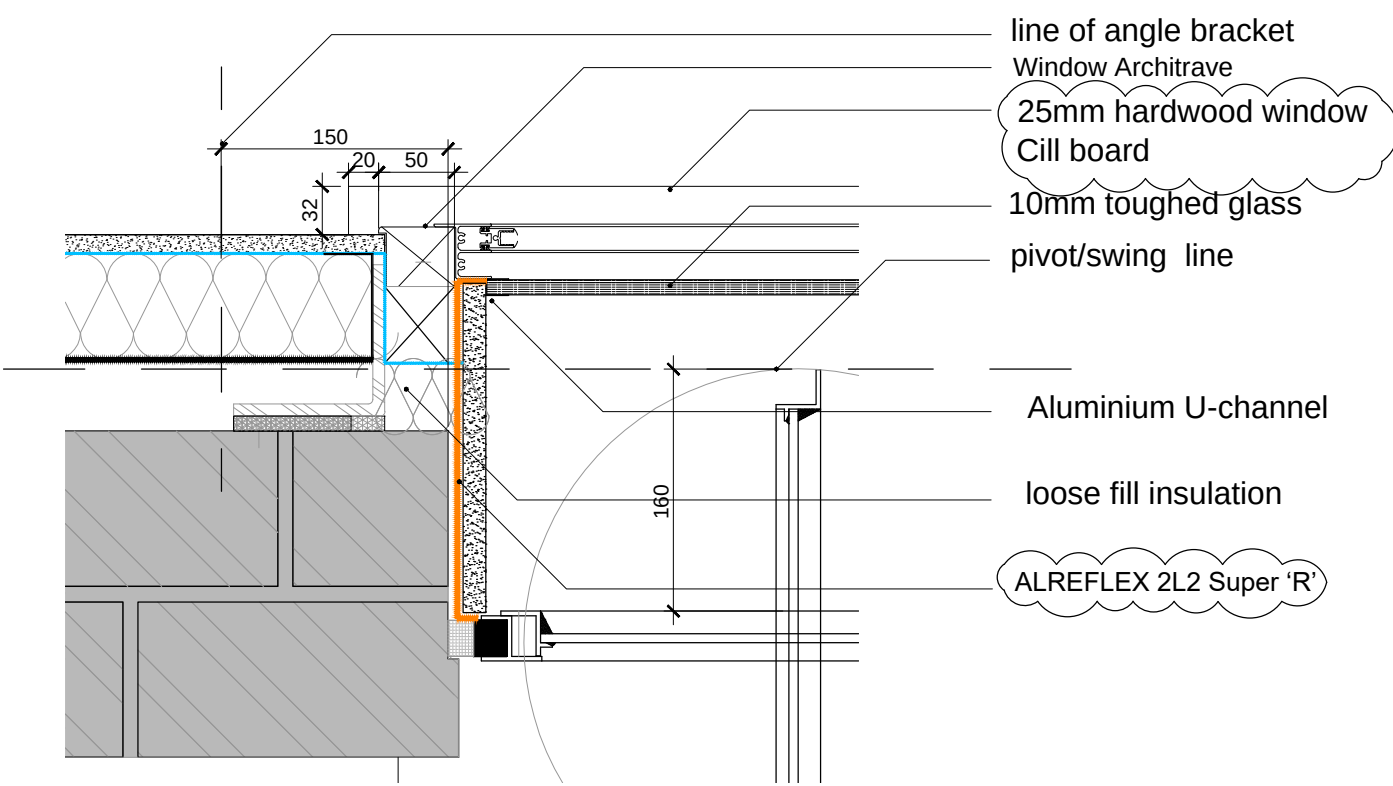

03 Broadway Apartments secondary Glazing
Jamb detail with guarding- Section B
1:5

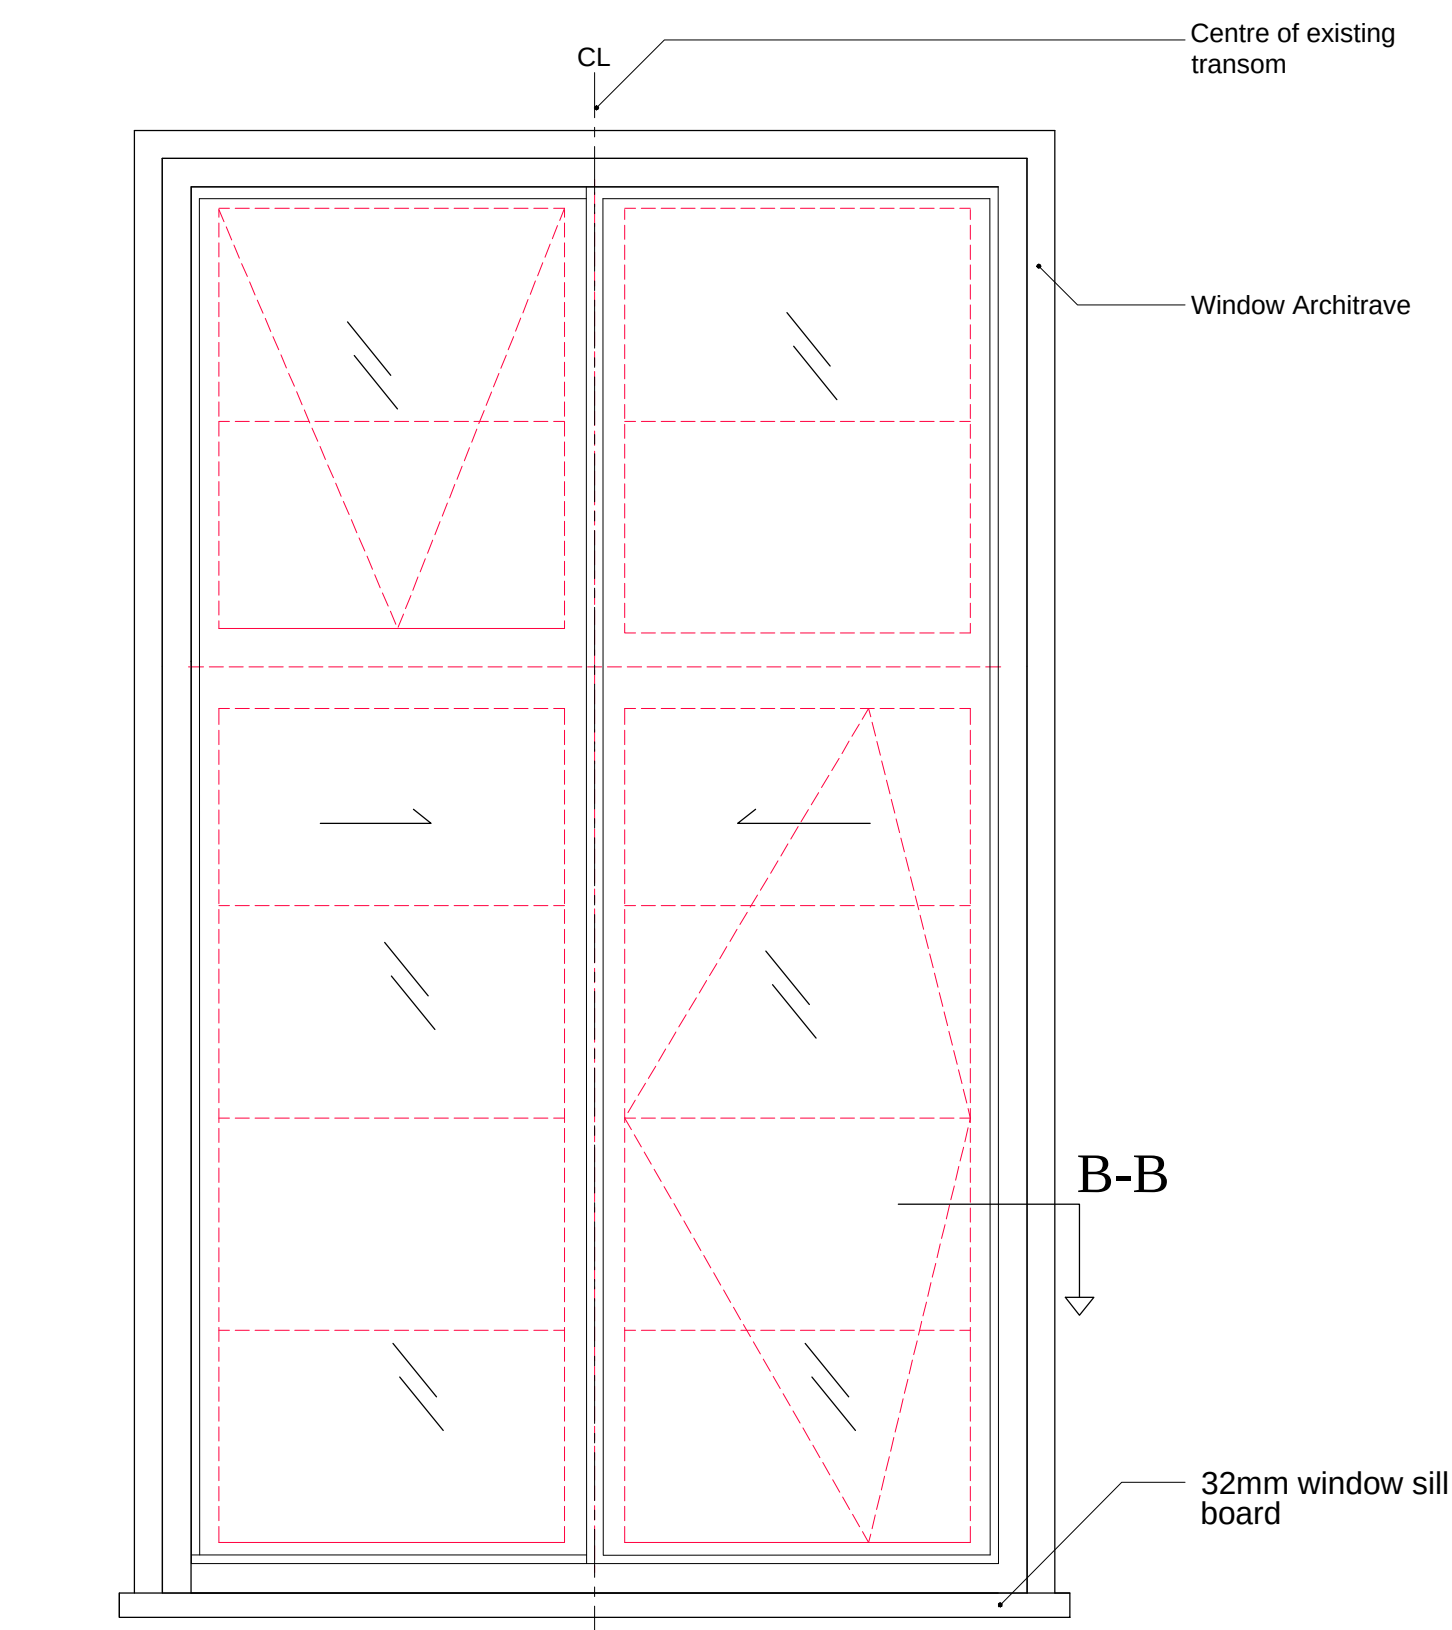


01 Broadway Apartments secondary Glazing Internal elevation
1:10



04 Boardway Aparments window site photographs

© KDS & Associates Ltd
No part of this drawing may be reproduced without written consent.
All contractors must visit site and be responsible for taking and checking all dimensions relating to this work.
Do not scale from this drawing.

REVISION NOTES			
P1	22-12-2020	AC	ISSUE FOR INFORMATION
C1	29-03-2021	AC	ISSUE FOR CONSTRUCTION
C2	14-12-2022	AC	Added 6.5mm Alreflex 2L2 & Revised Window Cill

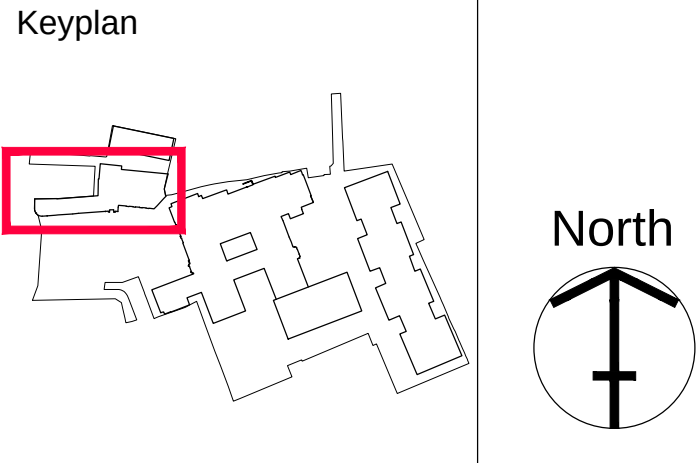

Armore GROUP
ARDMORE CONSTRUCTION LTD
6 WHARF STUDIOS,
28 WHARF ROAD,
LONDON, N1 7GR
TEL: 0208-344 0300
www.ardmoregroup.co.uk

KDS ASSOCIATES LTD
TECHNICAL ● ARCHITECTURAL ● MANAGEMENT ● CONSULTANTS
101 THE BLACKFRIARS FOUNDRY
156 BLACKFRIARS ROAD
LONDON SE1 1EN
0203 355 0775
www.kdsassociates.co.uk

CONSTRUCTION

PROJECT / DRAWING TITLE
HORNSEY TOWN HALL
TOWN HALL & BROADWAY ANNEX
N8 9JJ

DRAWING TITLE
CRITALL WINDOW
SECONDARY GLAZING

DATE / DRAWN BY
18-06-19 AC

SCALE
1:10@A1

PROJECT / DRAWING NO
3670-KDS-BA-XX-DR-A-31-4509

REV
C2