



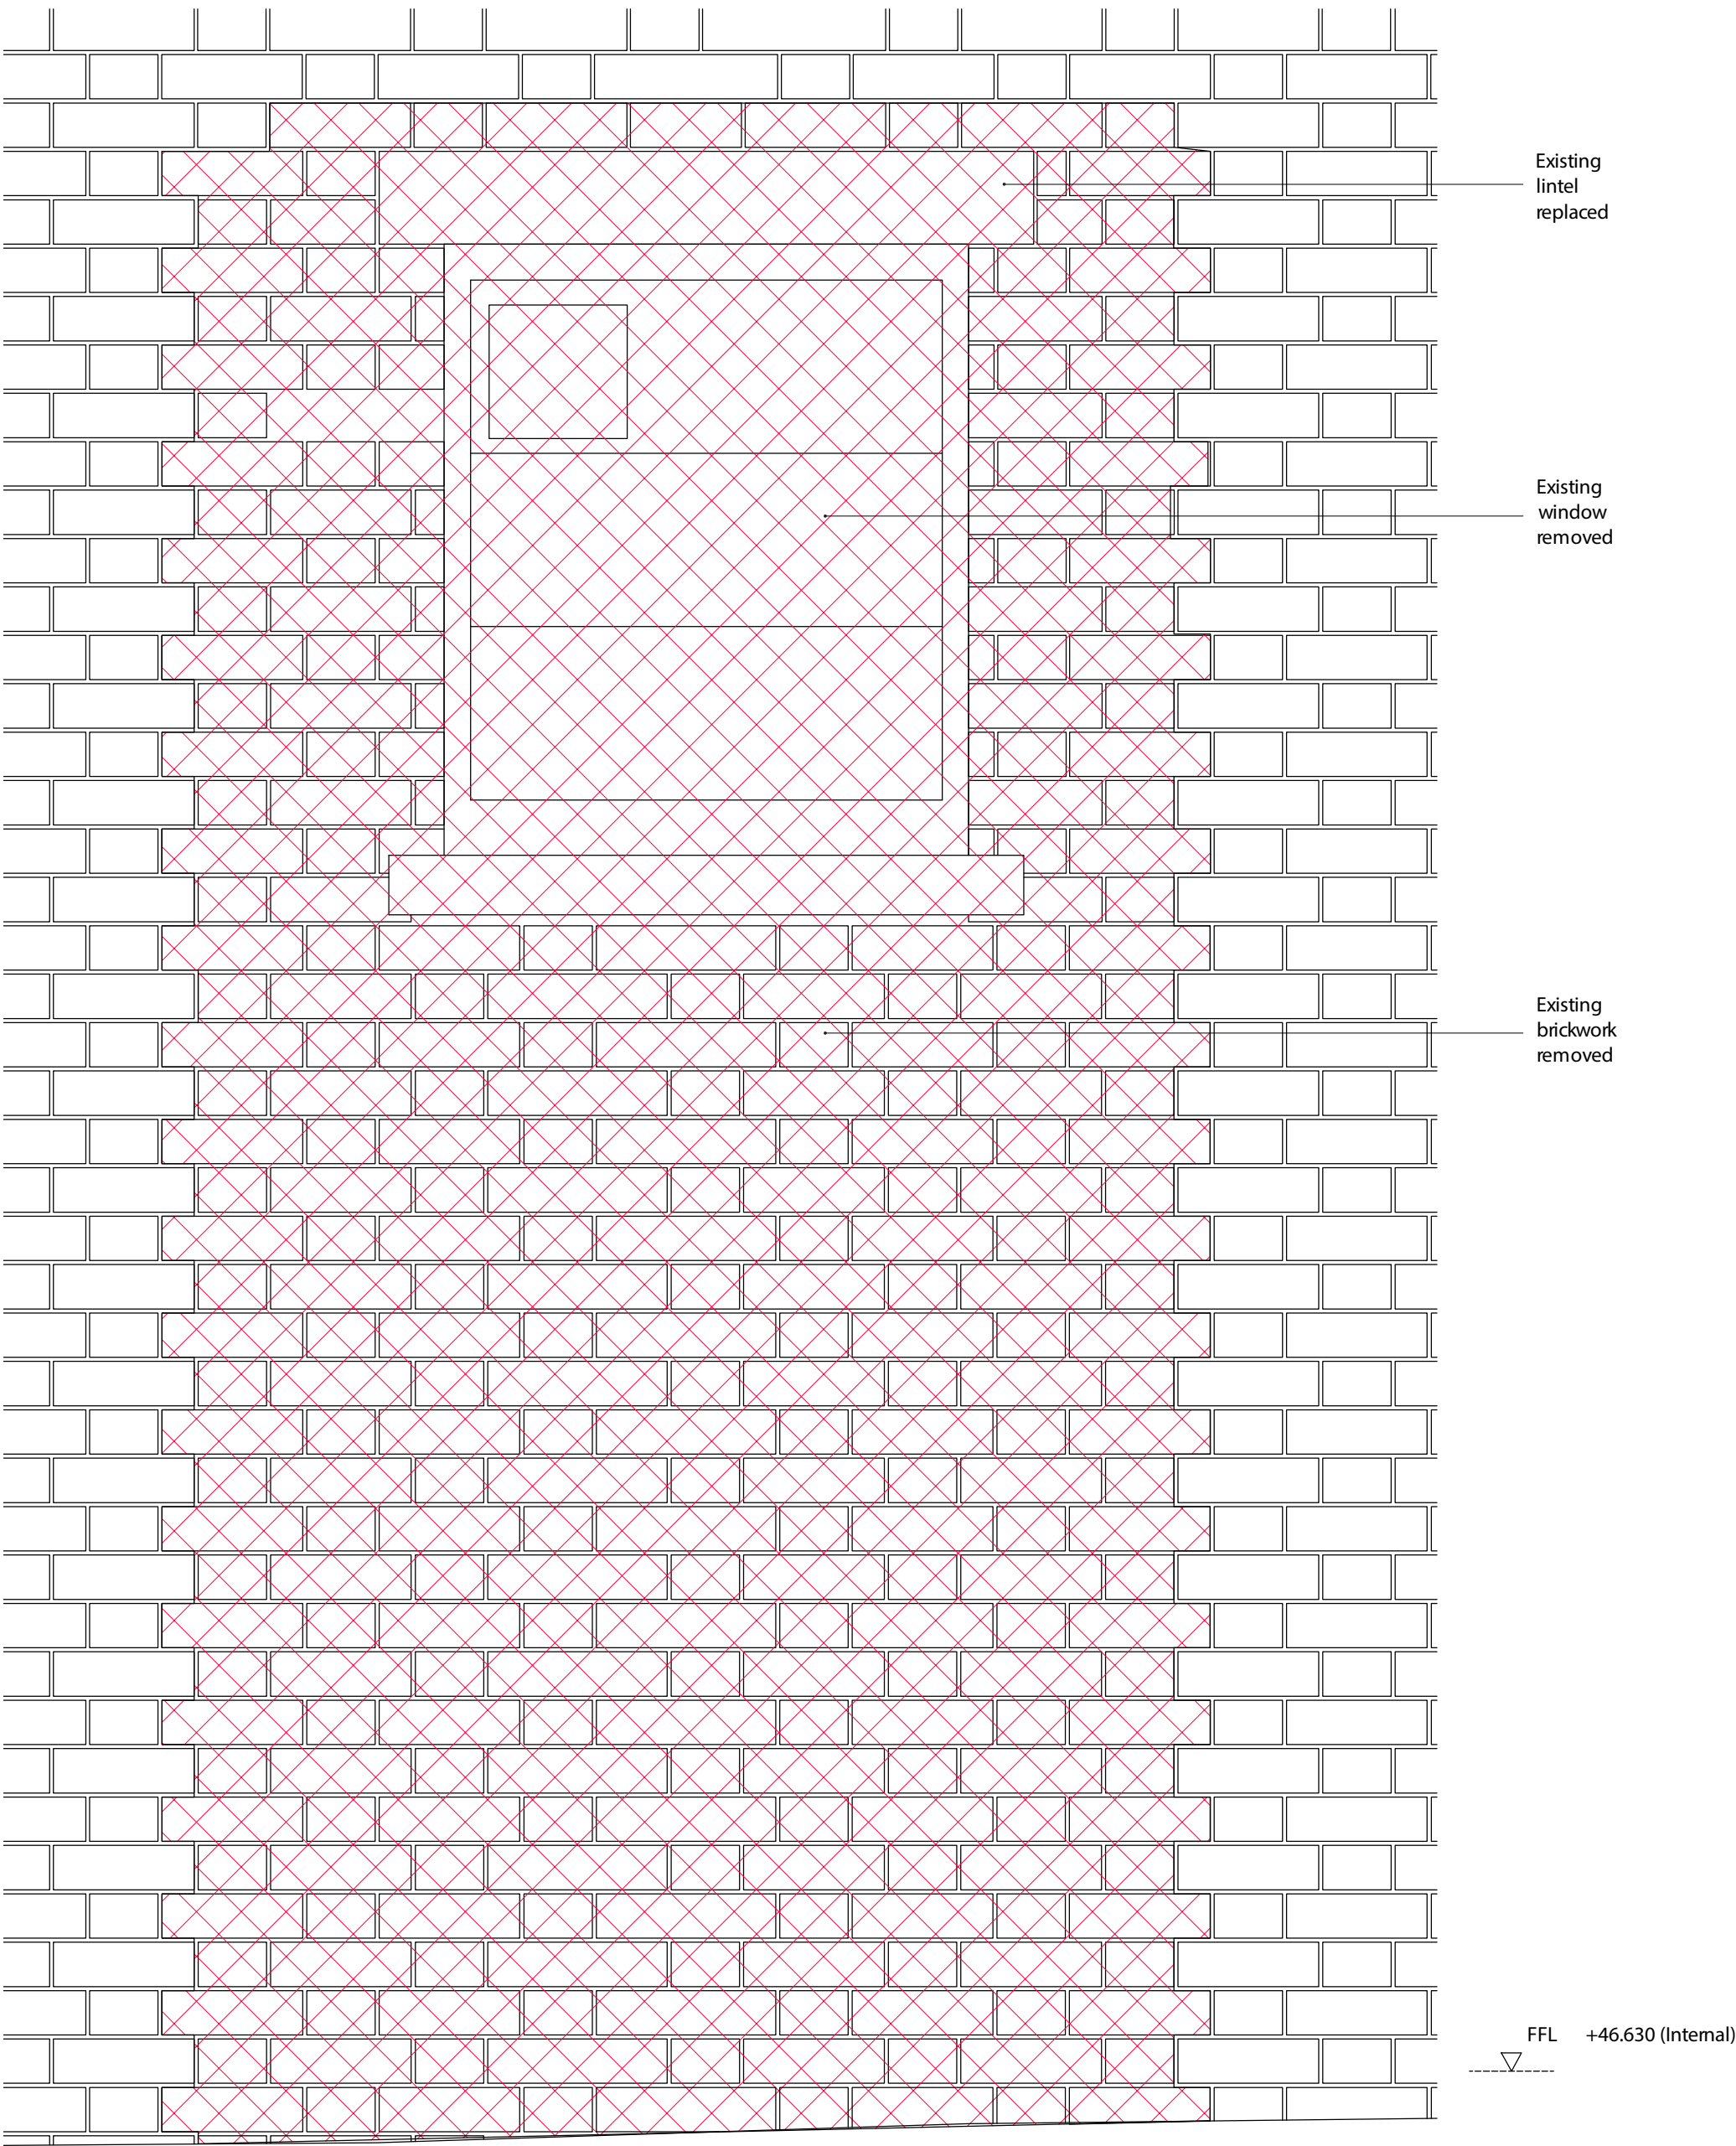

01 Bin Store and Access door
Existing with alterations

1:10

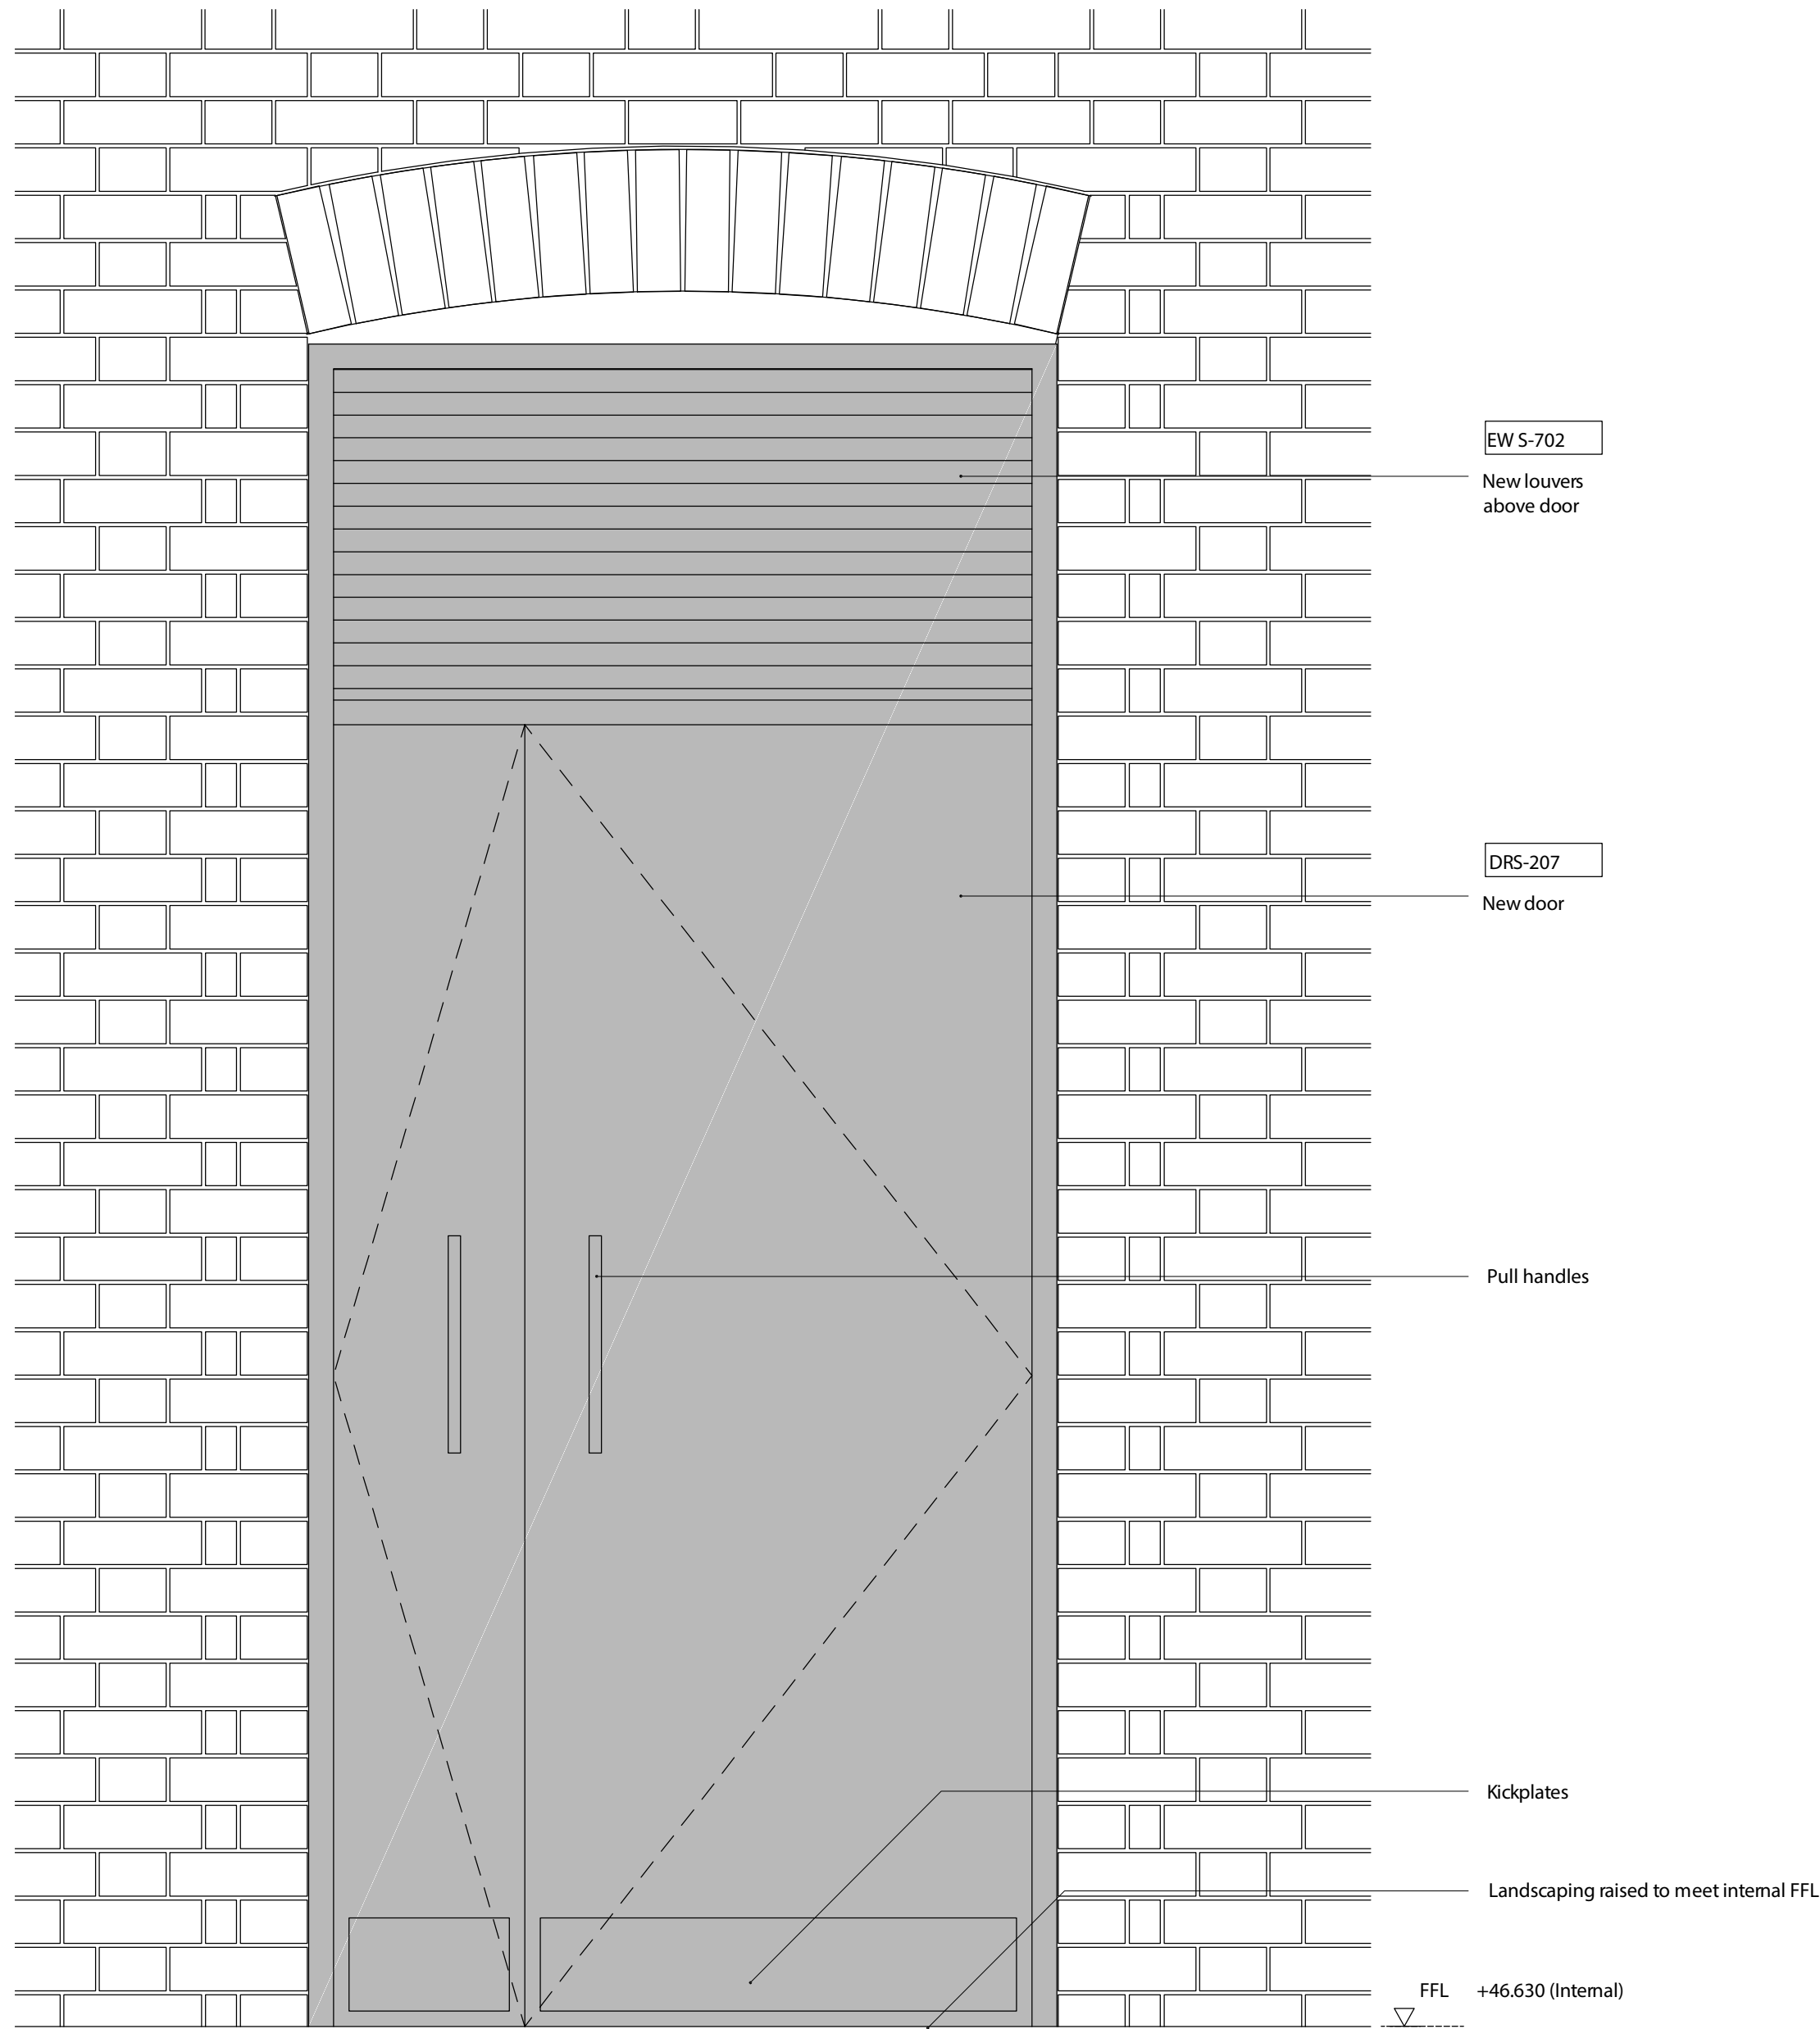

02 Bin Store and Access door
Proposed

1:10


For dimensions please refer to B4600

M:6 rh \$VVRFLDWHV/MG
No part of this drawing may be reproduced without written consent.
All contractors must visit site and be responsible for taking and checking all dimensions relating to this work.
Do not scale from this drawing.


REVISION NOTES

P1 05-12-2019 AC ISSUED FOR INFORMATION
C1 14-02-2010 AC ISSUED FOR CONSTRUCTION

Keyplan

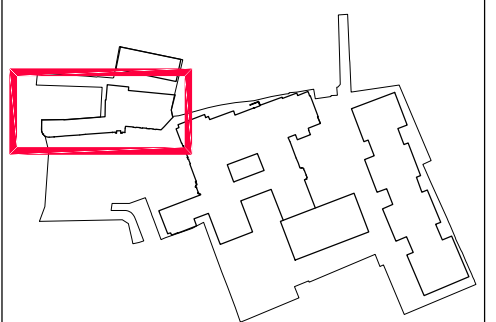

North

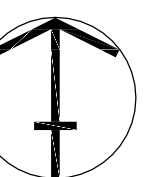

ARDMORE CONSTRUCTION LTD
6 W HARE STUDIOS,
28 W HARE ROAD,
LONDON, N1 7GR
TEL: 0208-344 0300
www.ardmoregroup.co.uk

KDS ASSOCIATES LTD
TECHNICAL @ ARCHITECTURAL @ MANAGEMENT @ CONSULTANTS

101 THE BLACKFRIARS FOUNDRY
156 BLACKFRIARS ROAD
LONDON SE1 5EN
0203 355 0775
www.kdsassociates.co.uk

CONSTRUCTION

PROJECT / DRAWING TITLE
HORNSEY TOW N HALL
BROADW AY ANNEX
N8 9JJ

DRAWING TITLE
BIN STORE
DOOR MODIFICATION DETAIL

DATE / DRAWN BY
18-06-19 AC

SCALE
1:10@ A1

PROJECT / DRAWING NO
3670-KDS-BA-XX-DR-A-31-4604

REV
C1