



ITEM A - WORDMARK & LOGO - 1 OFF


WORDMARK

70mm deep built up letter with matt black RAL 9005 returns and white opal acrylic face.

Letter face illuminated by 6500K LED modules from within - 320CDM.

Letters mounted to a 70mm x 50mm box section rail. Rail fixed to existing window mullions on site.

RAL COLOUR ON RAIL TBC

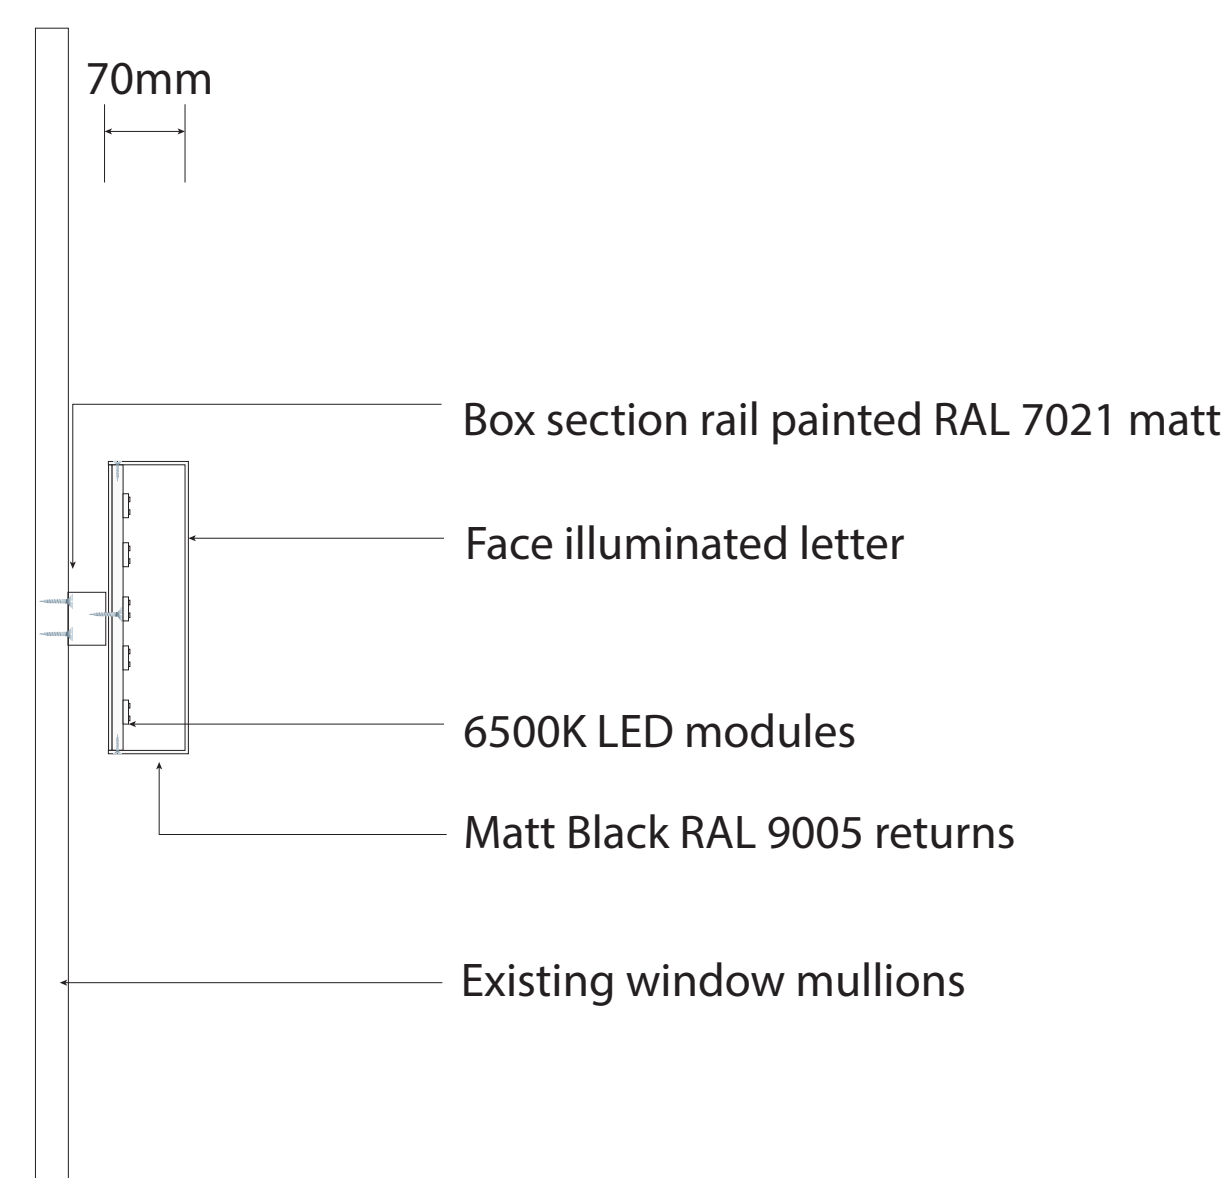

ITEM B - SUSPENDED SIREN - 2 OFF

80mm deep 2 x 750mm dia double sided suspended sign. each face is 3mm opal 050 acrylic, with trans vinyl green 3m 2330-76 logo to face, held in place using black plastic trim.



the outer edge of the suspended sign will be 2mm solid aluminium, painted ral 9005 black satin.


bracket work from 30mm conduit with m8 studding complete with fixing plate if required painted ral 9004 black satin, fixed direct to soffit on site.

each face will illuminate using white led modules, fixed to the inner edge of the circle frame work.

the led cable is to exit direct through the conduit into a fuse spur supplied by the gc.

driver to be supplied loose, to be fitted within store.

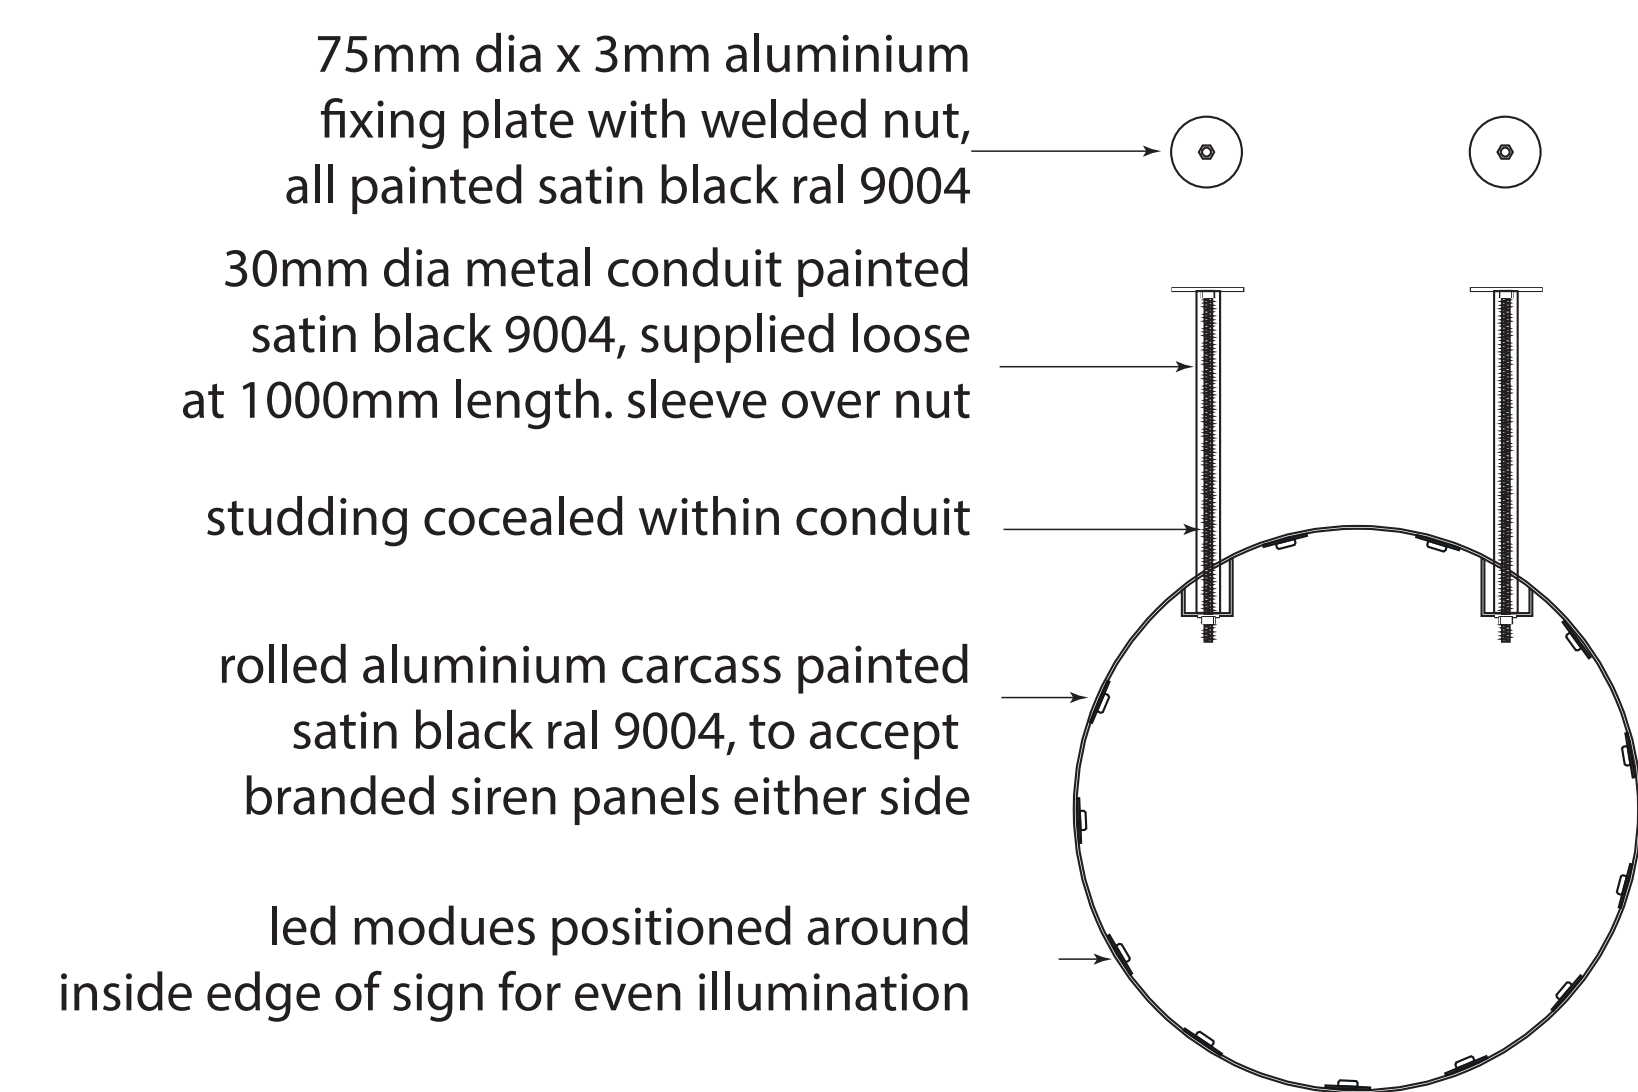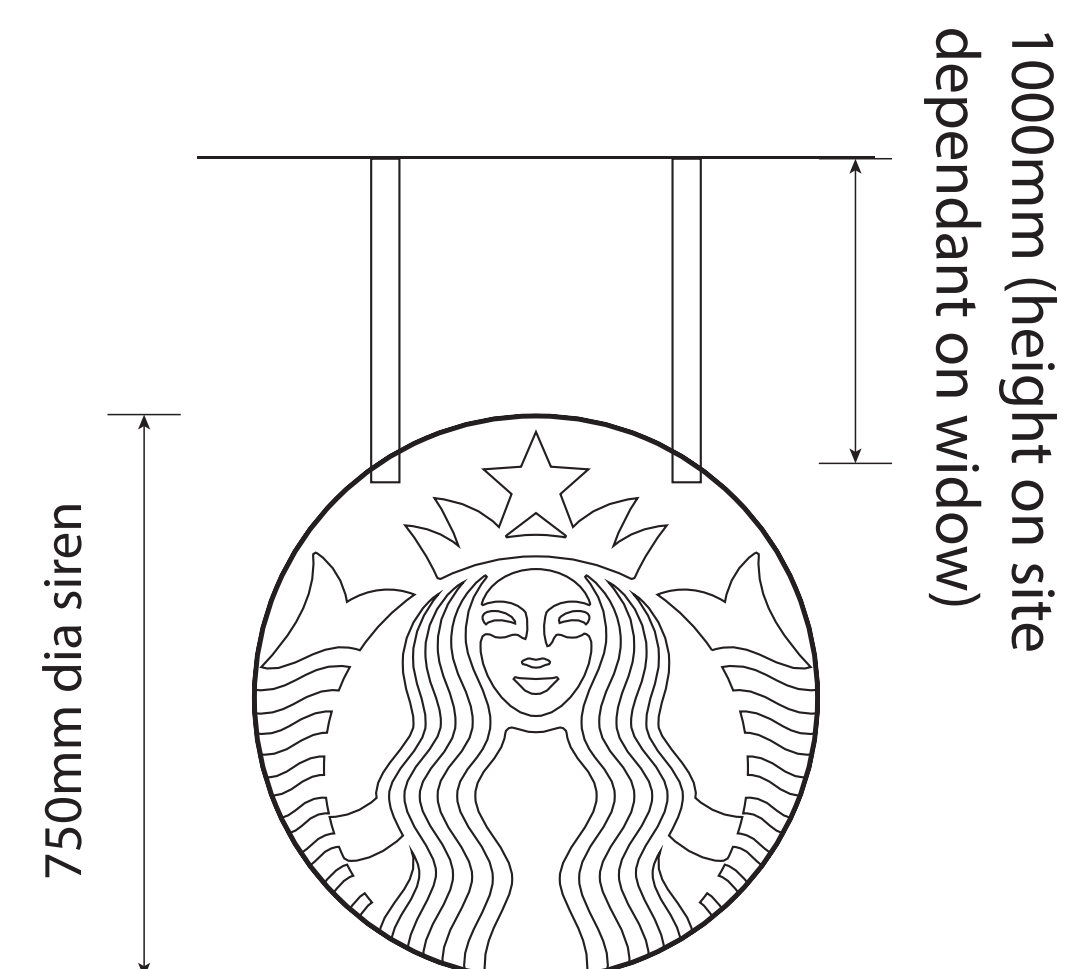

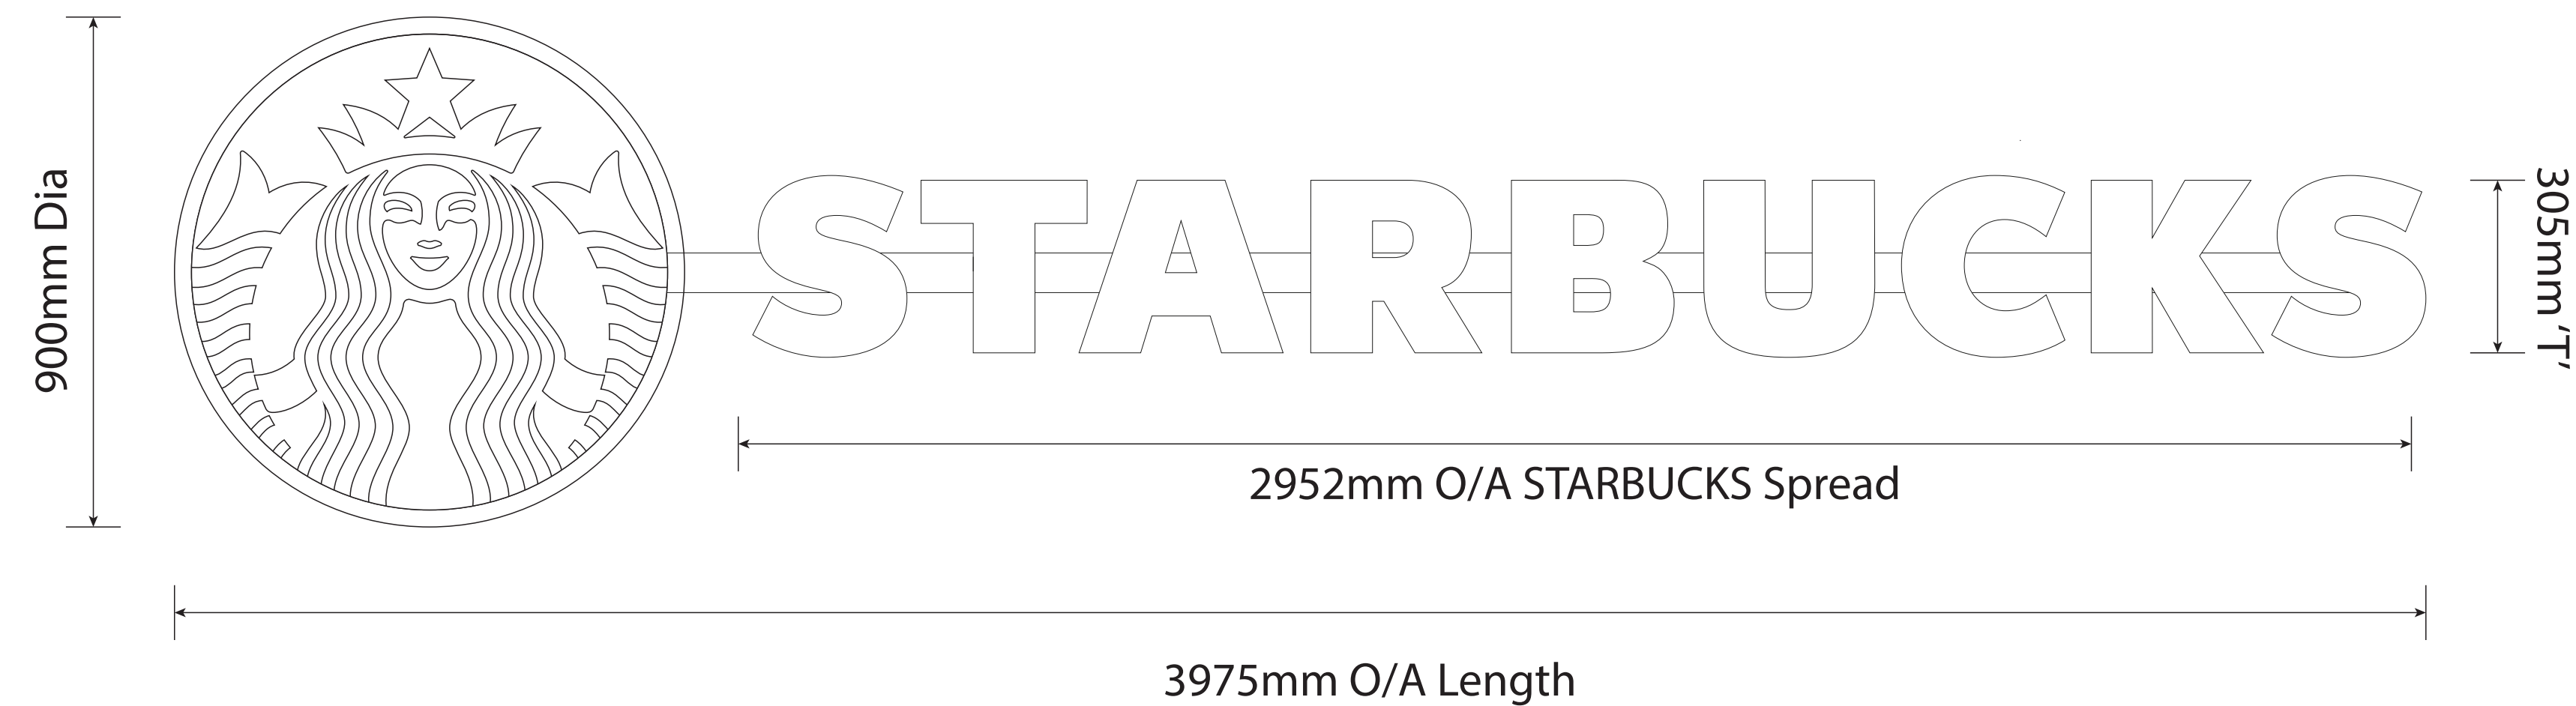

ITEM C - WORDMARK & LOGO - 1 OFF
WORDMARK



70mm deep built up letter with matt black RAL 9005 returns and white opal acrylic face.
 Letter face illuminated by 6500K LED modules from within - 320CDM.
 Letters mounted to a 70mm x 50mm box section rail. Rail fixed to existing window mullions on site.

RAL COLOUR ON RAIL TBC

SIREN LOGO

80mm deep built up siren carcass painted matt black RAL 9005 returns and white opal acrylic face, with translucent green siren logo applied.
 Siren face illuminated by 6500K LED modules from within - 320CDM.
 Letters mounted to a 70mm x 50mm box section rail. Rail fixed to existing window mullions on site.

ALL DIMS TBC

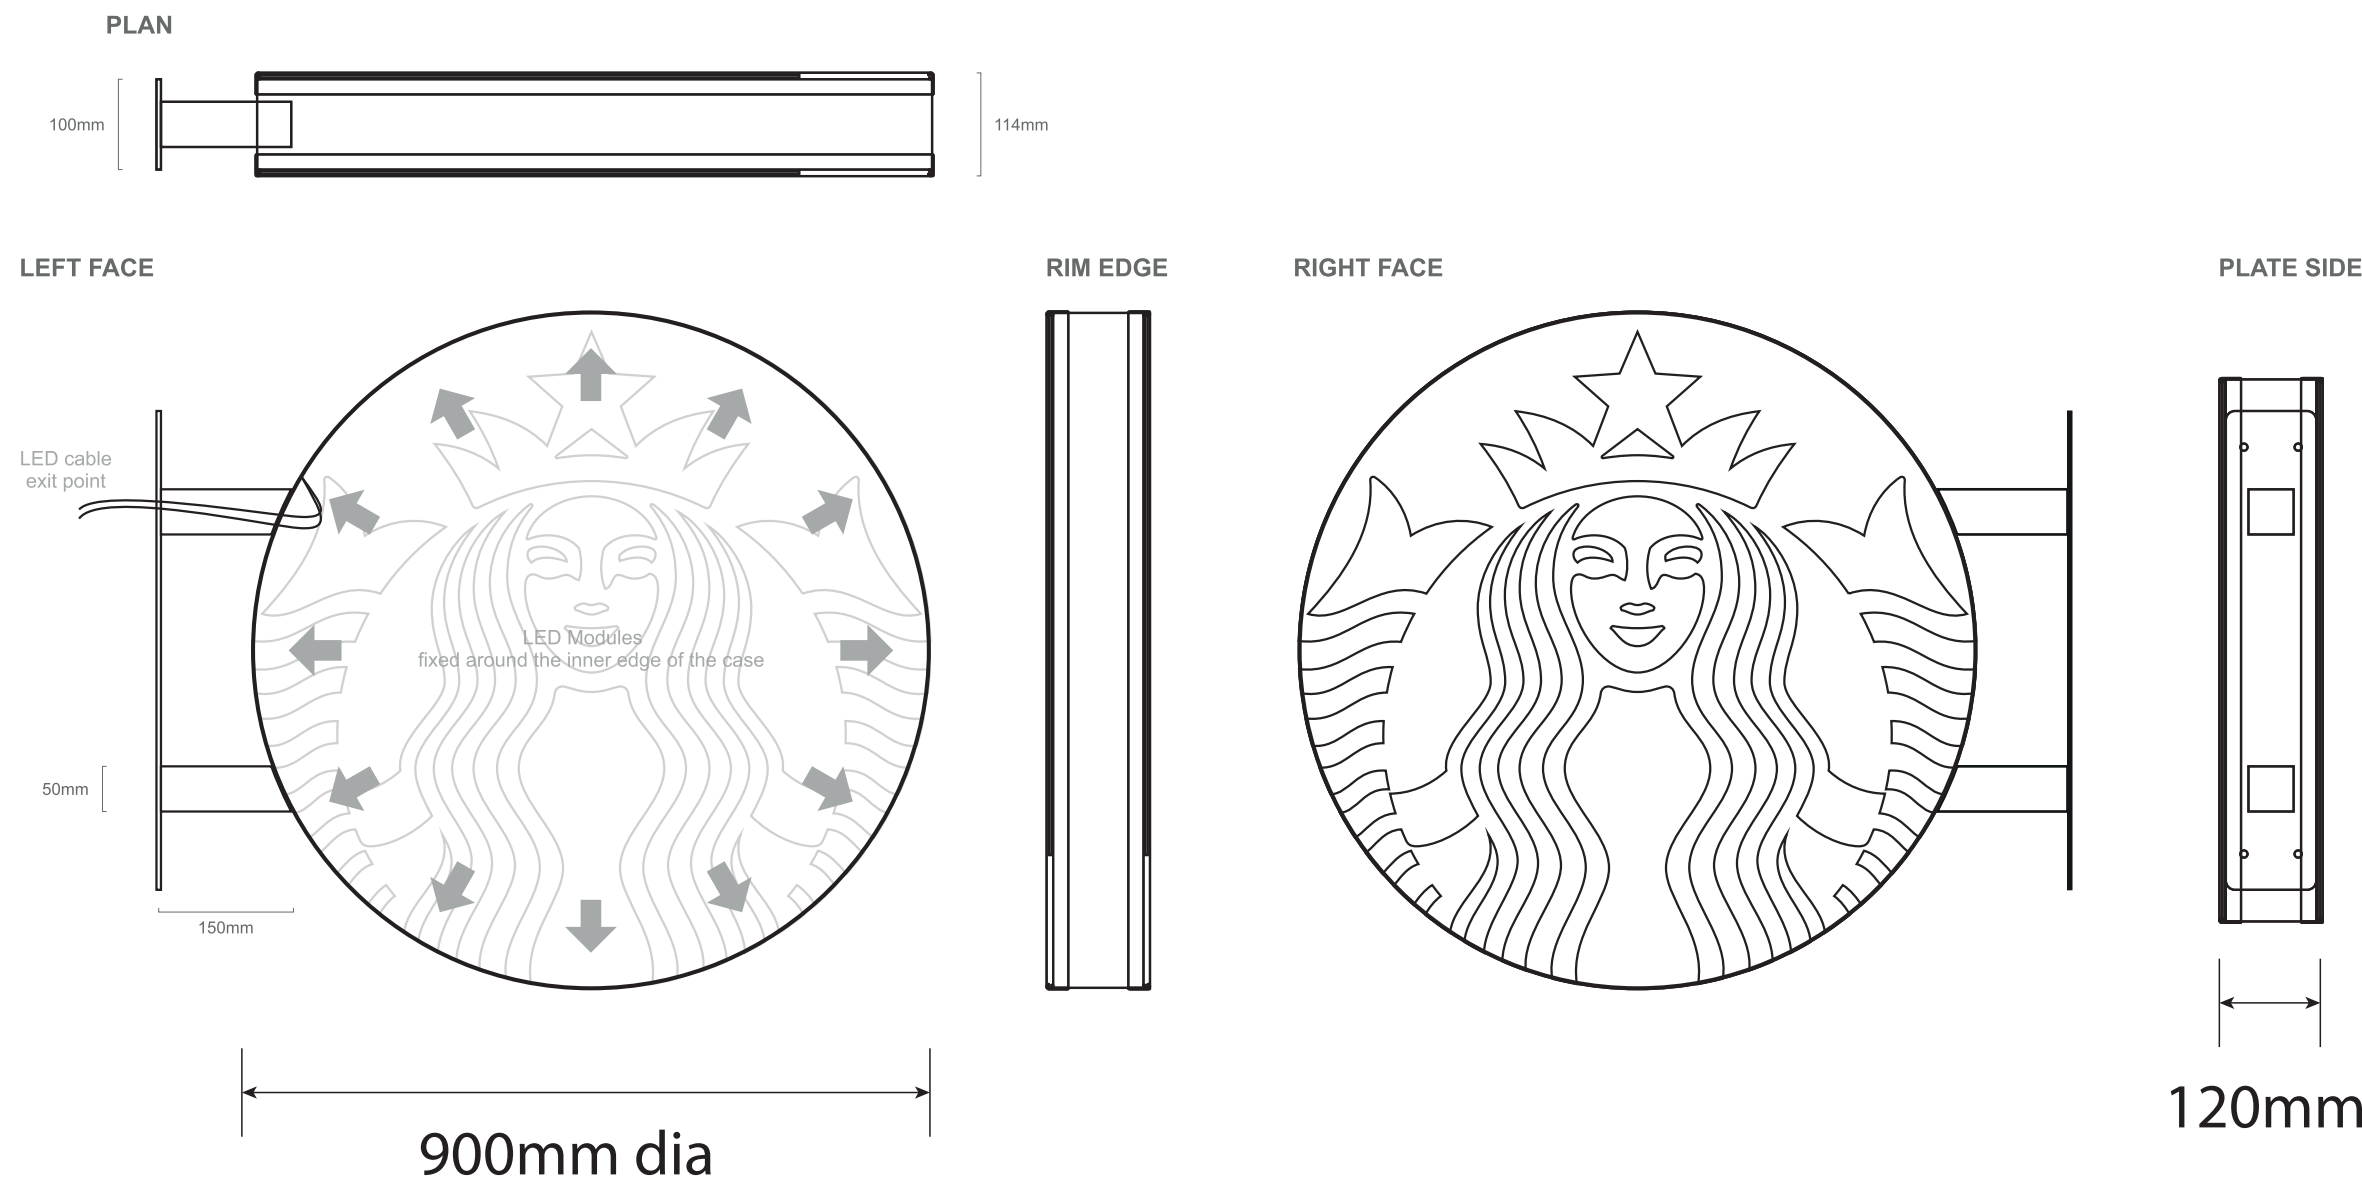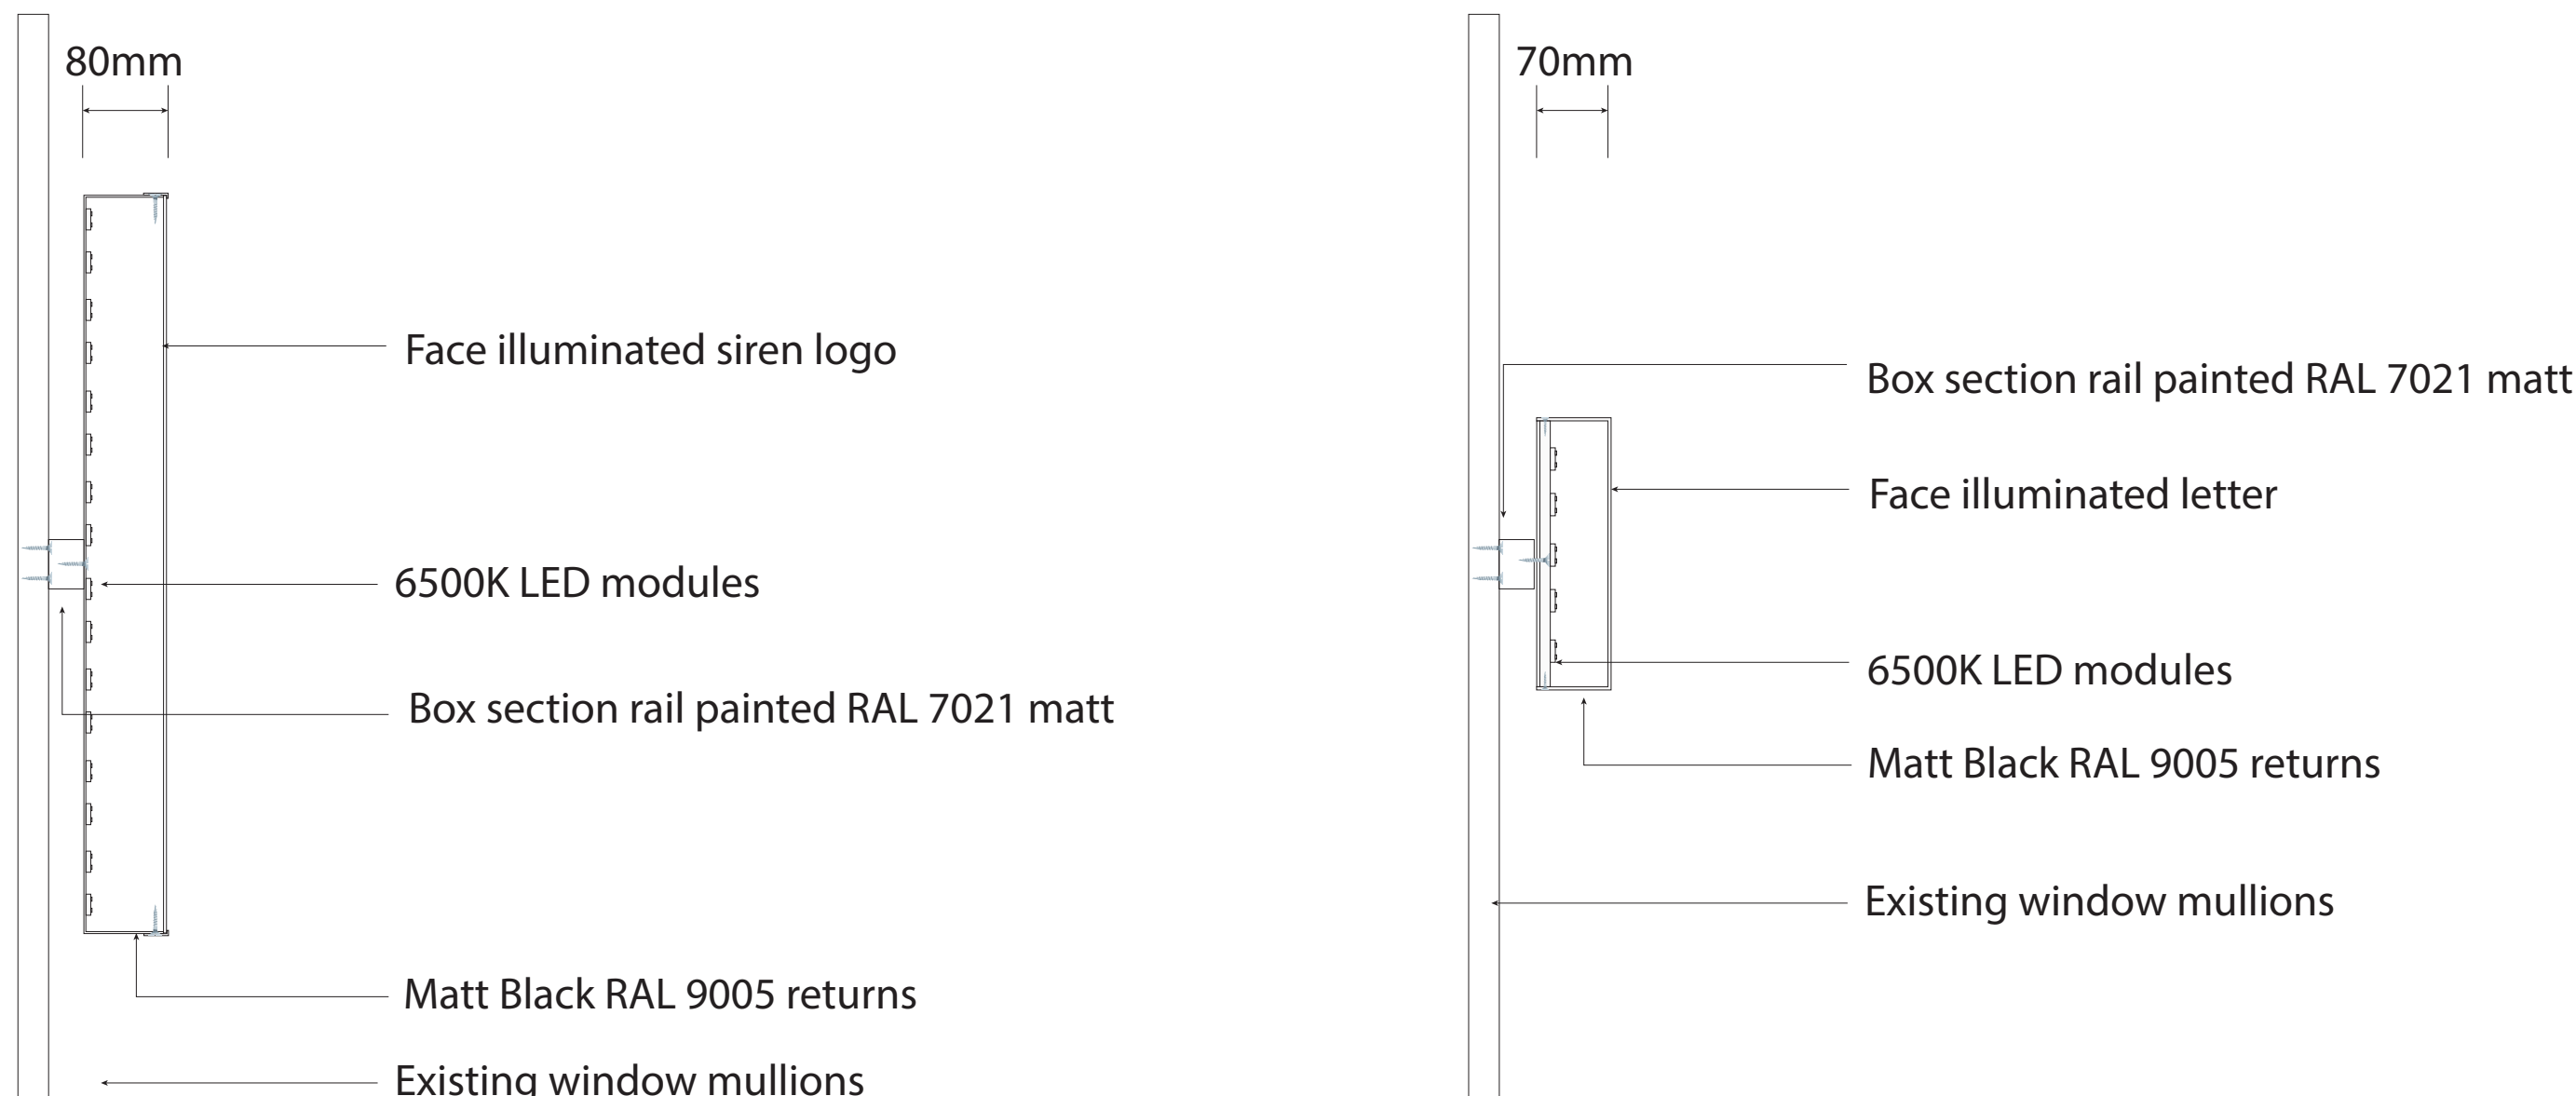

ITEM D - PROJECTING SIGN - 1 OFF

1x 900mm dia double sided projecting sign. Each face is 3mm opal 050 acrylic, with trans vinyl Green 3m logo to face, held in place using black plastic f trim.
 The outer edge of the projecting sign with be 2mm solid aluminium, painted ral 9005 black matt.
 Bracket work from 50mm box section complete with fixing plate painted ral 9005 black matt, fixed
 Each face will illuminate using white led modules, fixed to the inner edge of the circle frame work.
 The led cable is to exit direct through the back of the frame, directly into the fascia.
 Illuminated by 6500K LED modules from within - 320CDM.
 Driver to be supplied loose, to be fitted within store.