


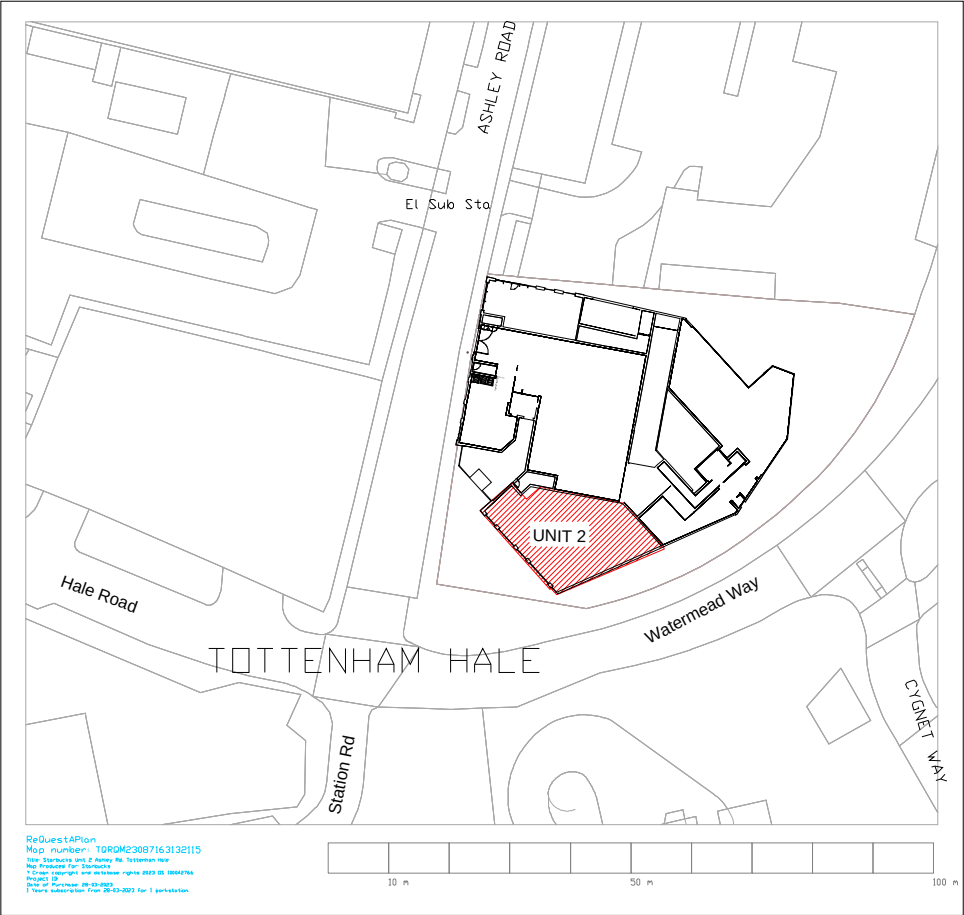


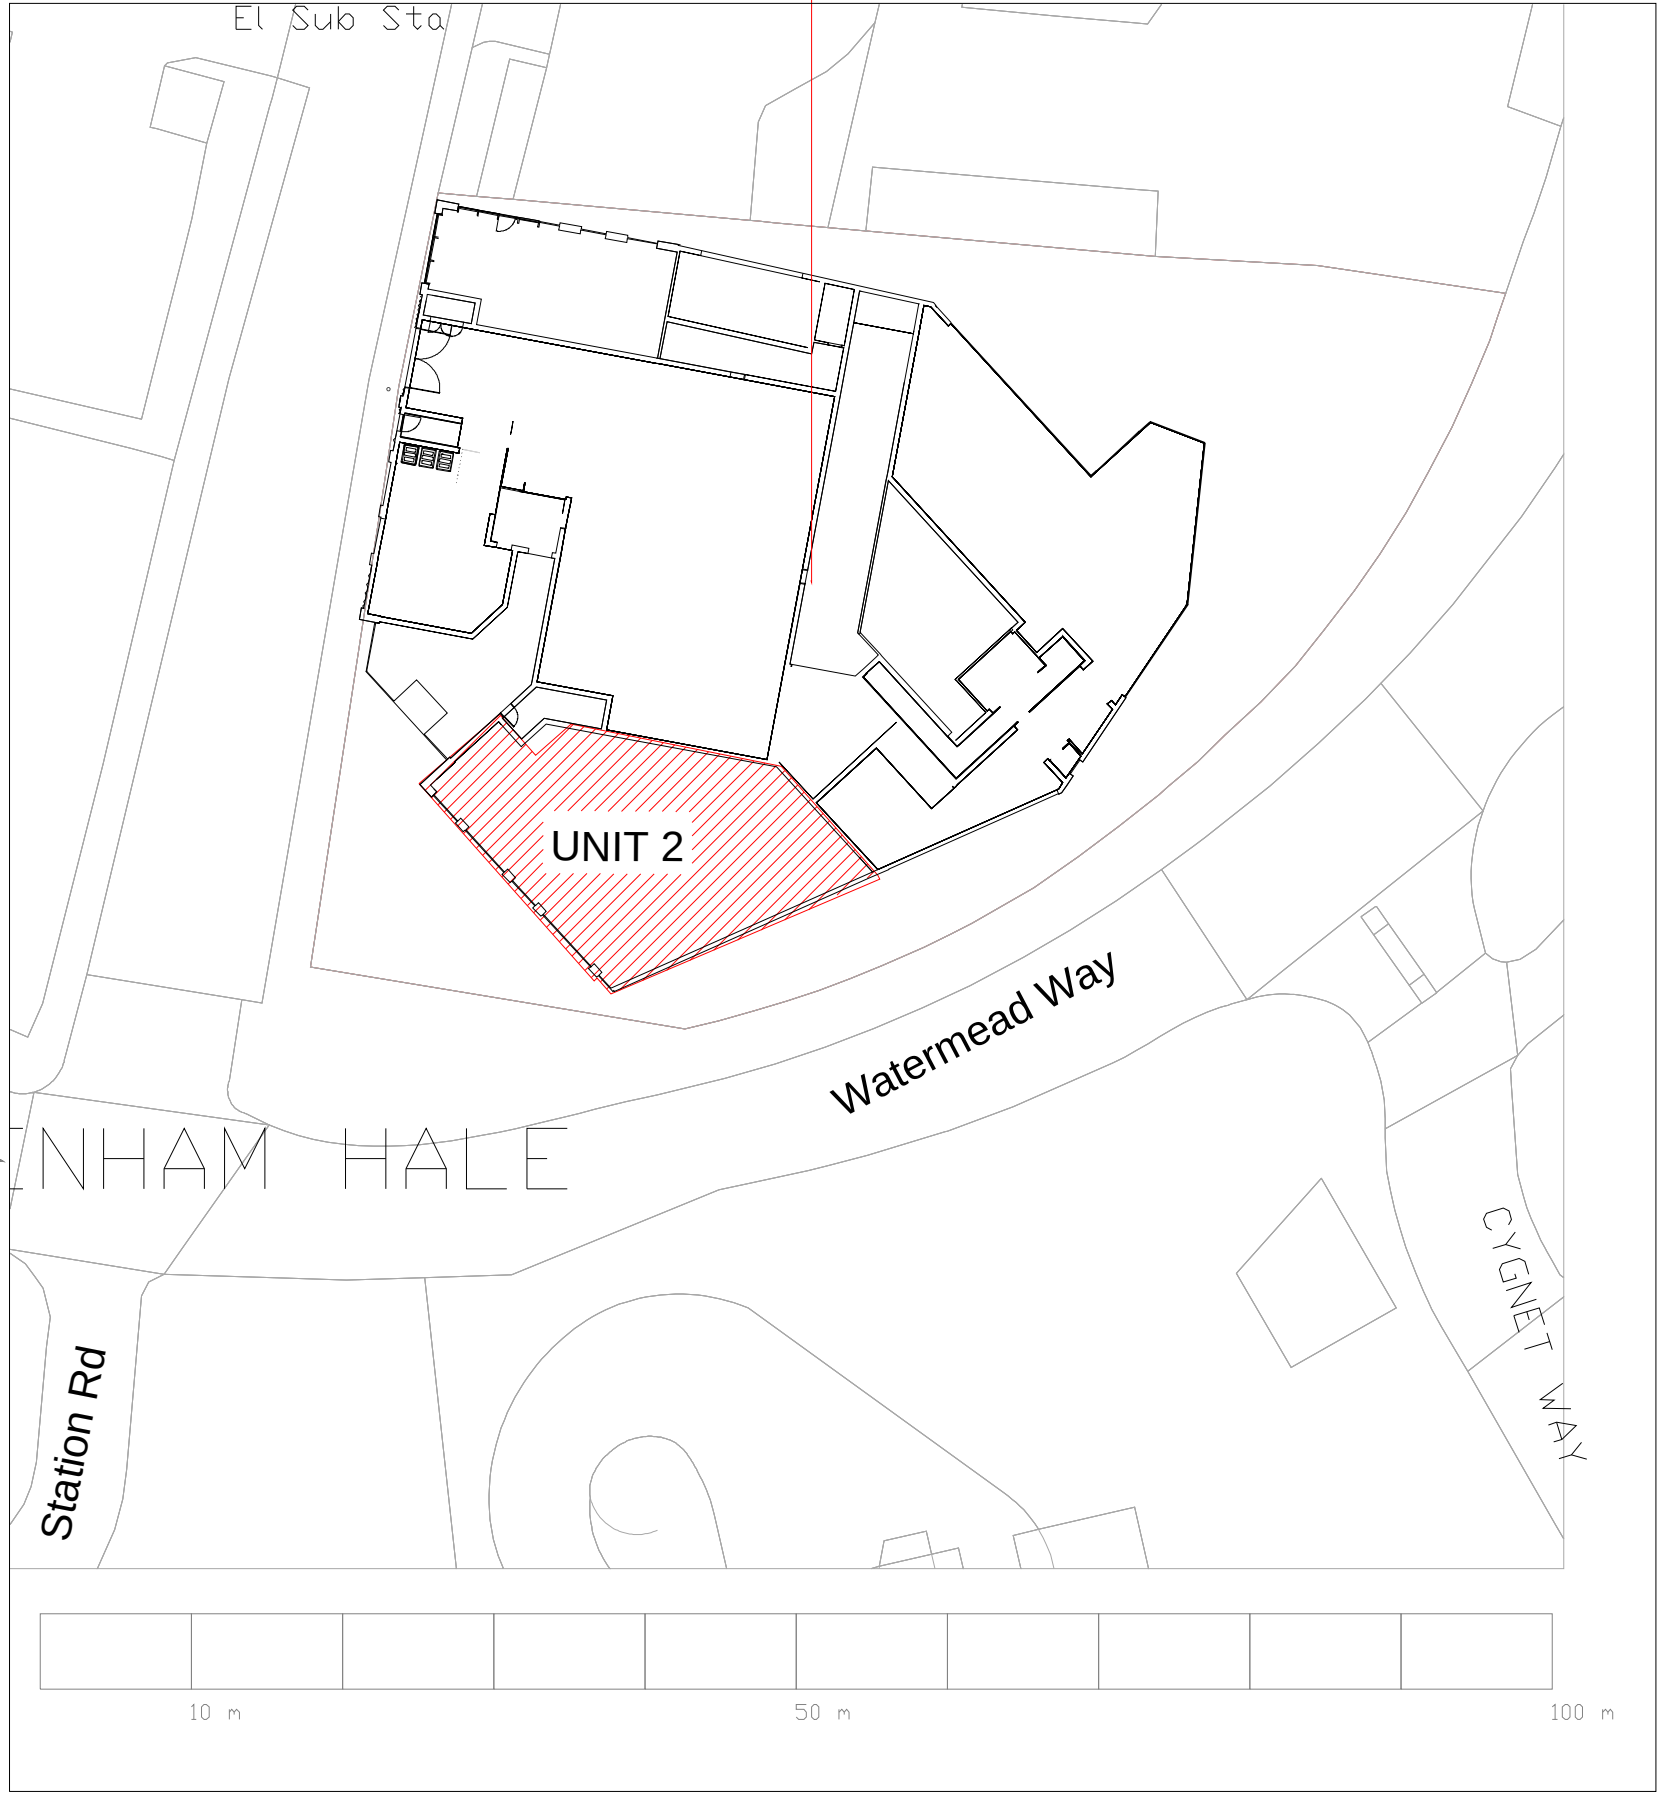

1 Site Location Plan
Scale: 1 :1250

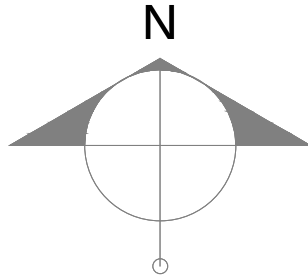

2 Site Block Plan
Scale: 1 :500

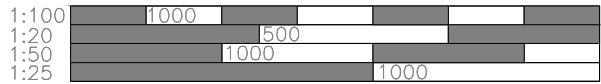

NOTE:
BUILDING UNDER REDEVELOPMENT. NOT YET
UPDATED ON O/S MAPS INTO SUB-DIVIDED UNITS

© 2015 STARBUCKS COFFEE COMPANY

STARBUCKS COFFEE
COMPANY

BUILDING 7 CHISWICK PARK
566 CHISWICK HIGH ROAD
LONDON W4 5YG

DRAWINGS AND SPECIFICATIONS ARE
CONFIDENTIAL AND SHALL REMAIN THE SOLE
PROPERTY OF STARBUCKS CORPORATION,
WHICH IS THE OWNER OF THE COPYRIGHT IN
THIS WORK. THEY SHALL NOT BE
REPRODUCED (IN WHOLE OR IN PART),
SHARED WITH THIRD PARTIES OR USED IN
ANY MANNER ON OTHER PROJECTS OR
EXTENSIONS TO THIS PROJECT WITHOUT THE
PRIOR WRITTEN CONSENT OF STARBUCKS
CORPORATION. THESE DRAWINGS AND
SPECIFICATIONS ARE INTENDED TO EXPRESS
DESIGN INTENT FOR A PROTOTYPICAL
STARBUCKS STORE (WHICH IS SUBJECT TO
CHANGE AT ANYTIME) AND DO NOT
REFLECT ACTUAL SITE CONDITIONS. NEITHER
PARTY SHALL HAVE ANY OBLIGATION NOR
LIABILITY TO
THE OTHER (EXCEPT STATED ABOVE) UNTIL
WRITTEN AGREEMENT IS FULLY SIGNED
STARBUCKS CORPORATION LONDON EMEA
2019_01

ARCHITECT OF RECORD

THIS DRAWING IS A DESIGN DEVELOPMENT
DOCUMENT. SITE SPECIFIC MODIFICATIONS
MADE UNDER THE RESPONSIBLE CHARGE OF
THE ARCHITECT AND/OR
ENGINEER-OF-RECORD WILL BE REQUIRED
PRIOR TO USING THIS DOCUMENT FOR
BIDDING, PERMITTING, OR CONSTRUCTION.

PROJECT NAME:
TOTTENHAM HALE, ASHLEY RD UNIT 2

PROJECT ADDRESS:
UK
LONDON
ASHLEY ROAD, NORTH LONDON N17 9LP

STORE # 000000
PROJECT # 96103-001
PLAYBOOK FORMATTALL

INITIAL ISSUE DATE 23/03/23
DESIGN MANAGER RAY MORGAN
PROJECT DESIGNER MARC DEWAMBRECHES

CHECKED BY

REVISION SCHEDULE

REV	DATE	BY	DESCRIPTION

SHEET TITLE:

Site Location &
Block Plan

SCALE: AS SHOWN (0A3)

LC-1001