



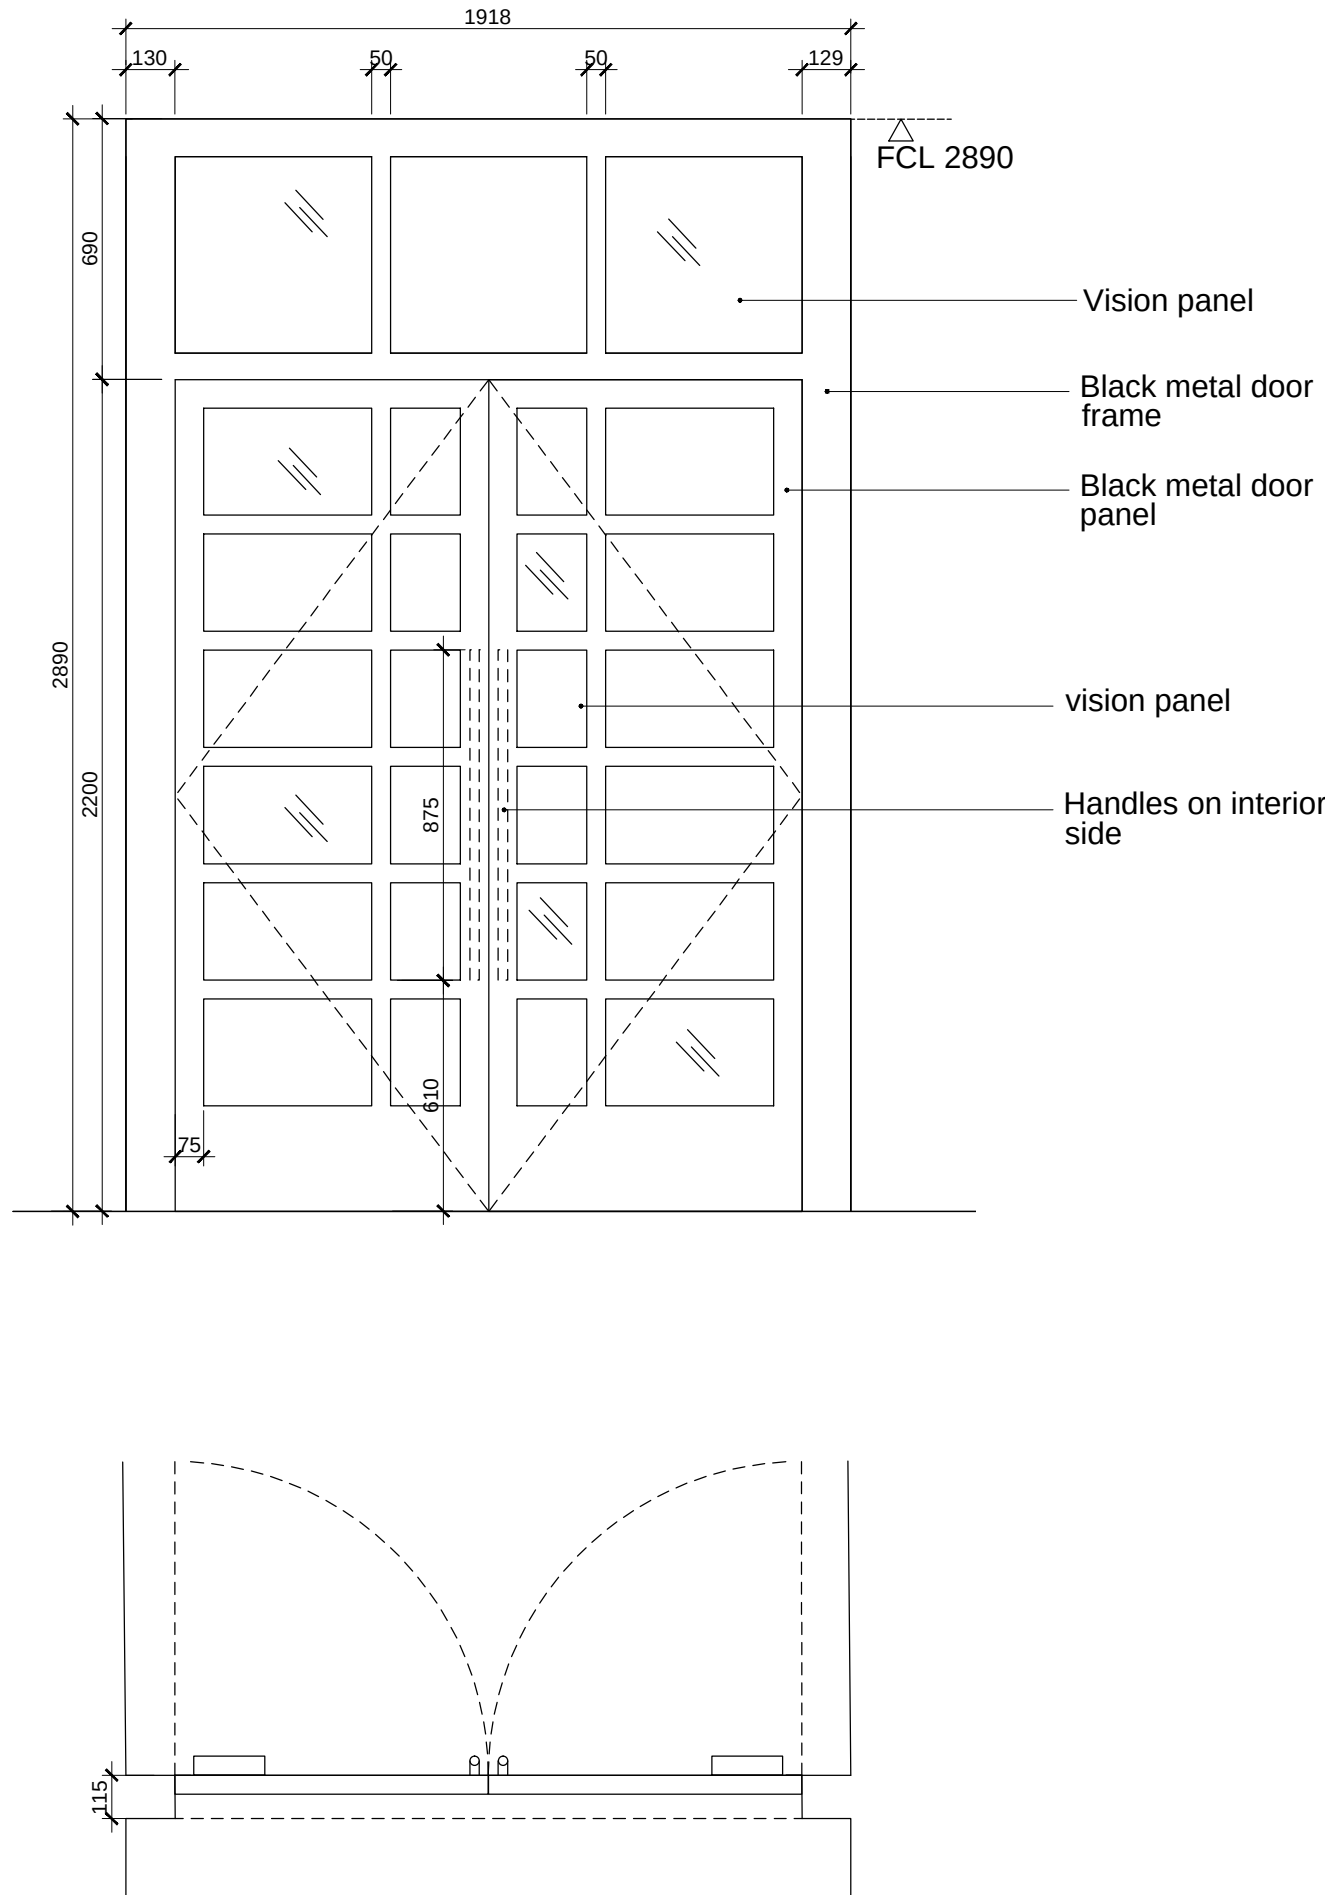


01 Stair Entrance door D-G-02

1:20

© KDS & Associates Ltd
No part of this drawing may be reproduced without written consent.
All contractors must visit site and be responsible for taking and checking all dimensions relating to this work.
Do not scale from this drawing.

REVISION NOTES				
P1	05-12-2019	AC	ISSUE FOR INFORMATION	
C1	14-02-2020	AC	ISSUE FOR CONSTRUCTION	

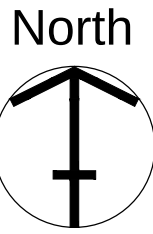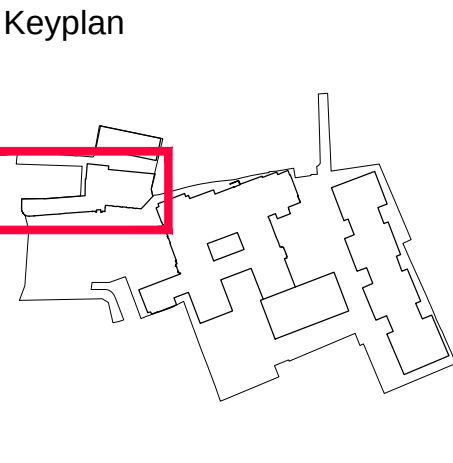



Ardmore GROUP

ARDMORE CONSTRUCTION LTD
6 WHARF STUDIOS,
28 WHARF ROAD,
LONDON, N1 7GR
TEL: 0208-344 0300
www.ardmoregroup.co.uk

KDS ASSOCIATES LTD

TECHNICAL ● ARCHITECTURAL ● MANAGEMENT ● CONSULTANTS

101 THE BLACKFRIARS FOUNDRY
156 BLACKFRIARS ROAD
LONDON SE1 6EN
0203 355 0775
www.kdsassociates.co.uk

CONSTRUCTION

PROJECT / DRAWING TITLE
HORNSEY TOWN HALL
TOWN HALL & BROADWAY ANNEX
N8 9JJ

DRAWING TITLE
DOOR OVERVIEW
SHEET 02

DATE / DRAWN BY 18-06-19 AC	SCALE 1:10@A1
--------------------------------	------------------

PROJECT / DRAWING NO 3670-KDS-BA-XX-DR-A-31-4601	REV C1
---	-----------