



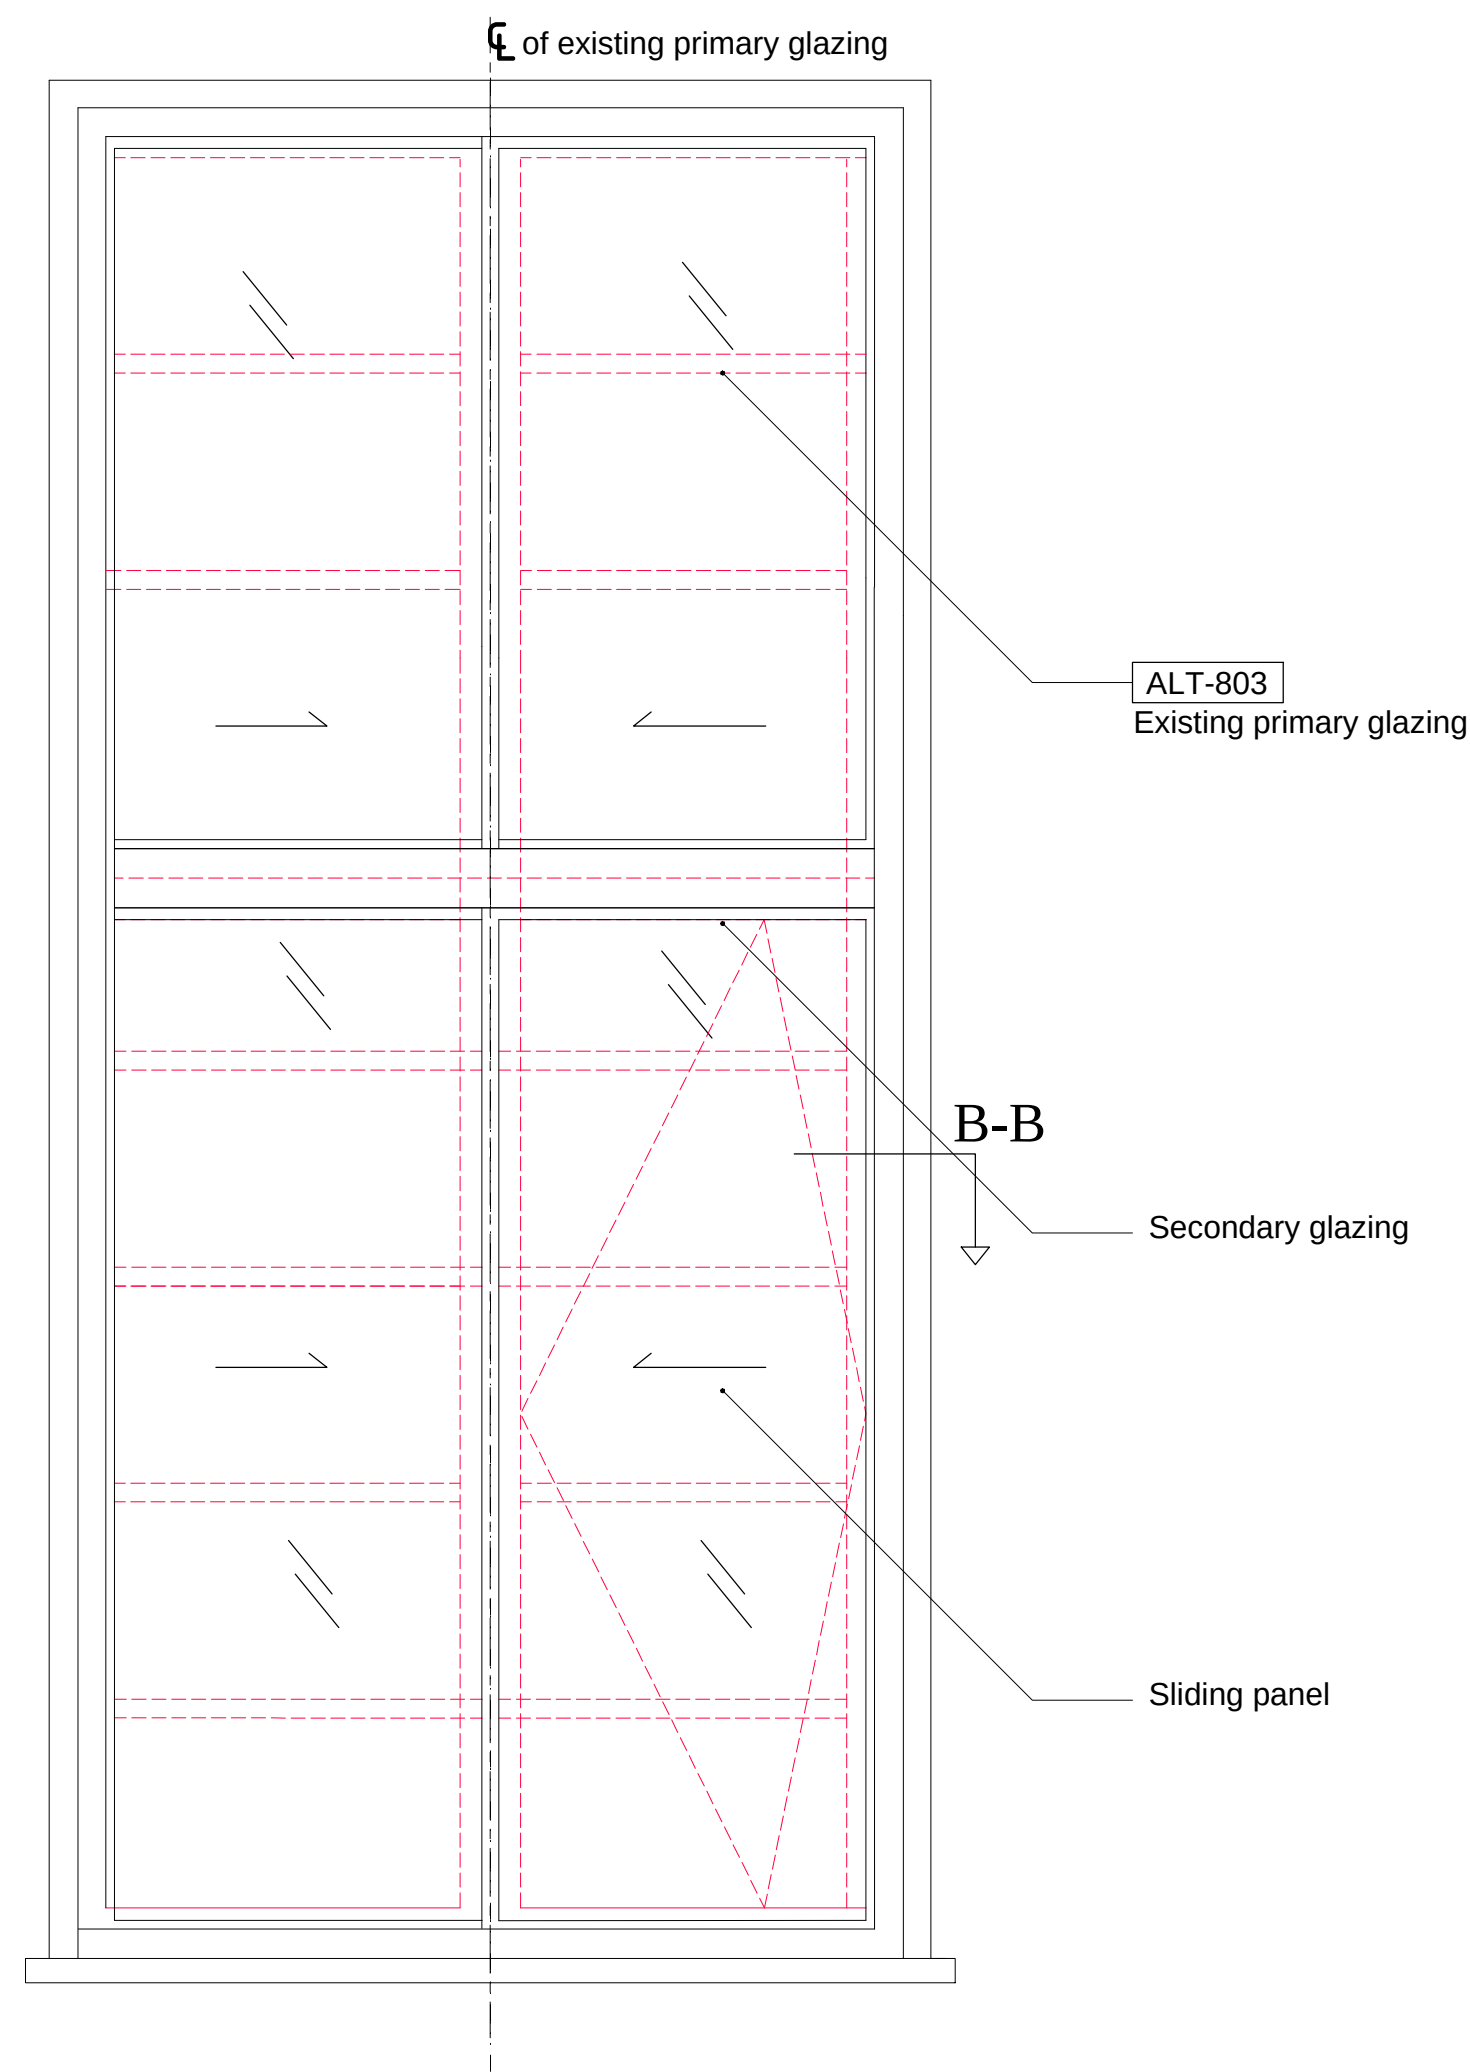


01 Broadway Lofts Secondary Glazing Internal Elevation

1:10

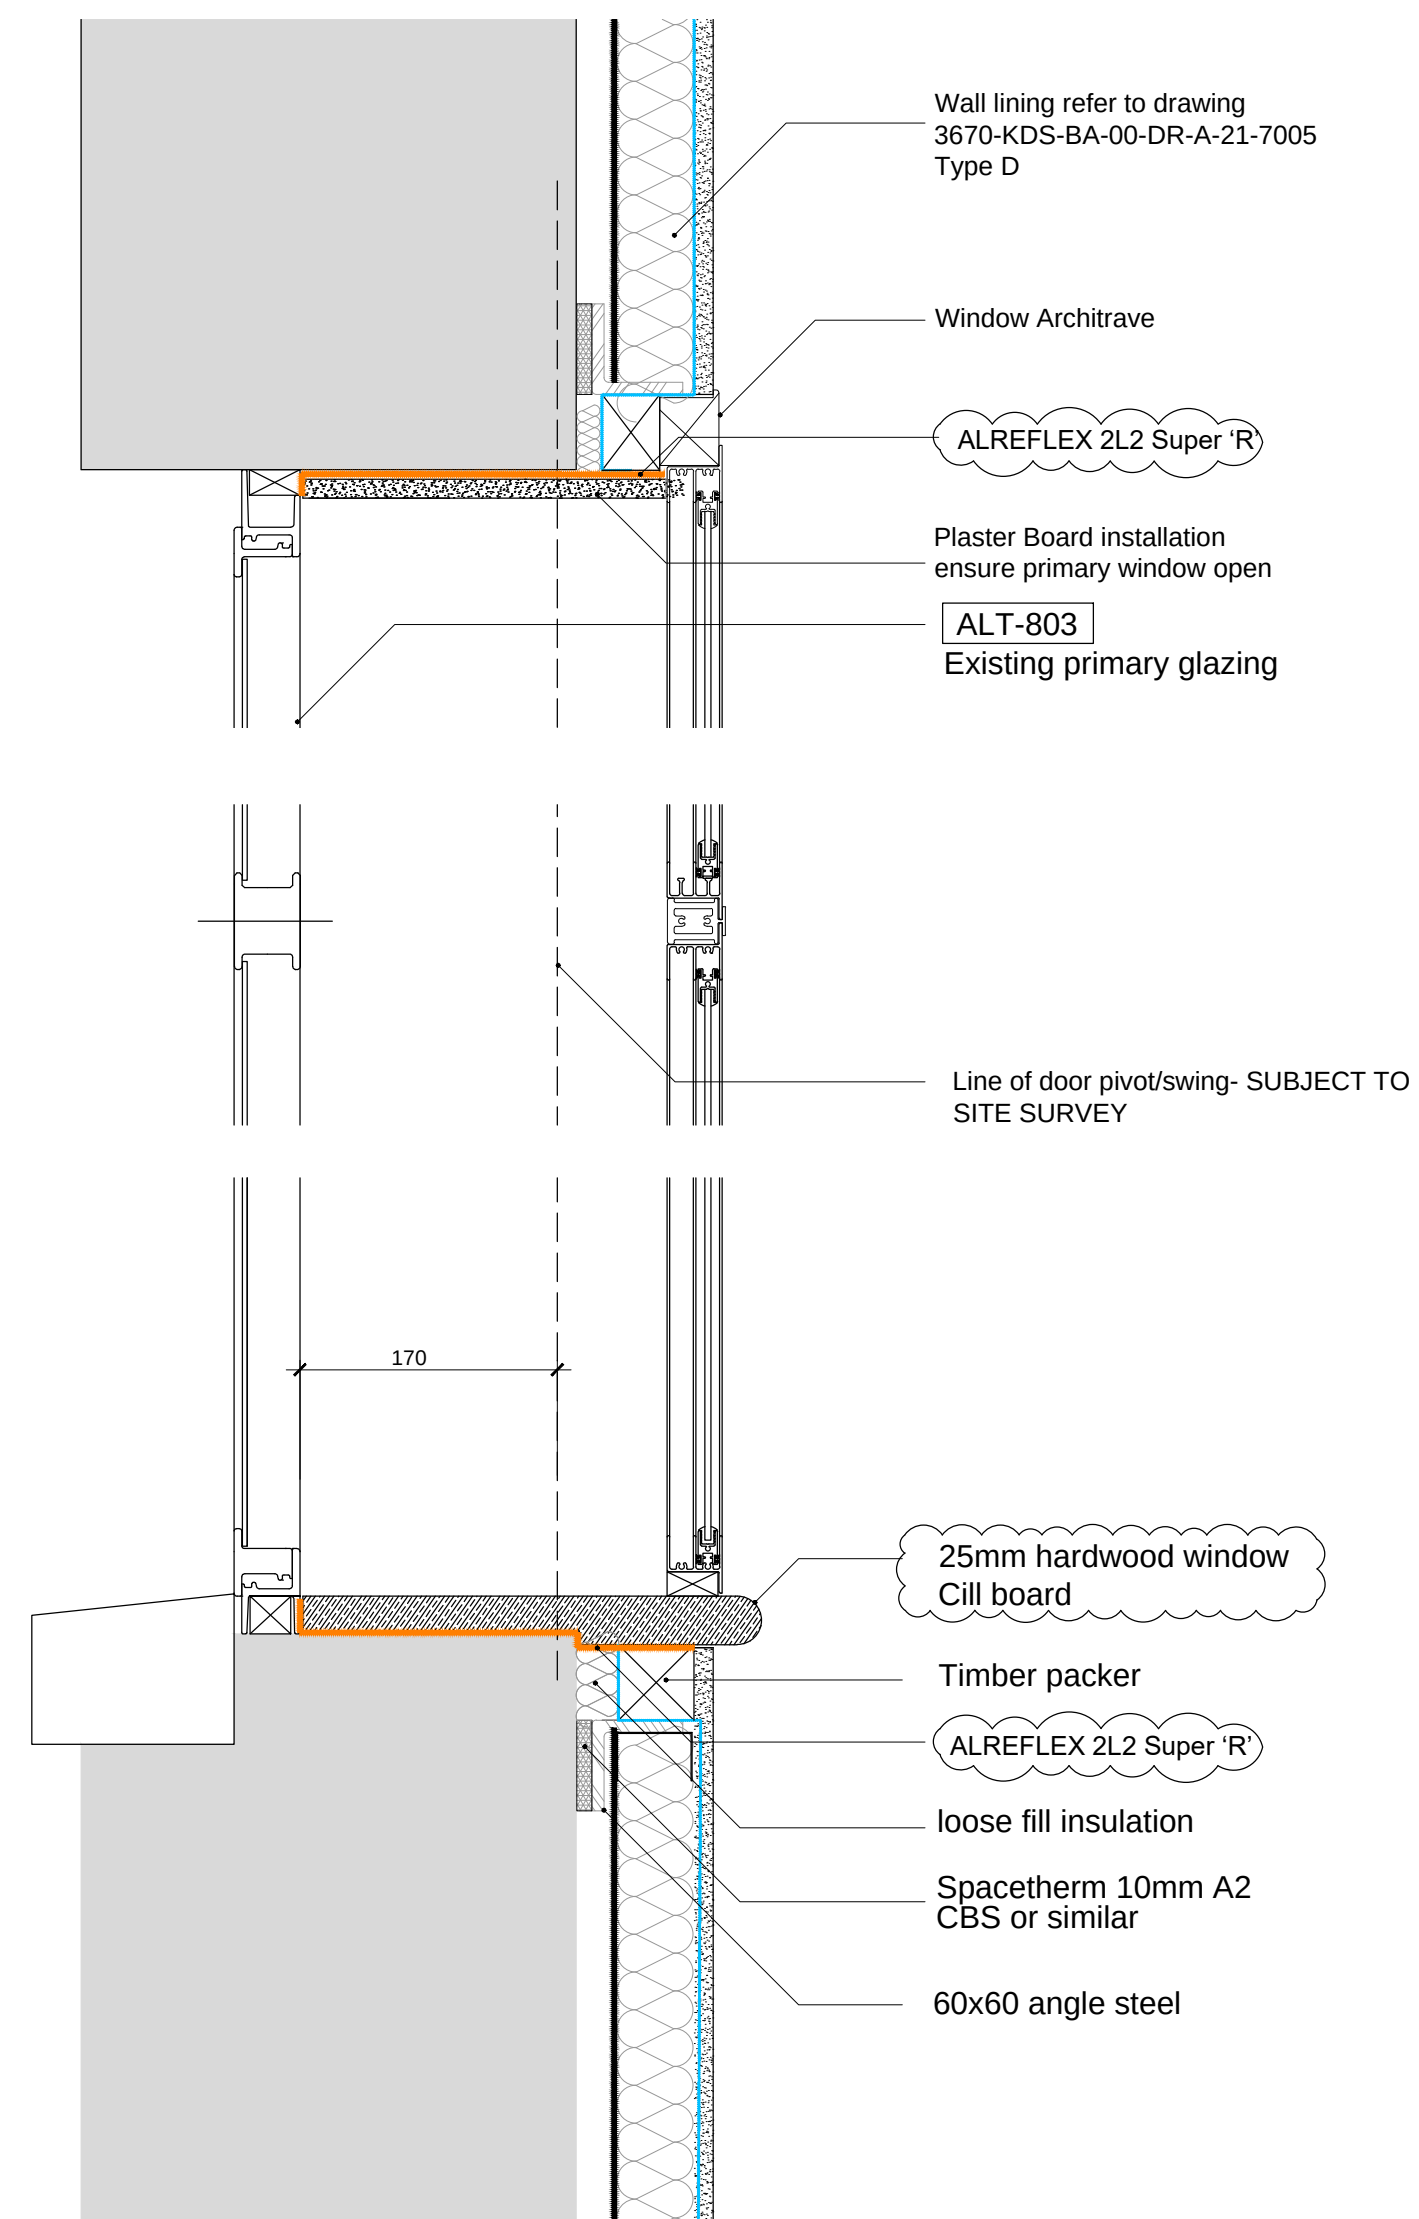

03 Broadway Lofts Secondary Glazing Section

1:5

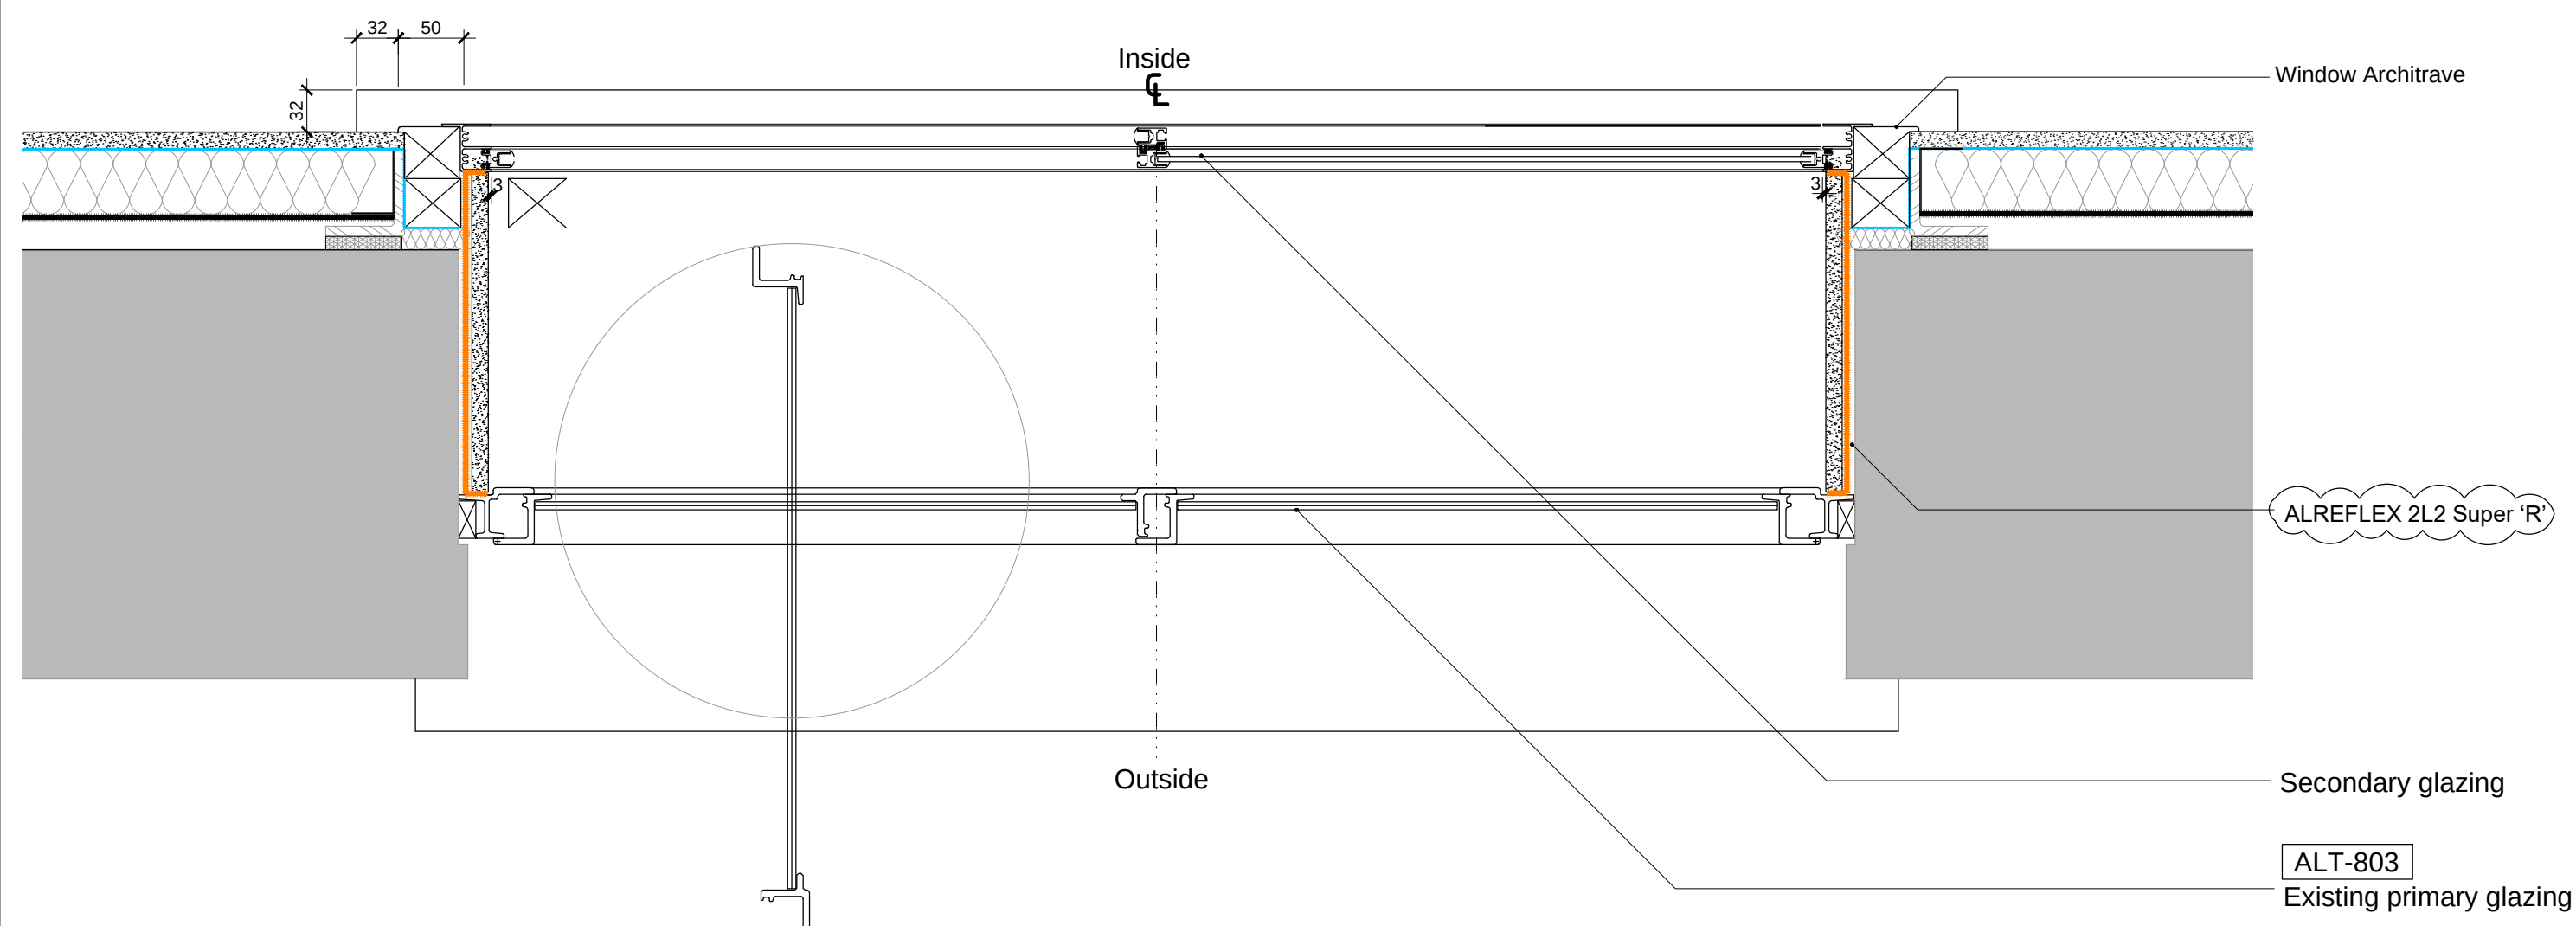

02 Broadway Lofts Secondary Glazing Plan


1:5



04 SITE EXISTING WINDOW PHOTOGRAPH

© KDS & Associates Ltd
No part of this drawing may be reproduced without written consent.
All contractors must visit site and be responsible for taking and checking all dimensions relating to this work.
Do not scale from this drawing.

REVISION NOTES				
P1	22-12-2020	AC	ISSUE FOR INFORMATION	
C1	29-03-2021	AC	ISSUE FOR CONSTRUCTION	
C2	14-12-2022	AC	Added 6.5mm Alreflex 2L2 & Revised Window Cill	

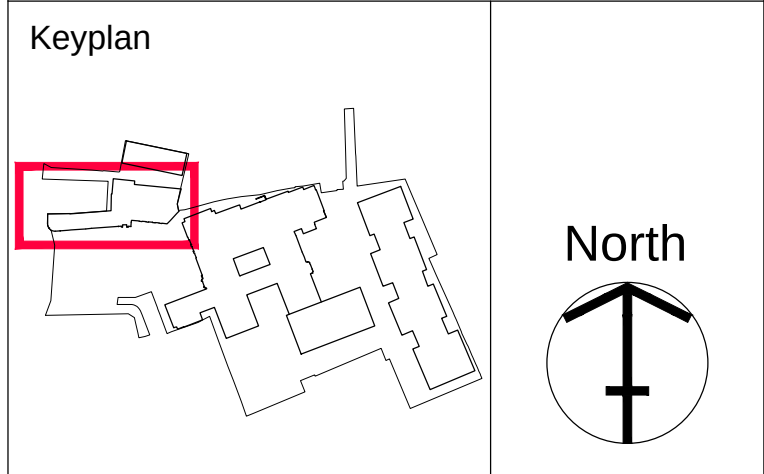

CONSTRUCTION

PROJECT / DRAWING TITLE HORNSEY TOWN HALL TOWN HALL & BROADWAY ANNEX N8 9JJ		
DRAWING TITLE LOFTS SECONDARY GLAZING DETAILS SOUTH FACING		
DATE / DRAWN BY 18-06-19 AC	SCALE 1:10@A1	
PROJECT / DRAWING NO 3670-KDS-BA-XX-DR-A-31-4508		REV C2