



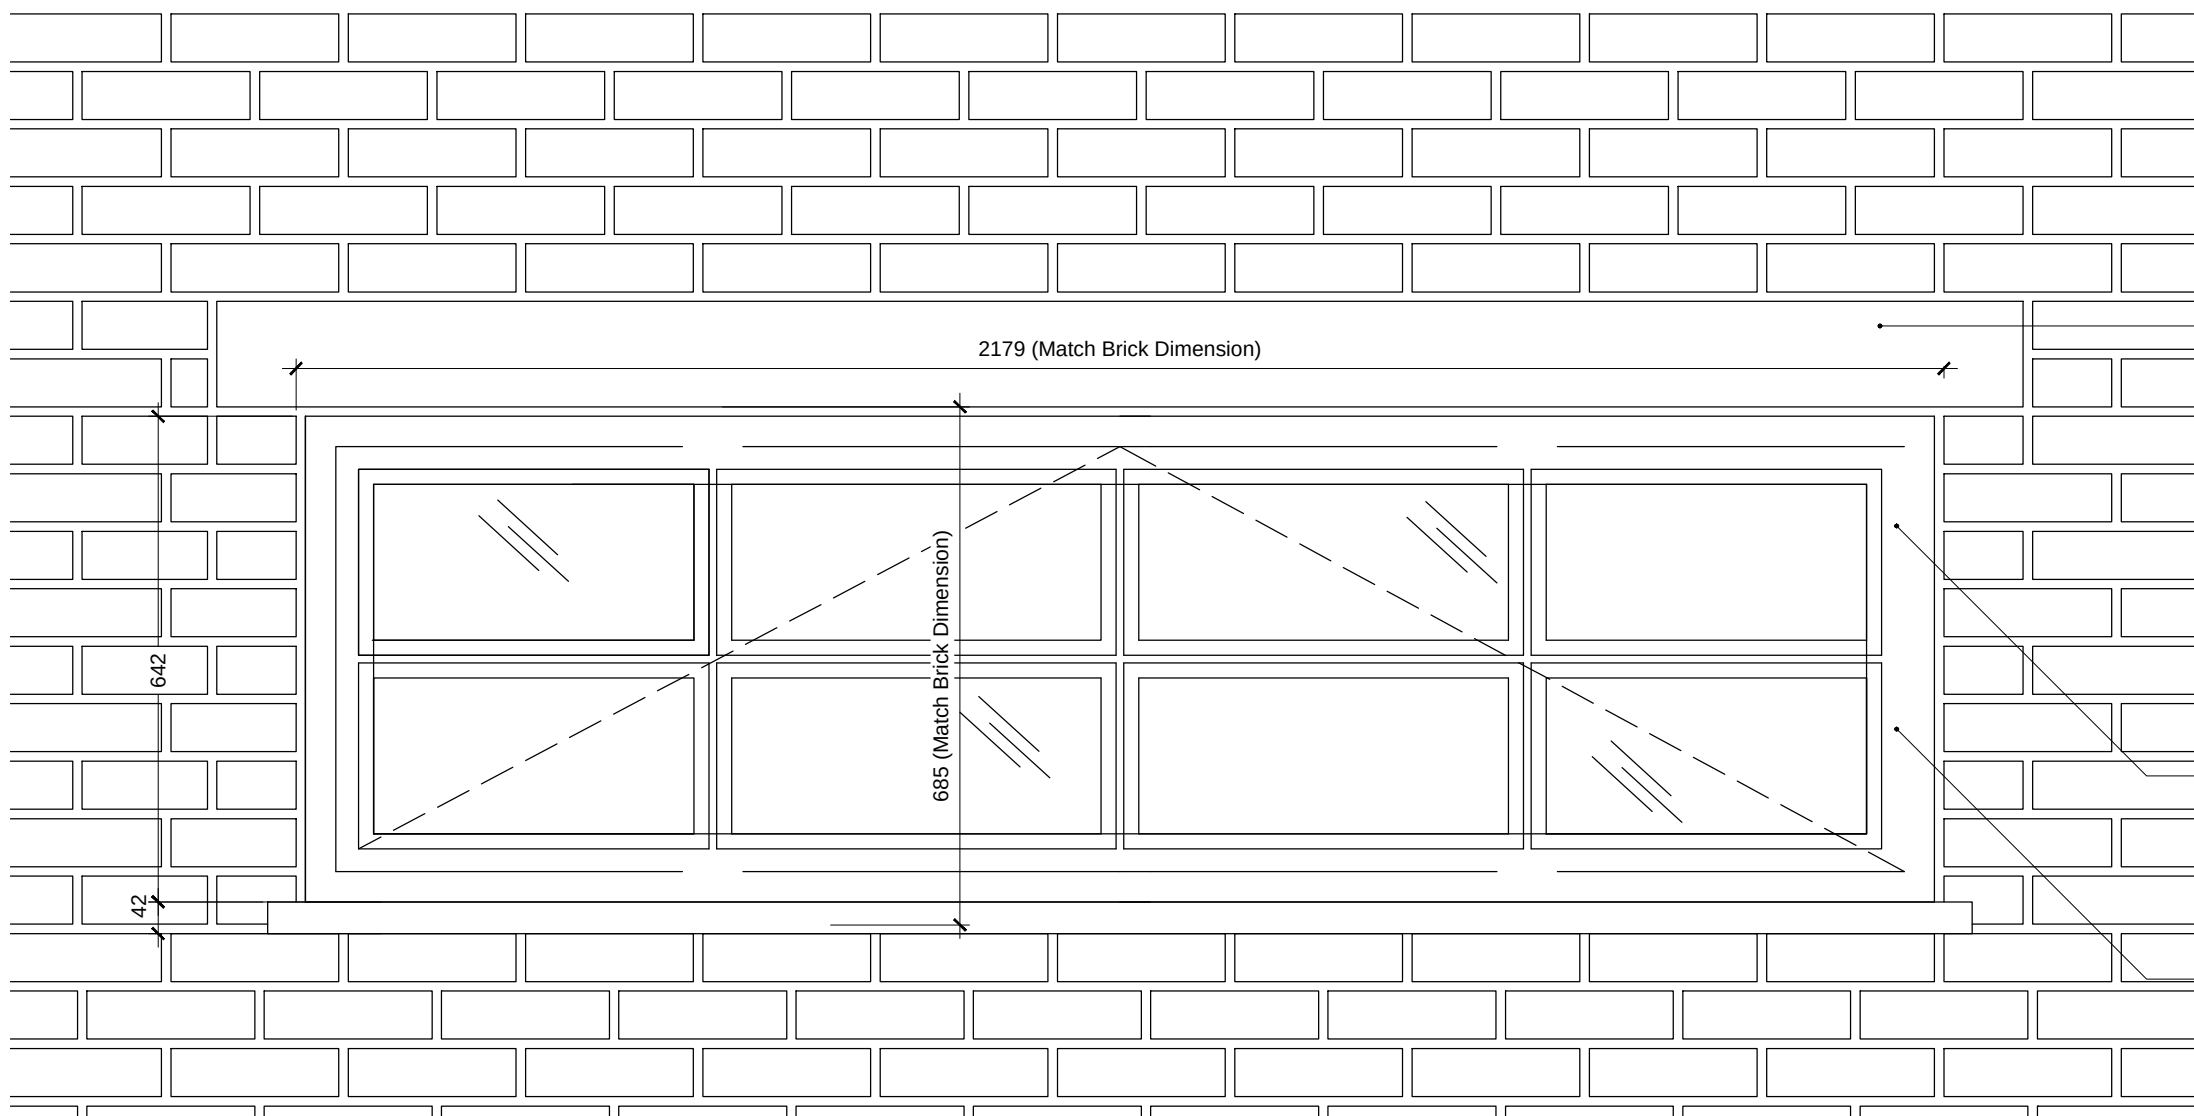


01 EWS-206 with integral AOV Elevation

1:10

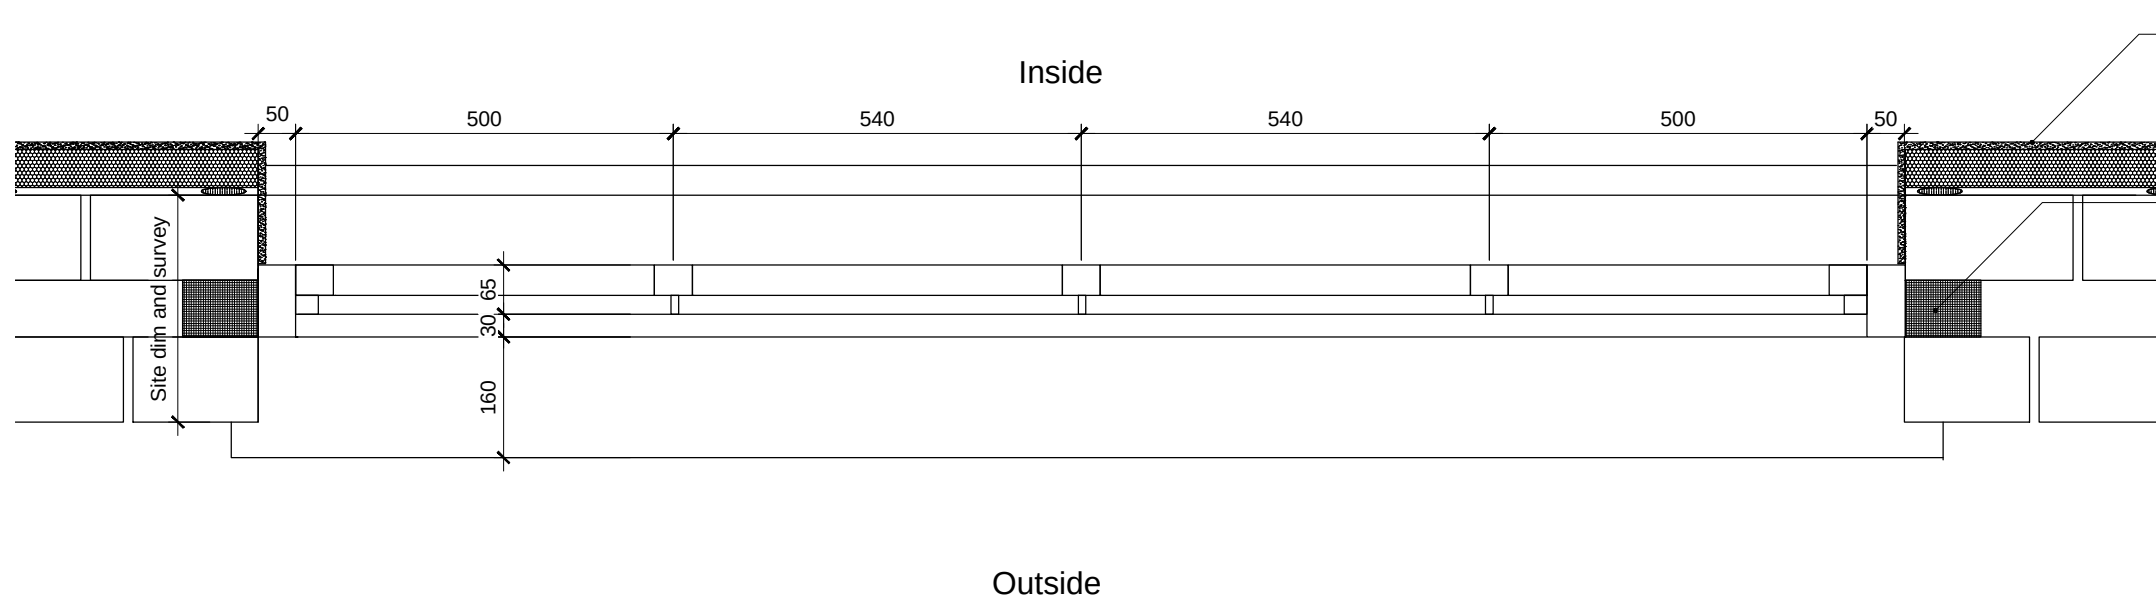


02 EWS-206 with integral AOV Plan

1:10

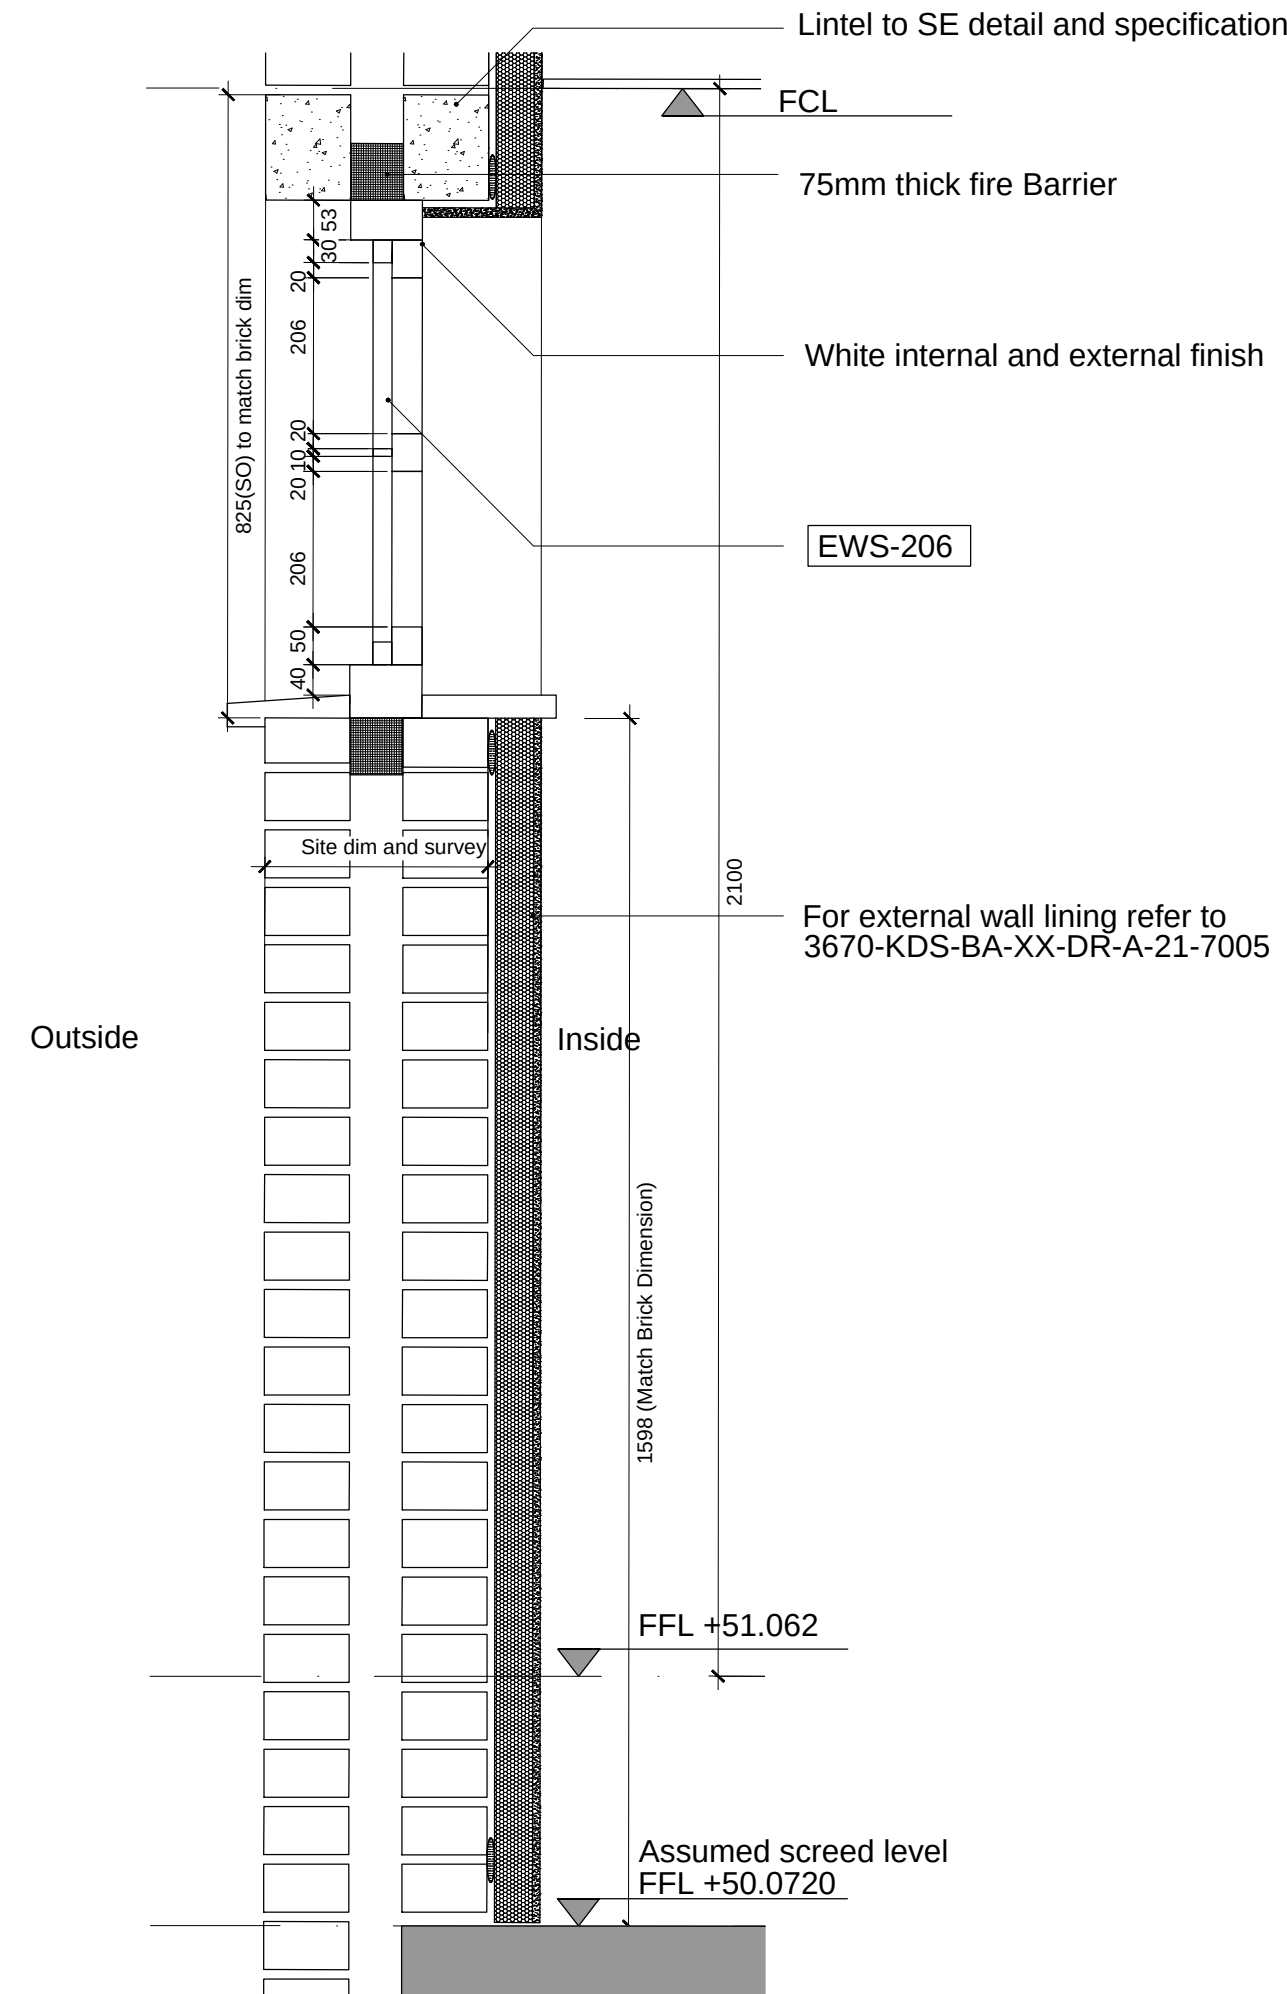

03 EWS-206 with integral AOV Section

1:10

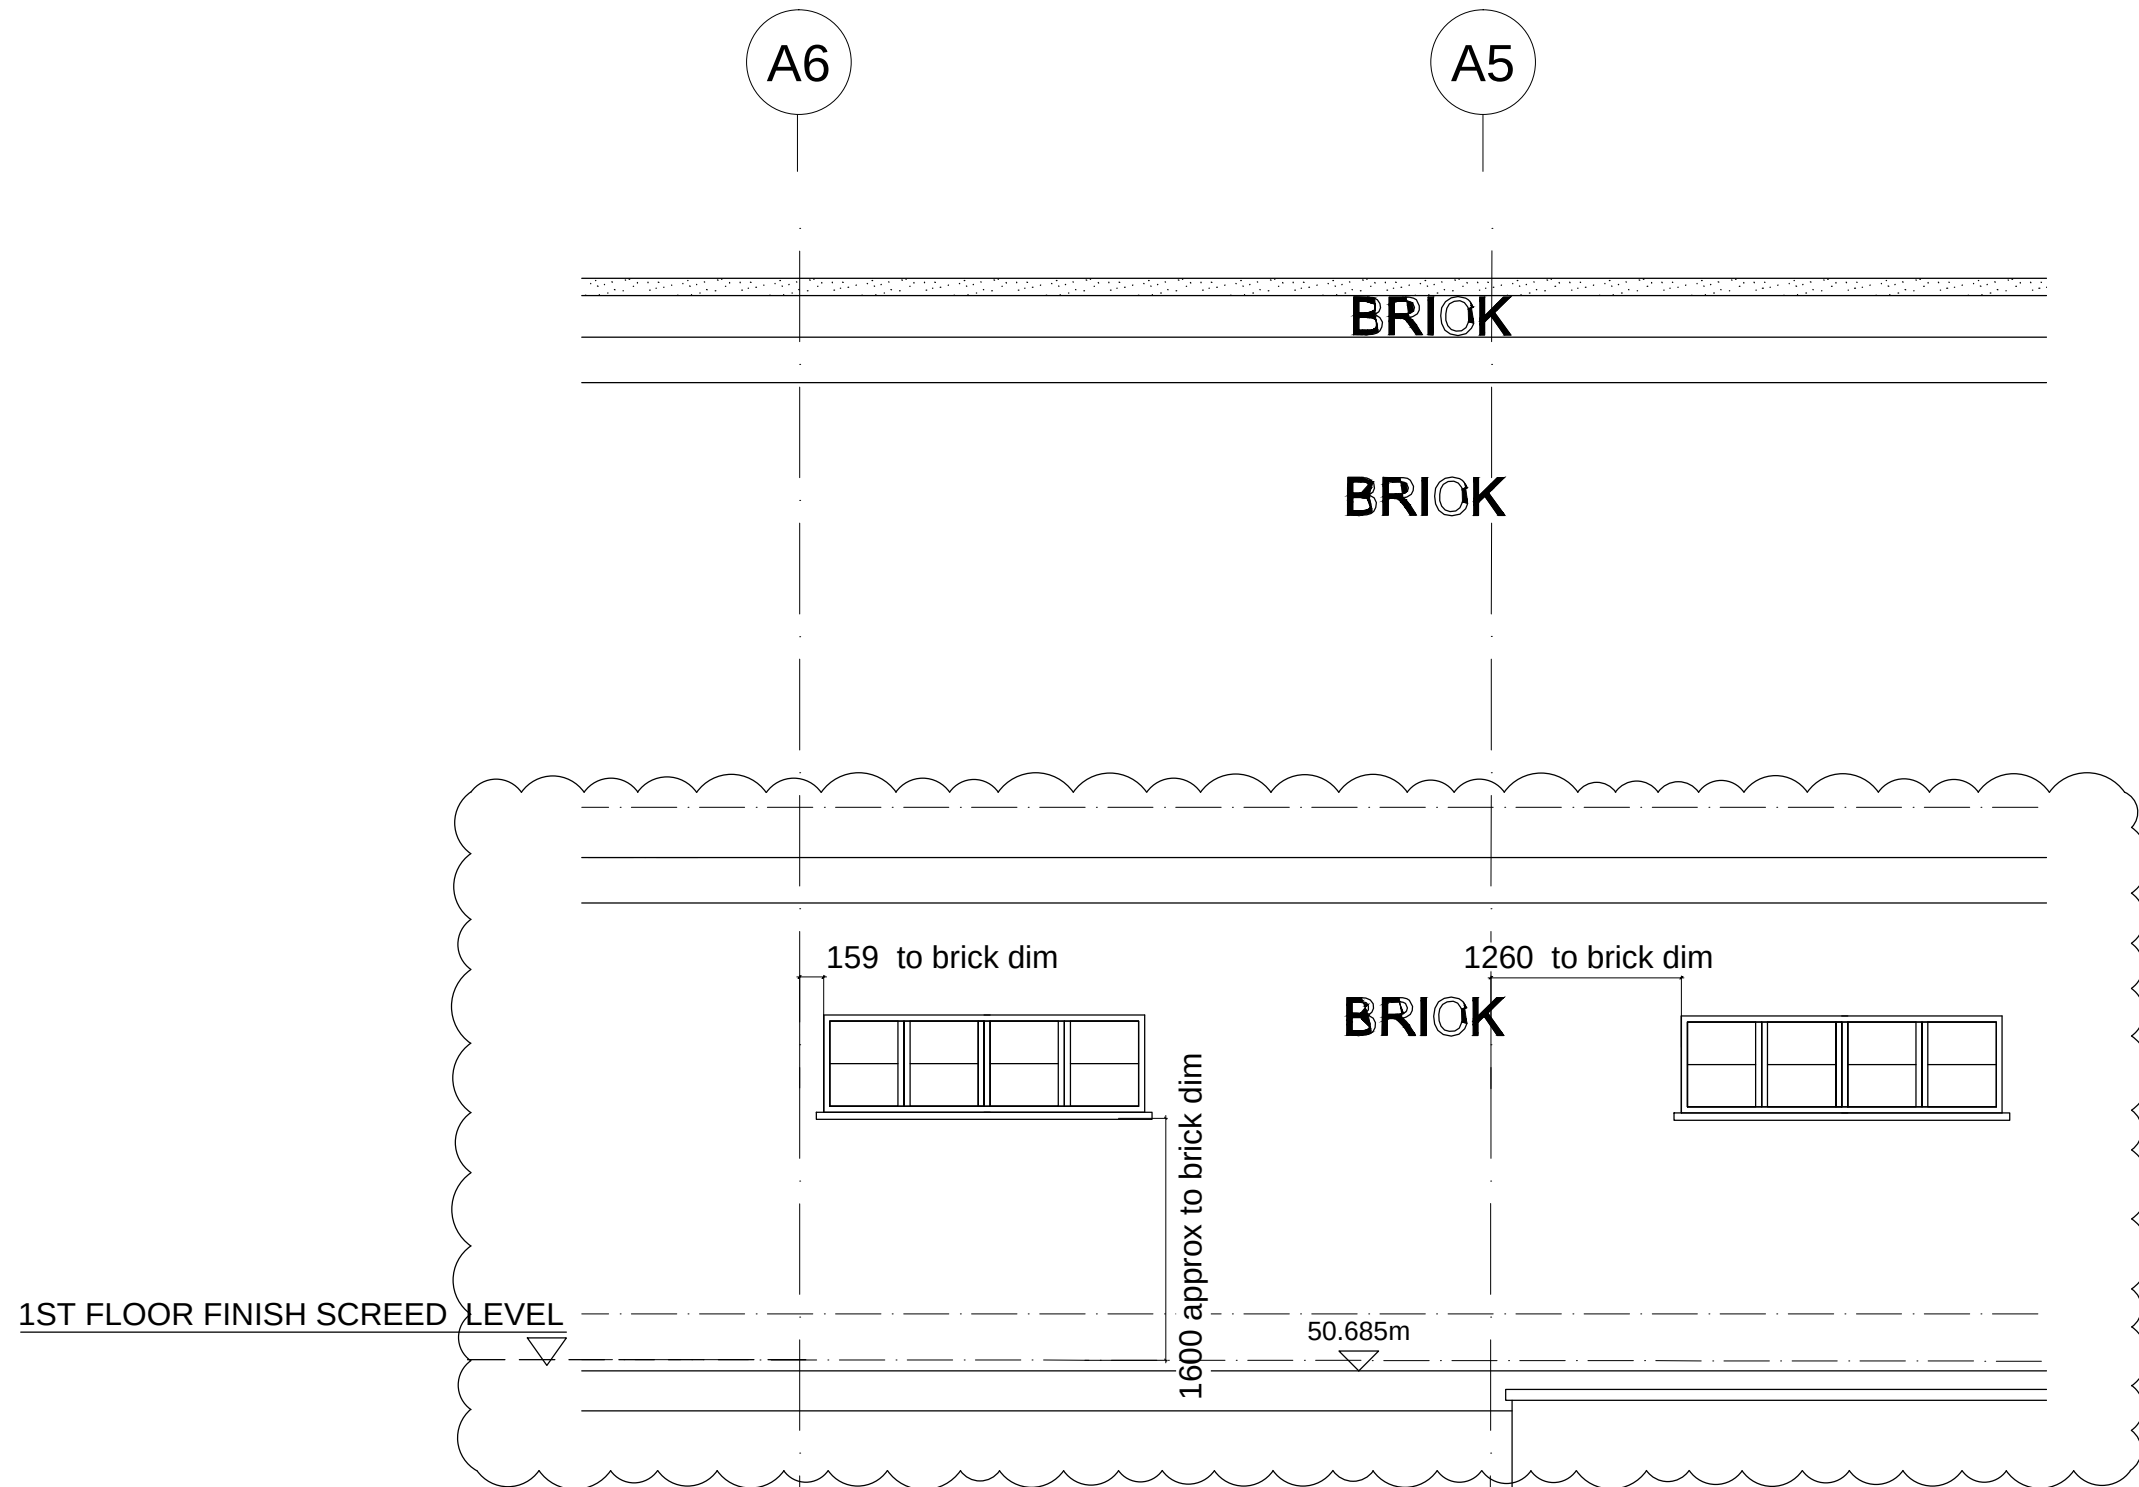


04 SETTING OUT ELEVATION

1:50

© KDS & Associates Ltd
No part of this drawing may be reproduced without written consent.
All contractors must visit site and be responsible for taking and checking all dimensions relating to this work.
Do not scale from this drawing.

REVISION NOTES			
P1	05-12-2019	AC	ISSUED FOR INFORMATION
C1	14-02-2020	AC	ISSUED FOR CONSTRUCTION
C2	11-11-2020	AC	ADDED STRUCTURAL OPENING SETTING OUT
C3	13-11-2020	AC	increased height from FFL to sill, added cavity closer, lining and adjusted horizontal dimension to match plan and horizontal setting out follow by plan.

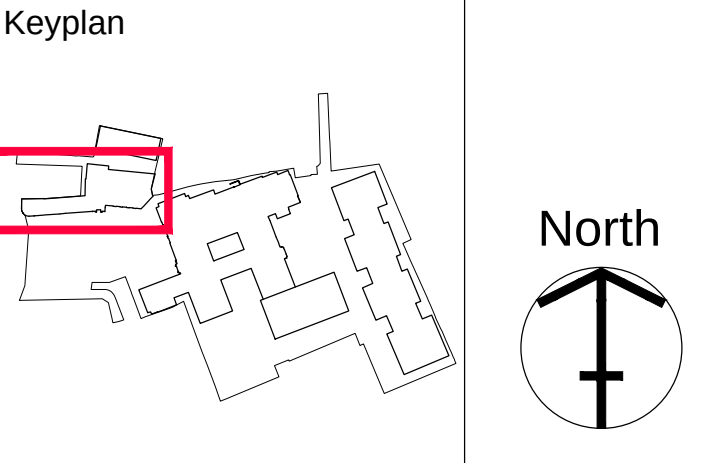

Armore GROUP
ARDMORE CONSTRUCTION LTD
6 WHARF STUDIOS,
25 WHARF ROAD,
LONDON, N1 7GR
TEL: 0208-344 0300
www.ardmoregroup.co.uk

KDS ASSOCIATES LTD
TECHNICAL ● ARCHITECTURAL ● MANAGEMENT ● CONSULTANTS
101 THE BLACKFRIARS FOUNDRY
156 BLACKFRIARS ROAD
LONDON SE1 5EN
0203 355 0775
www.kdsassociates.co.uk

CONSTRUCTION

PROJECT / DRAWING TITLE
HORNSEY TOWN HALL
BROADWAY ANNEX
N8 9JJ

DRAWING TITLE
APARTMENTS
AOV DETAIL

DATE / DRAWN BY
18-06-19 AC

SCALE
1:10@A1

PROJECT / DRAWING NO
3670-KDS-BA-XX-DR-A-31-4505

REV
C3