




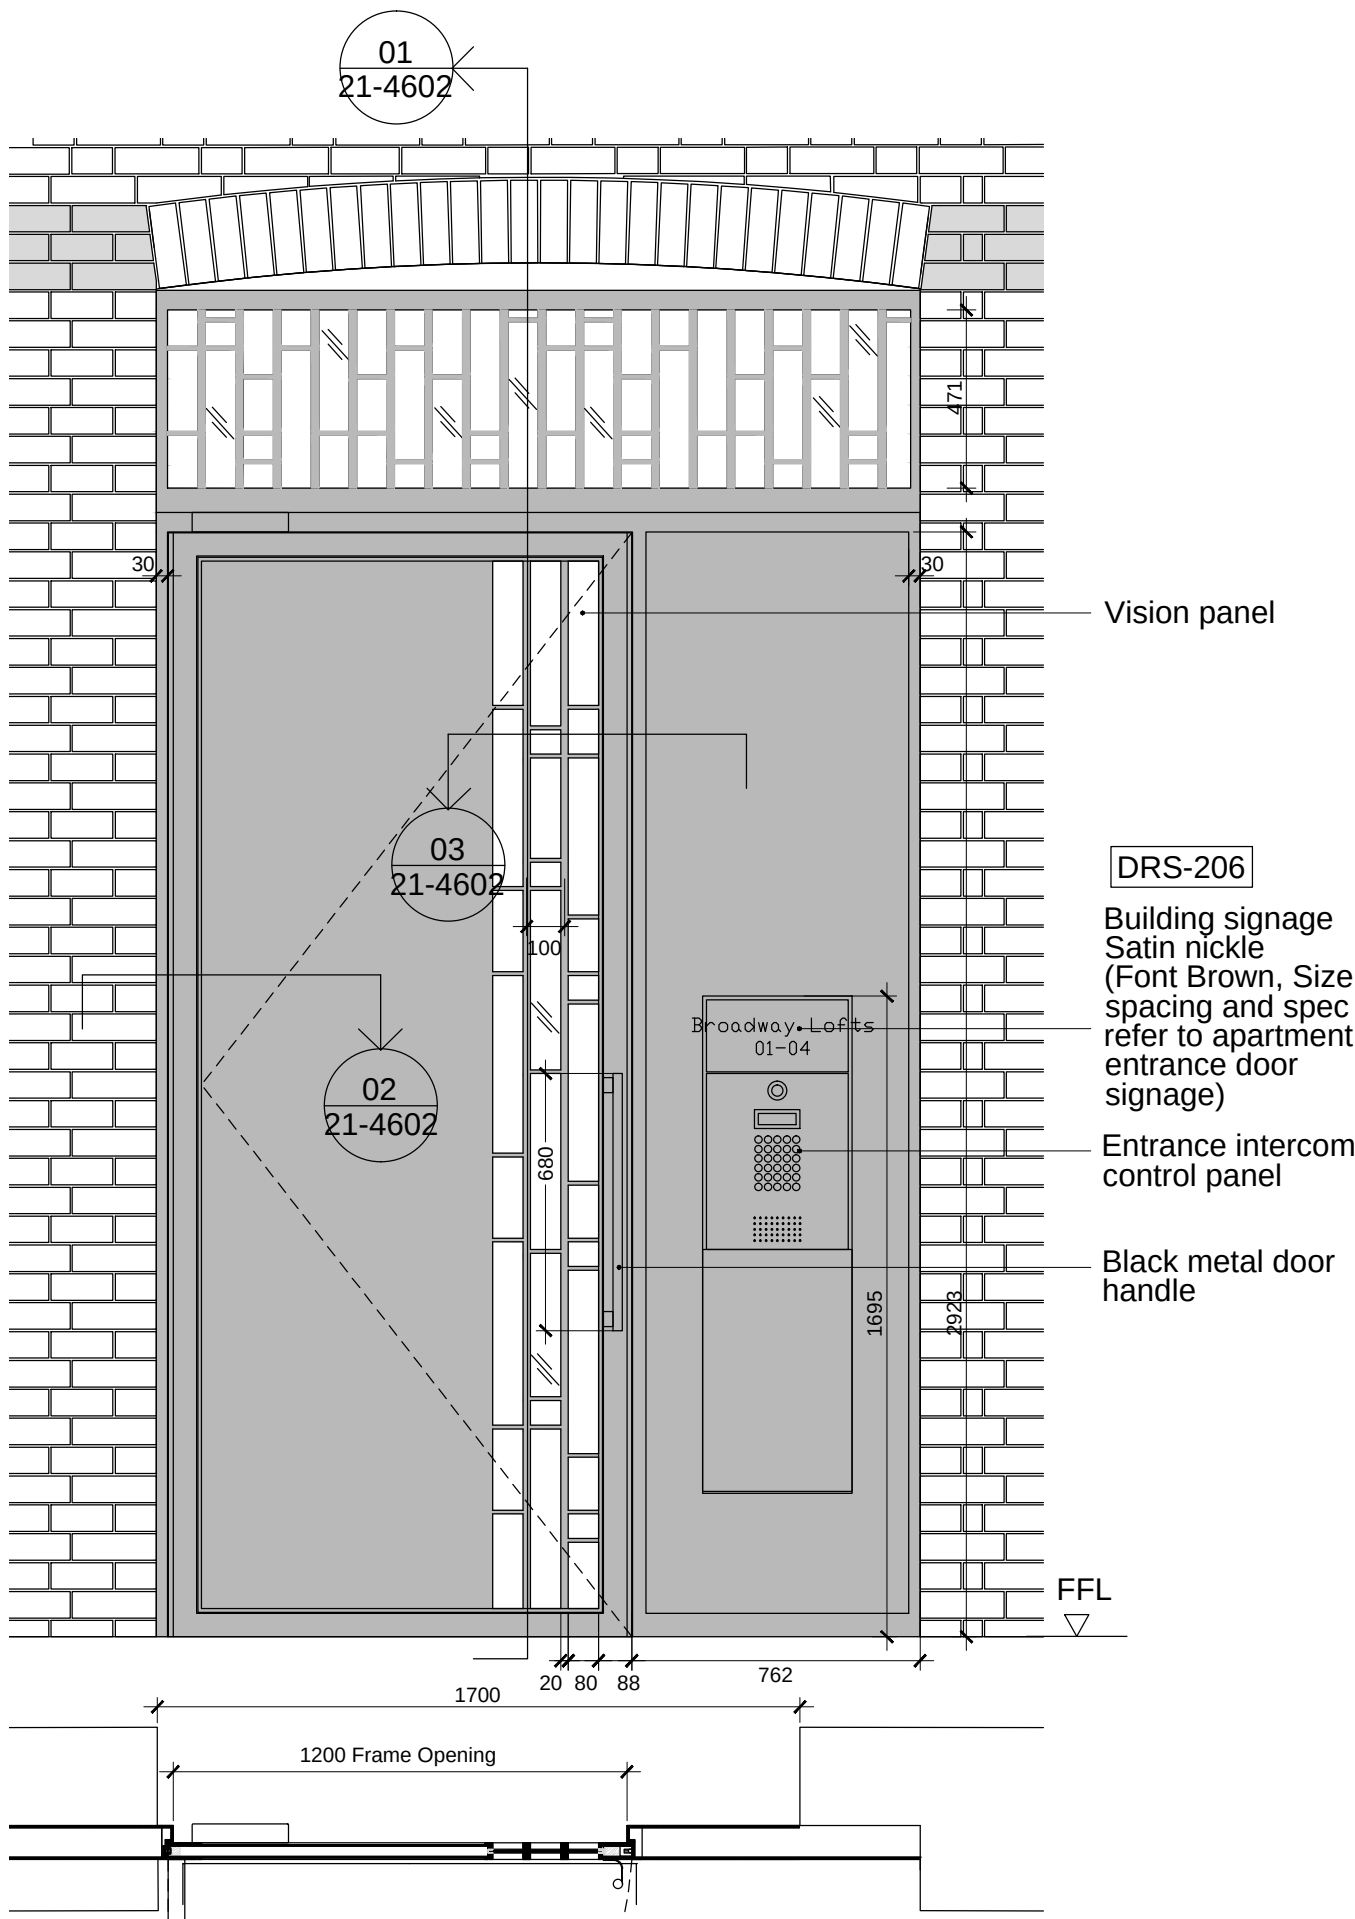


01 D-G-09 Communal Lofts entrance door
1:20

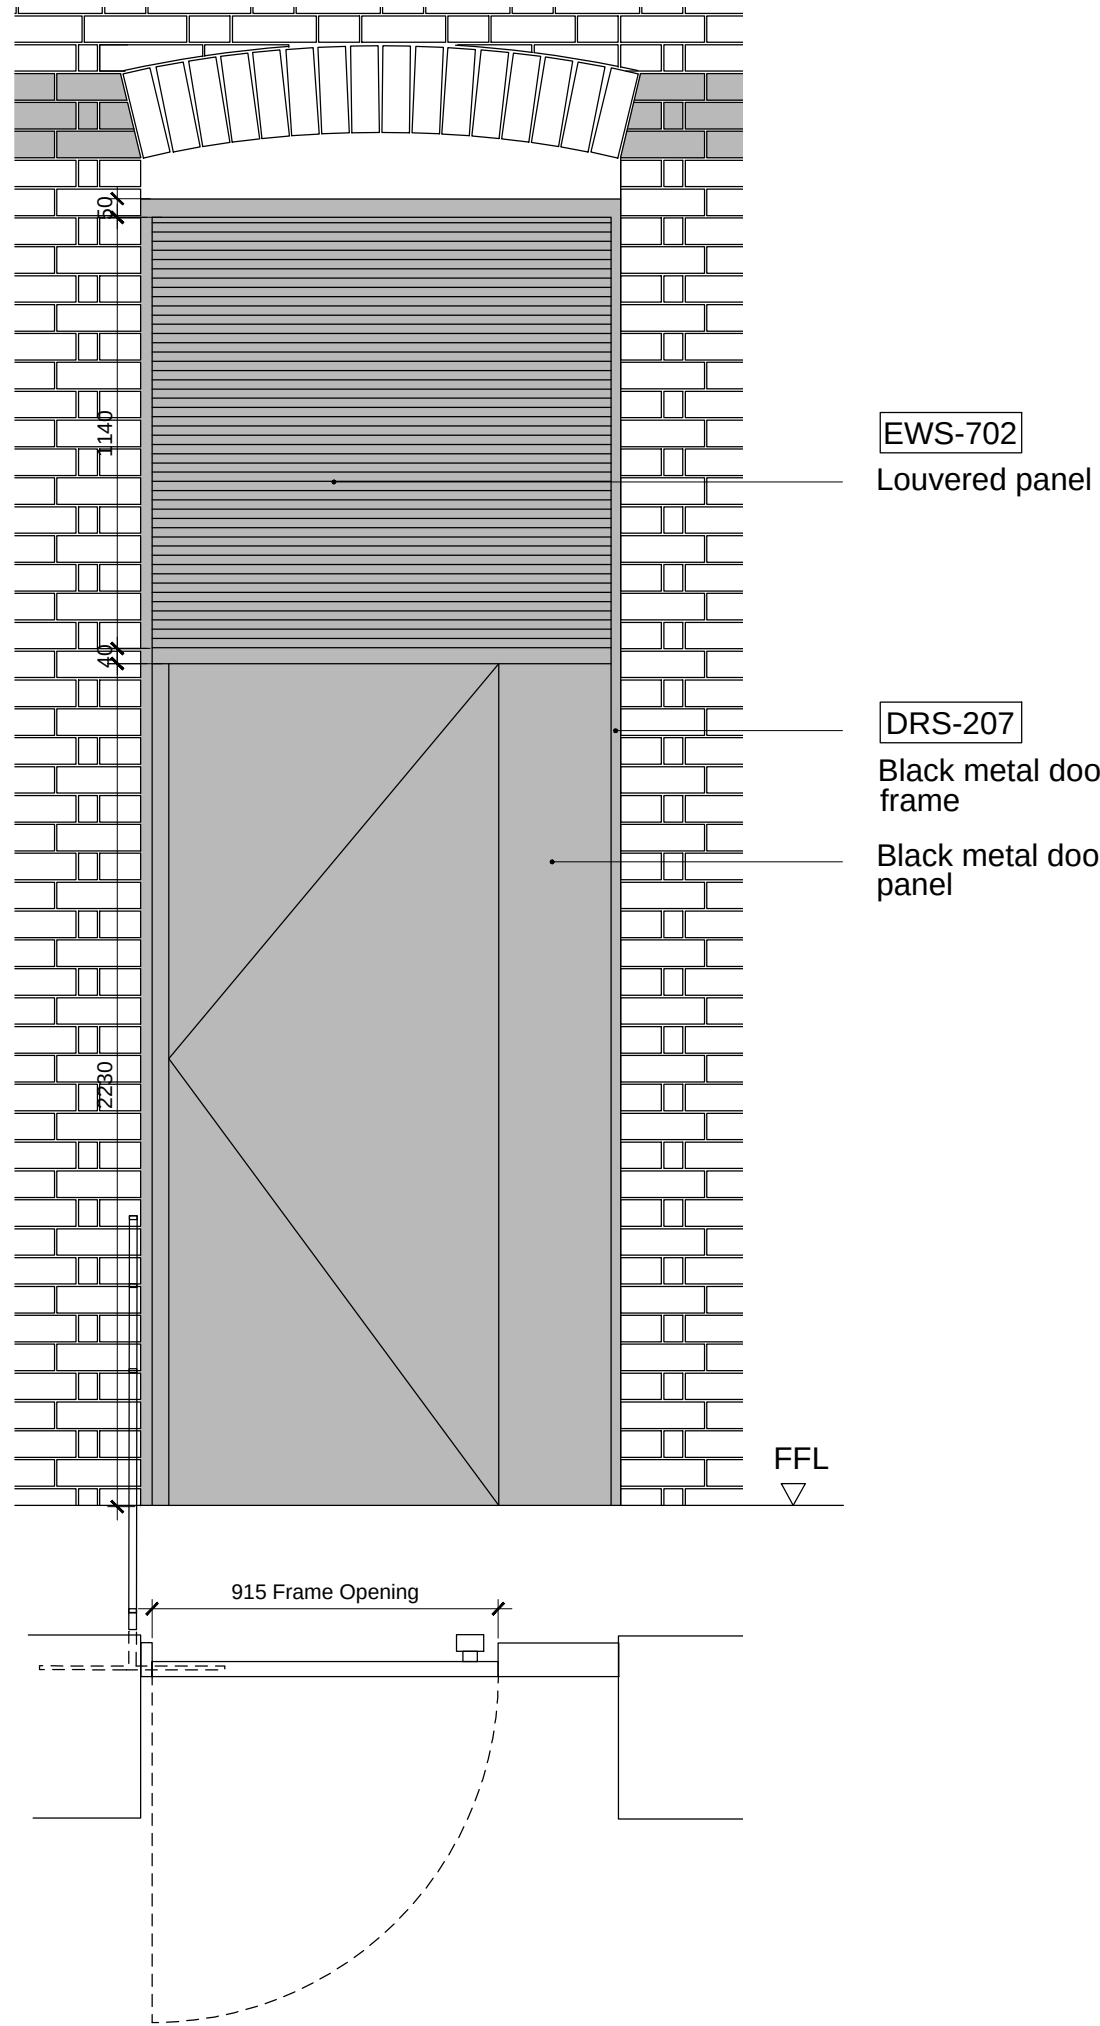


02 D-G-10 F&B fire escape door
1:20

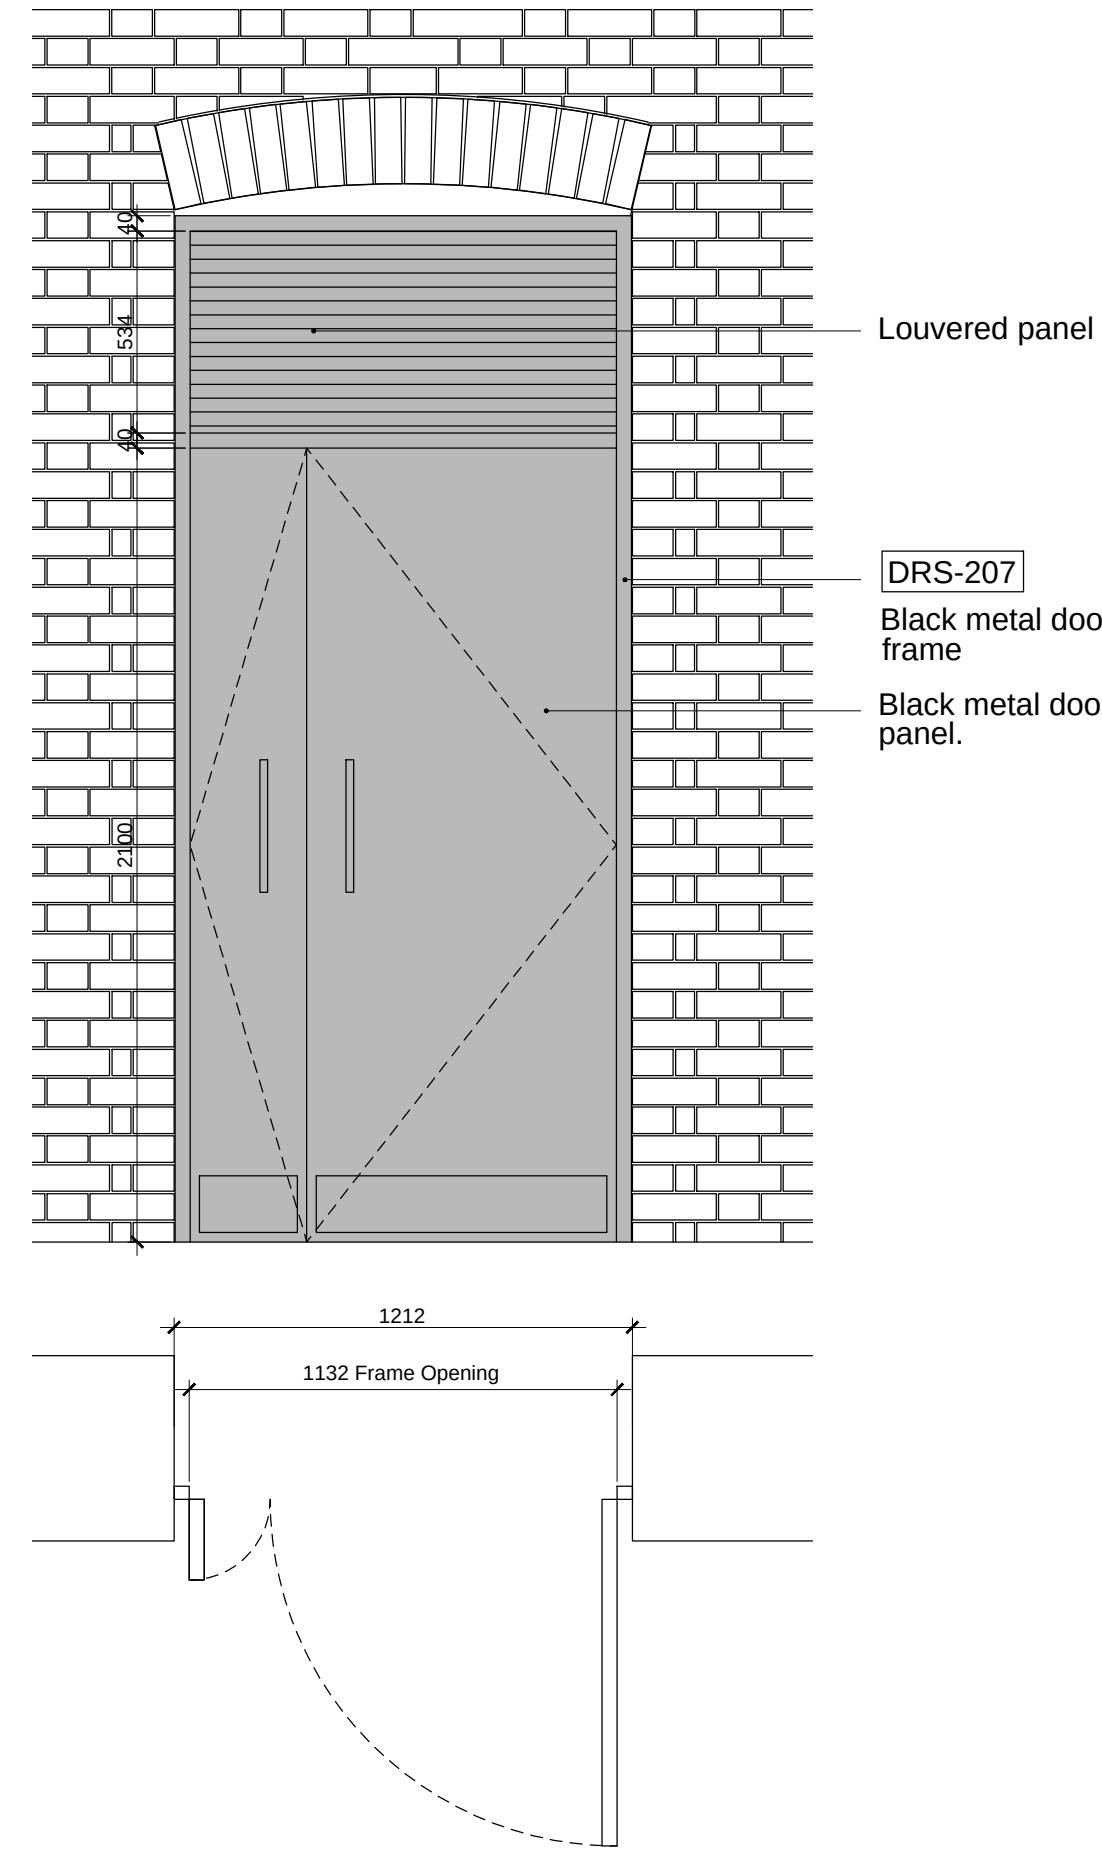


03 Bin store door
1:20

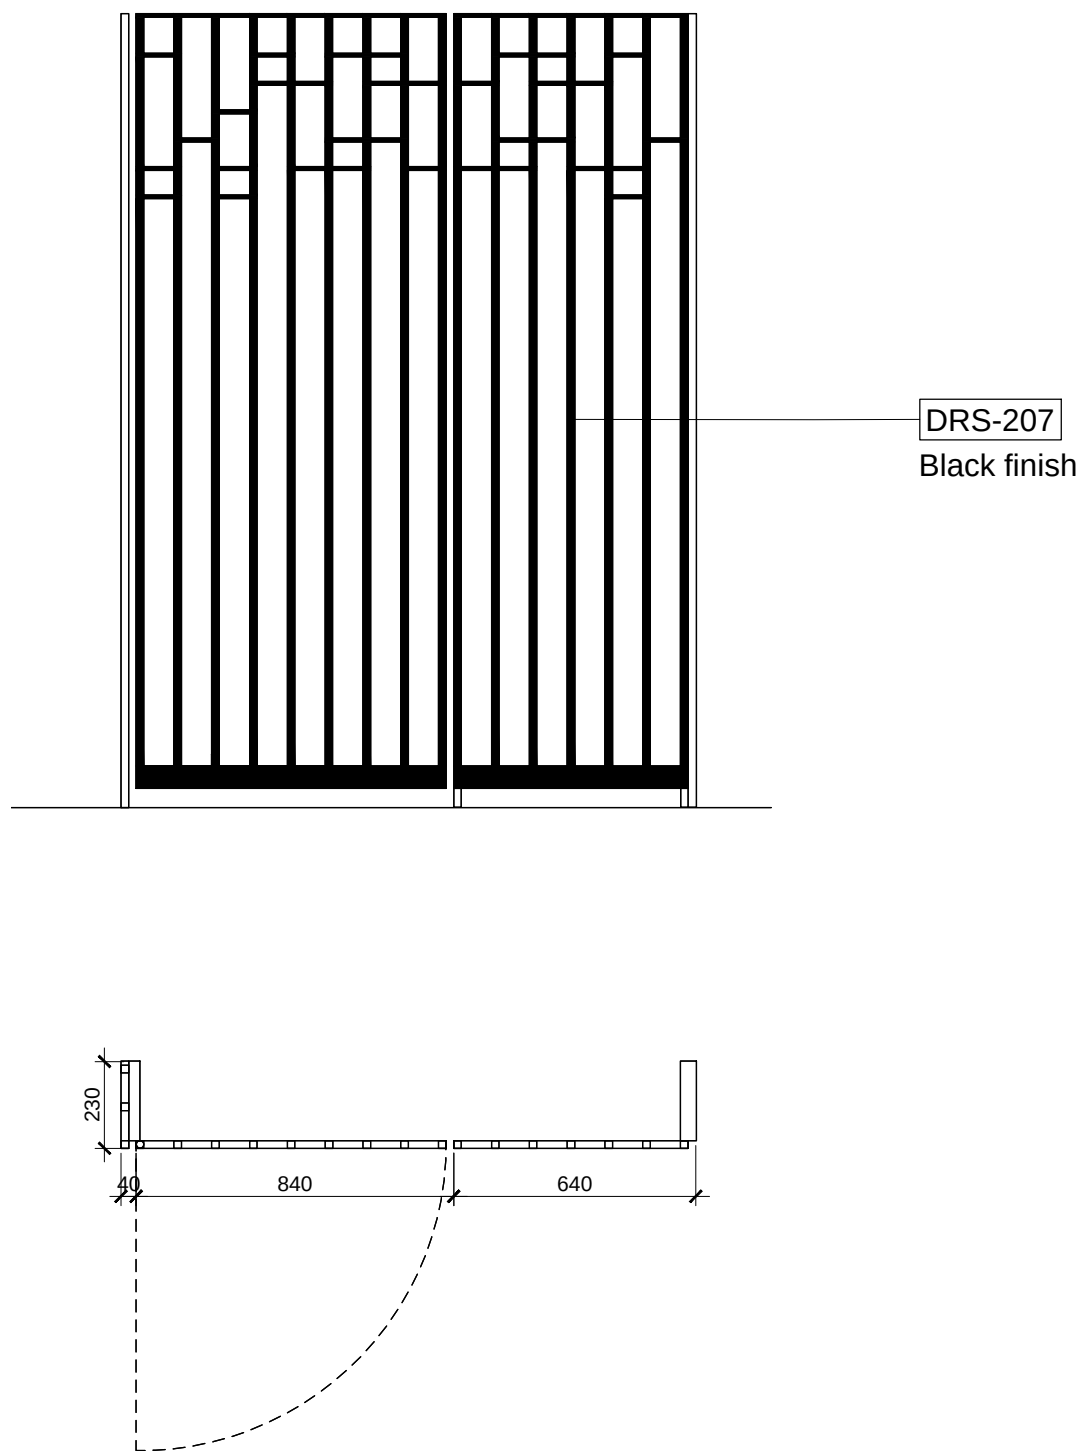

04 D-G-10 Gate at base of Eastern fire stair
1:20

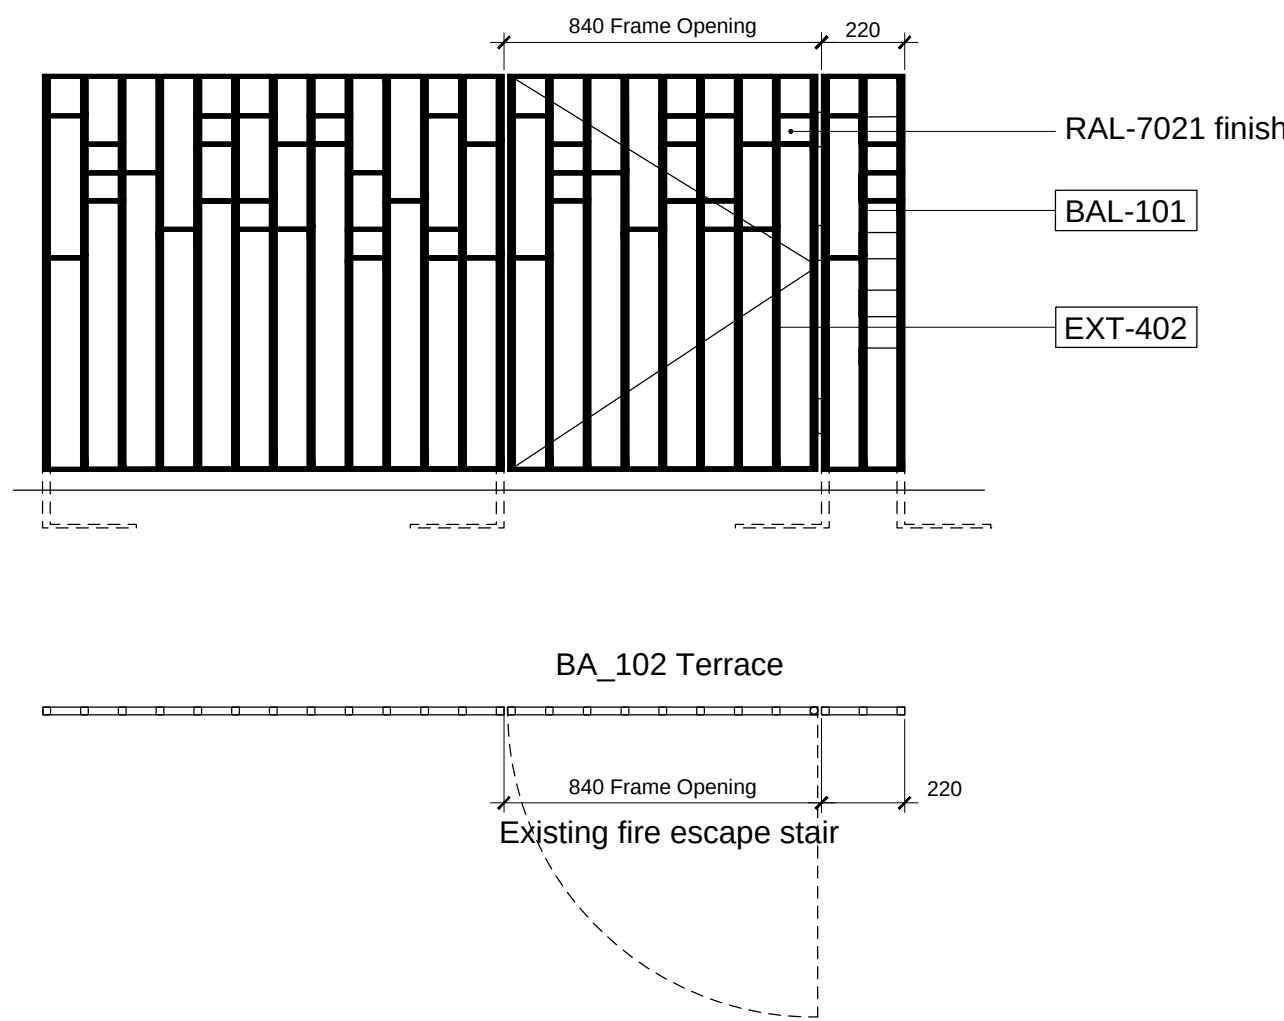

05 D-S-06 Terrace gate
1:20

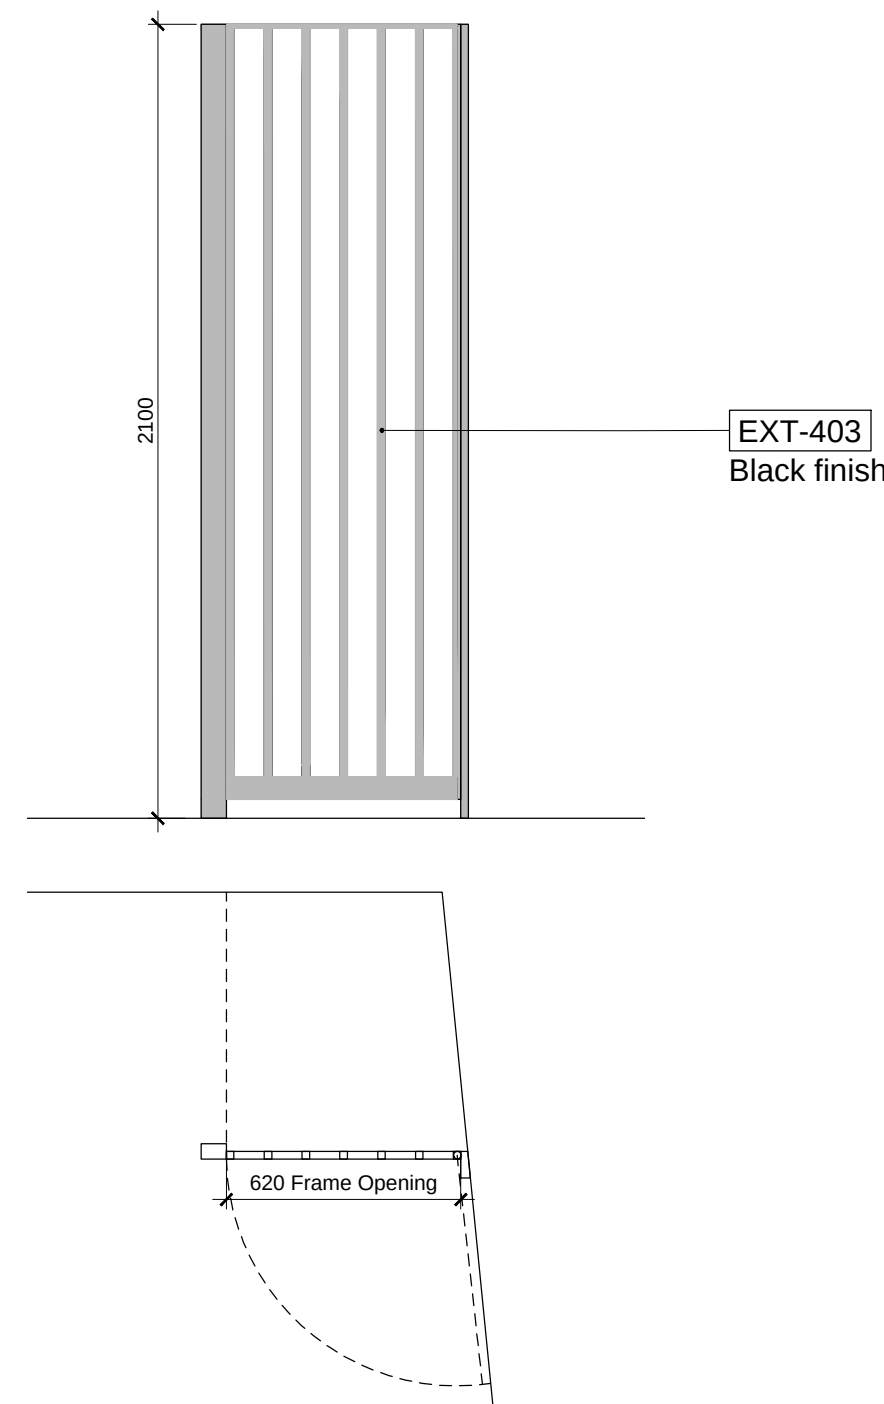


06 D-G-20 Gate at base of fire stair
1:20

© KDS & Associates Ltd
No part of this drawing may be reproduced without written consent.
All contractors must visit site and be responsible for taking and checking all dimensions relating to this work.
Do not scale from this drawing.

REVISION NOTES

REV	DATE	BY	REASON
P1	05-12-2019	AC	ISSUED FOR INFORMATION
C1	14-02-2020	AC	ISSUED FOR CONSTRUCTION

Keyplan

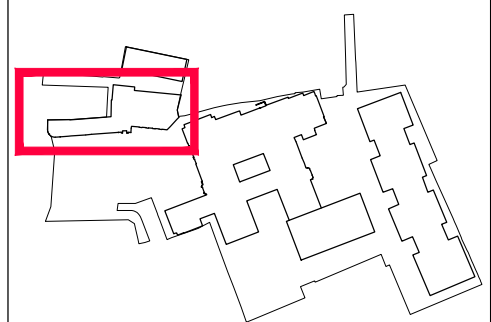

ARDMORE CONSTRUCTION LTD
6 WHARF STUDIOS,
25 WHARF ROAD,
LONDON, N1 7GR
TEL: 0208-344 0300
www.ardmoregroup.co.uk

KDS ASSOCIATES LTD
TECHNICAL • ARCHITECTURAL • MANAGEMENT • CONSULTANTS

101 THE BLACKFRIARS FOUNDRY
156 BLACKFRIARS ROAD
LONDON SE1 6EN
0203 355 0775
www.kdsassociates.co.uk

CONSTRUCTION

PROJECT / DRAWING TITLE
HORNSEY TOWN HALL
TOWN HALL & BROADWAY ANNEX
N8 9JJ

DRAWING TITLE
DOOR OVERVIEW
SHEET 01

DATE / DRAWN BY	SCALE
18-06-19 AC	1:10@A1

PROJECT / DRAWING NO	REV
3670-KDS-BA-XX-DR-A-31-4600	C1