


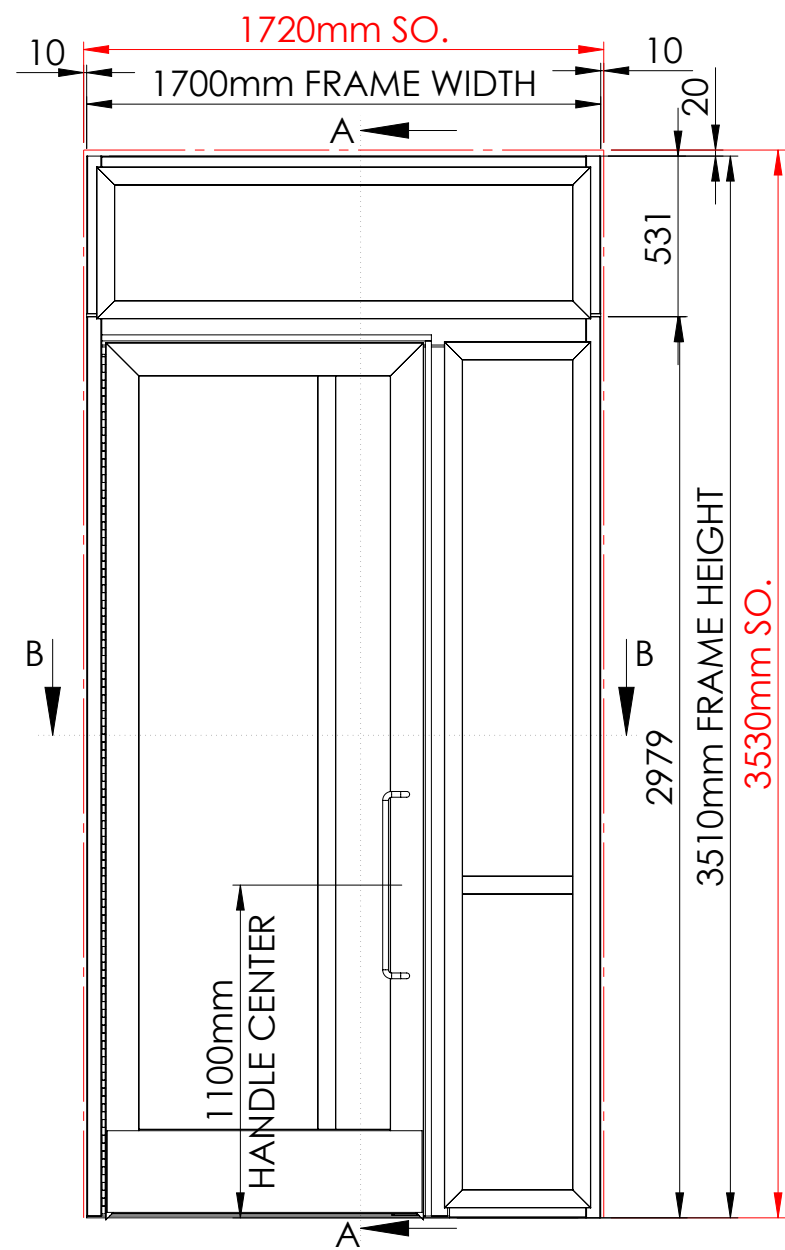
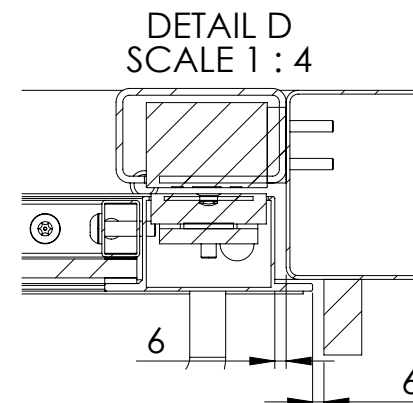


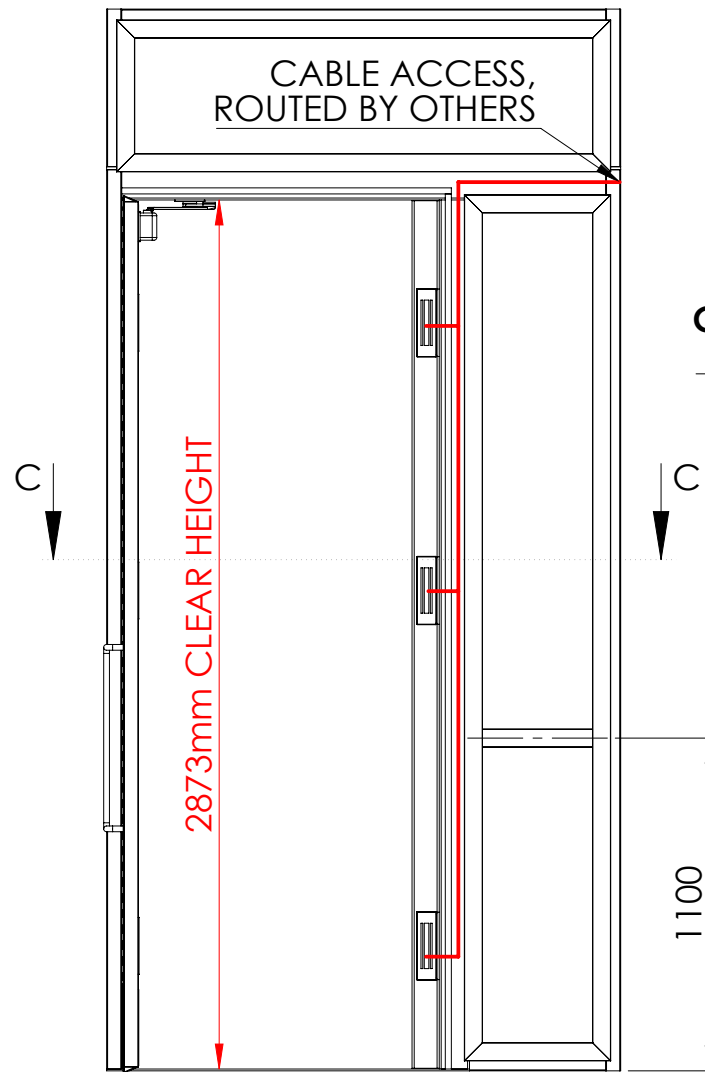


SECTION A-A

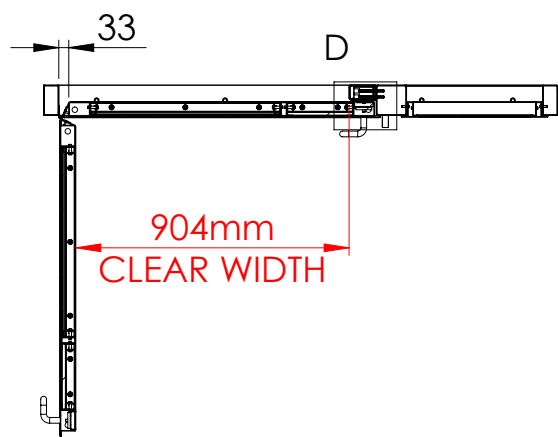

- D-G-09 COMMUNAL LOFTS ENTRANCE**
- JANSEN 50 SERIES FRAME
  - LCN 4111 CLOSER
  - 3mm D90 GASKET
  - 10mm SECURITY GLASS
  - 5mm GLAZING TAPE
  - 30mm BEAD
  - CONTINUOUS HINGE
  - CONTROL PANEL BY OTHERS, DETAILS TBC BY ARDMORE
  - FRETWORK BY OTHERS
  - 600mm CRANKED D HANDLE
  - x3 IGEN 5000 MAGLOCK
  - x2 S/S KICKPLATE
  - DOOR BAR

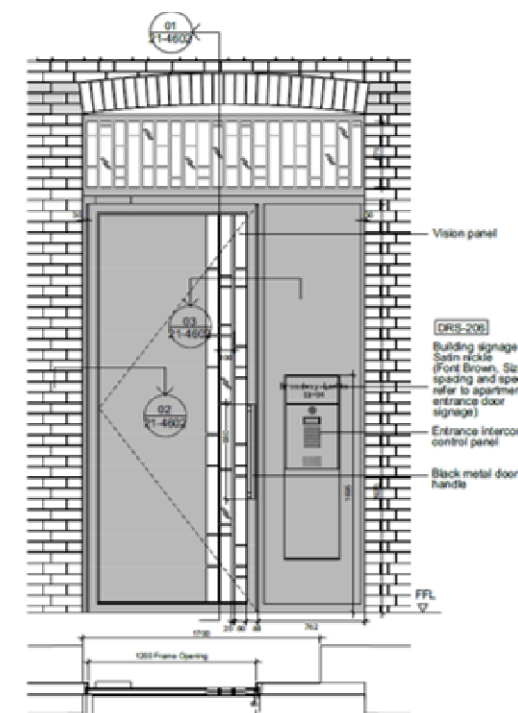

01 D-G-09 Communal Lofts entrance door
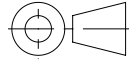
|   |                                             |
|---|---------------------------------------------|
| DOOR HANGING:   | <b>OPEN OUT</b>                             |
| COLOUR:   | <b>RAL 7022 UMBRA GREY</b>                  |
| FINISH:   | <b>30% GLOSS</b>                            |
| NOTES:   | LPS 1175 - SR2 / ACCESS CONTROL / FAIL SAFE |
| PROJECT:   | <b>HORNSEY TOWN HALL</b>                    |
| CLIENT:   | <b>ARDMORE</b>                              |
| SITE:   | <b>BROADWAY</b>                             |
| CLIENT APPROVAL:   |                                             |
| DATE:   |                                             |
| PREMIER APPROVAL:                                                                                                   |                                             |
| DATE:   |                                             |
| JOB NO: -   |                                             |
| QWT NO:4329   |                                             |
| DWG NO:P8426   |                                             |
| REVISION:0   |                                             |
| DATE: 27 February 2023                                                                                              |                                             |
| DRAWN BY: AB   |                                             |
| CHECKED BY:   |                                             |
|                                |                                             |
| <b>Premier</b>   |                                             |
| 19-21 ROEBUCK RD, HAINAULT BUSINESS PARK<br>ILFORD, ESSEX IG6 3TU<br>EMAIL: neil@premier-ssl.com<br>PH: 02085598295 |                                             |
| SIZE: A3   | SCALE:1:25                                  |
| SHEET 1 OF 17   |                                             |

SO DIMS PROVIDED BY ARDMORE. PREMIER TAKES NO RESPONSIBILITY FOR SO DIMS DUE TO INABILITY TO CONDUCT A FULL SURVEY. ANY DRILLING OR CUTTING POST PPC WILL VOID PAINT WARRANTY IN ITS ENTIRETY.