



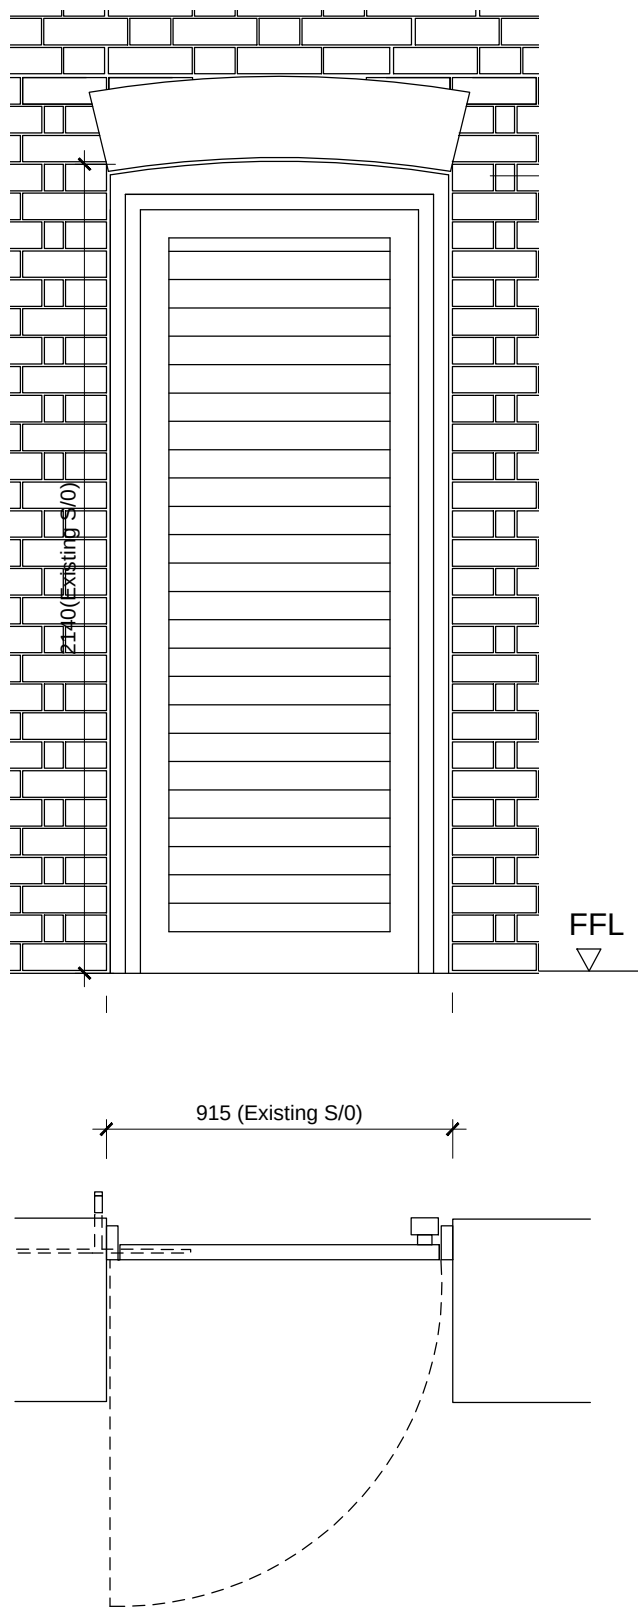


01 D-L-G-01 DRS 201 LG PLANT
1:20

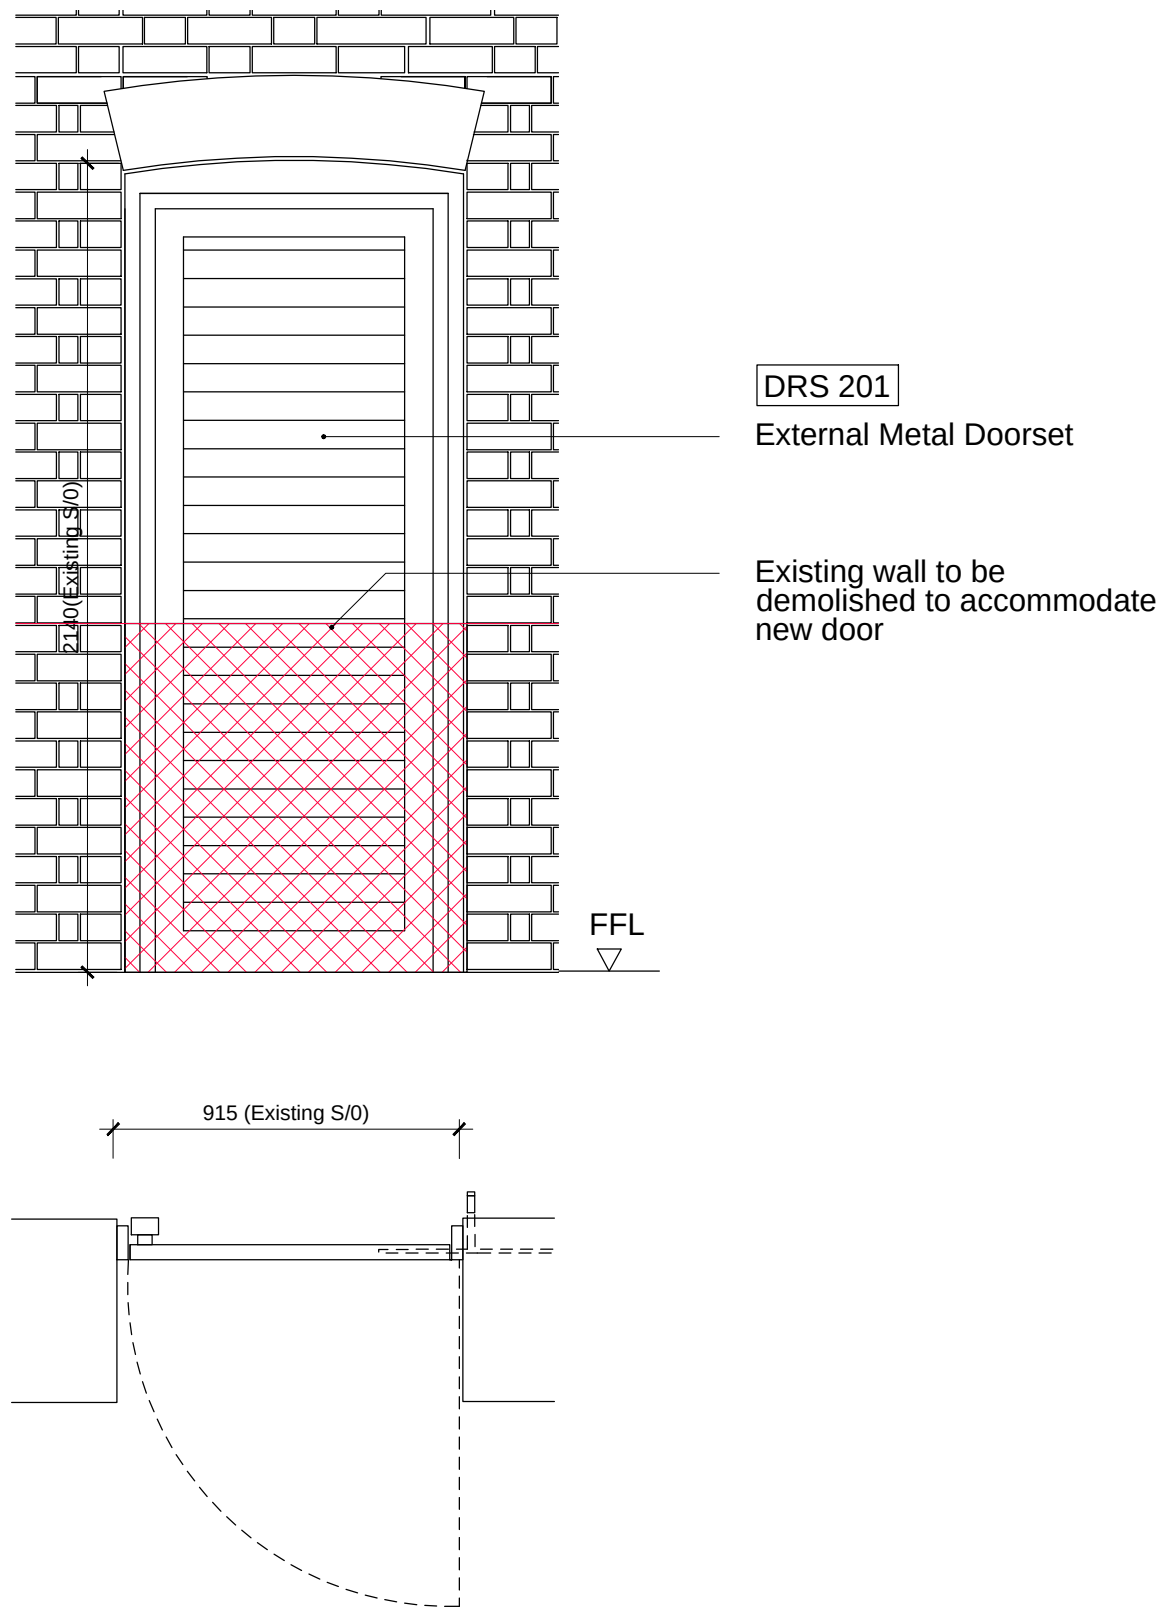

02 D-L-G-02 DRS 201- LG PLANT
1:20

© KDS & Associates Ltd
No part of this drawing may be reproduced without written consent.
All contractors must visit site and be responsible for taking and checking all dimensions relating to this work.
Do not scale from this drawing.

REVISION NOTES			
C1	06-08-2020	AC	ISSUED FOR CONSTRUCTION

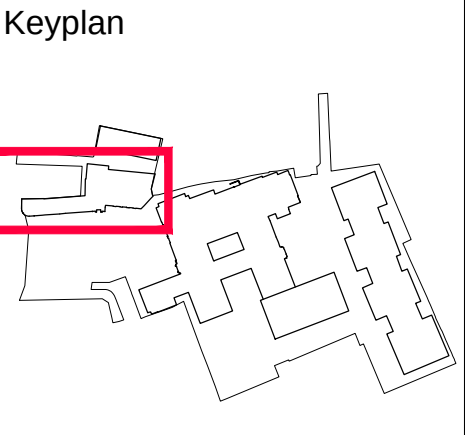

 **ARDMORE CONSTRUCTION LTD**
6 WHARF STUDIOS,
28 WHARF ROAD,
LONDON, N1 7GR
TEL: 0208-344 0300
www.ardmoregroup.co.uk

KDS ASSOCIATES LTD
TECHNICAL ● ARCHITECTURAL ● MANAGEMENT ● CONSULTANTS
101 THE BLACKFRIARS FOUNDRY
156 BLACKFRIARS ROAD
LONDON SE1 5EN
0203 355 0775
www.kdsassociates.co.uk

CONSTRUCTION

PROJECT / DRAWING TITLE
HORNSEY TOWN HALL
TOWN HALL & BROADWAY ANNEX
N8 9JJ

DRAWING TITLE
DOOR OVERVIEW
DOOR MODIFICATION DETAILS

DATE / DRAWN BY 18-06-19 AC	SCALE 1:10@A1
--------------------------------	------------------

PROJECT / DRAWING NO 3670-KDS-BA-XX-DR-A-31-4605	REV C1
---	-----------