


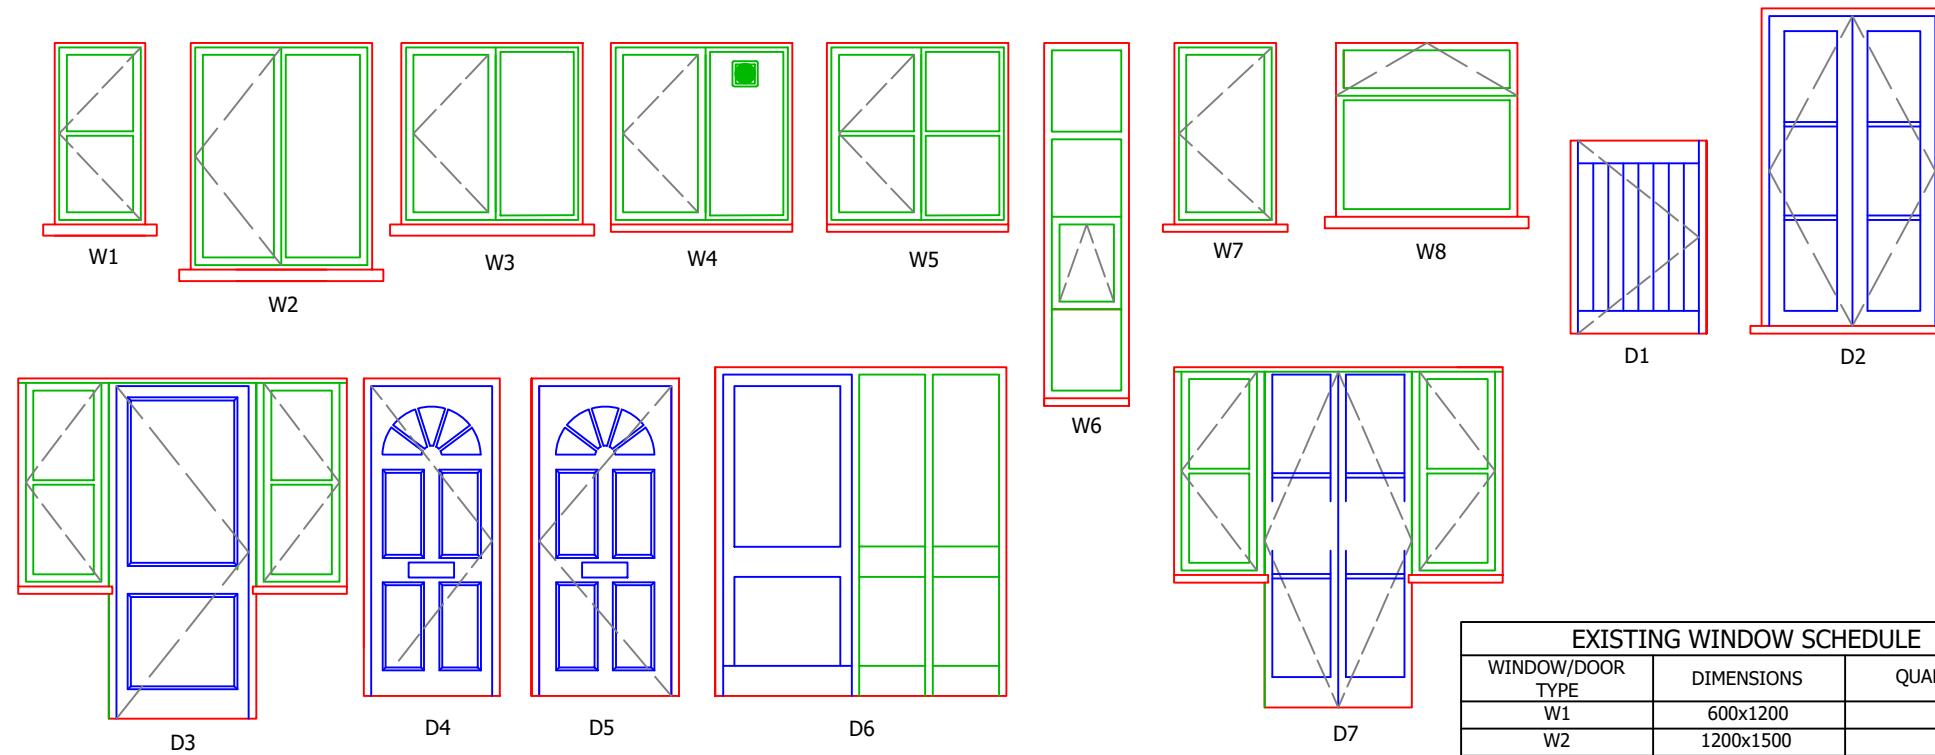

EXISTING WINDOW SCHEDULE		
WINDOW/DOOR TYPE	DIMENSIONS	QUANTITY
W1	600x1200	6
W2	1200x1500	1
W3	1200x1200	7
W4	1200x1200	7
W5	1200x1200	10
W6	560x2350	2
W7	675x1200	2
W8	1200x1150	1
D1	900x1275	1
D2	1200x2100	2
D3	OW - 2175 Window - 600x1375 Door - 975x2100	10
D4	900x2100	3
D5	975x2100	6
D6	OW 1925 Door - 900x2175 Window - 1025x2175	1
D7	OW - 2175 Window - 600x1375 Door - 975x2100	1
Total		60



ASSOCIATED DRAWINGS

No.	TITLE

NOTES

1. NO DIMENSIONS ARE TO BE SCALED FROM THIS DRAWING.

SERIAL	DESCRIPTION	AUTH	DATE
--------	-------------	------	------

AMENDMENTS

CLIENT

Metropolitan Thames Valley

JOB LOCATION

16-26 Duffield Drive
London
N15 4UH

DRAWING TITLE

Existing Windows
and Doors

DRAWING No

22-3180-PL-16-26DD-009

SCALE

1:50 @ A3

DATE

29 March 2023

THOMAS & THOMAS

CHARTERED BUILDING SURVEYORS

2.1.02 THE LEATHER MARKET

11-13 WESTON STREET

LONDON, SE1 3ER

TEL: 020 7060 1899

EMAIL: enquiries@ttsurveyors.com

DRAWN BY:

GBC

CHECKED:

GC

SIG.