




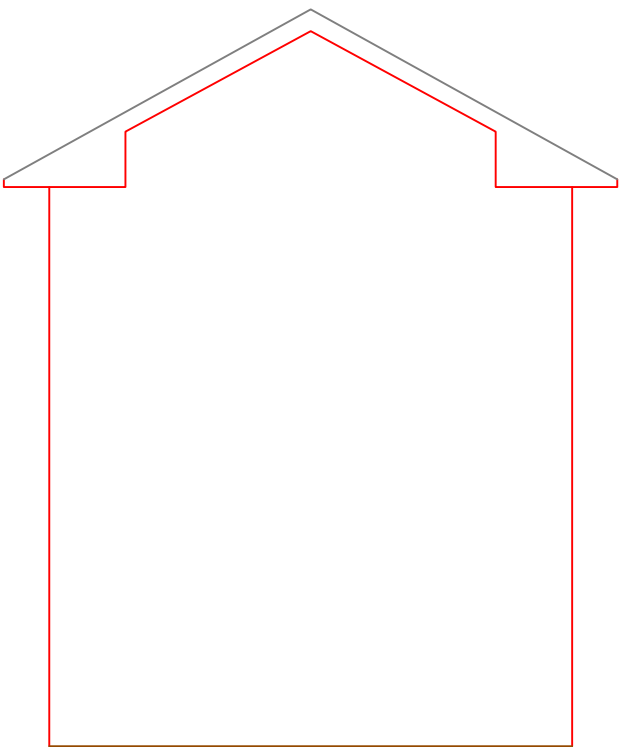

FLANK ELEVATION 1

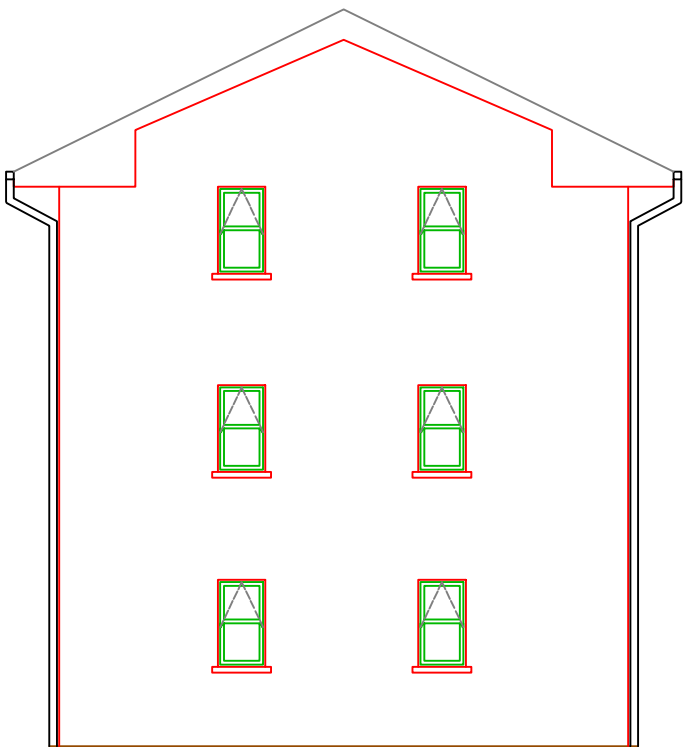

FLANK ELEVATION 2

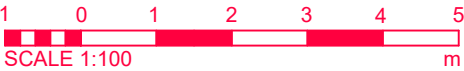

ASSOCIATED DRAWINGS

No.	TITLE

NOTES

1. NO DIMENSIONS ARE TO BE SCALED FROM THIS DRAWING.

SERIAL	DESCRIPTION	AUTH	DATE
--------	-------------	------	------

AMENDMENTS

CLIENT
Metropolitan Thames Valley

JOB LOCATION
1-15 Yeats Court
Tynemouth Road
London
N15 4UE

DRAWING TITLE
Flank Elevations

DRAWING No
22-3180-PL-YC-007

SCALE 1:100 @ A3	DATE 28 March 2023
---------------------	-----------------------

THOMAS & THOMAS
CHARTERED BUILDING SURVEYORS
2.1.02 THE LEATHER MARKET
11-13 WESTON STREET
LONDON, SE1 3ER
TEL: 020 7060 1899
EMAIL: enquiries@ttsurveyors.com

DRAWN BY: GBC	CHECKED: GC	SIG.
------------------	----------------	------