



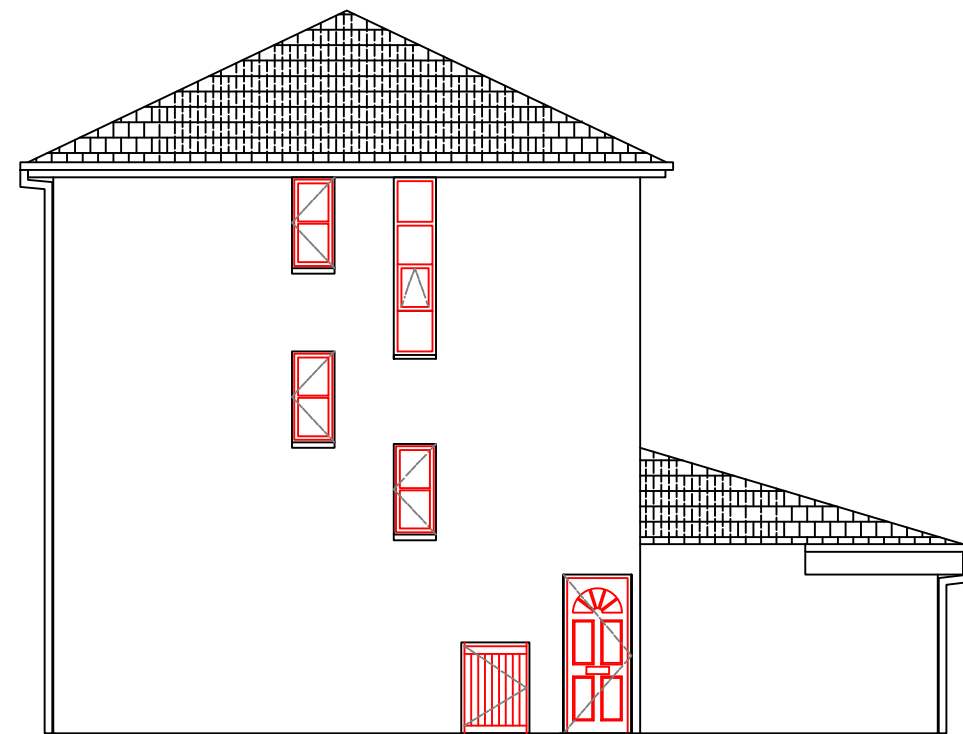

FLANK ELEVATION 1

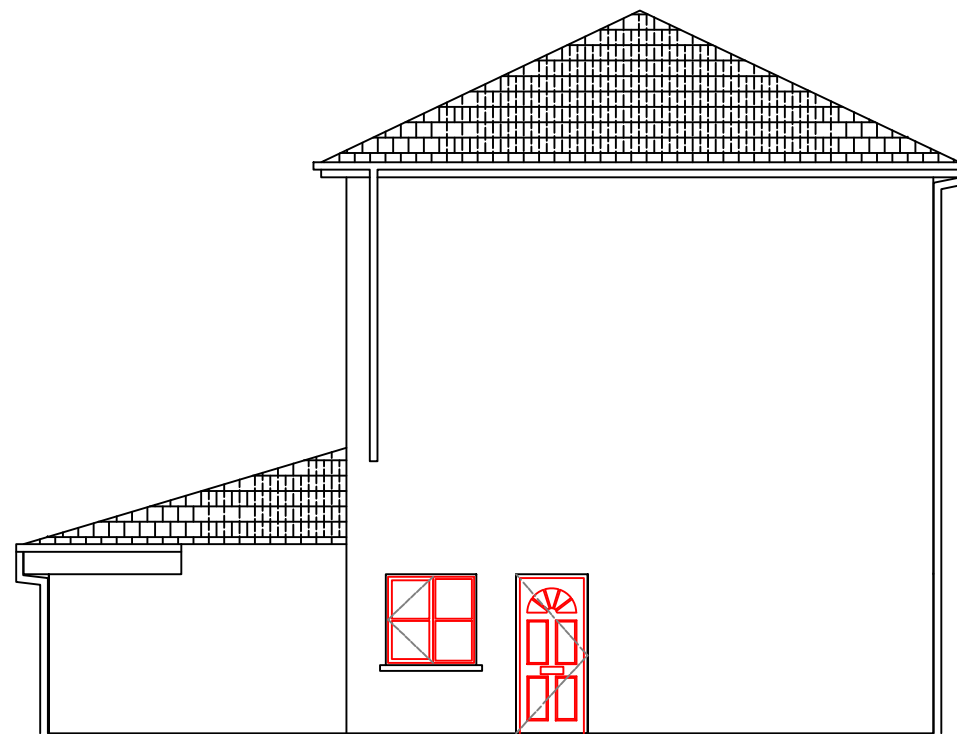

FLANK ELEVATION 2

1 0 1 2 3 4 5
SCALE 1:100 m

ASSOCIATED DRAWINGS

No.	TITLE

NOTES

1. NO DIMENSIONS ARE TO BE SCALED FROM THIS DRAWING.

SERIAL	DESCRIPTION	AUTH	DATE
--------	-------------	------	------

AMENDMENTS

CLIENT

Metropolitan Thames Valley

JOB LOCATION

47, 48 & 58 Copperfield Drive
London
N15 4AR

DRAWING TITLE

Proposed Flank Elevations

DRAWING No

22-3180-PL-47-58CD-006

SCALE

1:100 @ A3

DATE

29 March 2023

THOMAS & THOMAS

CHARTERED BUILDING SURVEYORS

2.1.02 THE LEATHER MARKET

11-13 WESTON STREET

LONDON, SE1 3ER

TEL: 020 7060 1899

EMAIL: enquiries@ttsurveyors.com

DRAWN BY:
GBC

CHECKED:
GC

SIG.