



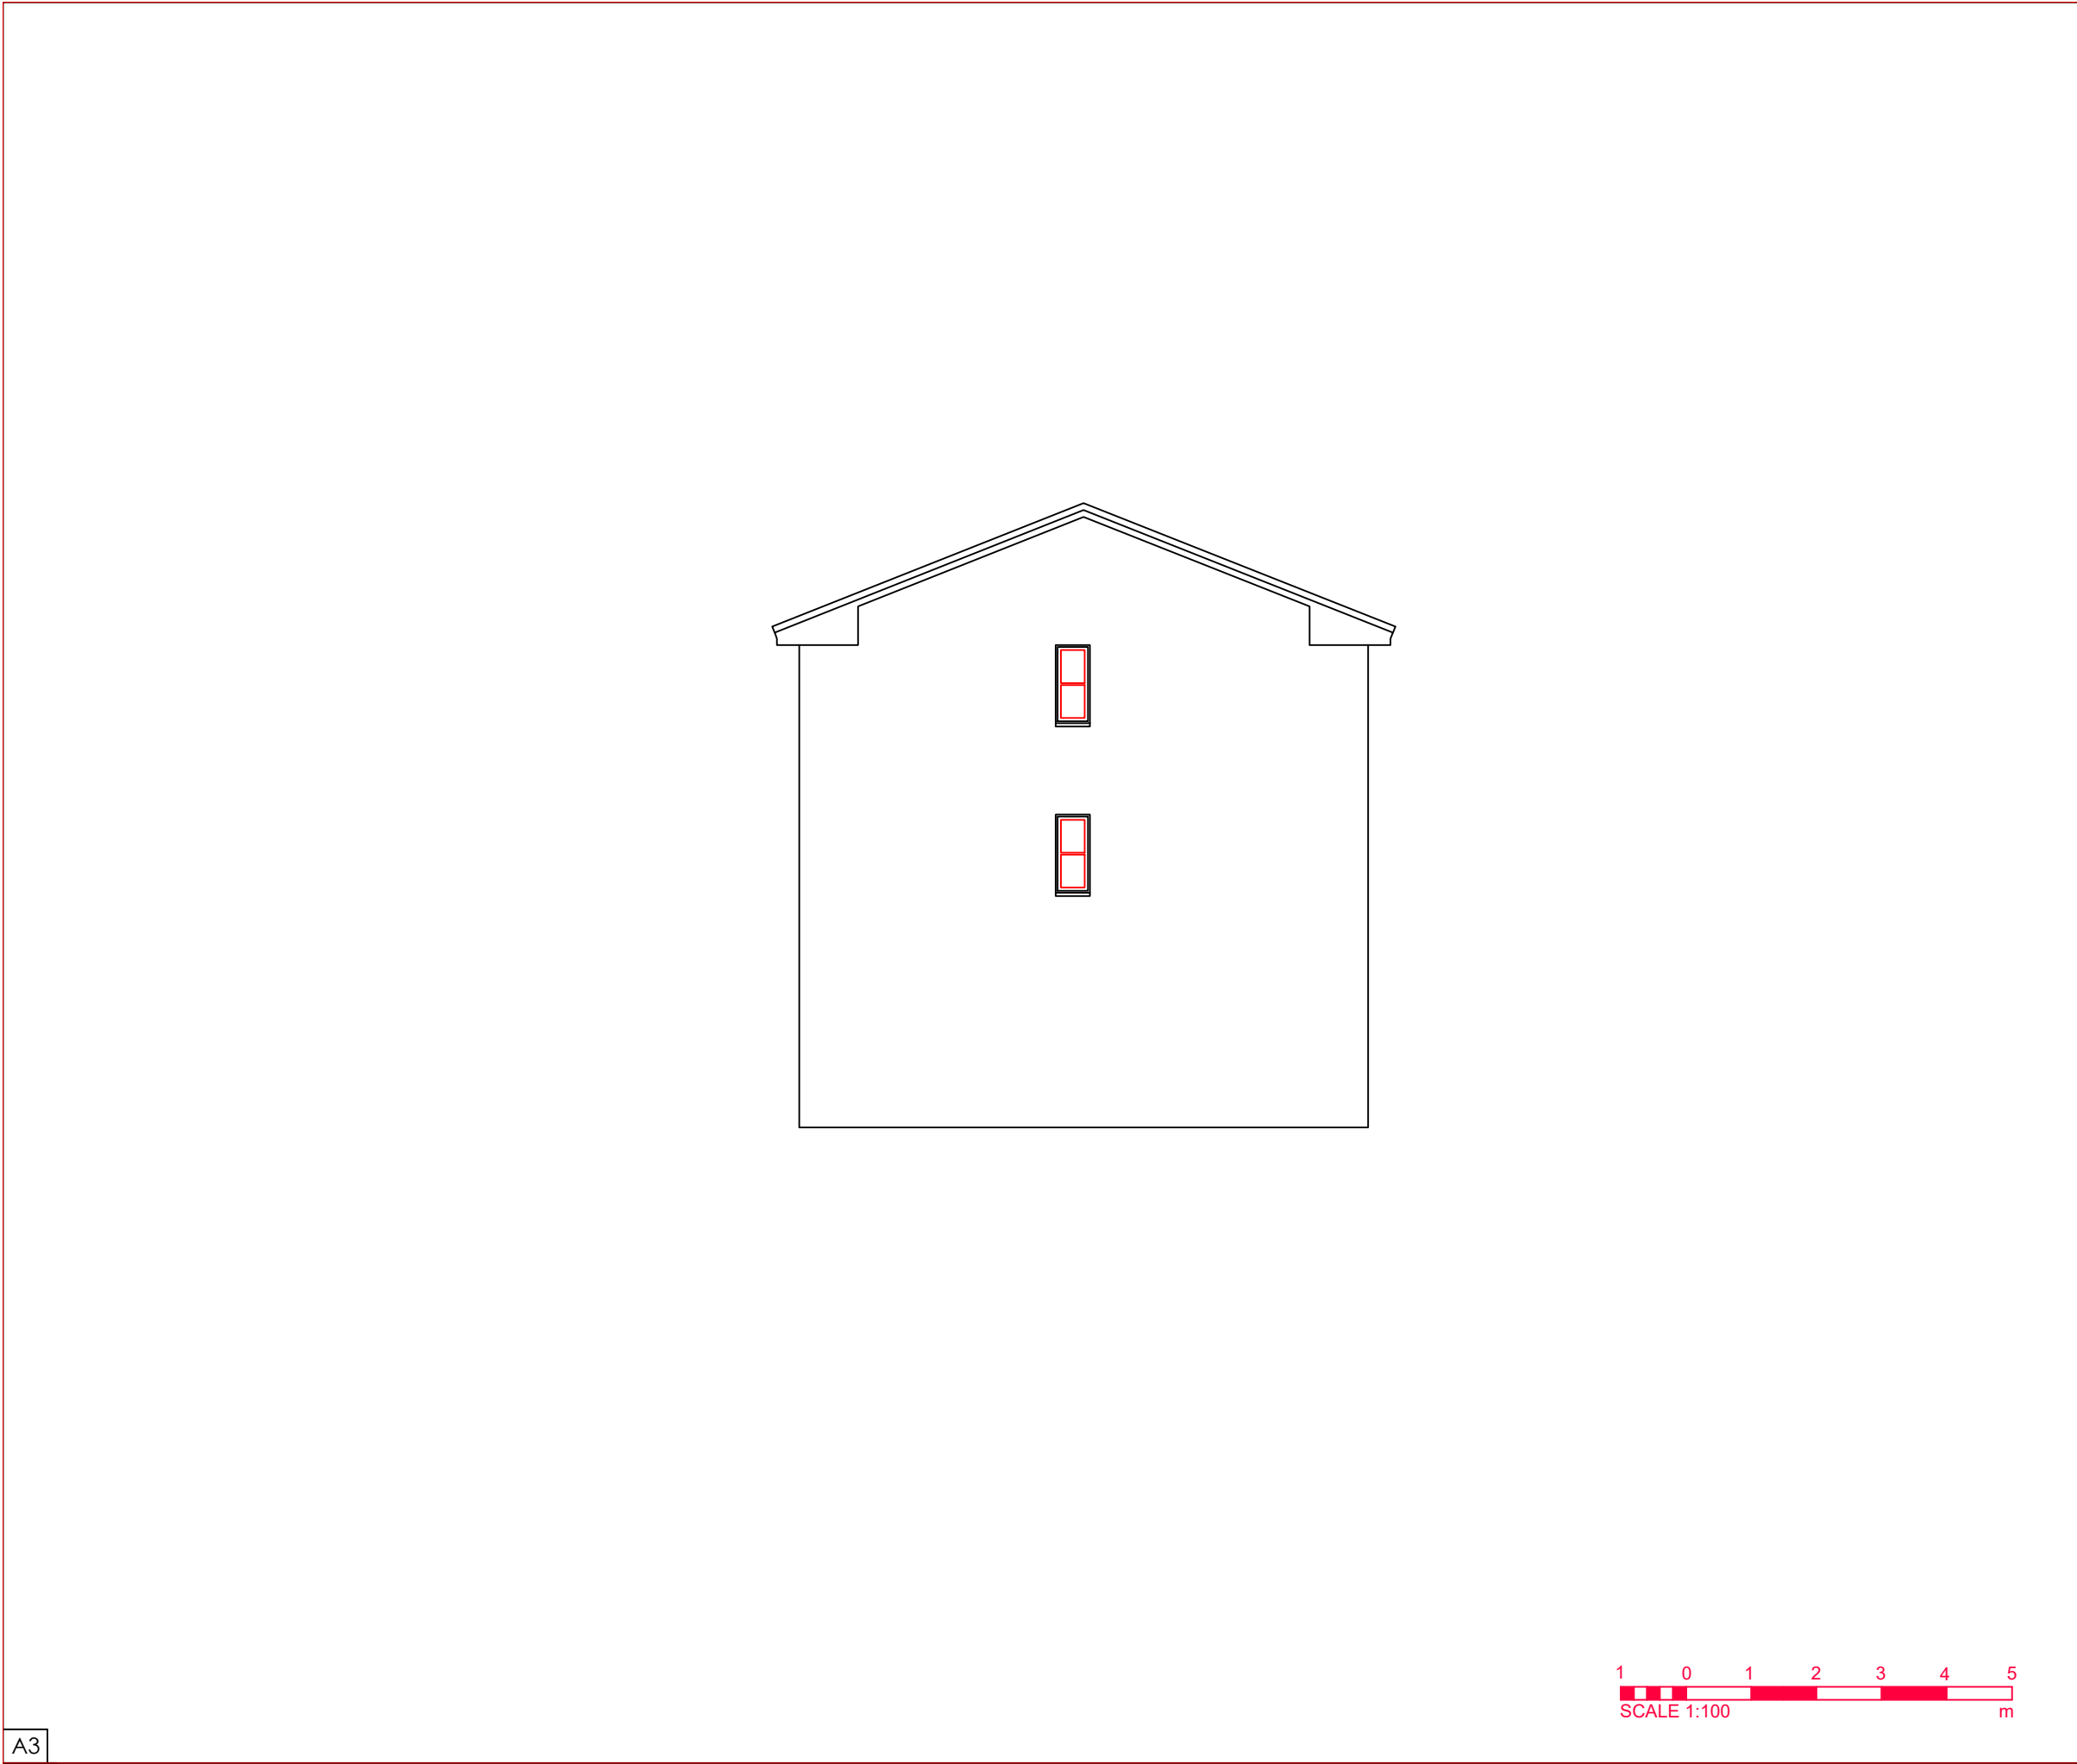

A3

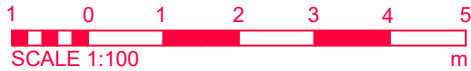

ASSOCIATED DRAWINGS			
No.	TITLE		

NOTES			
1. NO DIMENSIONS ARE TO BE SCALED FROM THIS DRAWING.			

SERIAL	DESCRIPTION	AUTH	DATE
AMENDMENTS			

CLIENT

Metropolitan Thames Valley

JOB LOCATION

6-15 Copperfield Drive
London
N15 4UF

DRAWING TITLE

Proposed Flank Elevation

DRAWING No

22-3180-PL-6-15CD-008

--	--	--	--	--	--	--	--	--	--	--	--	--	--	--	--	--	--	--	--

SCALE	DATE
1:100 @ A3	29 March 2023

THOMAS & THOMAS

CHARTERED BUILDING SURVEYORS

2.1.02 THE LEATHER MARKET

11-13 WESTON STREET

LONDON, SE1 3ER

TEL: 020 7060 1899

EMAIL: enquiries@ttsurveyors.com

DRAWN BY: GBC	CHECKED: GC	SIG.
------------------	----------------	------