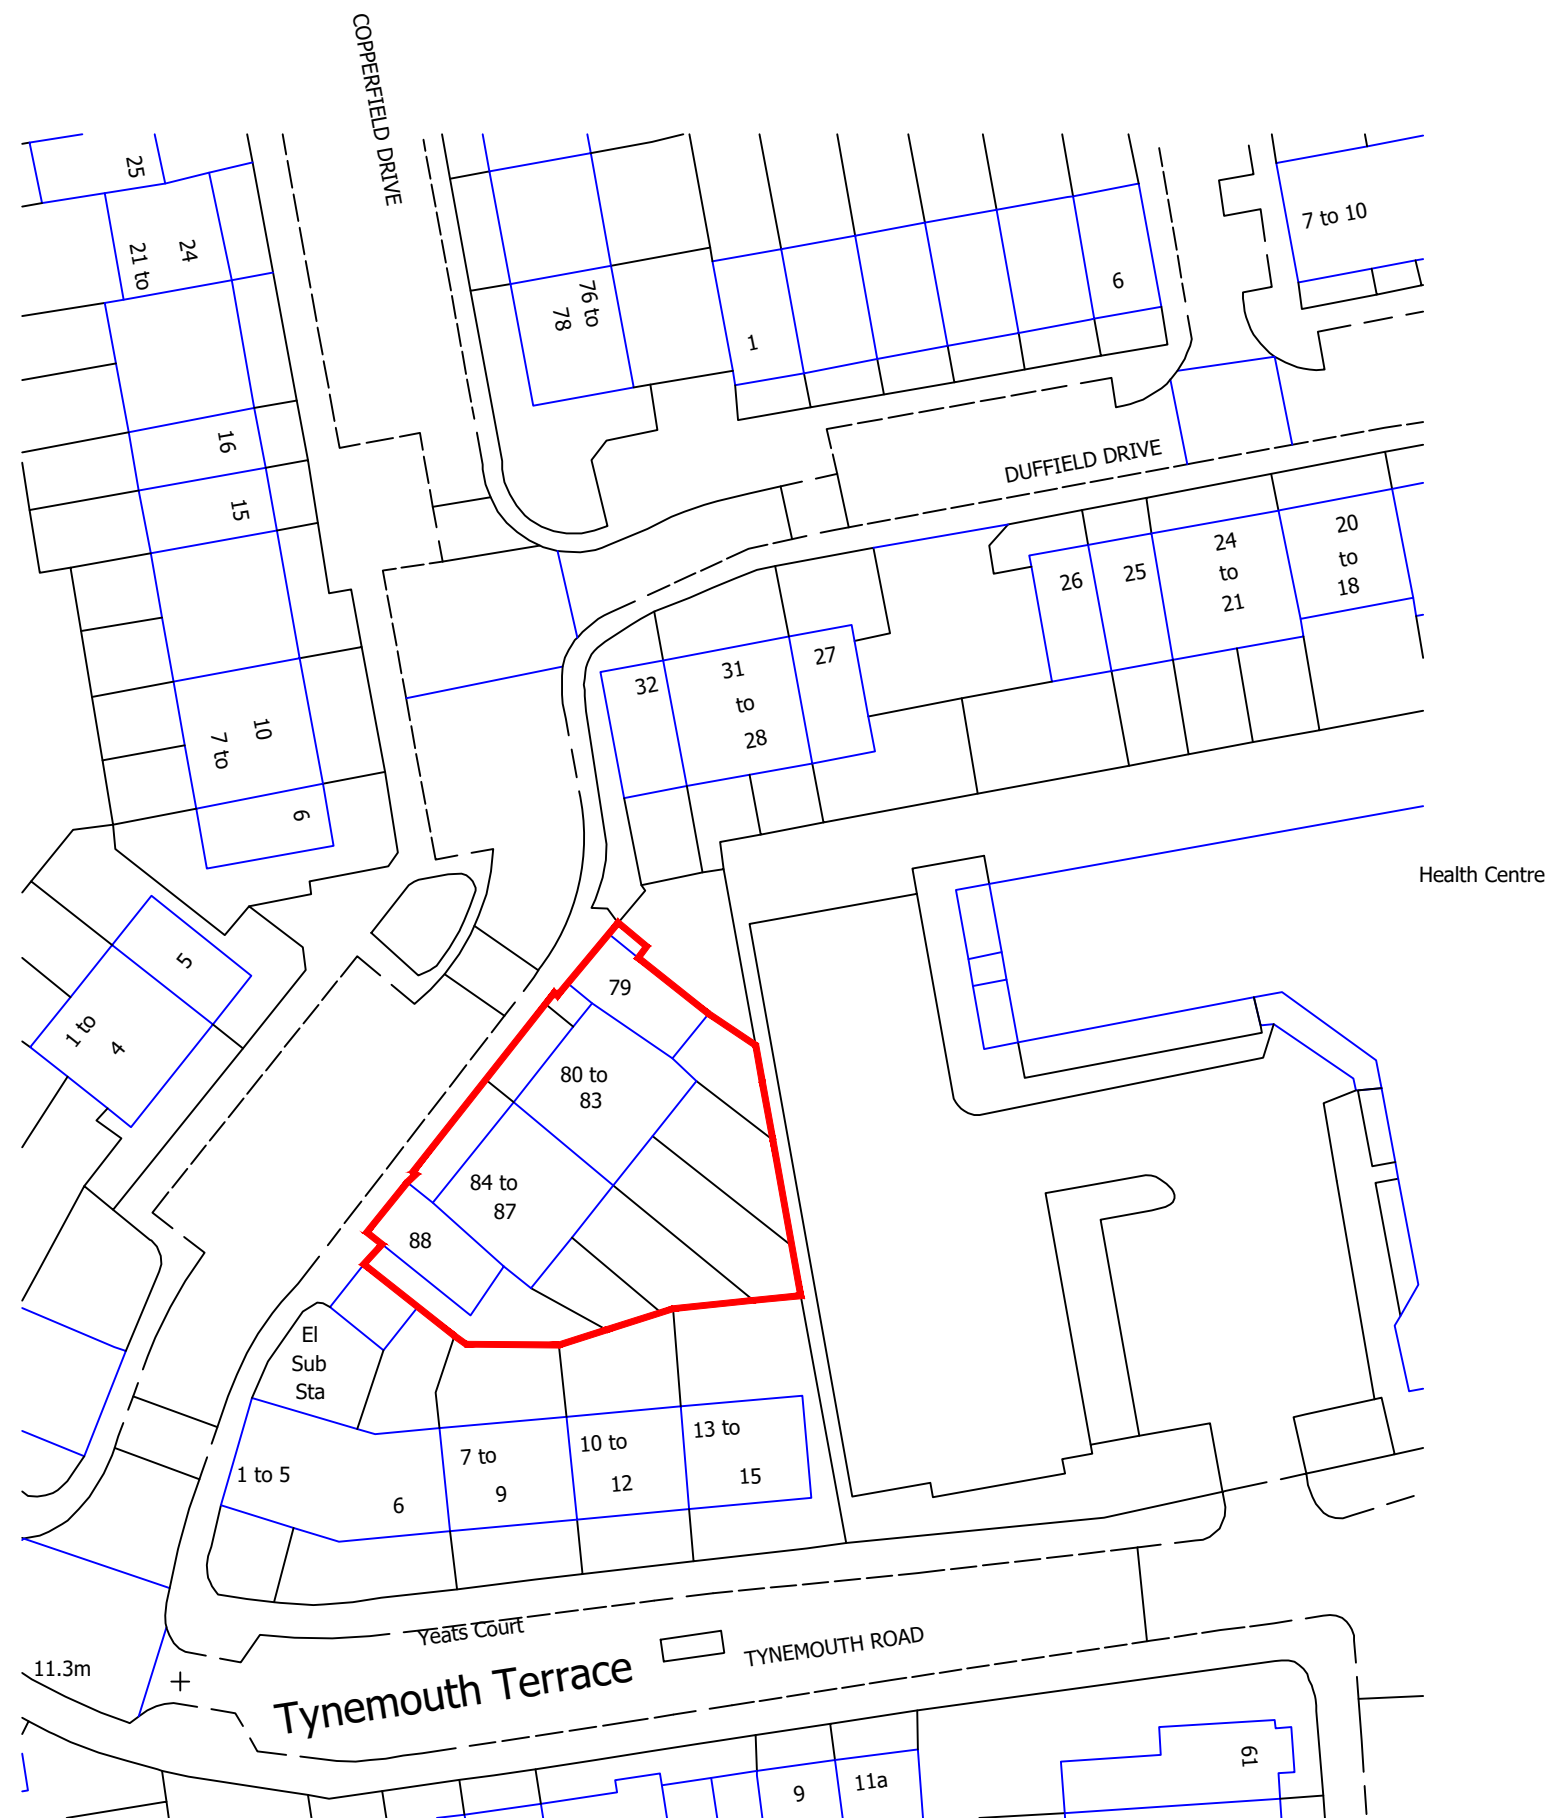


ASSOCIATED DRAWINGS

No.	TITLE

NOTES

1. NO DIMENSIONS ARE TO BE SCALED FROM THIS DRAWING.

SERIAL	DESCRIPTION	AUTH	DATE
--------	-------------	------	------

AMENDMENTS

CLIENT

Metropolitan Thames Valley

JOB LOCATION

79-88 Copperfield Drive
London
N15 4UF

DRAWING TITLE

Block Plan

DRAWING No

22-3180-PL-79-88CD-002

SCALE

1:500 @ A3

DATE

29 March 2023

THOMAS & THOMAS

CHARTERED BUILDING SURVEYORS

2.1.02 THE LEATHER MARKET

11-13 WESTON STREET

LONDON, SE1 3ER

TEL: 020 7060 1899

EMAIL: enquiries@ttsurveyors.com

DRAWN BY:

GBC

CHECKED:

GC

SIG.