


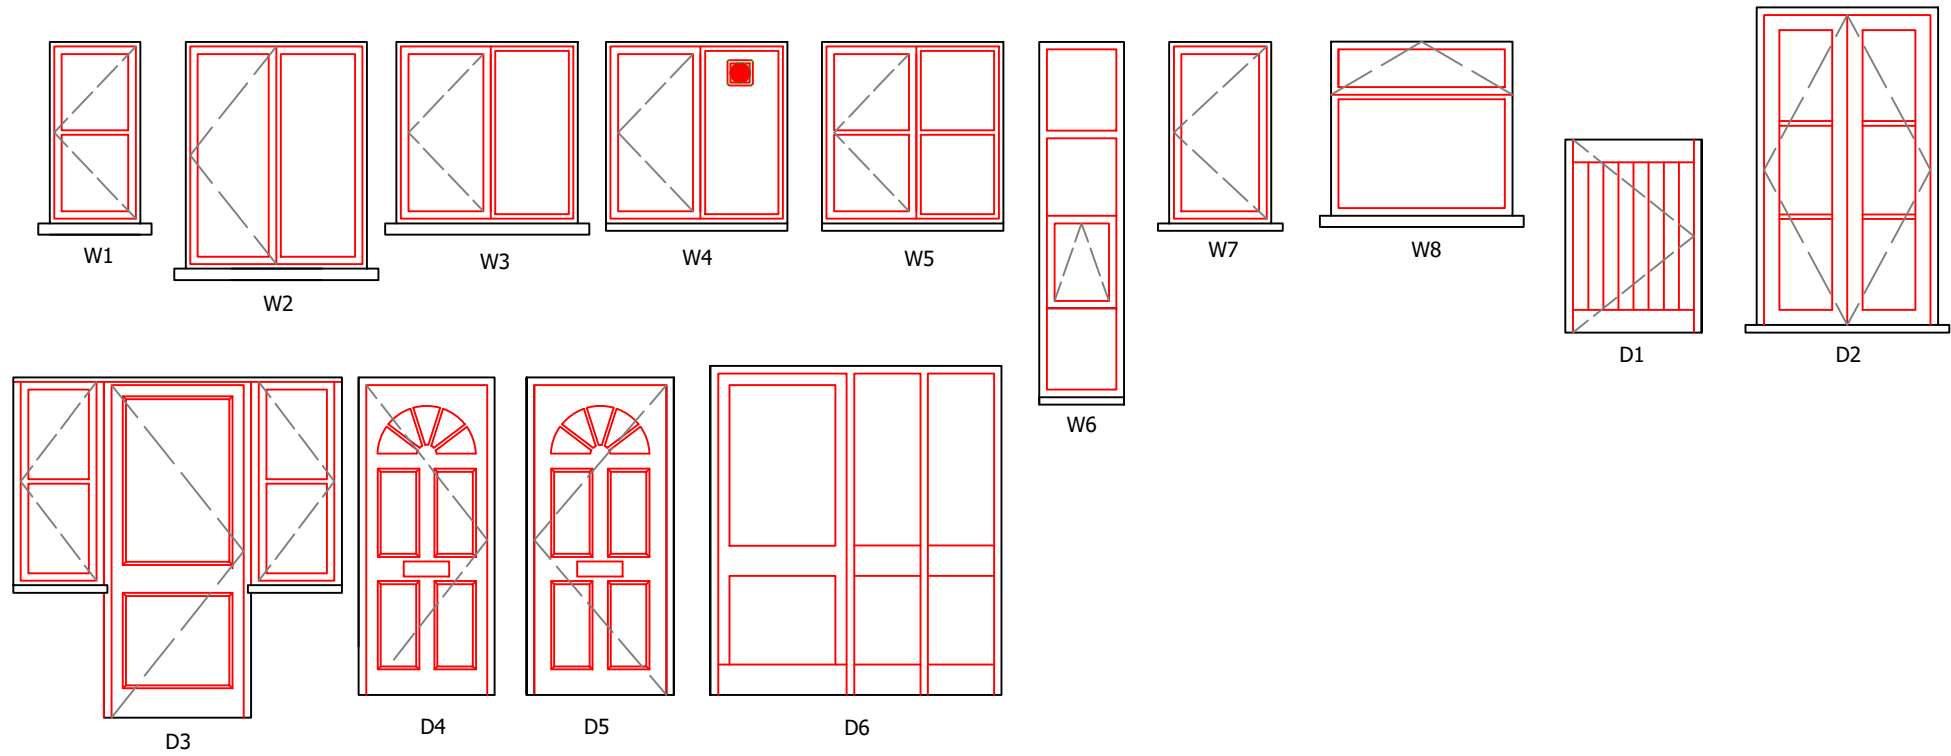

ASSOCIATED DRAWINGS

No.	TITLE

NOTES

1. NO DIMENSIONS ARE TO BE SCALED FROM THIS DRAWING.

SERIAL	DESCRIPTION	AUTH	DATE
--------	-------------	------	------

AMENDMENTS

CLIENT
Metropolitan Thames Valley

JOB LOCATION
16-26 Duffield Drive
London
N15 4UH

DRAWING TITLE
Proposed Windows
and Doors

DRAWING No
22-3180-PL-16-26DD-010

SCALE 1:50 @ A3	DATE 29 March 2023
--------------------	-----------------------

THOMAS & THOMAS
CHARTERED BUILDING SURVEYORS
2.1.02 THE LEATHER MARKET
11-13 WESTON STREET
LONDON, SE1 3ER
TEL: 020 7060 1899
EMAIL: enquiries@ttsurveyors.com

DRAWN BY: GBC	CHECKED: GC	SIG.
------------------	----------------	------