


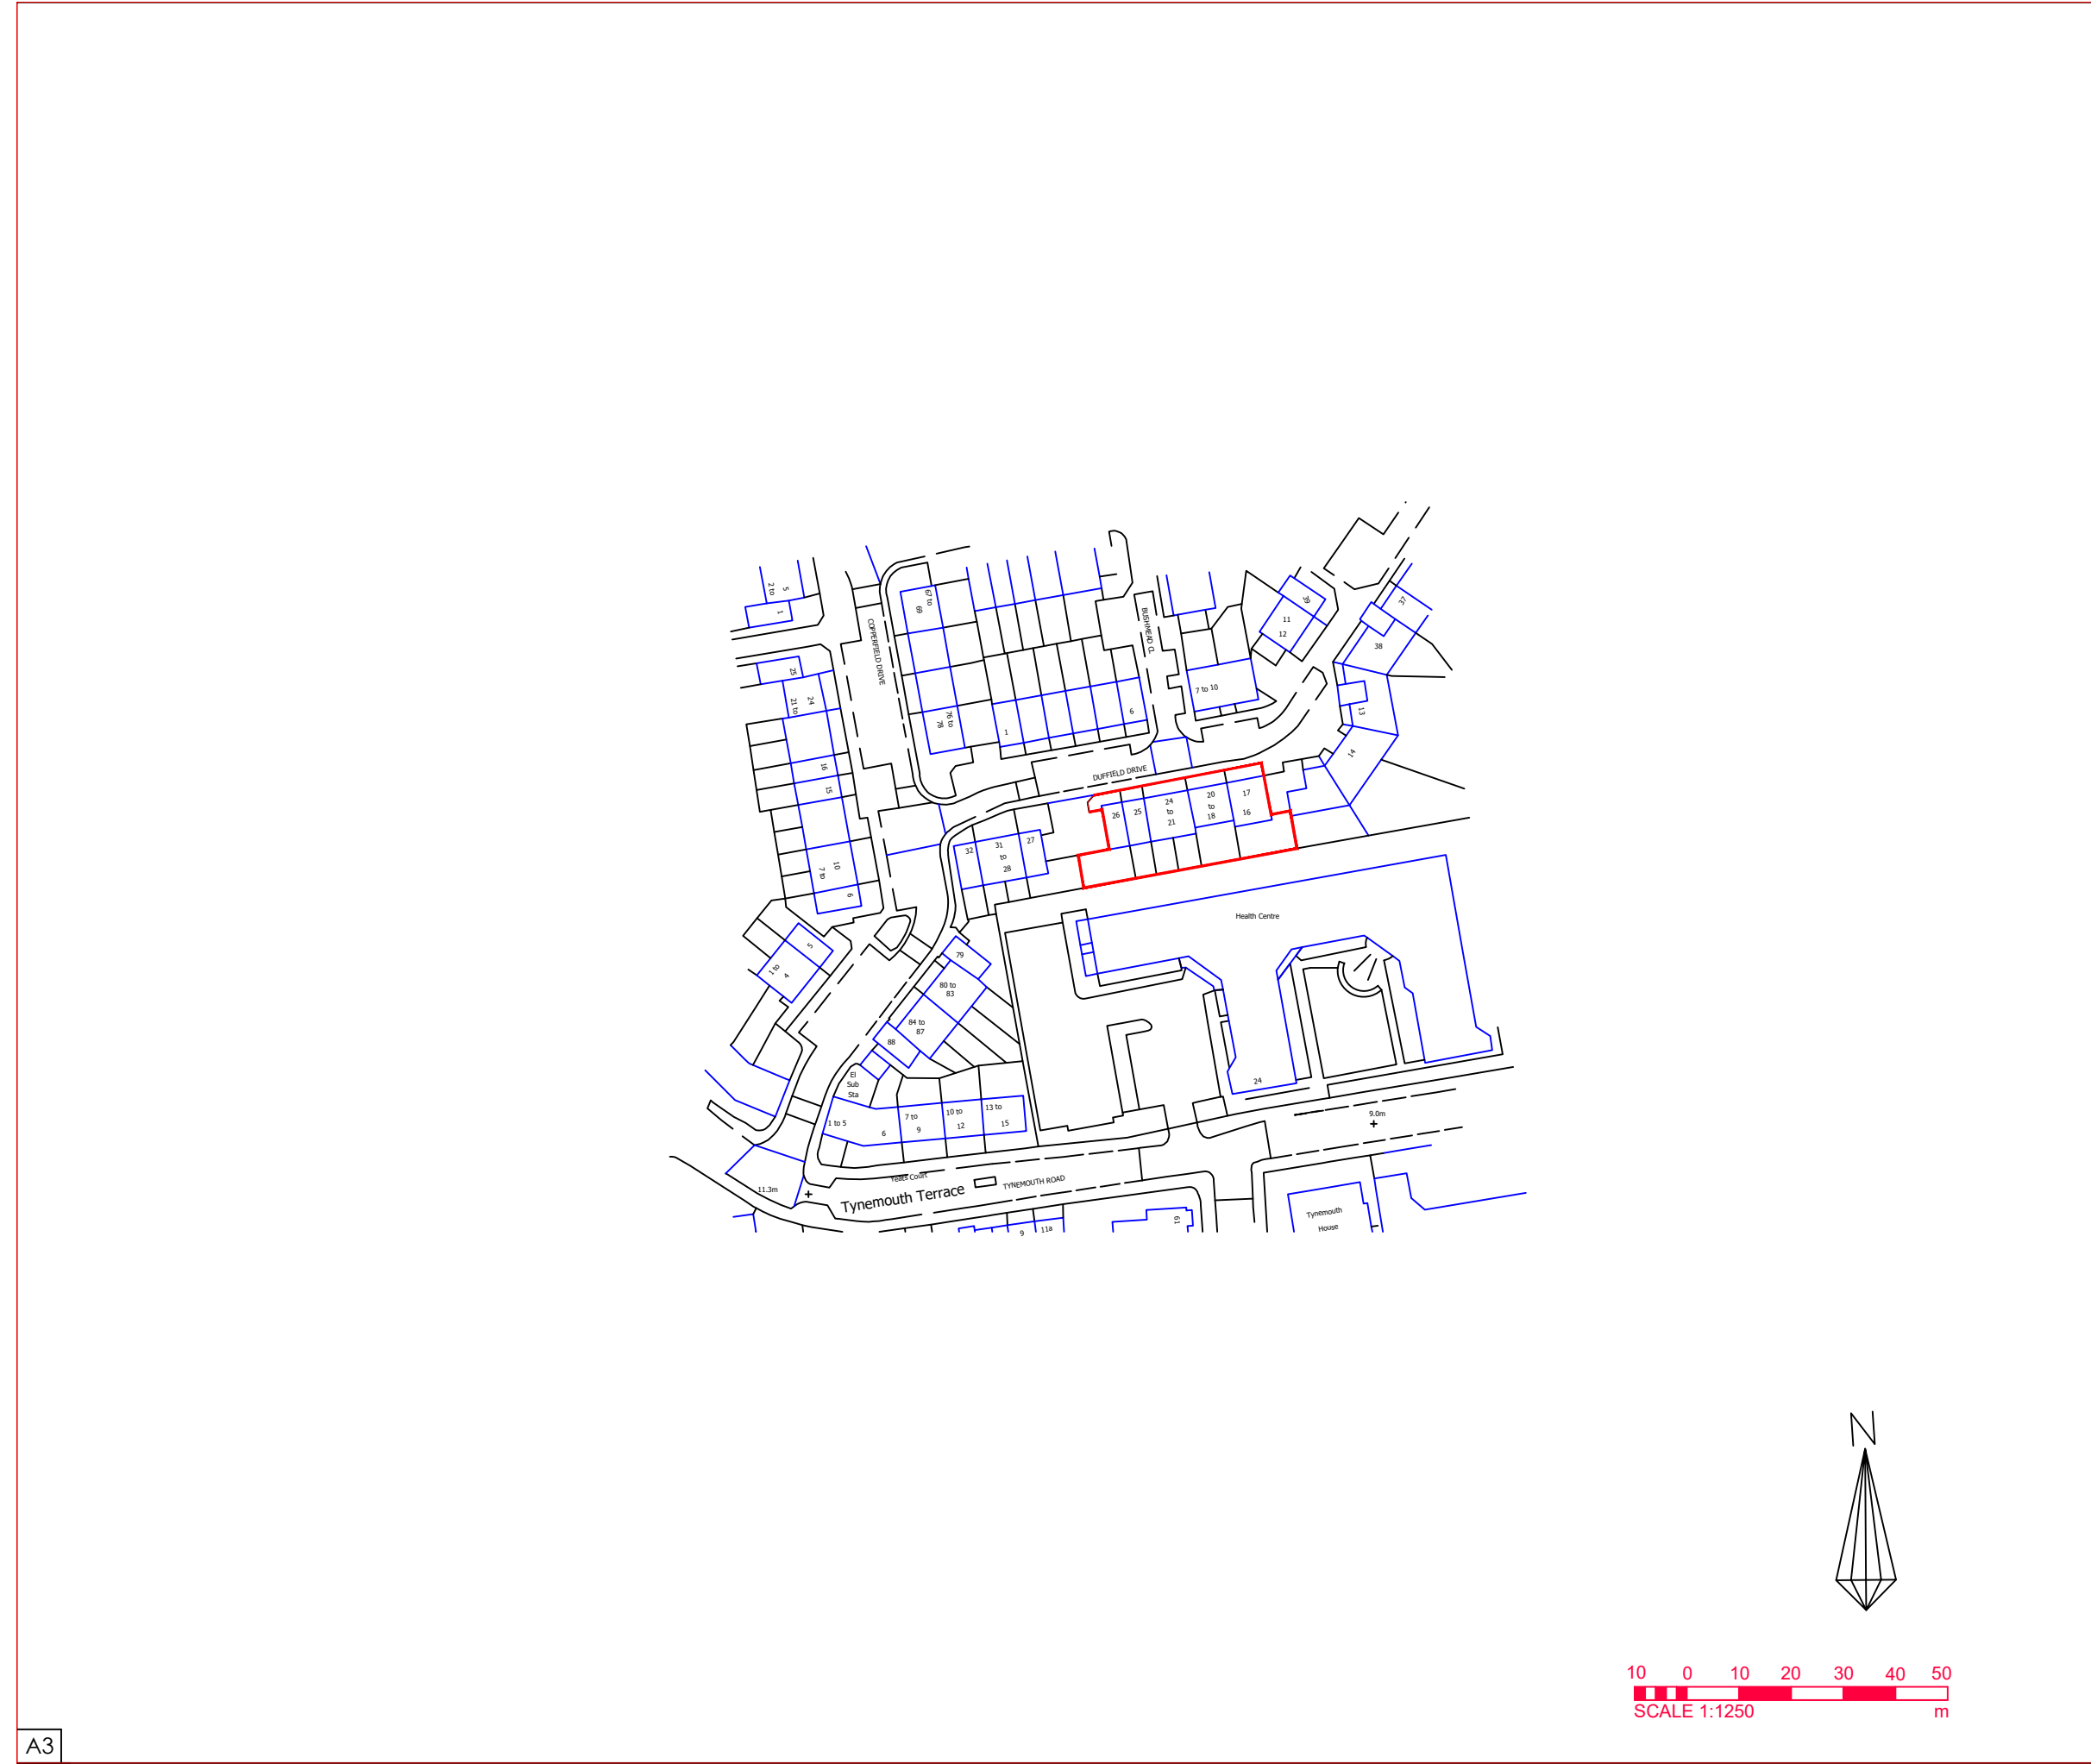

Associated Drawings			
No.		Title	
Notes			
1. NO DIMENSIONS ARE TO BE SCALED FROM THIS DRAWING.			
Serial	Description	Auth	Date
Amendments			
Client			
Metropolitan Thames Valley			
Job Location			
16-26 Duffield Drive London N15 4UH			
Drawing Title			
Site Location Plan			
Drawing No			
22-3180-PL-16-26DD-001			