

ASSOCIATED DRAWINGS

No.	TITLE

NOTES

1. NO DIMENSIONS ARE TO BE SCALED FROM THIS DRAWING.

SERIAL	DESCRIPTION	AUTH	DATE
--------	-------------	------	------

AMENDMENTS

CLIENT
Metropolitan Thames Valley

JOB LOCATION
1-5 Greenway Close
London
N15 4UG

DRAWING TITLE
Window and Door
Schedule

DRAWING No
22-3180-PL-GC-007

SCALE
1:50 @ A3

DATE
28 March 2023

THOMAS & THOMAS

CHARTERED BUILDING SURVEYORS

2.1.02 THE LEATHER MARKET

11-13 WESTON STREET

LONDON, SE1 3ER

TEL: 020 7060 1899


EMAIL: enquiries@ttsurveyors.com

DRAWN BY:
GBC


CHECKED:
GC

SIG.

EXISTING WINDOWS AND DOORS

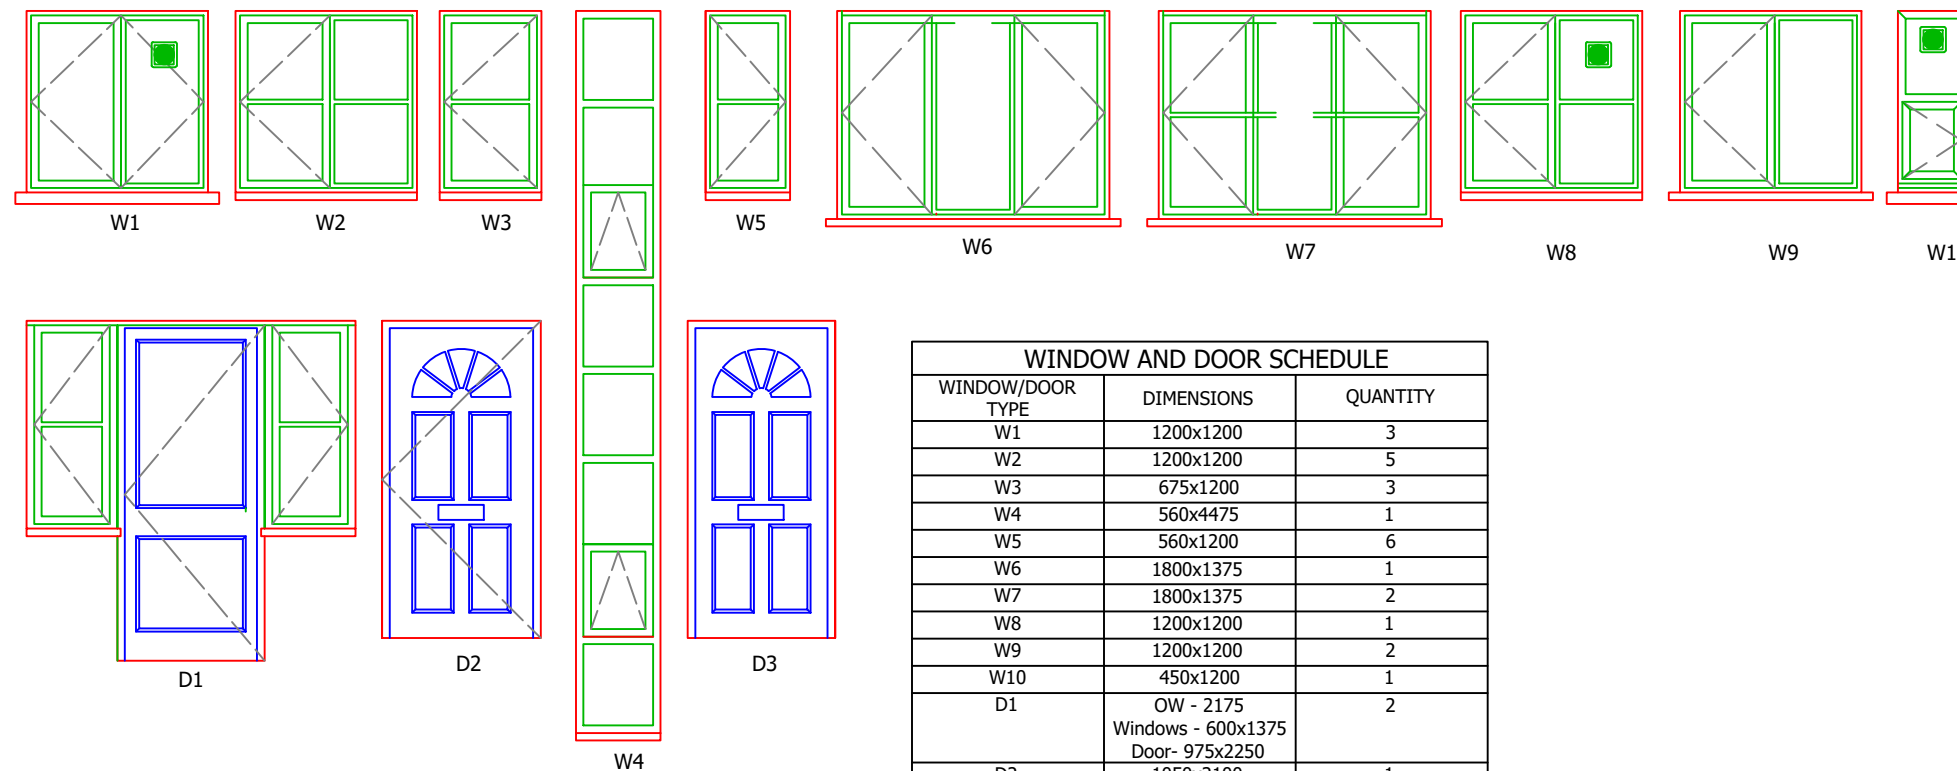

PROPOSED WINDOWS AND DOORS

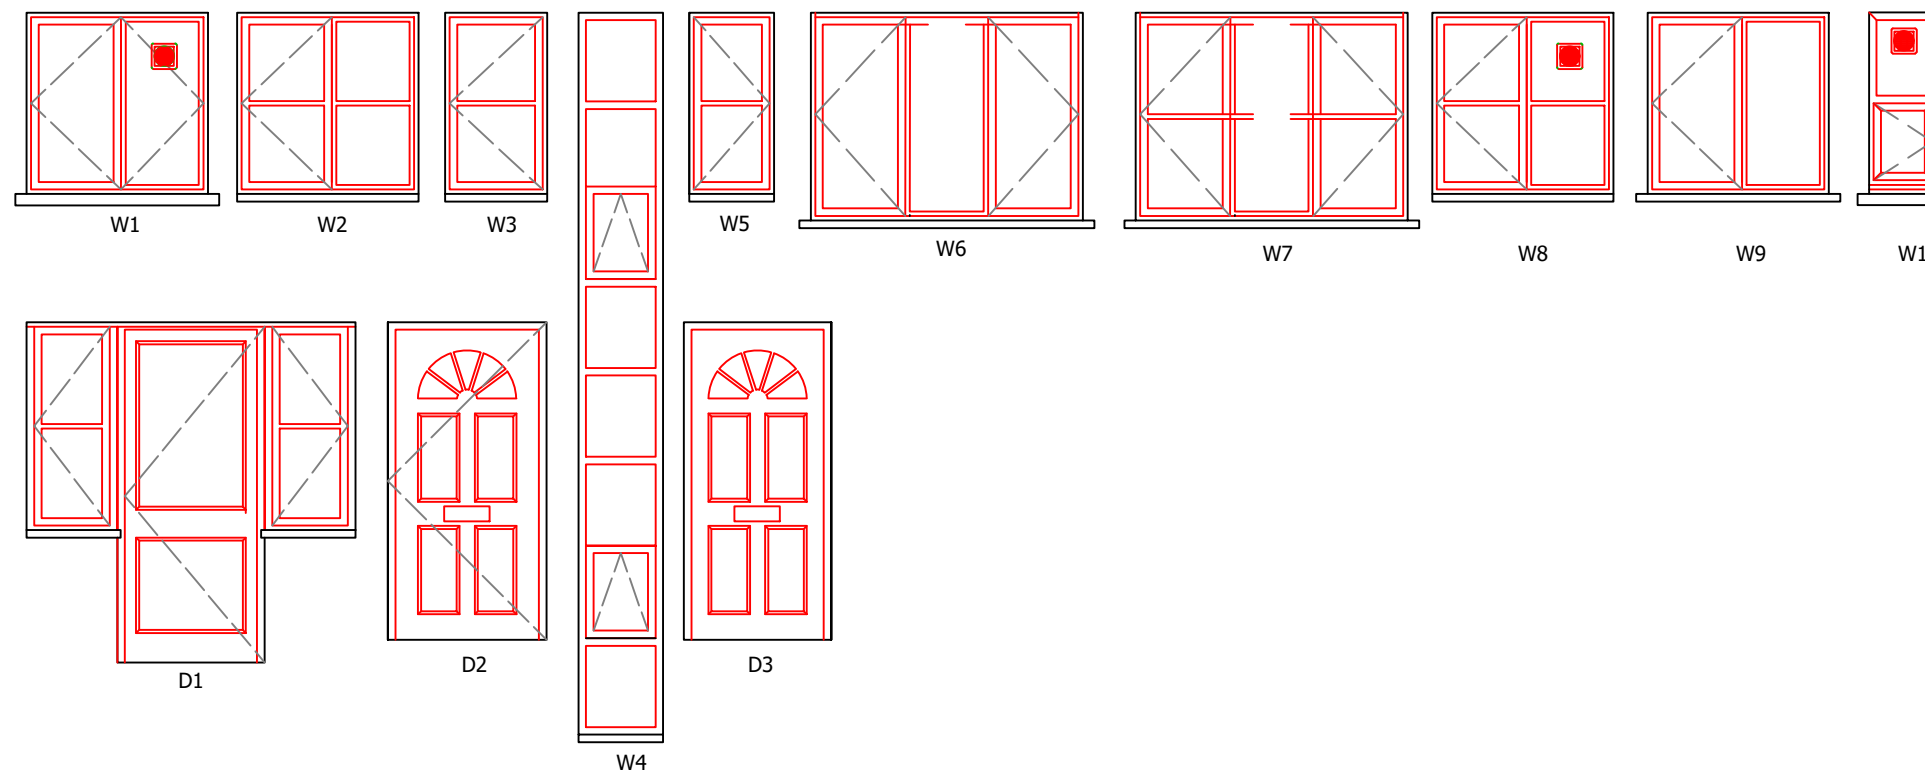

0.5 0 0.5 1 1.5 2 2.5
SCALE 1:50 m