


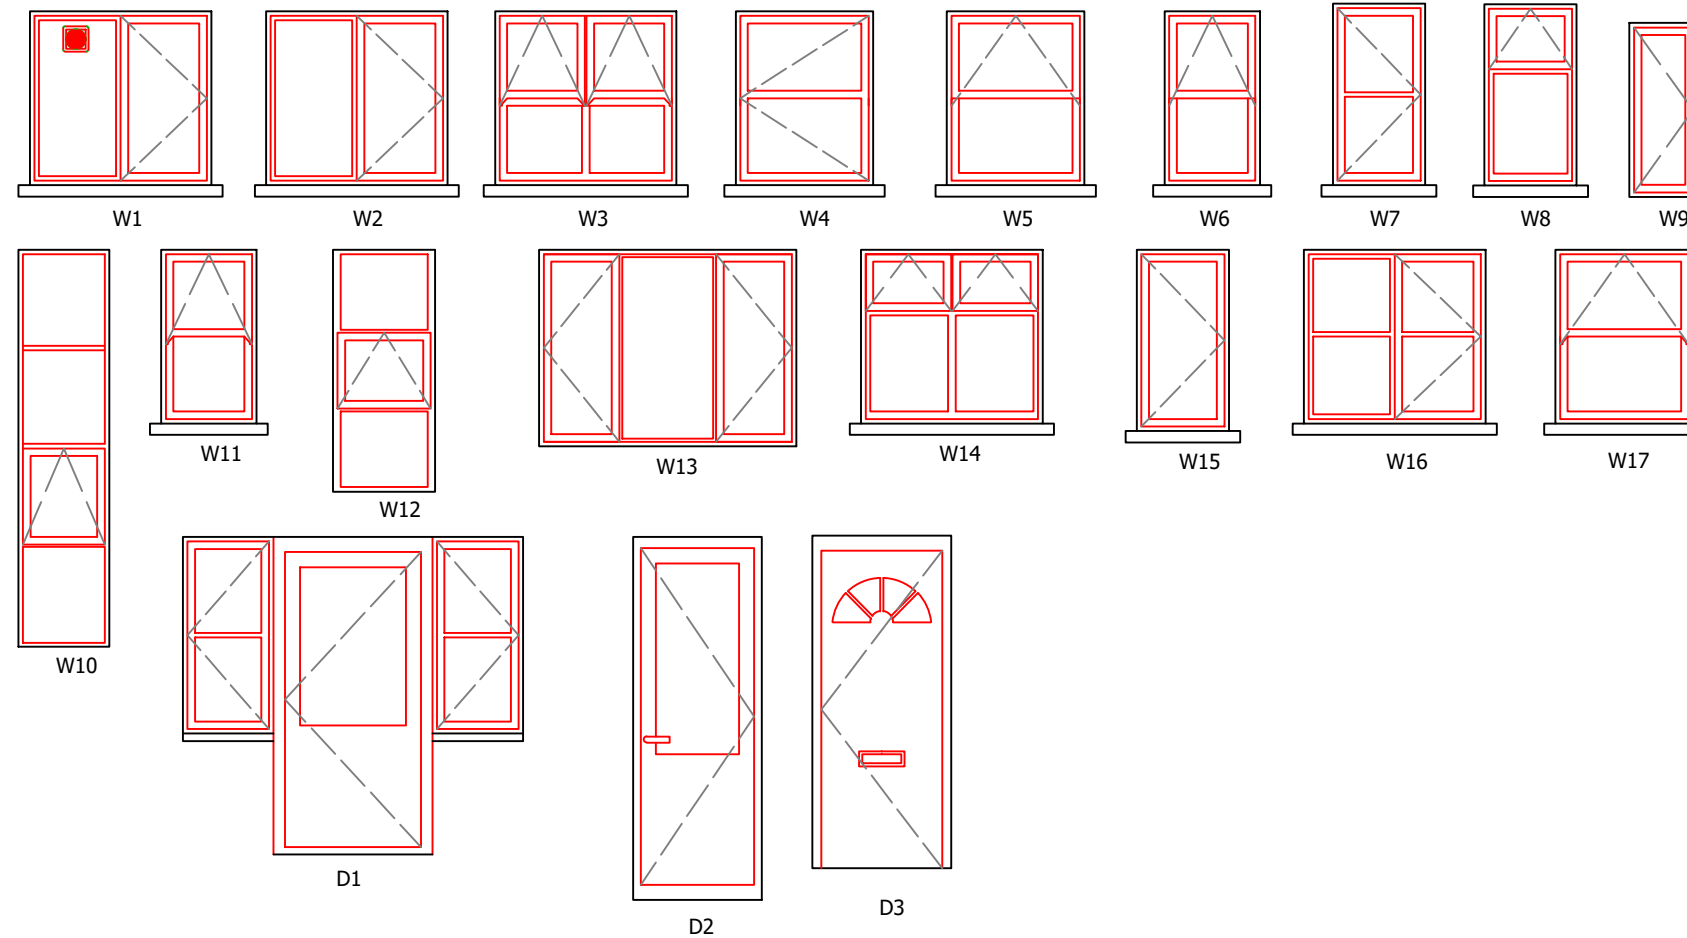

ASSOCIATED DRAWINGS

No.	TITLE

NOTES

1. NO DIMENSIONS ARE TO BE SCALED FROM THIS DRAWING.

SERIAL	DESCRIPTION	AUTH	DATE
--------	-------------	------	------

AMENDMENTS

CLIENT	Metropolitan Thames Valley
JOB LOCATION	1-15 Yeats Court Tynemouth Road London N15 4UE
DRAWING TITLE	Proposed Windows and Doors
DRAWING No	22-3180-PL-YC-014

SCALE	DATE
1:50 @ A3	28 March 2023

THOMAS & THOMAS

CHARTERED BUILDING SURVEYORS

2.1.02 THE LEATHER MARKET

11-13 WESTON STREET

LONDON, SE1 3ER

TEL: 020 7060 1899

EMAIL: enquiries@ttsurveyors.com

DRAWN BY:	CHECKED:	SIG.
GBC	GC	

