





BLOCK PLAN
SCALE 1:500

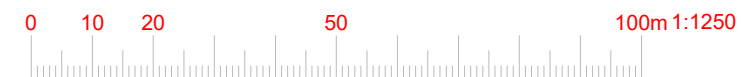

LOCATION PLAN
SCALE 1:1250

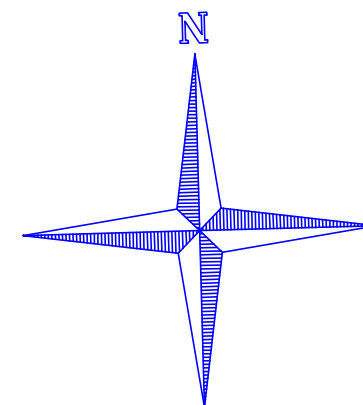

www.FastPlansUK.co.uk

Project: Loft Conversion with
Dormer to Rear.

Address: 140 ALBERT ROAD N22 7AG

Scale: 1:500 @ A3 Dwg. no: A12

Drawn by: O.B.S Date Drawn: 17-MAR-2023

For Drawings Tel: 020 3542 1777

E-mail: plans@FastPlansUK.co.uk