


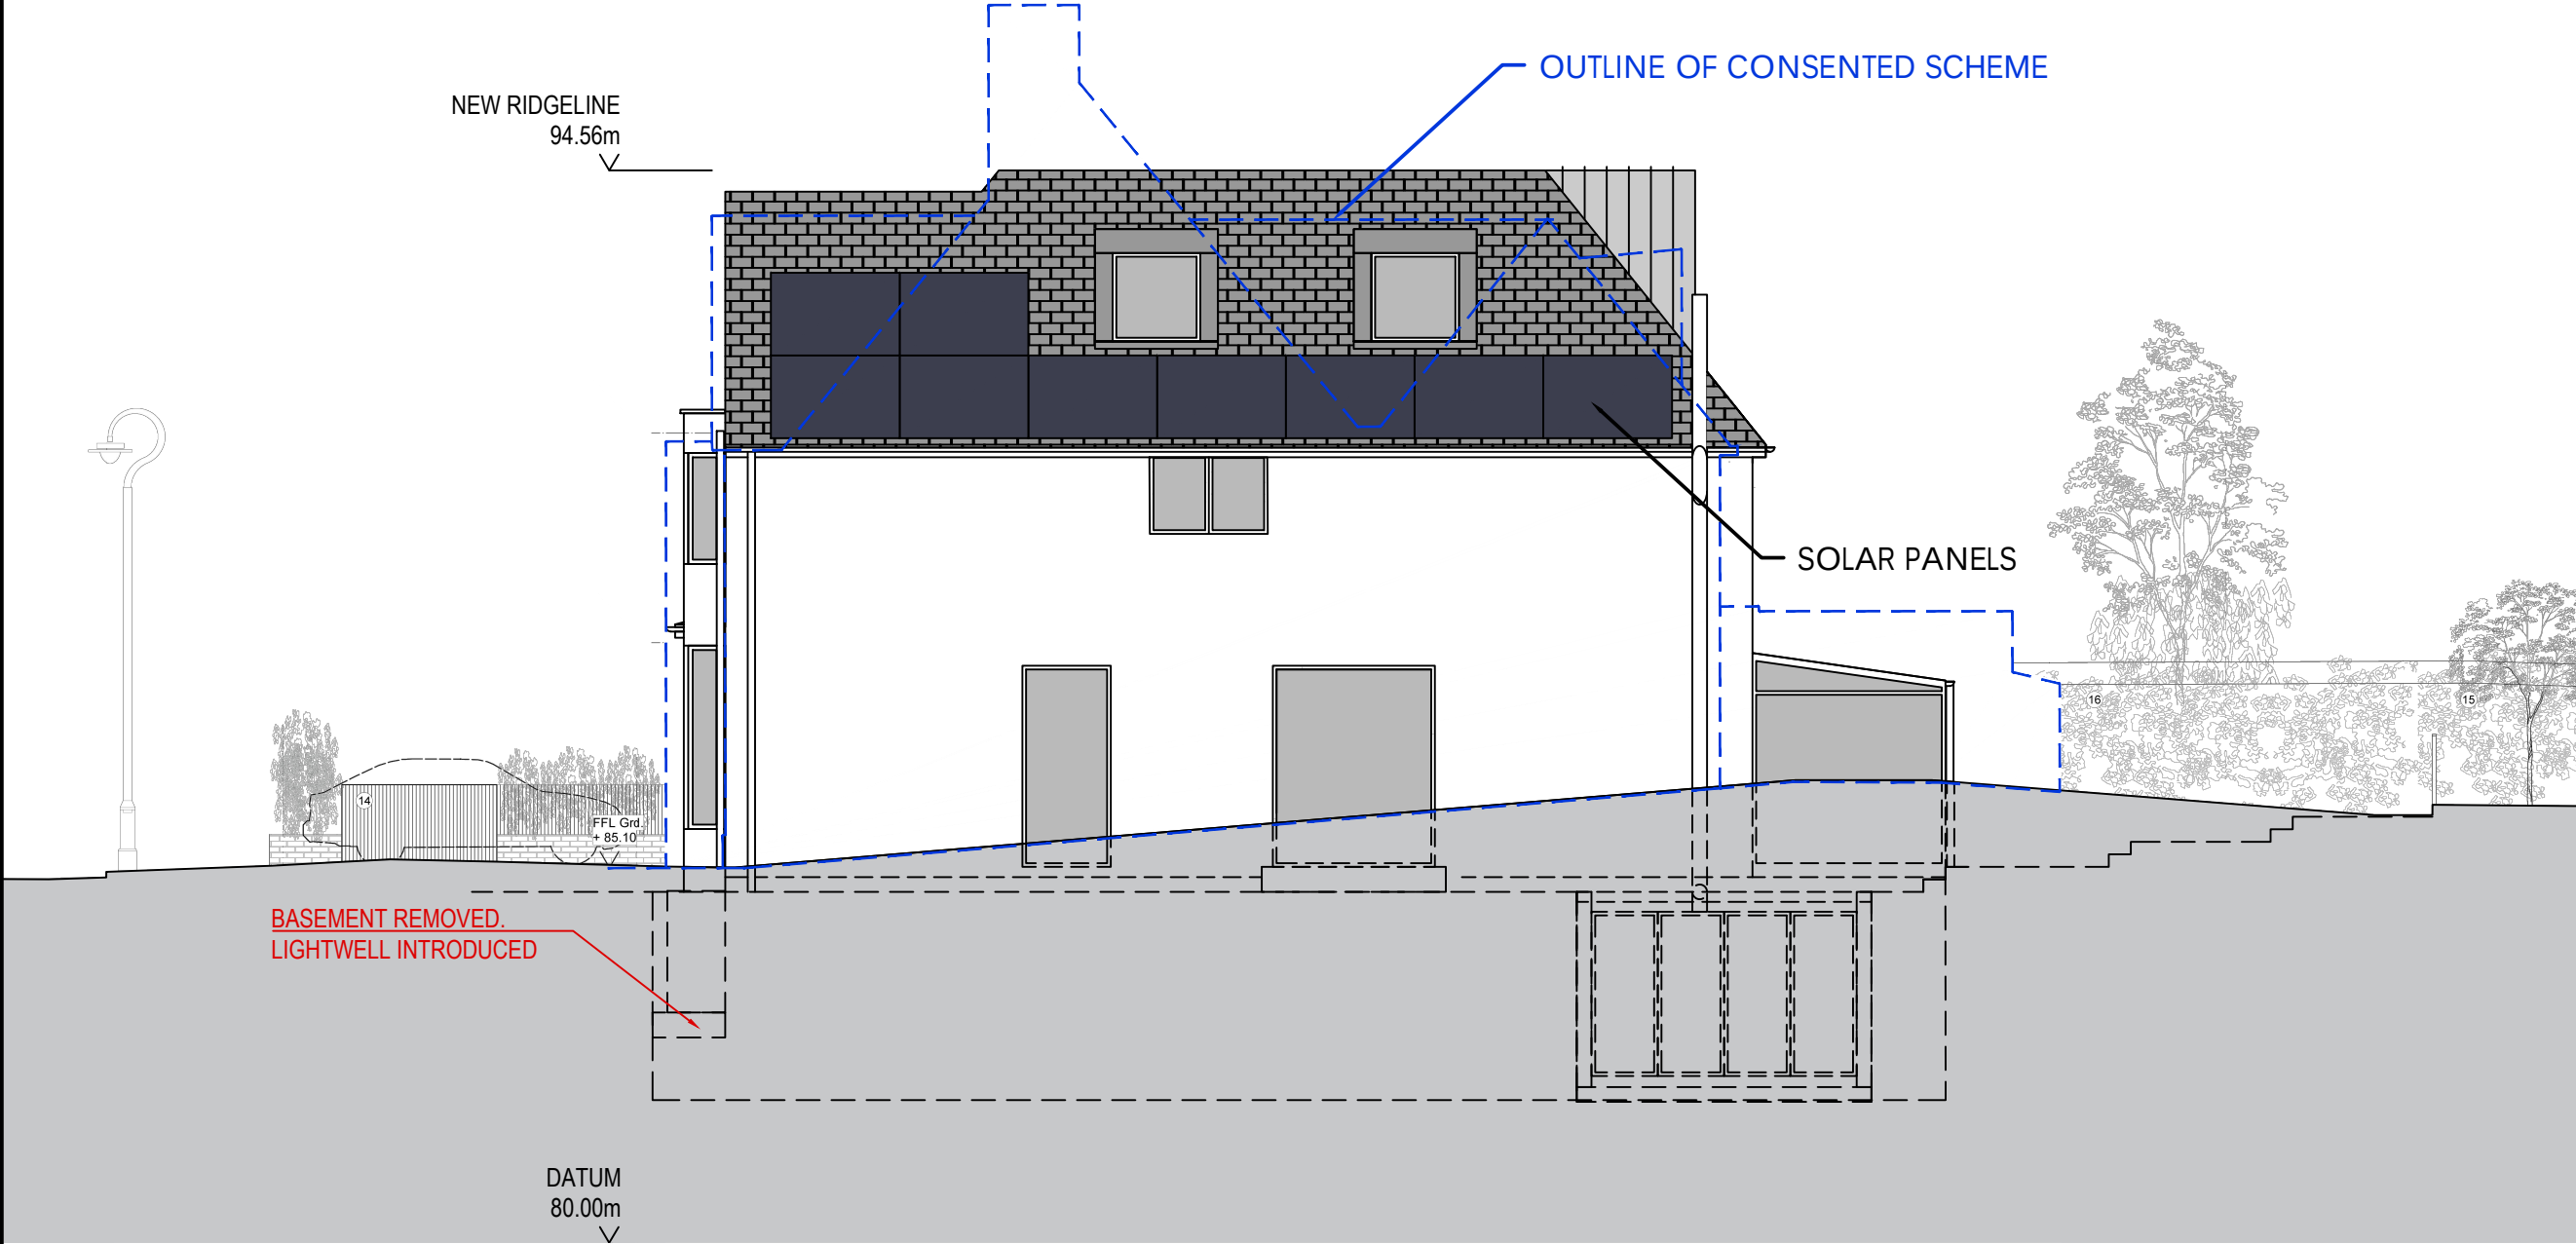

PROPOSED SW ELEVATION

THE HOUSE DESIGNERS

c/o Baufritz (UK) Ltd  
The Workplace, Oakington Road,  
Cambridge CB3 0QH  
T: 01223 235 632 E: studio@thehousedesigners.eu

PROJECT  
REPLACEMENT DWELLING "HIGHGATE HOUSE"

SITE ADDRESS  
10 FORDINTON ROAD, LONDON, N6 4TJ

ISSUE  
RIBA WORKSTAGE 4

DRAWING TITLE  
PROPOSED SW ELEVATION

| REV | DESCRIPTION                                                                      | DATE     | DRAWING NO | REVISION |
|-----|----------------------------------------------------------------------------------|----------|------------|----------|
| E   | LAYOUT REVISED TO ACCOMMODATE SIDE ENTR., FRONT BASEMENT REPLACED WITH LIGHTWELL | 28/03/23 | 374 - 201  | E        |
| D   | SOLAR PANELS ADDED                                                               | 12/12/22 |            |          |
| C   | DORMER WINDOWS REVISED TO SINGLE PANEL OG GLASS                                  | 29/11/22 |            |          |
| B   | OBSCURED GLASS ADDED TO 1st FLOOR WINDOWS.                                       | 28/11/22 |            |          |

A OBSCURED GLASS ADDED TO 2ND FLOOR WINDOWS. NOTE FF: WINDOWS >25m FROM NEIGHBOURING PROPERTIES. 16/11/22