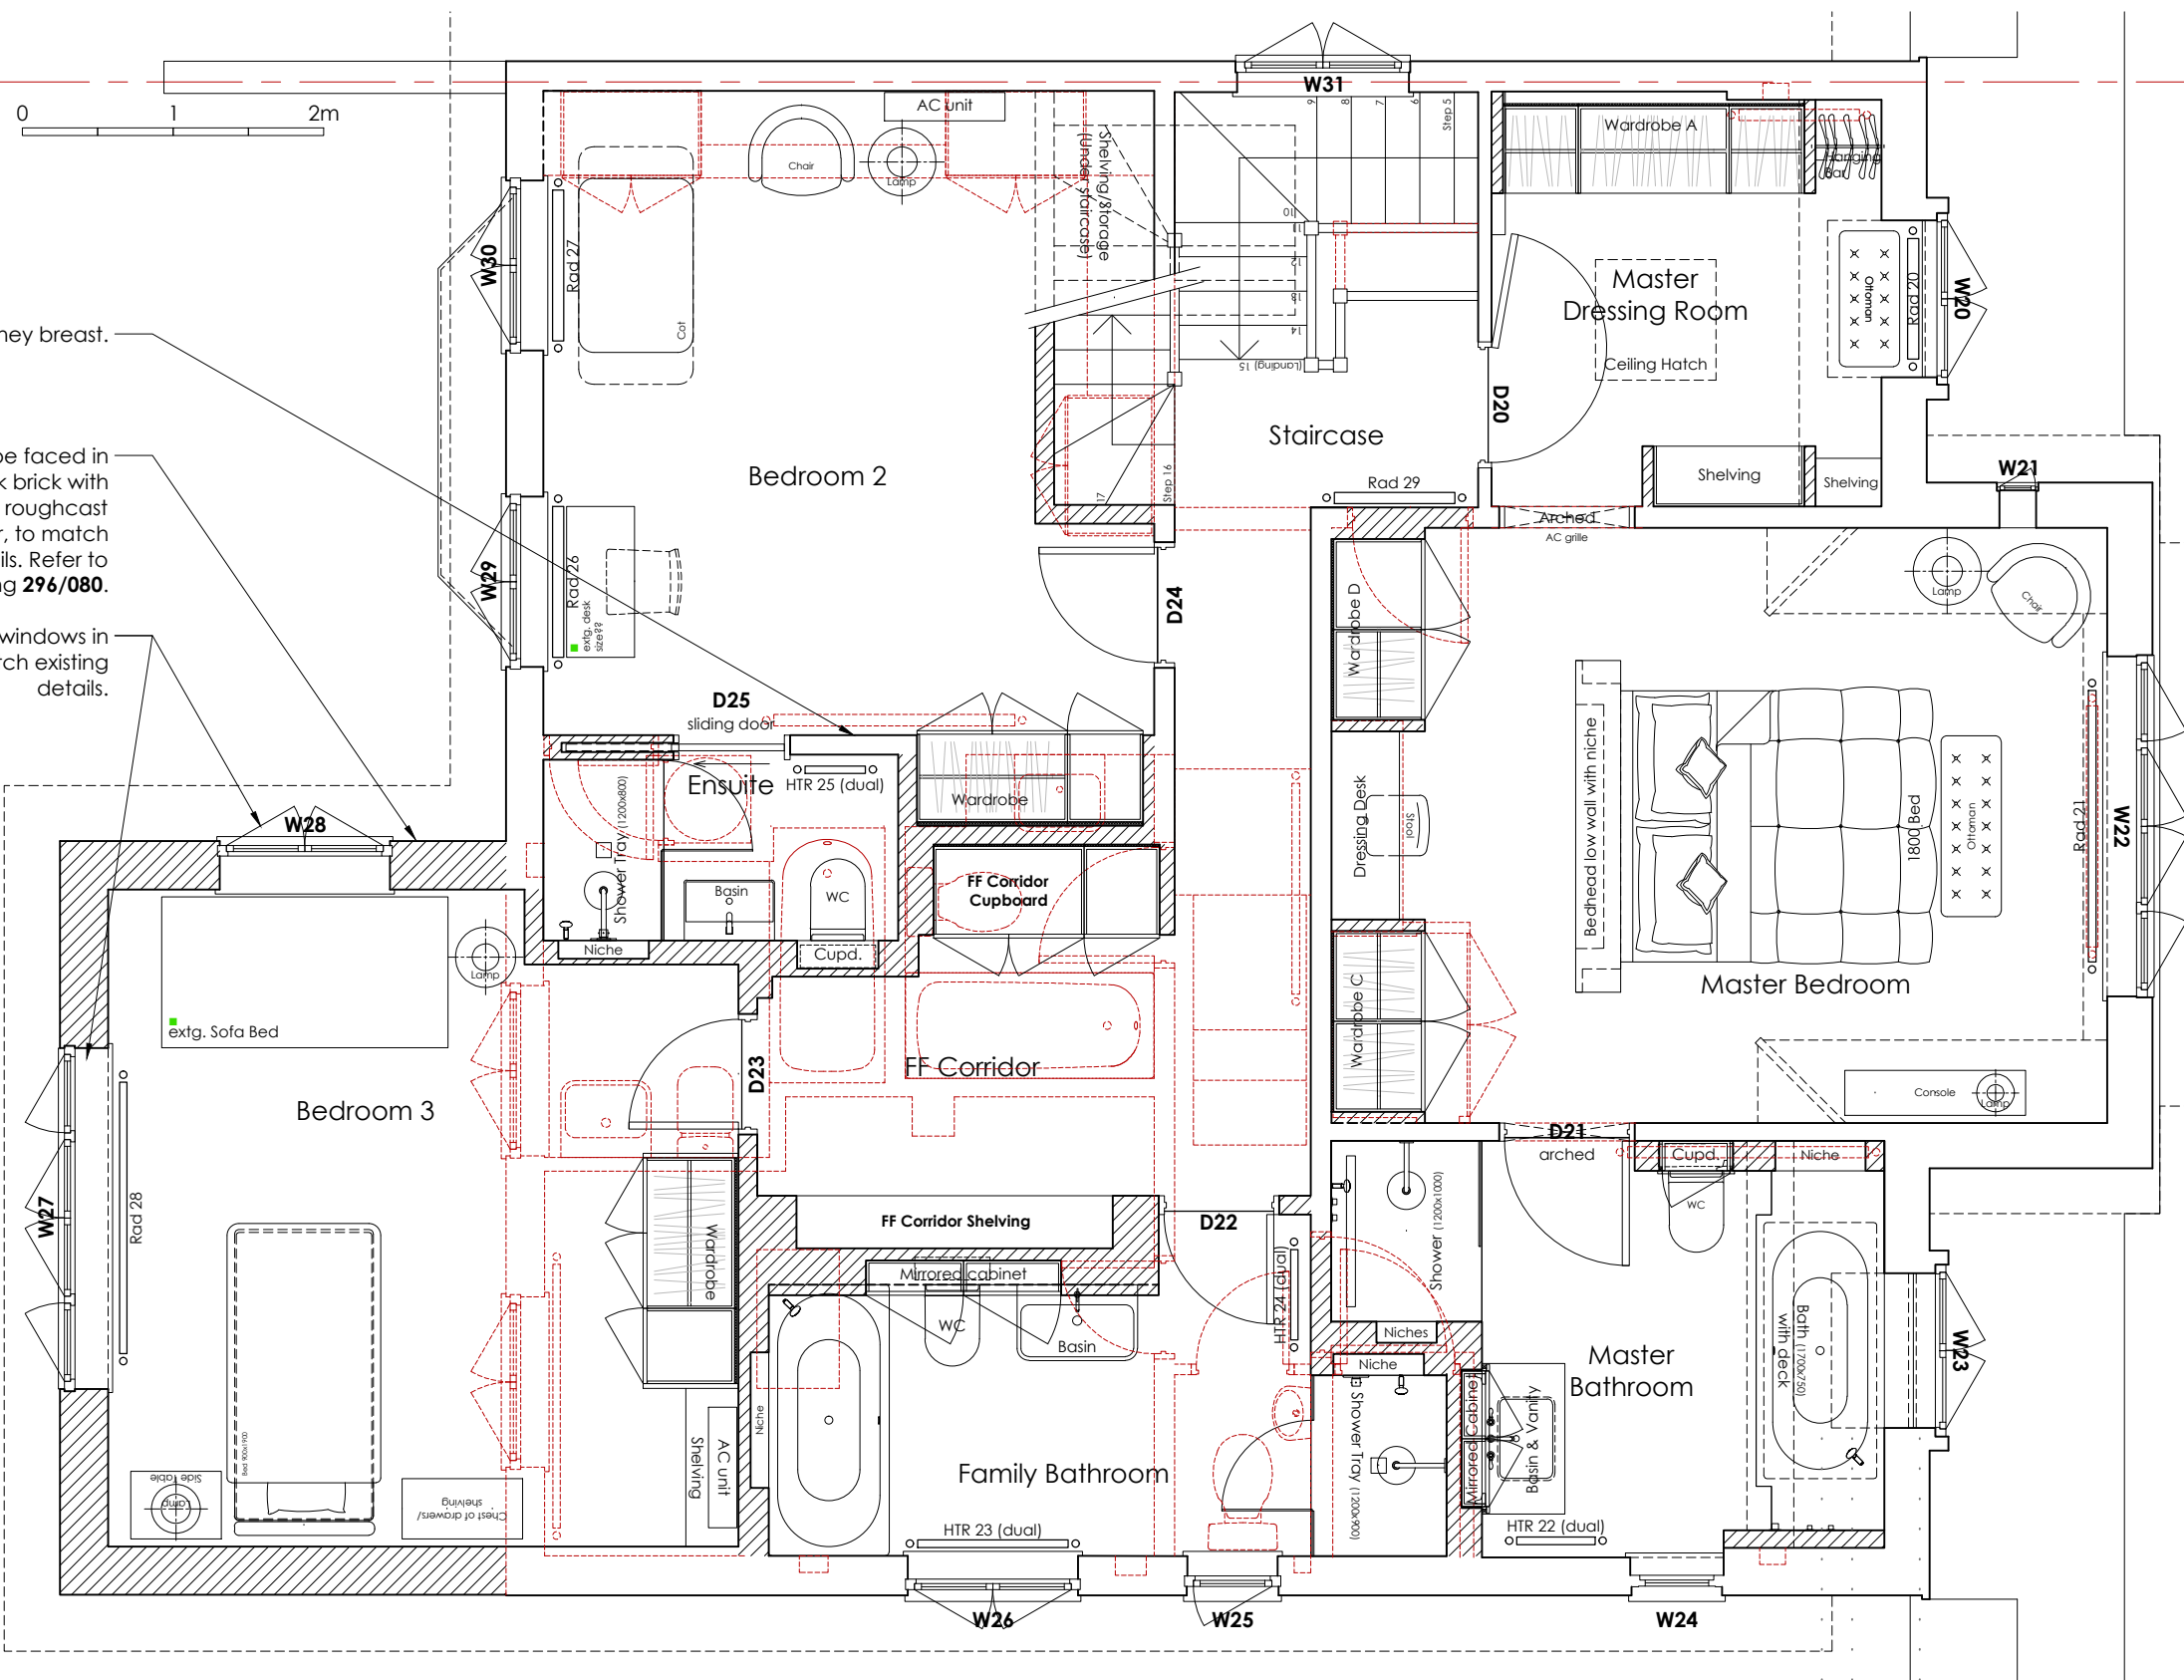


Proposed Plan - First Floor
Scale 1:50

5cm
4
3
2
1

1 2 3 4 5cm

catfish
architecture + design
Catfish Studio Limited
19 Foxley Road London SW9 6ET
www.catfishstudio.ltd.uk

NOTES:
Drawing not to be scaled.
All dimensions to be checked on site.
Survey carried out on non-intrusive basis.
Areas concealed by built in furniture or otherwise inaccessible not surveyed.

G	15.03.23	Updated. PLANNING ISSUE (revised)
F	05.03.23	Updated
E	25.01.23	Updated
D	19.01.23	Updated
C	16.01.23	Landing at top of GF stairs altered
B	29.12.22	PLANNING ISSUE
A	22.12.22	Updated
/	09.12.22	First Issue

FOR		
title	Proposed Plans	
client	Simon & Natasha Buchler	
job	Twyford Avenue	
scale	dwg number	revision
1:50 @A3	296/101	G