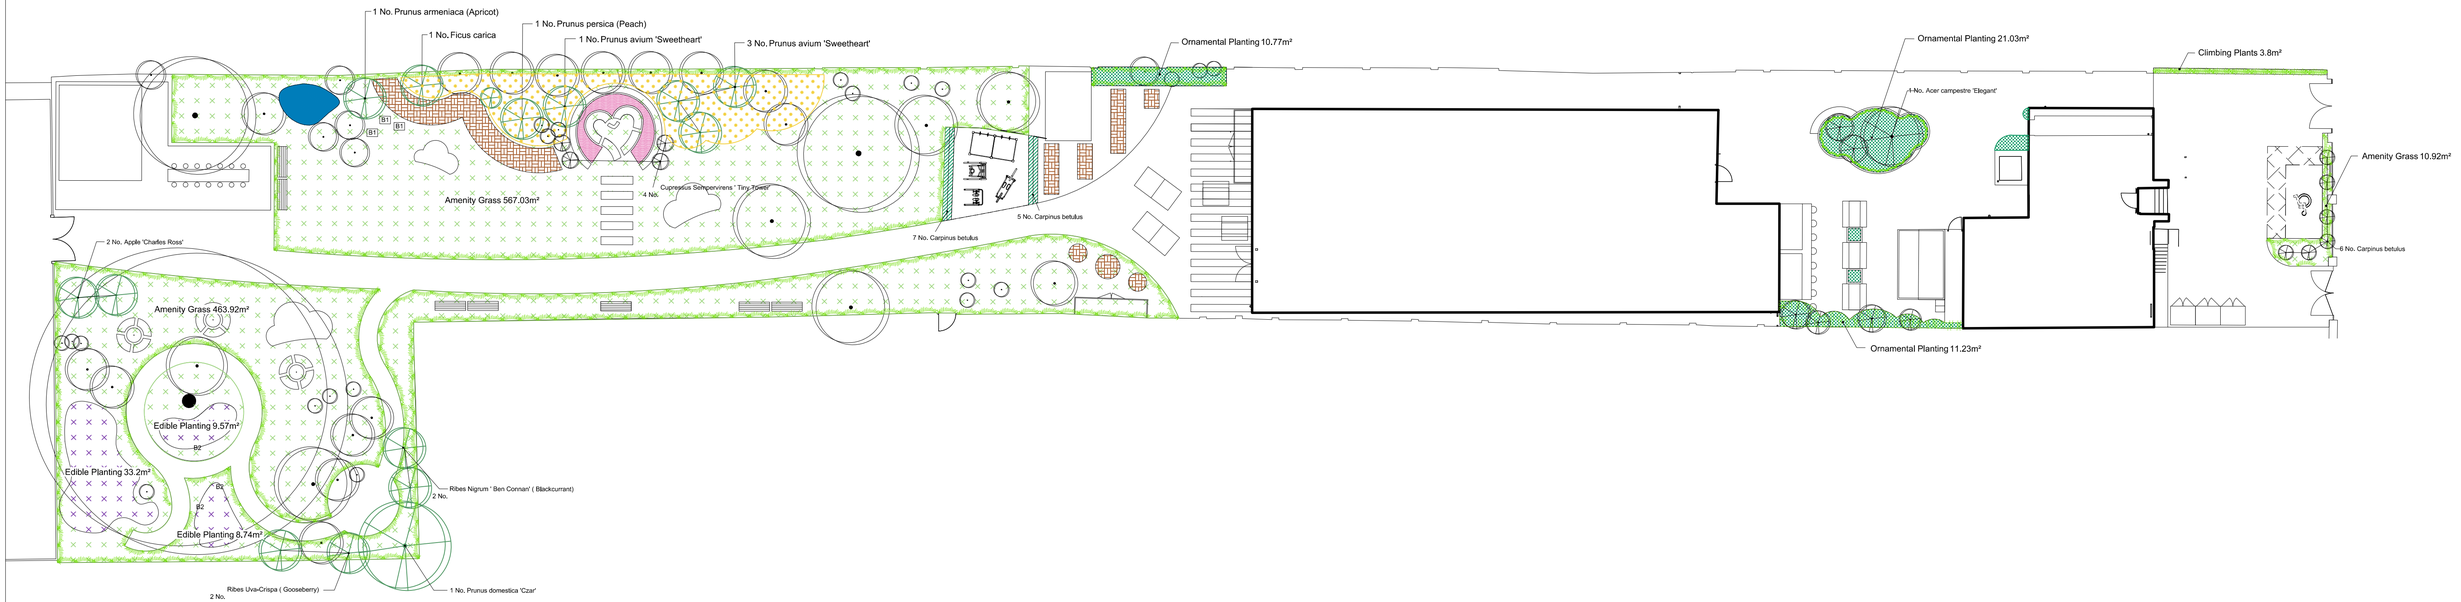


LEGEND

Soft Landscape

- Allotment
- Amenity Lawn
- Wildflower Meadow
- Pond
- Sensory Planting
- Ornamental Planting
- Edible Planting

Tree Strategy

- Existing
- Proposed

Ecology Strategy

- B1 Bee Boxes
- B2 Bug Boxes
- Bird Boxes

RIBA STAGE 3

0 5 10 m

REVISION	DATE	DESCRIPTION	ARCHITECT	PARTNER
S0 P1	11/01/23	PLANNING ISSUE	CM	CH
S0 P2	21/03/23	BIRD/BEE BOXES ADDED	CM	CH

CHECK ALL DIMENSIONS AND VERIFY ON SITE. REPORT ANY ERRORS OR OMISSIONS

33a Vittoria Street
Birmingham
B1 3ND

T +44 (0) 121 234 6440
E birmingham@adp-architecture.com
www.adp-architecture.com

JOB TITLE:
BRUCE GROVE YOUTH CENTRE

DRAWING TITLE:
SOFT LANDSCAPE PLAN

SCALE:	DRAWING SHEET SIZE:
1:200	A1

JOB CODE:	DRAWING NUMBER:	REVISION:
001550	ADP-00-00-DR- L-1903	S0 P2