


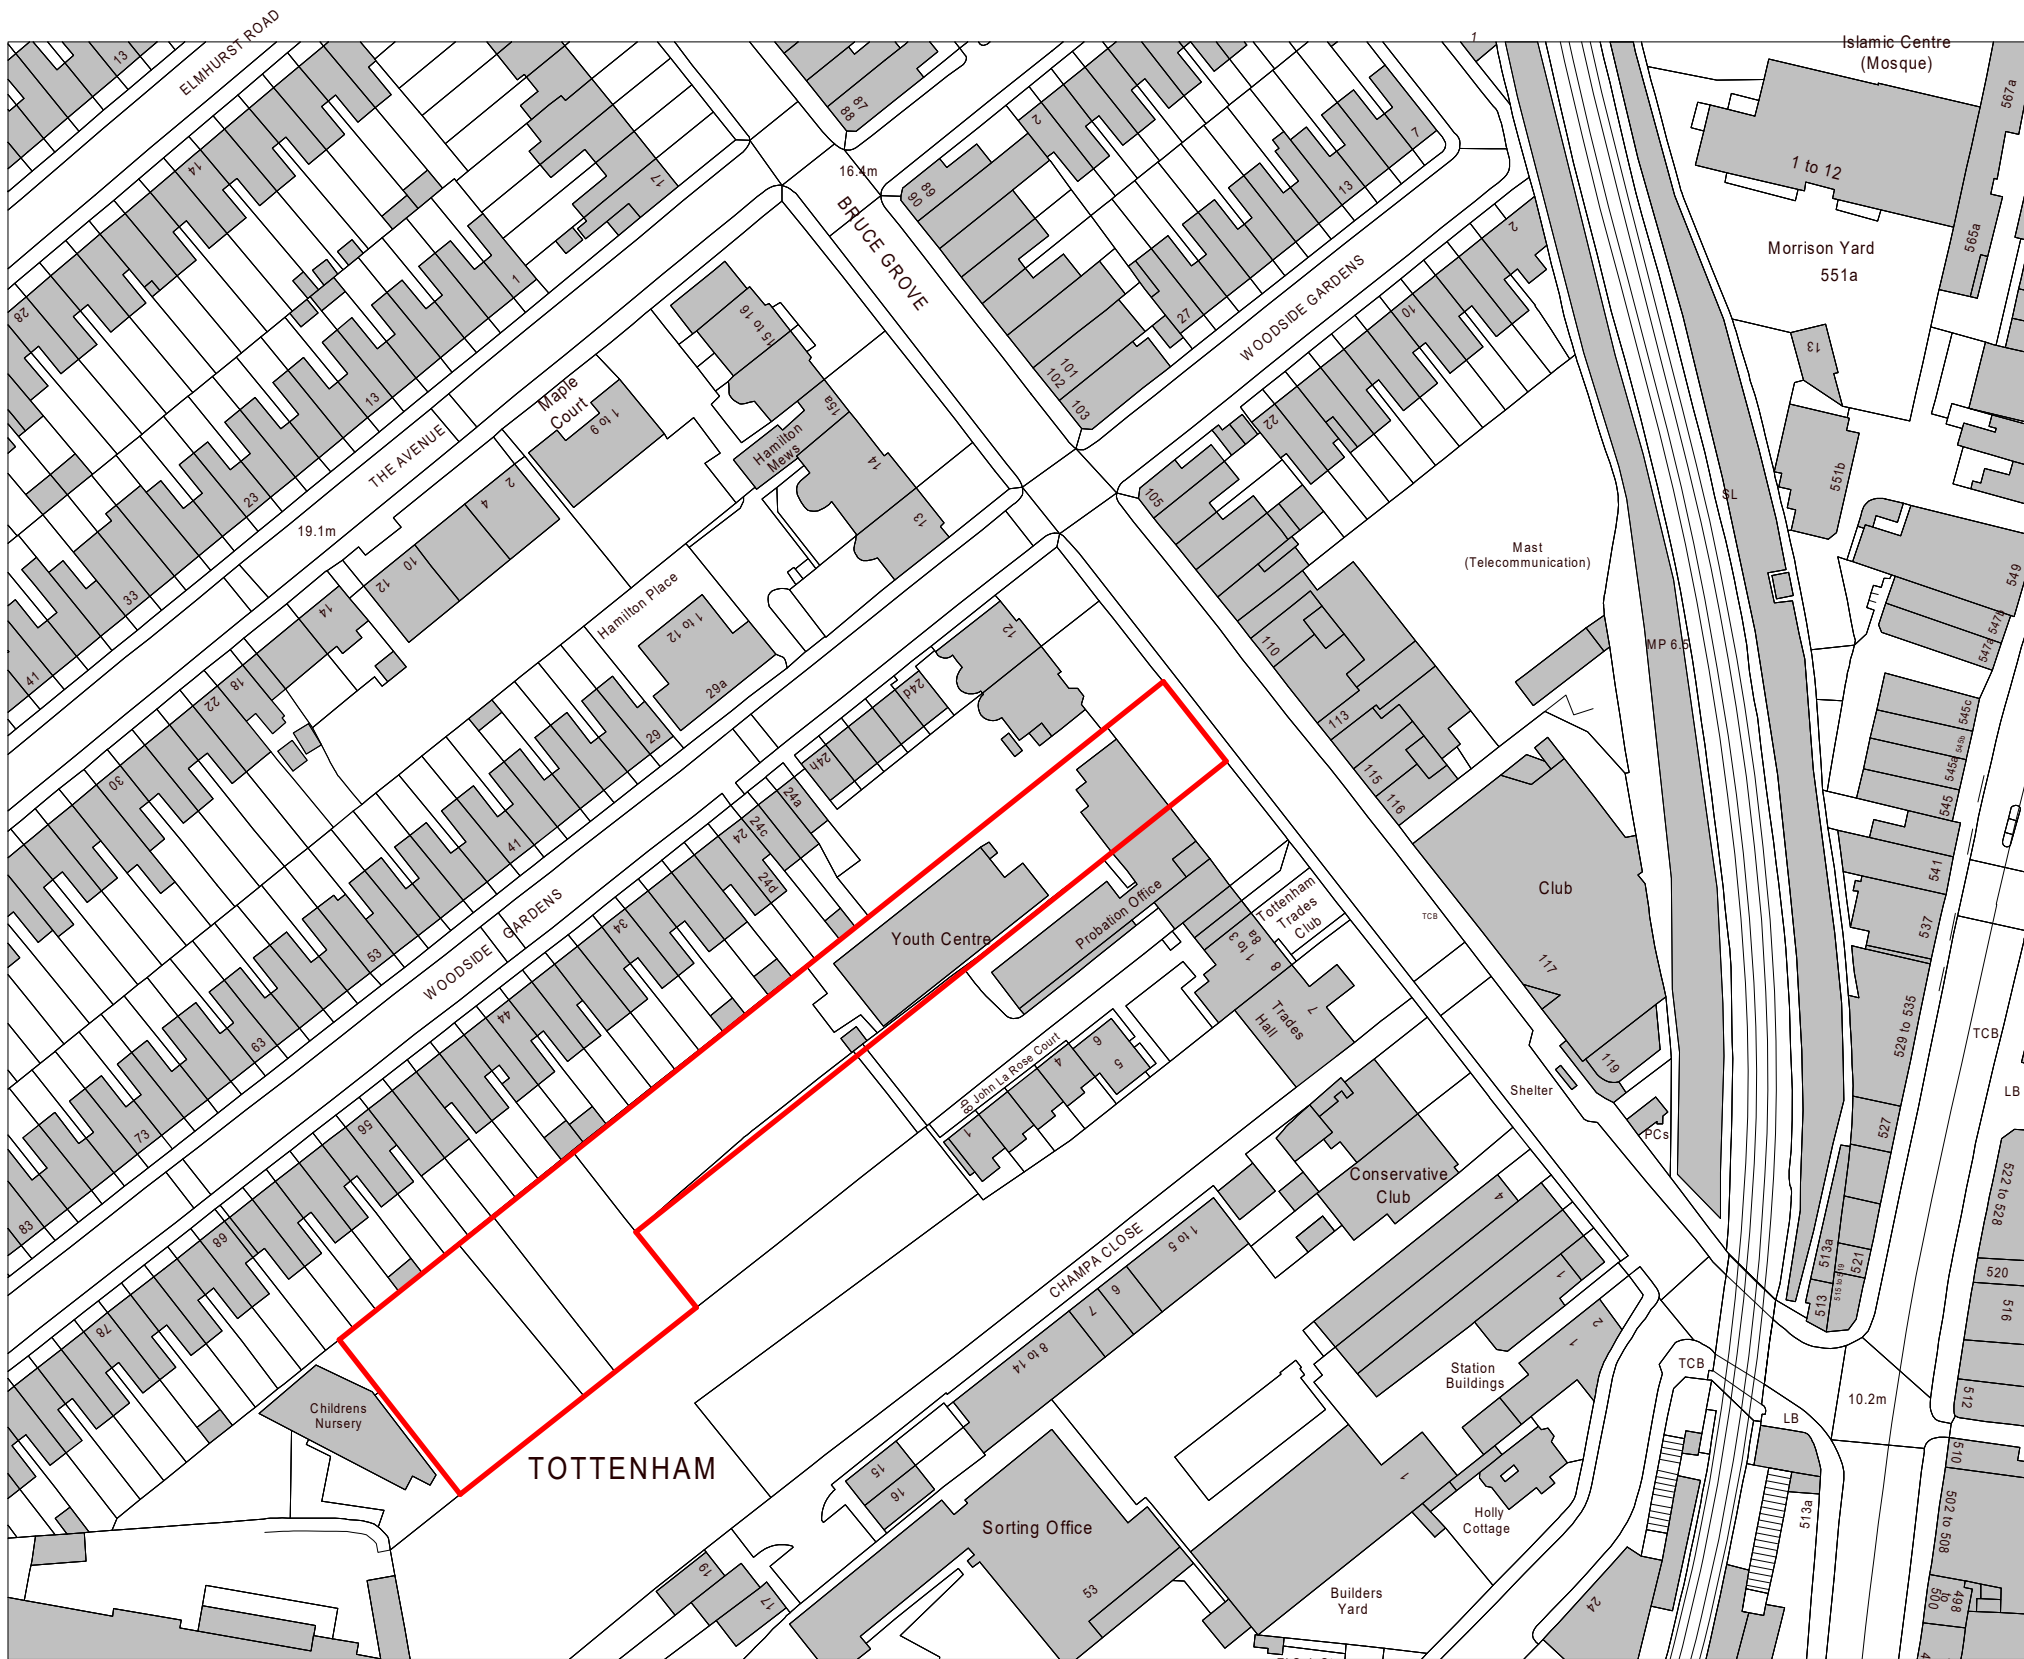


1 SITE LOCATION PLAN
1 : 1250

KEY

— SITE BOUNDARY

0 50m 100m

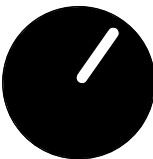

RIBA 3

REVISION	DATE	DESCRIPTION	ARCHITECT	PARTNER
1	13.07.22	Pre-App Submission	LS	ADP
2	09.08.22	Issued to SE for review	LS	ADP
3	07.09.22	STAGE 03 DRAFT ISSUE	LS	ADP
4	21.12.22	DRAFT PLANNING ISSUE	LS	ADP

CHECK ALL DIMENSIONS AND VERIFY ON SITE. REPORT ANY ERRORS OR OMISSIONS



The Fire Station
150 Waterloo Road
London
SE1 8SB
T +44 (0) 20 7089 1720
E london@adp-architecture.com
www.adp-architecture.com

JOB TITLE:
BRUCE GROVE
YOUTH SPACE

DRAWING TITLE:
SITE LOCATION PLAN

SCALE: As indicated		DRAWING SHEET SIZE: A1	
JOB CODE: 001550	DRAWING NUMBER: ADP-00-00-DR- A-0800		REVISION: 4