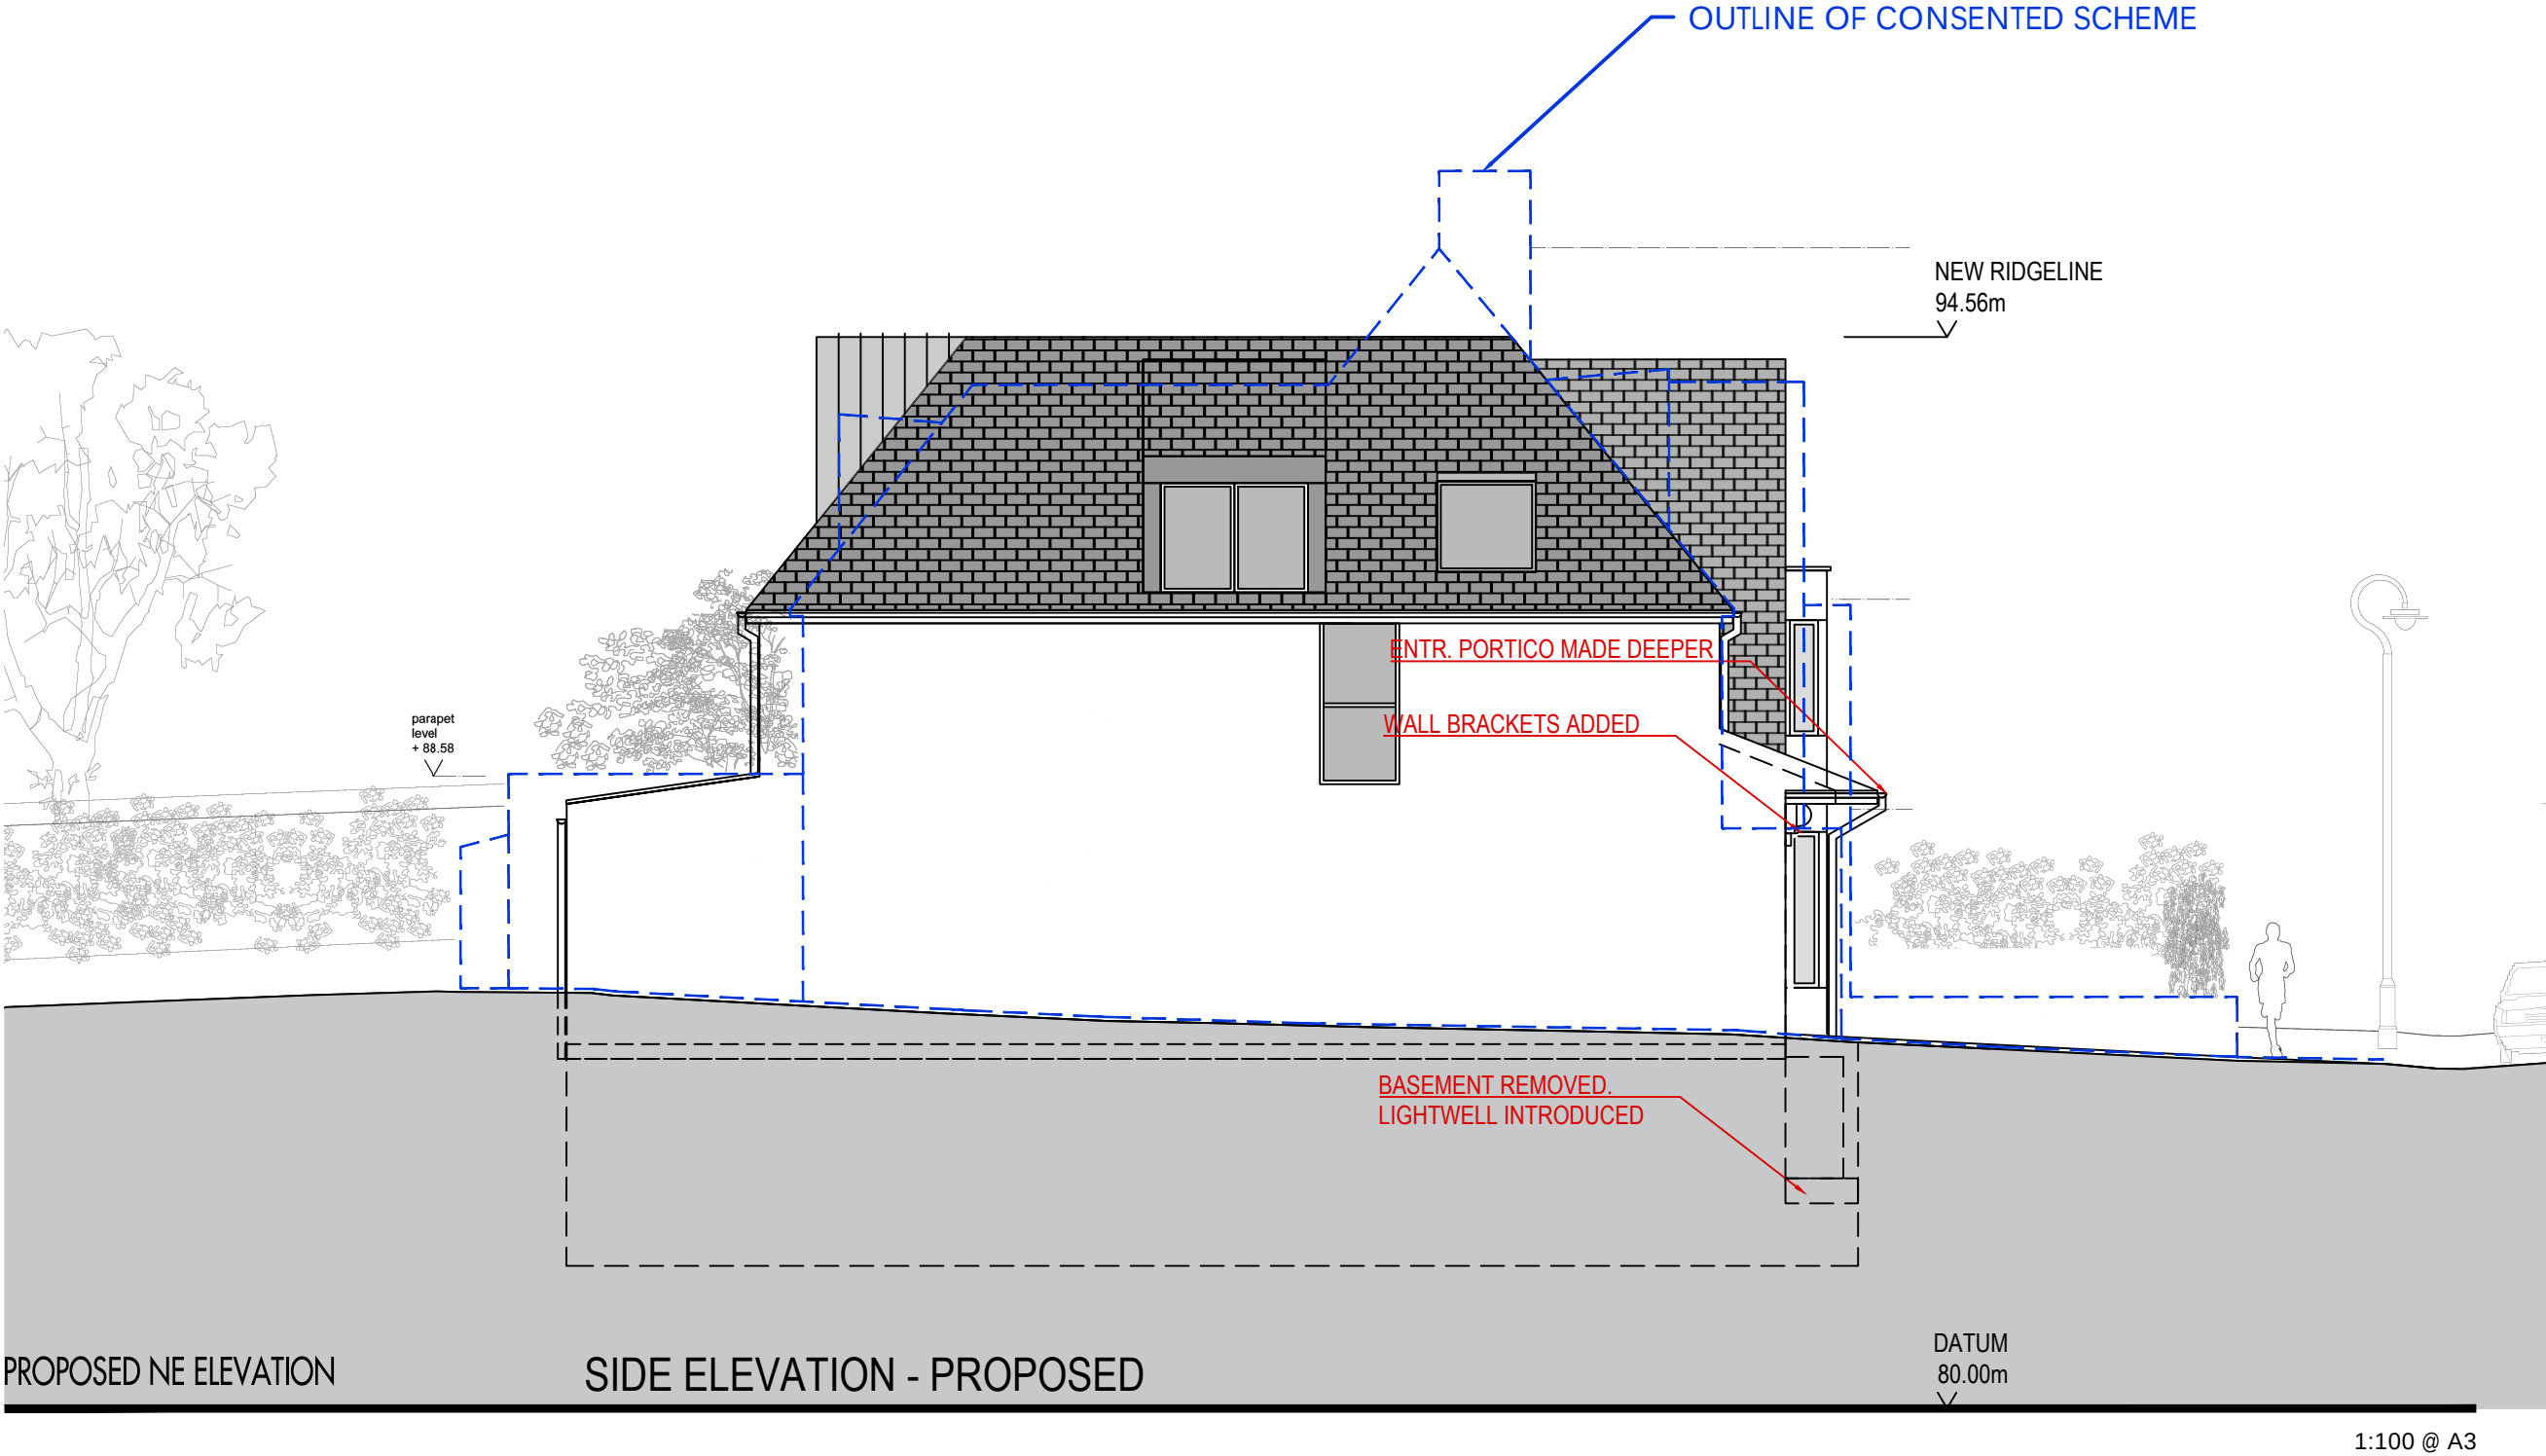


**THE HOUSE DESIGNERS**

c/o Baufritz (UK) Ltd  
The Workplace, Oakington Road,  
Cambridge CB3 0QH  
T: 01223 235 632 E: studio@thehousedesigners.eu

PROJECT  
REPLACEMENT DWELLING "HIGHGATE HOUSE"

SITE ADDRESS  
10 FORDINTON ROAD, LONDON, N6 4TJ

ISSUE  
RIBA WORKSTAGE 4

DRAWING TITLE  
PROPOSED NE ELEVATION

| PROJECT NO: | 374                                                                              | DATE:    | 7 October 2022 | SCALE:     | 1:100 @ A3 | DRAWN BY: | ARC |
|-------------|----------------------------------------------------------------------------------|----------|----------------|------------|------------|-----------|-----|
| REV         | DESCRIPTION                                                                      | DATE     | REVISION       | DRAWING NO | 374 - 203  | REVISION  | A   |
| A           | LAYOUT REVISED TO ACCOMMODATE SIDE ENTR., FRONT BASEMENT REPLACED WITH LIGHTWELL | 28/03/23 |                |            |            |           |     |