


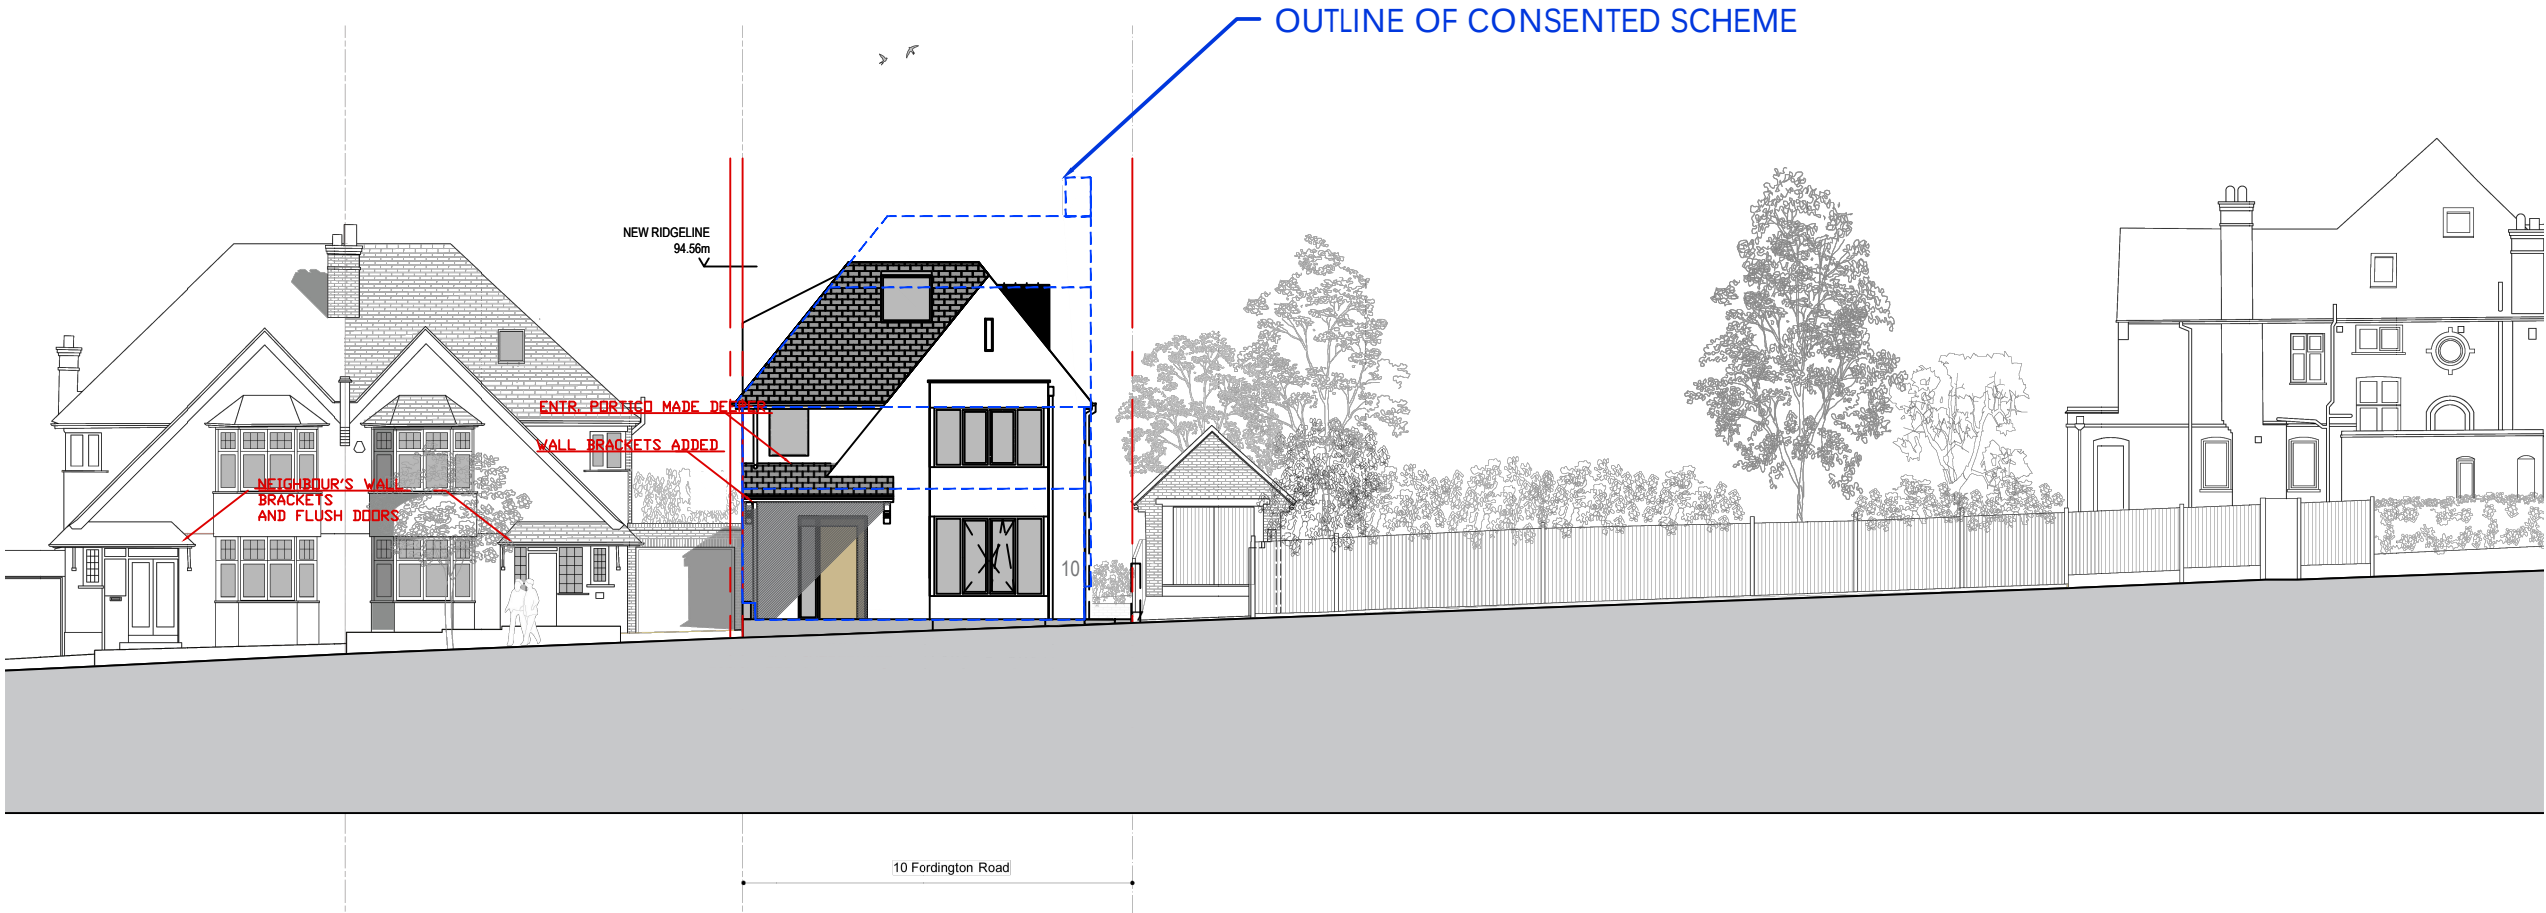

PROPOSED STREET ELEVATION



1:200 @ A3

THE HOUSE DESIGNERS.	PROJECT REPLACEMENT DWELLING "HIGHGATE HOUSE"				ISSUE	
					RIBA WORKSTAGE 4	
					DRAWING TITLE	
					PROPOSED STREET ELEVATION	
c/o Baufritz (UK) Ltd The Workplace, Oakington Road, Cambridge CB3 0QH T: 01223 235 632 E: studio@thehousedesigners.eu	SITE ADDRESS 10 FORDINTON ROAD, LONDON, N6 4TJ				DRAWING NO	
					374 - 210	
					REVISION	
					A	
PROJECT NO: 374 DATE: 7 October 2022 SCALE: 1:200 @ A3 DRAWN BY: ARCI		REV DESCRIPTION		DATE		
A		LAYOUT REVISED TO ACCOMMODATE SIDE ENTR., FRONT BASEMENT REPLACED WITH LIGHTWELL		28/03/23		