


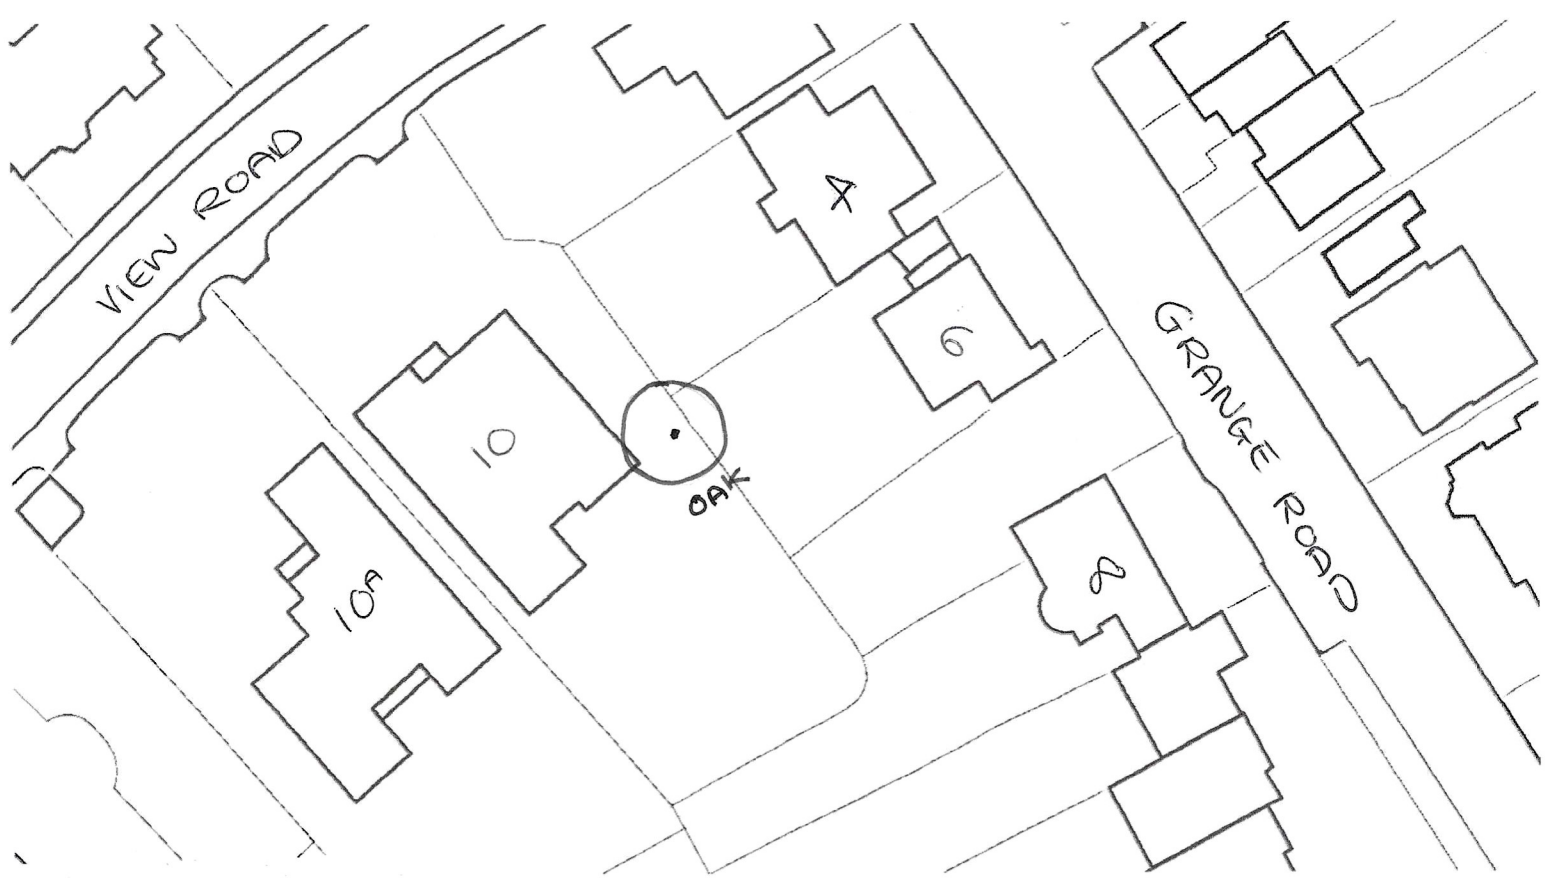

SITE PLAN FOR
10, VIEW ROAD,
LONDON,
N6 4DB