


Do not scale: All written dimensions must be checked on site before work commences on site or in shop. Figured dimensions take precedence over those scaled. Discrepancies, where identified must be reported immediately.

All work must be carried out in accordance with the Building Regulations and to the satisfaction of the Local Authority.

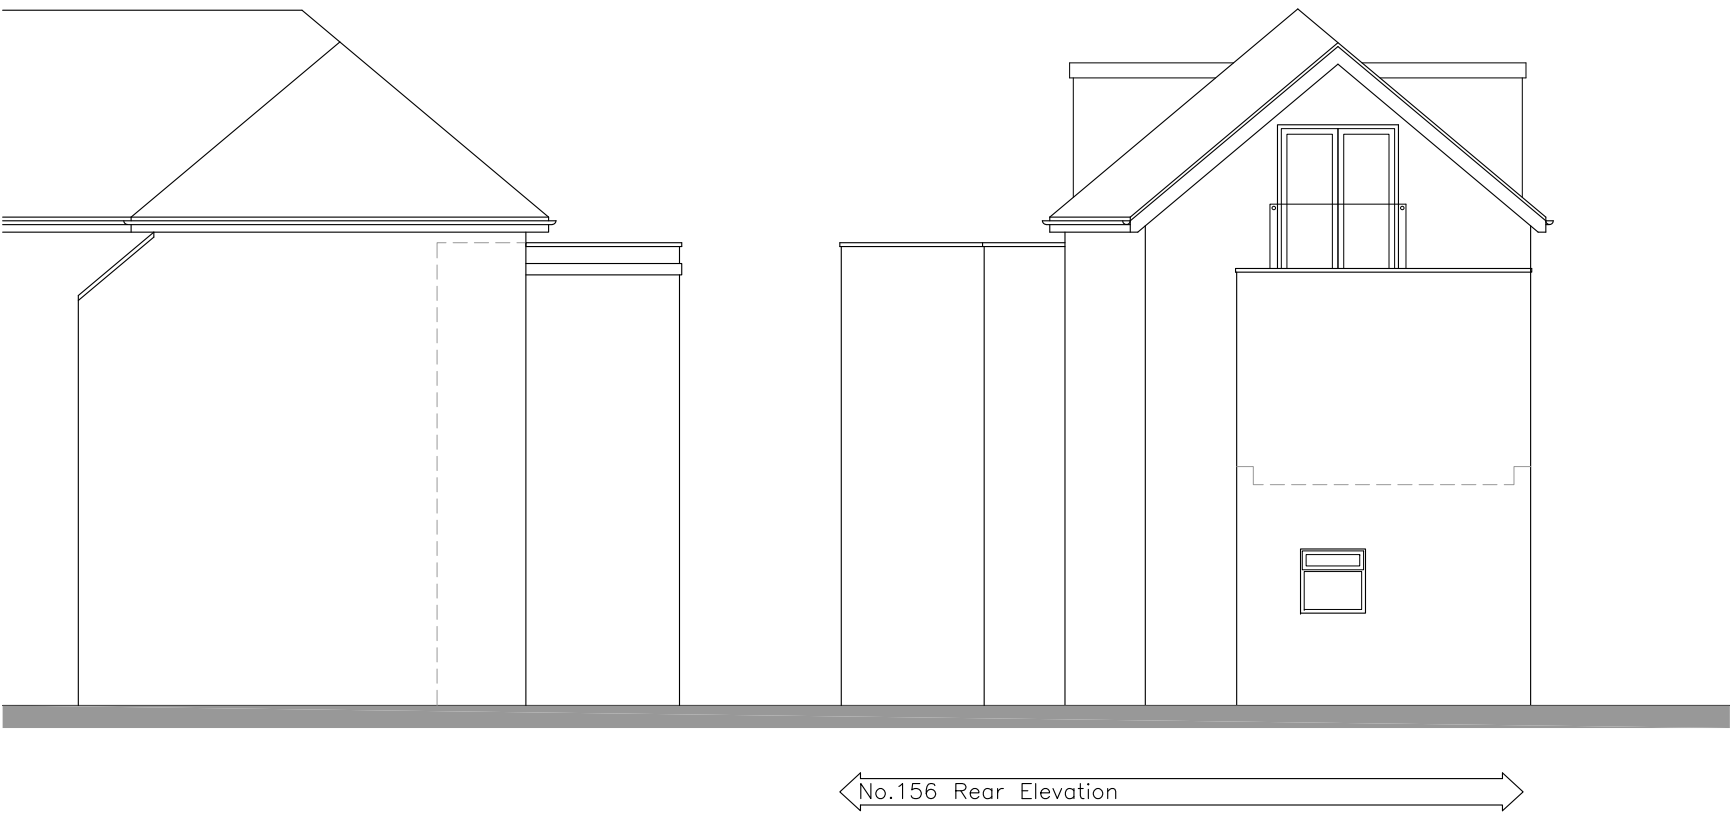

Client:

Project Title:
156 West Green Road
London
N15 5AE

Drawing Title:
Proposed Elevations

Drawn: Date: 18.01.2023

Scale: 1:100 @ A1

Dwg.No.: **WGR.01.08 A**

HARTLEYS PROJECTS LTD
PO BOX 43391, LONDON
N5 1SZ 7919 893380