


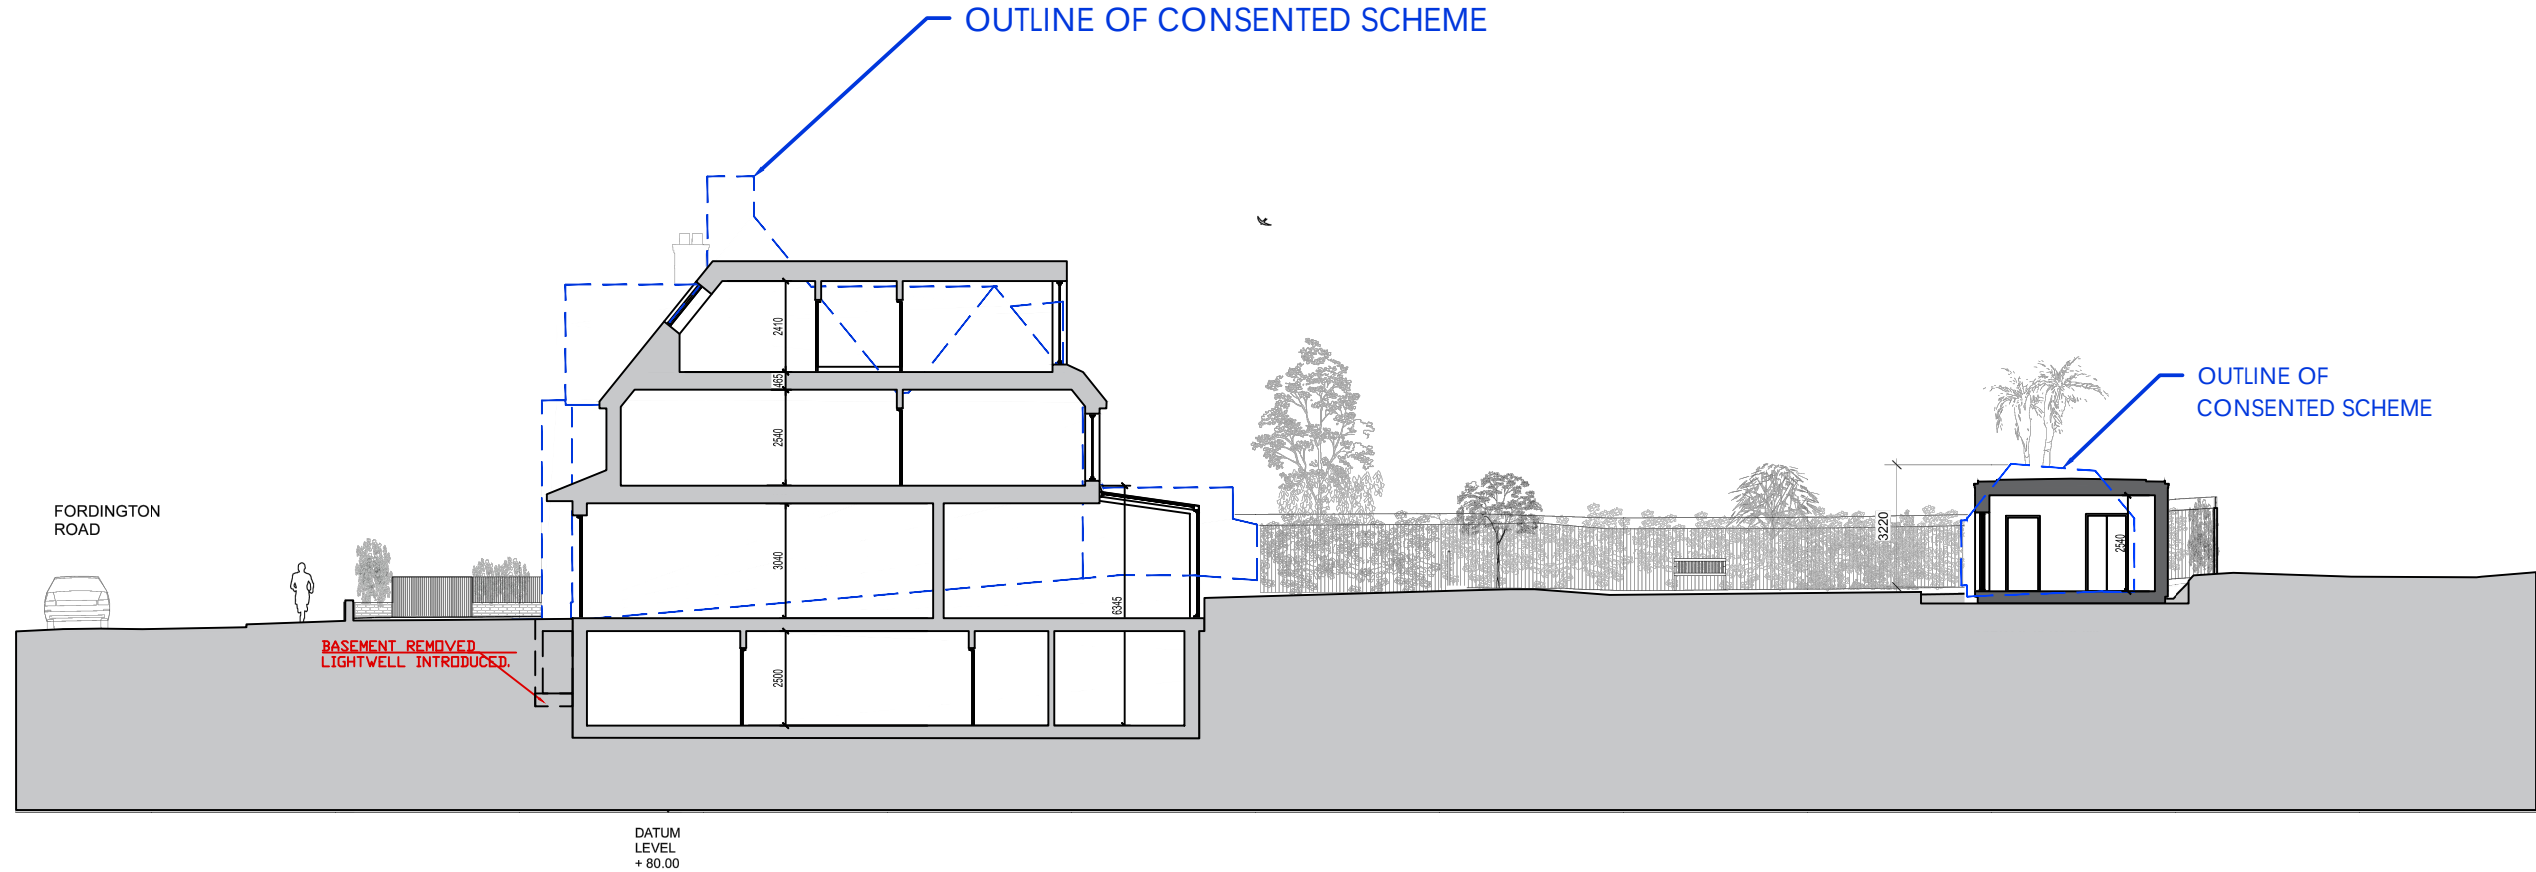

PROPOSED LONG SECTION 2



1:200 @ A3

THE HOUSE DESIGNERS.

c/o Baufritz (UK) Ltd
The Workpace, Oakington Road,
Cambridge CB3 0QH
T: 01223 235 632 E: studio@thehousedesigners.eu

SITE ADDRESS

10 FORDINTON ROAD, LONDON, N6 4TJ

REV DESCRIPTION

PROJECT NO:	374
DATE:	7 October 2022
SCALE:	1:200 @ A3
DRAWN BY:	ARCI

DATE

			28/03/23

LAYOUT REVISED TO ACCOMMODATE SIDE ENTR., FRONT BASEMENT REPLACED WITH LIGHTWELL

ISSUE
RIBA WORKSTAGE 4

DRAWING TITLE
PROPOSED LONG SECTION 2

DRAWING NO

374 - 301

REVISION

A