


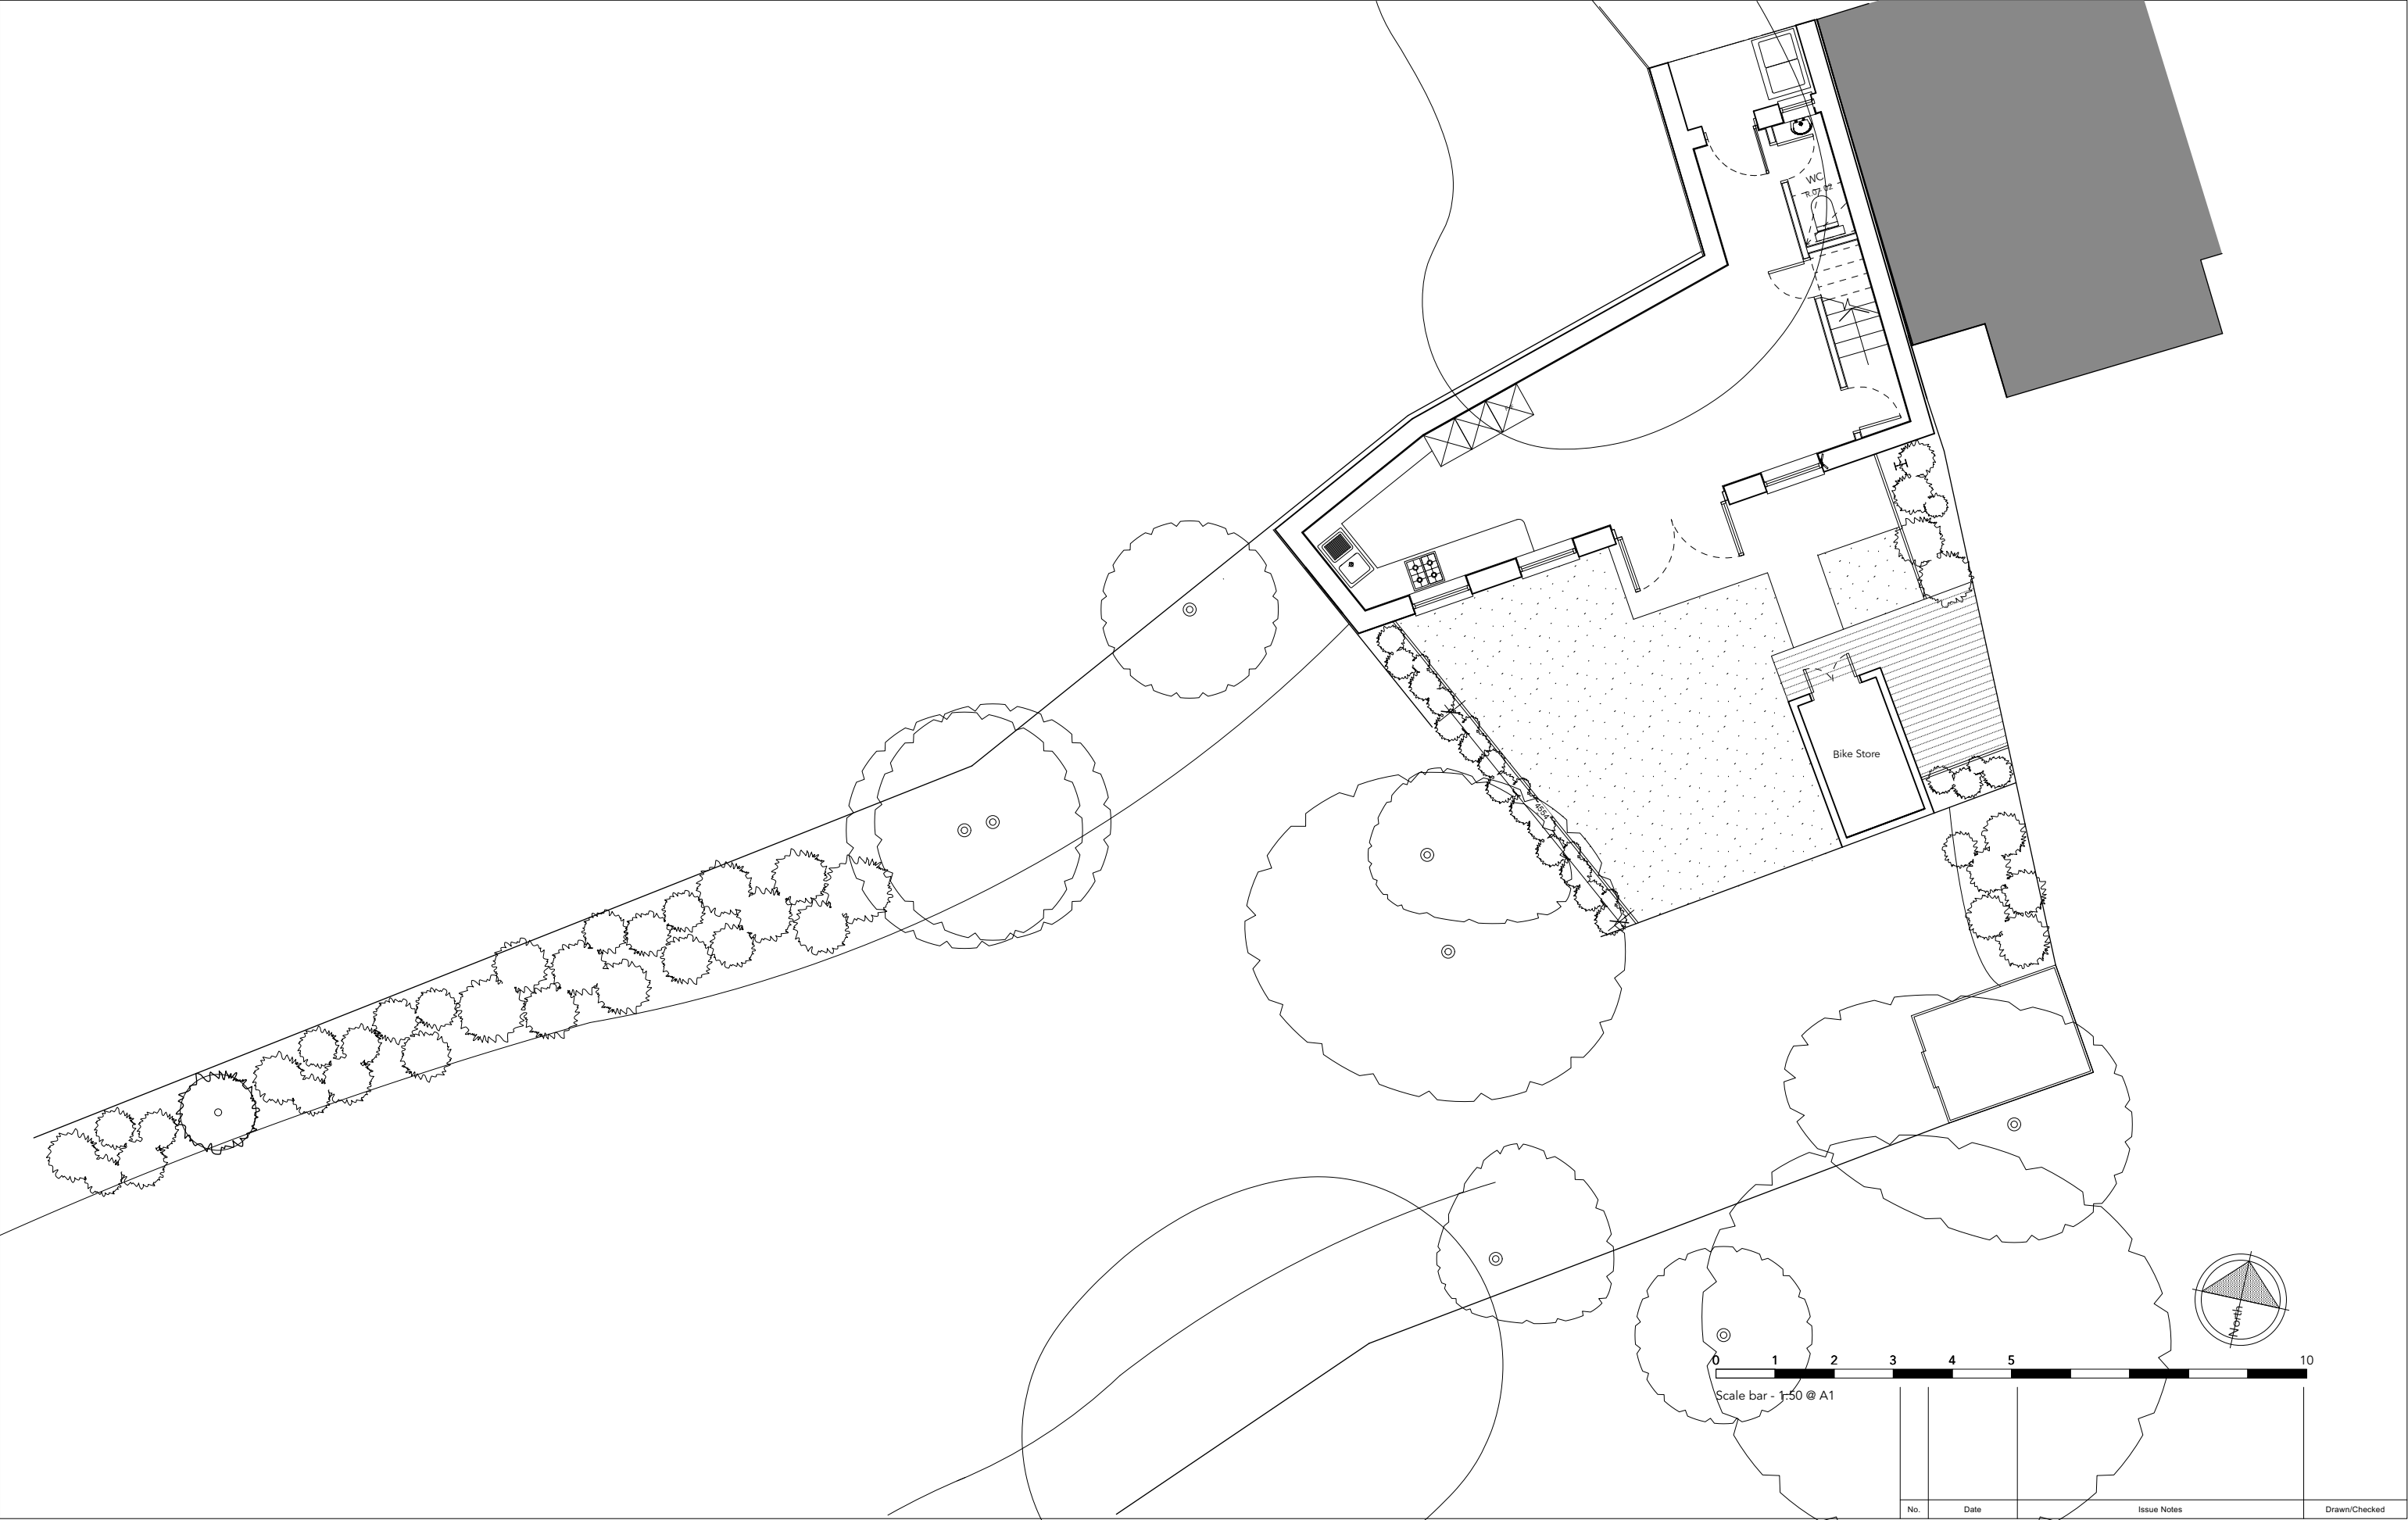

42 Bancroft Avenue, Hornsey, London, N2 0AS
Feasibility

SM12 ARCHITECTS
W: www.sm12architects.uk | E: mail@sm12architects.uk | T: 02071832900

Drawing title:		Date:	March 2023	Scale:	1:100 @ A3
Drawn by:	99	Checked by:	mb	Purpose:	Planning
Drawing Number:		Revision:			
A503 / P / 151					