




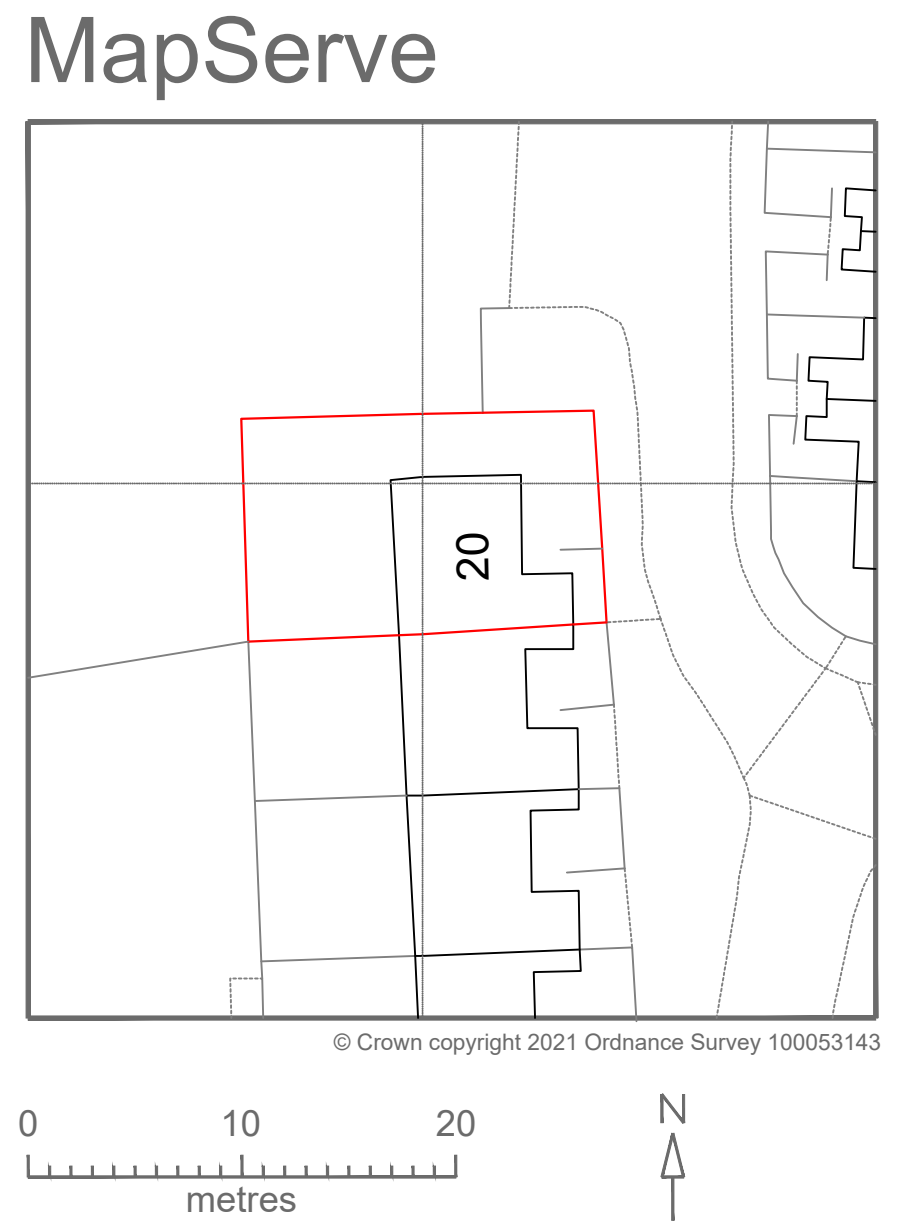

LOCATION PLAN
1:1250@A4

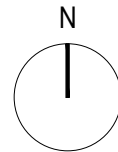

BLOCK PLAN
1:500@A4

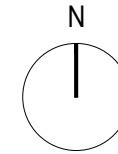

address 4. Grosvenor Way - E9 5ND -
London
tel. 02037818008
mail. office@redwoodsprojects.co.uk
web. www.redwoodsprojects.co.uk



Any errors on Dimensions to be reported to the
Architect prior to commencement of Works.
Dimensions and areas are based on survey
information.
This drawing is copyright ©Redwoods Projects.
All dimensions to be checked on site Prior work.

REFERENCE: 20ERMINE ROAD
LONDON N15 6DB

TITLE: LOCATION AND
BLOCK PLAN

PROJECT NO 691 | DATE: 17-03-2023

NAME: **E 00**

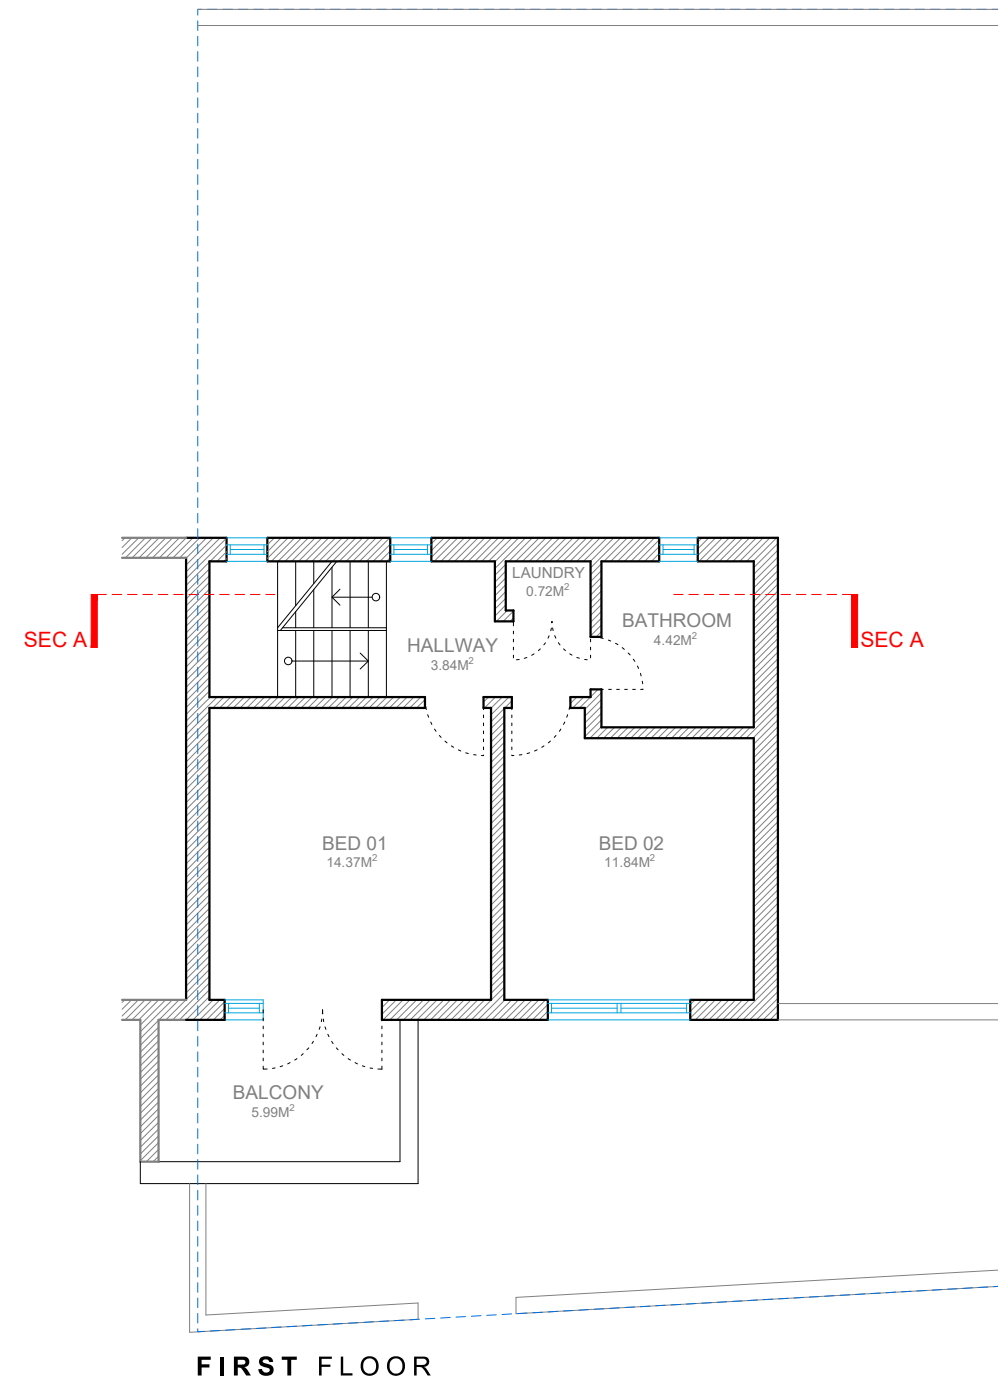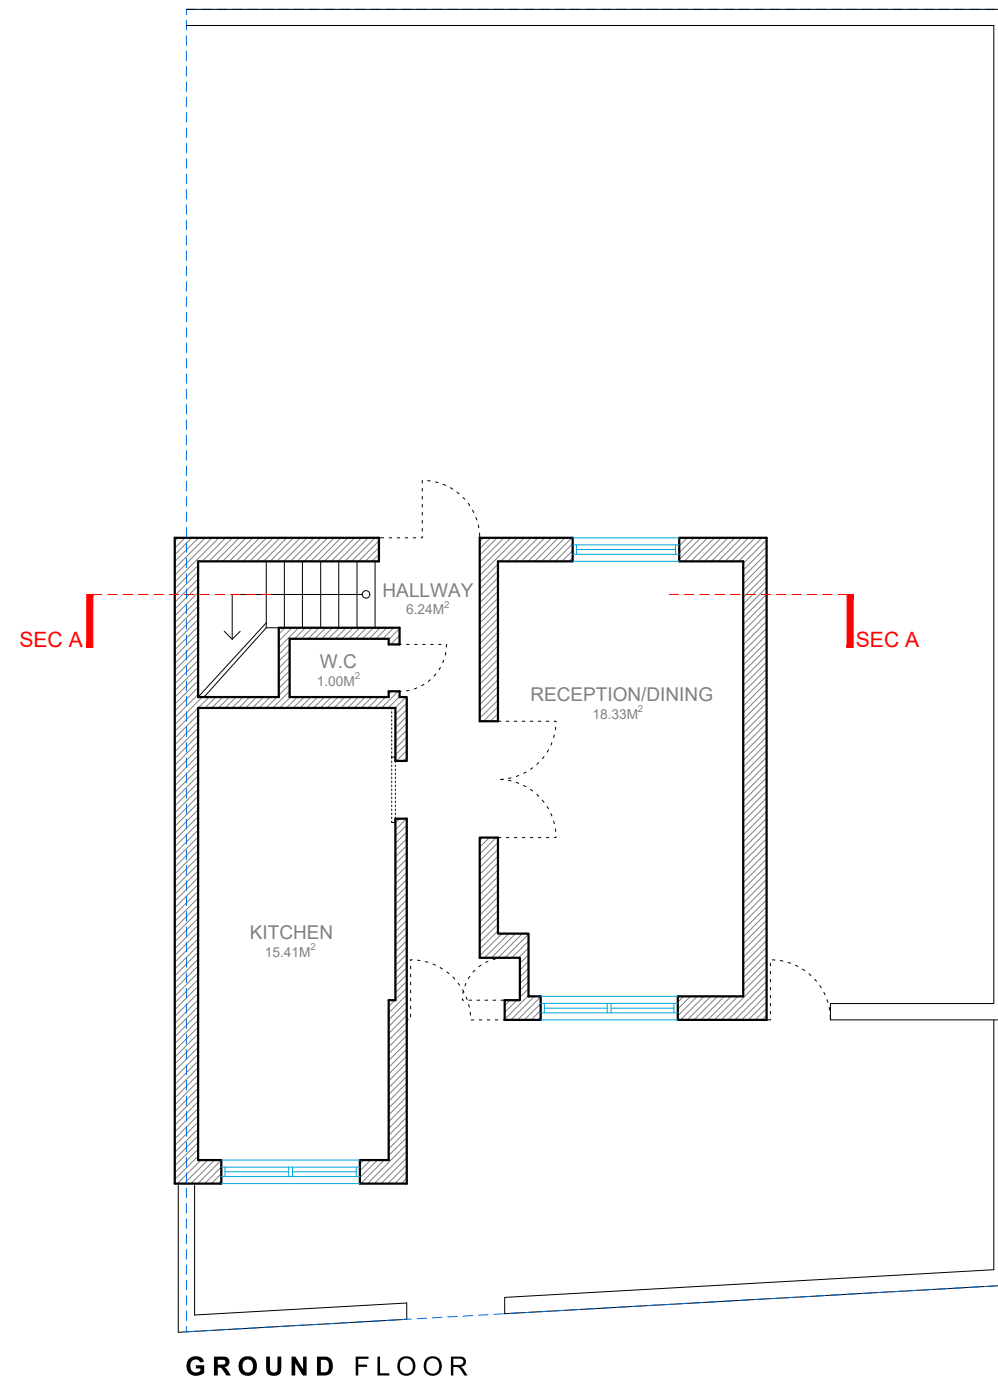

0 1 2 5m scale 1:100
@A3



address 4. Grosvenor Way - E9 5ND -
London


tel. 02037818008

mail. office@redwoodsprojects.co.uk

web. www.redwoodsprojects.co.uk

Any errors on Dimensions to be reported to the
Architect prior to commencement of Works.
Dimensions and areas are based on survey
information.

This drawing is copyright ©Redwoods Projects.
All dimensions to be checked on site Prior work.


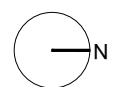


REFERENCE: 20ERMINE ROAD
LONDON N15 6DB

TITLE: EXISTING DRAWINGS
Floor Plans

PROJECT NO 691 | DATE: 17-03-2023

NAME: **E 01**

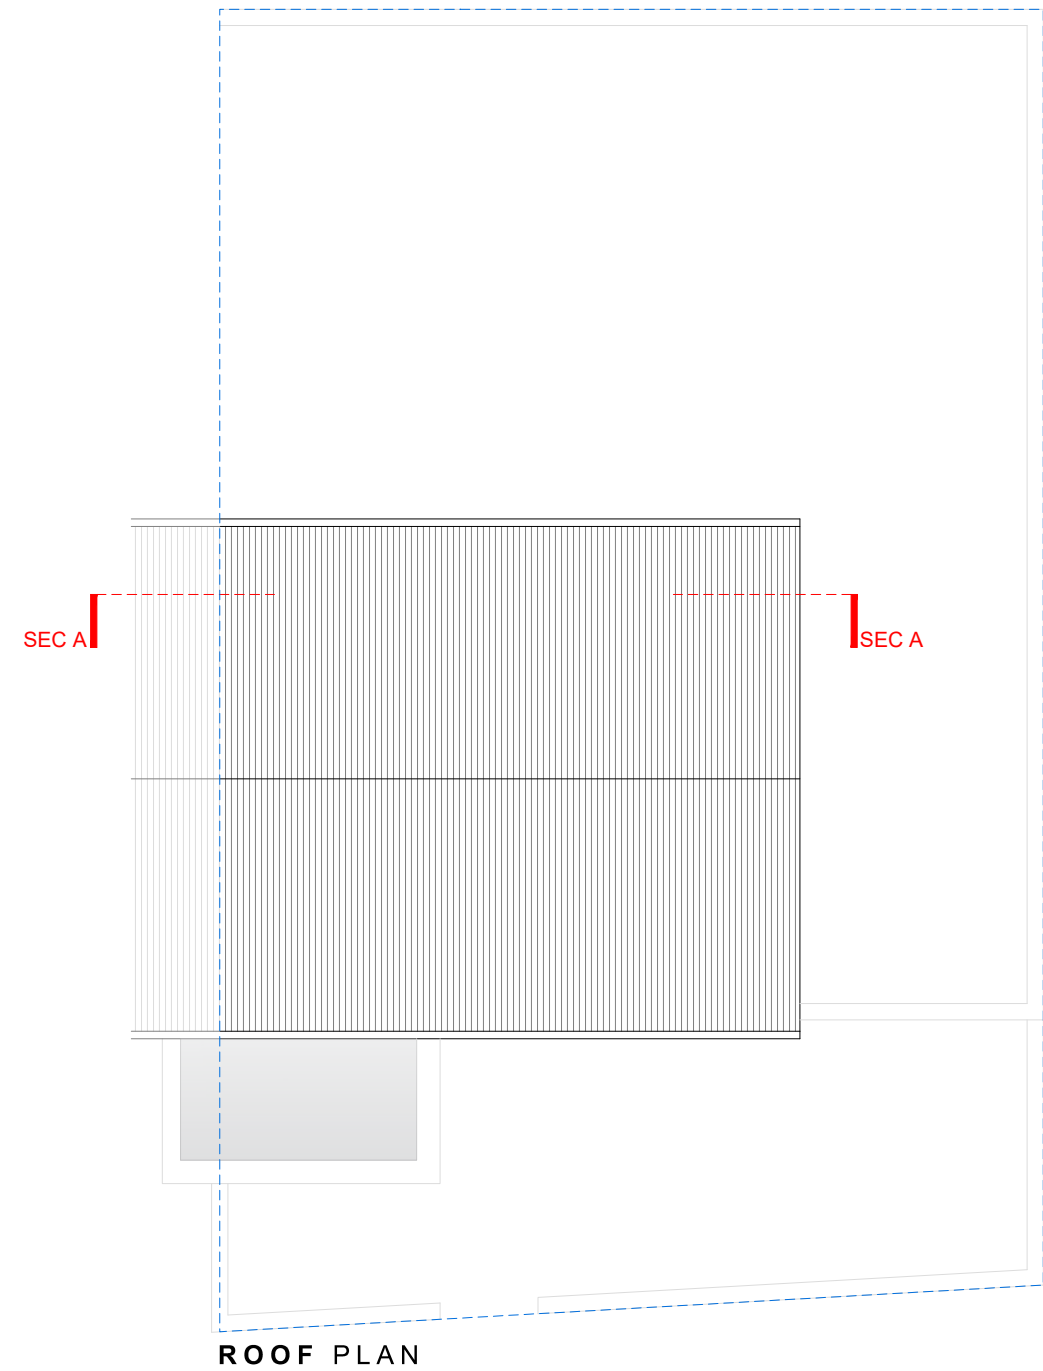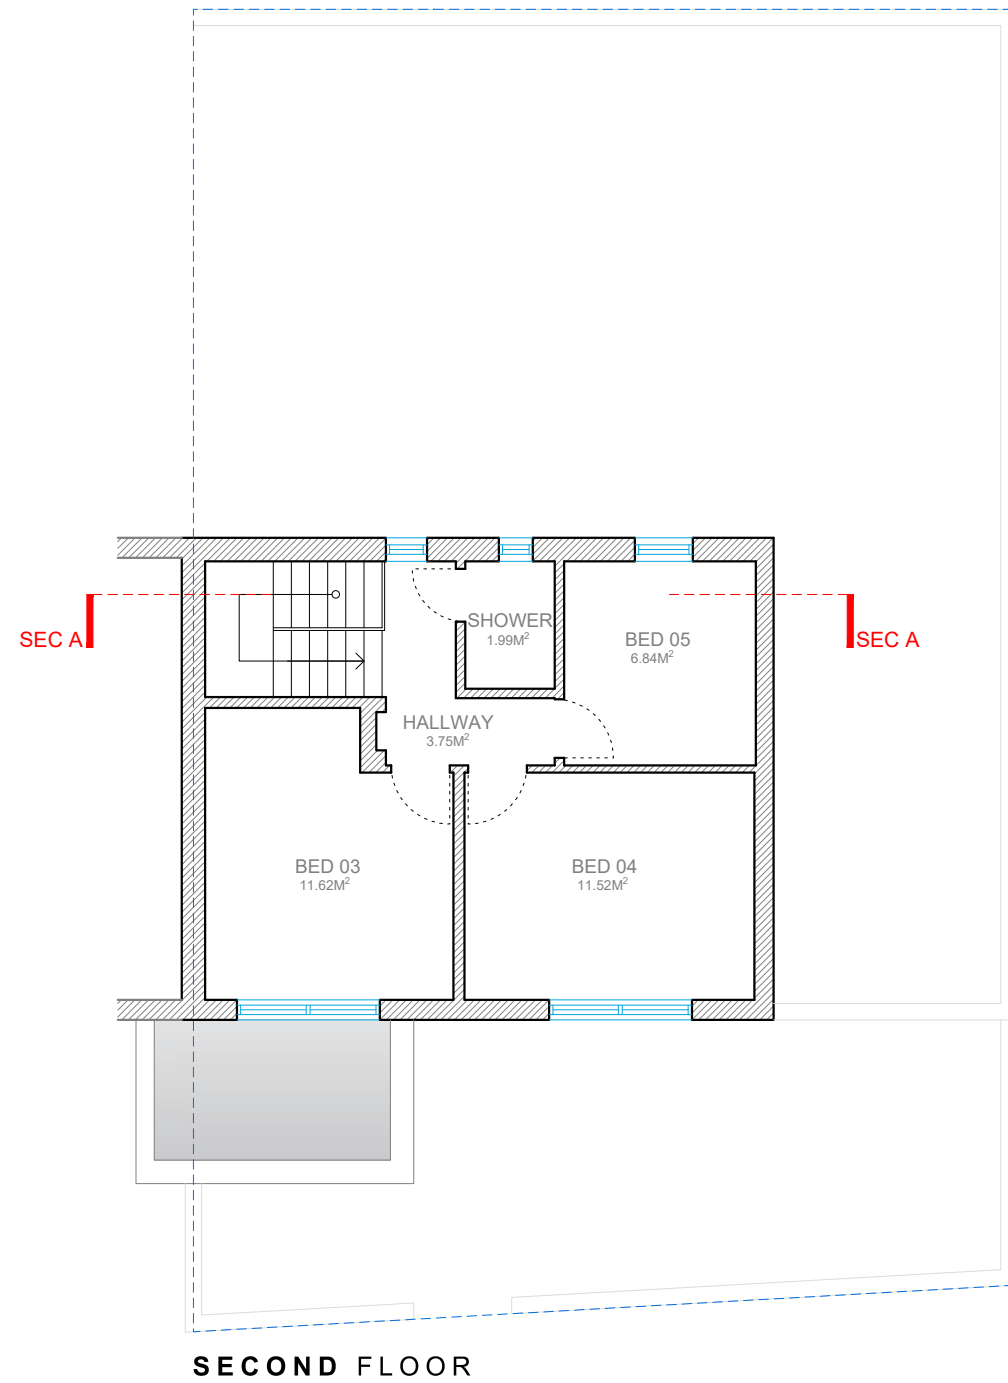


0 1 2 5m scale 1:100
@A3



address 4. Grosvenor Way - E9 5ND - London
tel. 02037818008
mail. office@redwoodsprojects.co.uk
web. www.redwoodsprojects.co.uk

Any errors on Dimensions to be reported to the Architect prior to commencement of Works.
Dimensions and areas are based on survey information.
This drawing is copyright ©Redwoods Projects.
All dimensions to be checked on site Prior work.

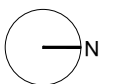


REFERENCE: 20ERMINE ROAD
LONDON N15 6DB
TITLE: EXISTING DRAWINGS
Floor Plans

PROJECT NO 691 | DATE: 17-03-2023

NAME: **E 02**



FRONT ELEVATION
EAST SIDE ELEVATION

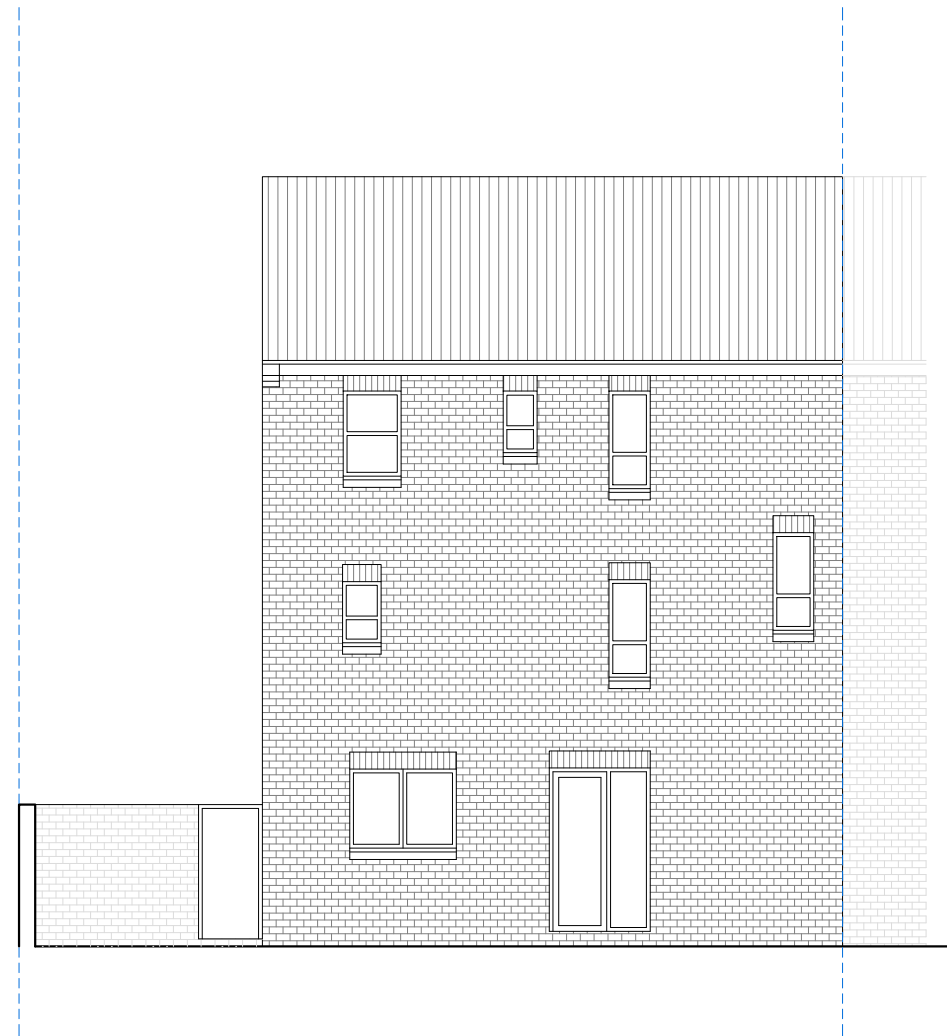

REAR ELEVATION
WEST SIDE ELEVATION

0 1 2 5m scale 1:100
@A3



address 4. Grosvenor Way - E9 5ND -
London
tel. 02037818008
mail. office@redwoodsprojects.co.uk
web. www.redwoodsprojects.co.uk


Any errors on Dimensions to be reported to the
Architect prior to commencement of Works.
Dimensions and areas are based on survey
information.
This drawing is copyright ©Redwoods Projects.
All dimensions to be checked on site Prior work.

REFERENCE: 20ERMINE ROAD
LONDON N15 6DB


TITLE: EXISTING DRAWINGS
Elevations

PROJECT NO 691 | DATE: 17-03-2023

NAME: **E 03**

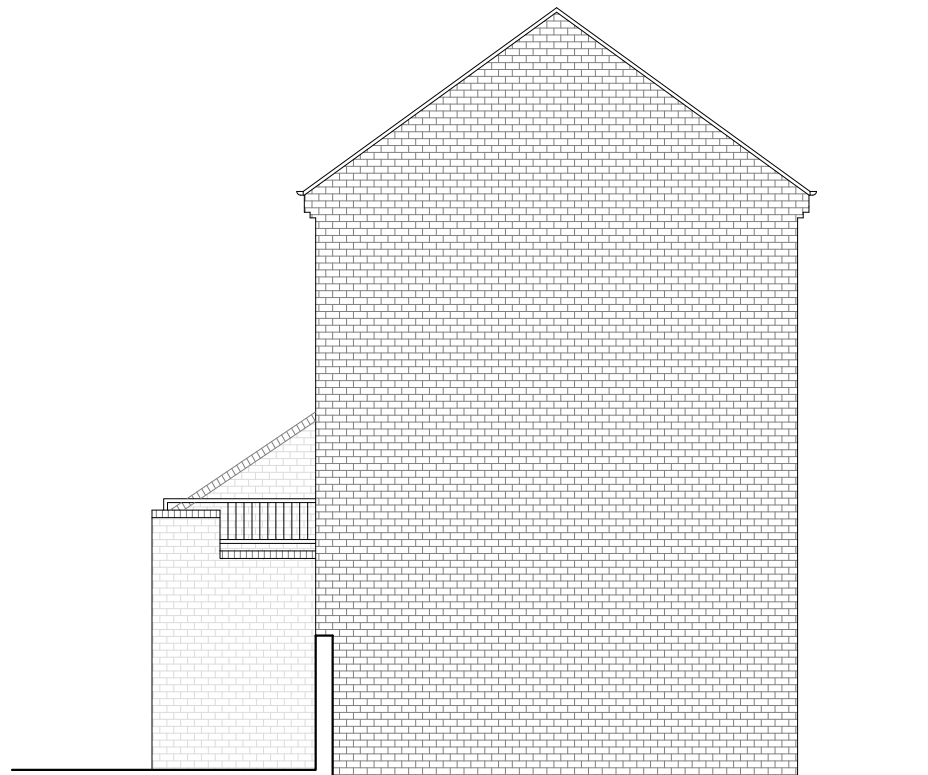

RIGHT SIDE ELEVATION
NORTH SIDE ELEVATION

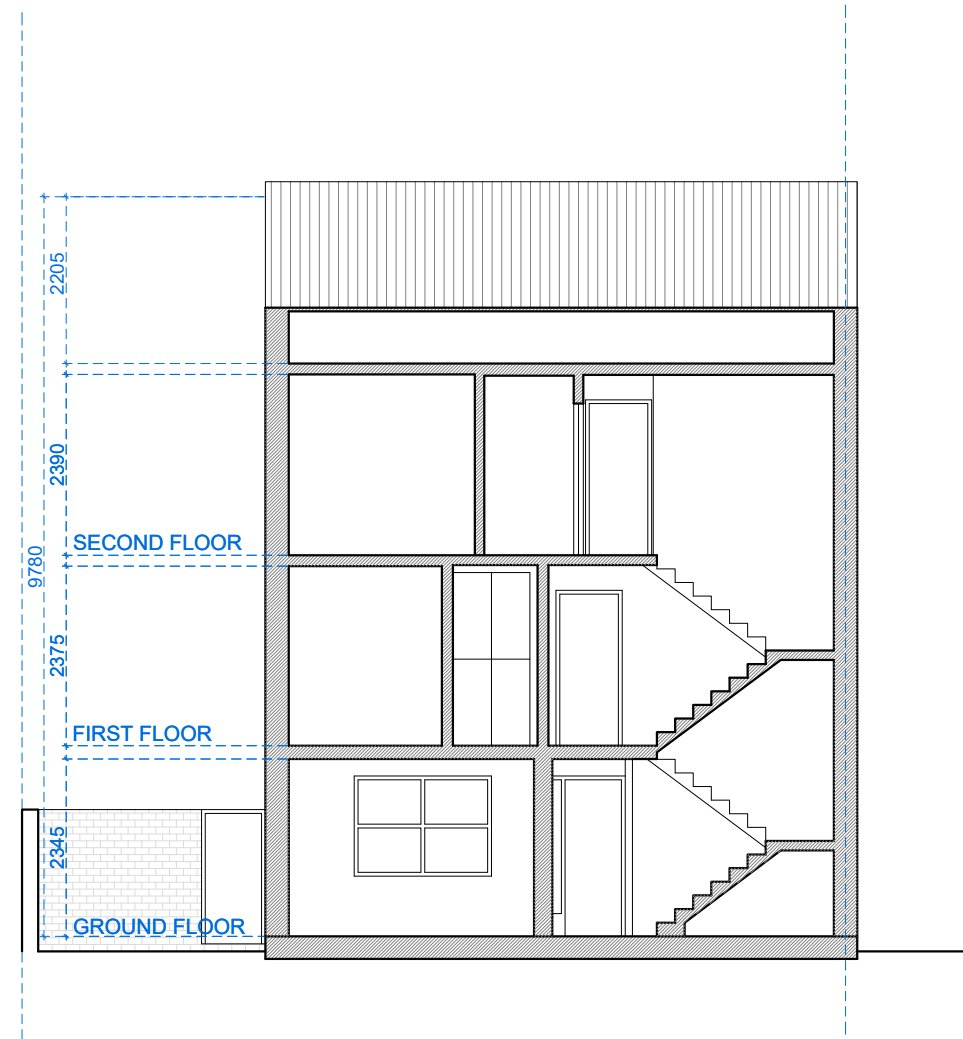

SECTION AA

0 1 2 5m scale 1:100
@A3



address 4. Grosvenor Way - E9 5ND -
London

tel. 02037818008

mail. office@redwoodsprojects.co.uk

web. www.redwoodsprojects.co.uk

Any errors on Dimensions to be reported to the
Architect prior to commencement of Works.
Dimensions and areas are based on survey
information.



This drawing is copyright ©Redwoods Projects.
All dimensions to be checked on site Prior work.

REFERENCE: 20ERMINE ROAD
LONDON N15 6DB

TITLE: EXISTING DRAWINGS
Elevation & Section

PROJECT NO 691 | DATE: 17-03-2023

NAME: **E 04**

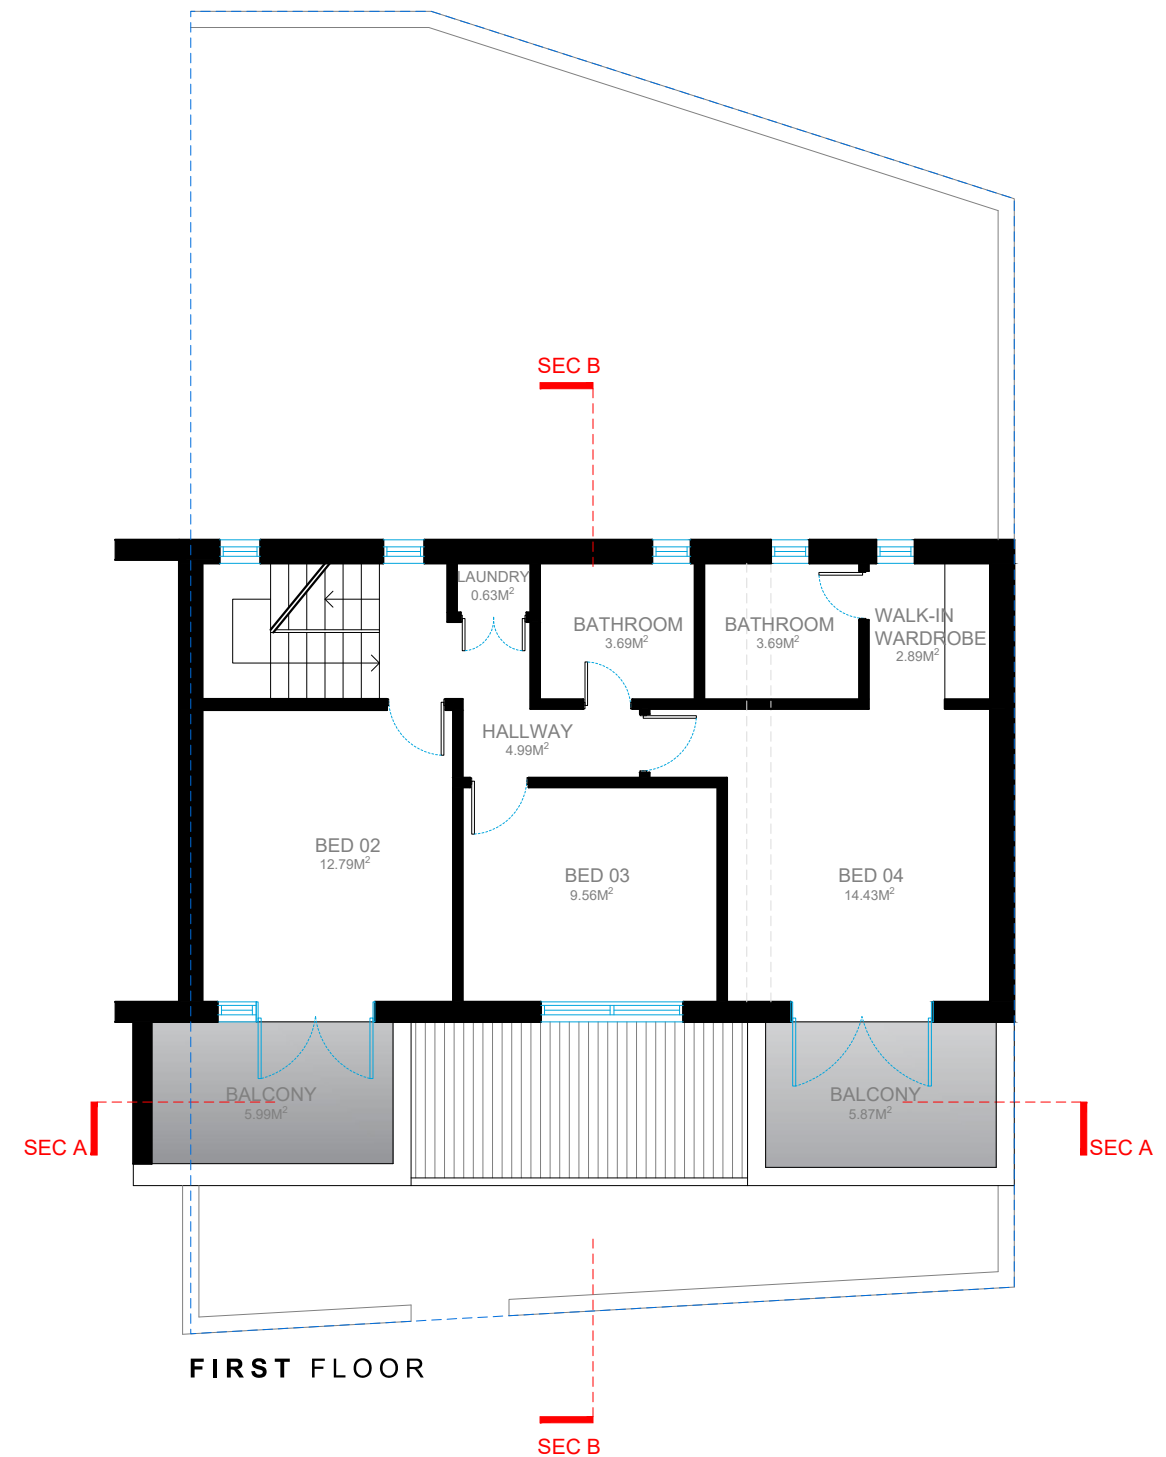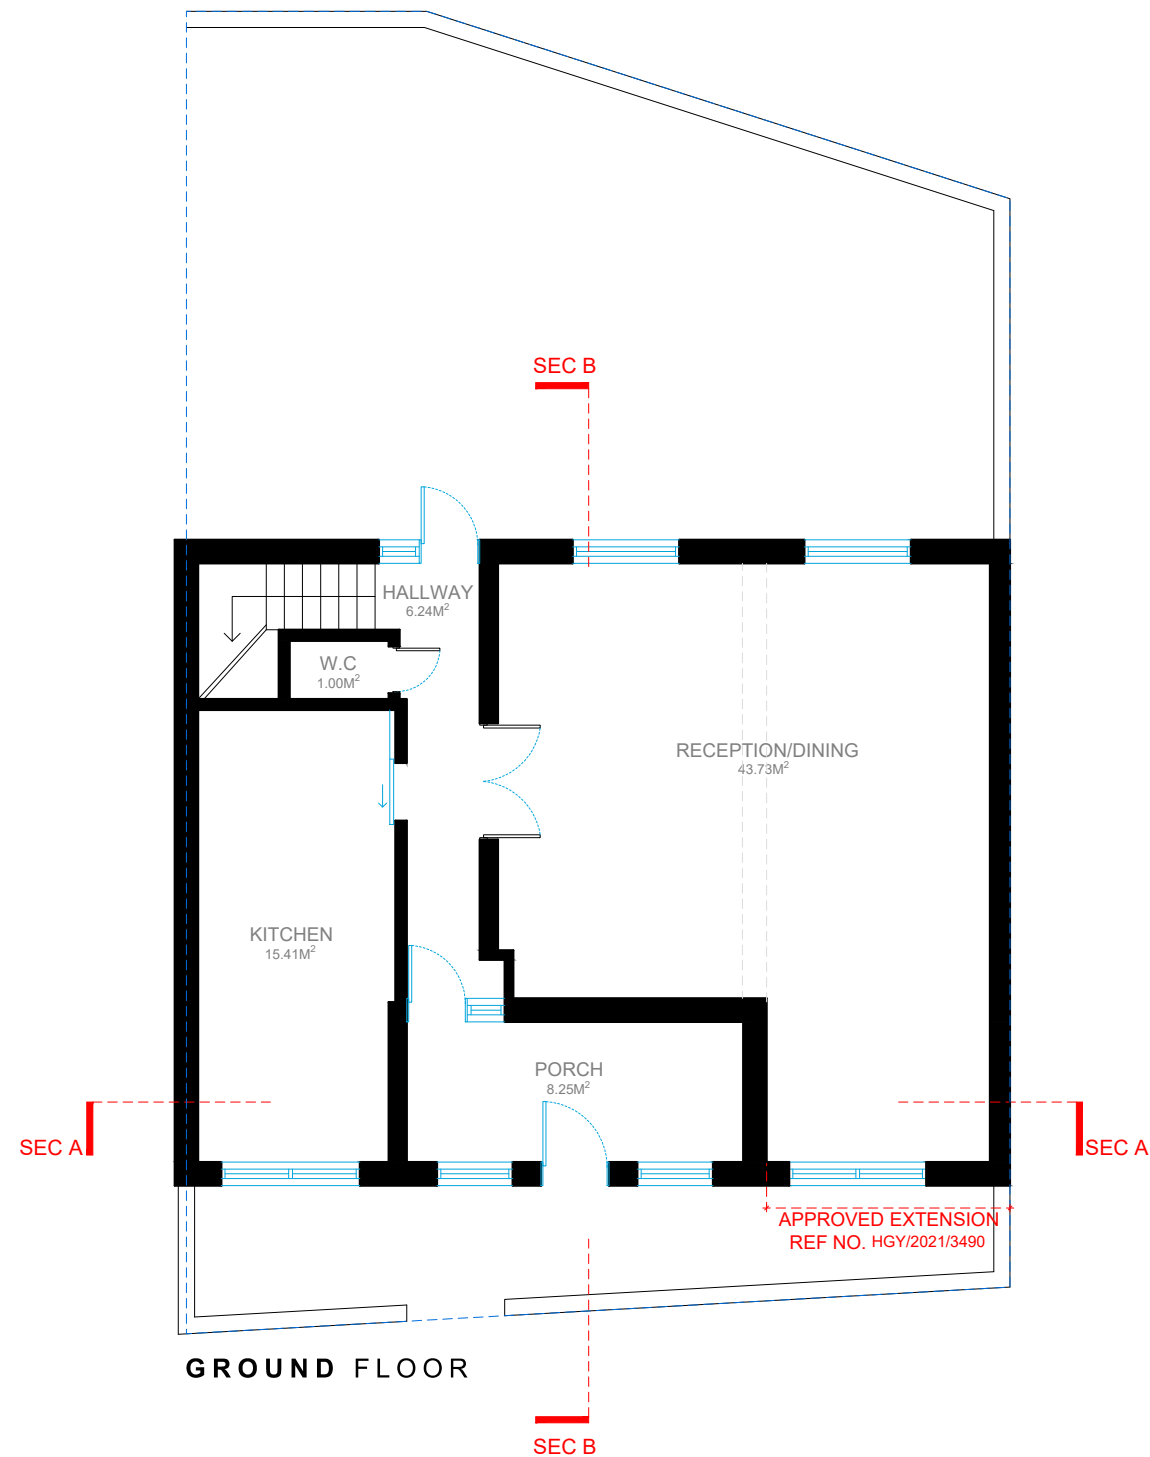

0 1 2 5m scale 1:100
@A3

Redwoods
PLANNING DIVISION

address 4. Grosvenor Way - E9 5ND -
London

tel. 02037818008

mail. office@redwoodsprojects.co.uk

web. www.redwoodsprojects.co.uk

Any errors on Dimensions to be reported to the
Architect prior to commencement of Works.
Dimensions and areas are based on survey
information.


This drawing is copyright ©Redwoods Projects.
All dimensions to be checked on site Prior work.



REFERENCE: 20ERMINE ROAD
LONDON N15 6DB

TITLE: PROPOSED DRAWINGS
Floor Plans

PROJECT NO 691 | DATE: 17-03-2023

NAME: **P 01**

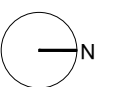

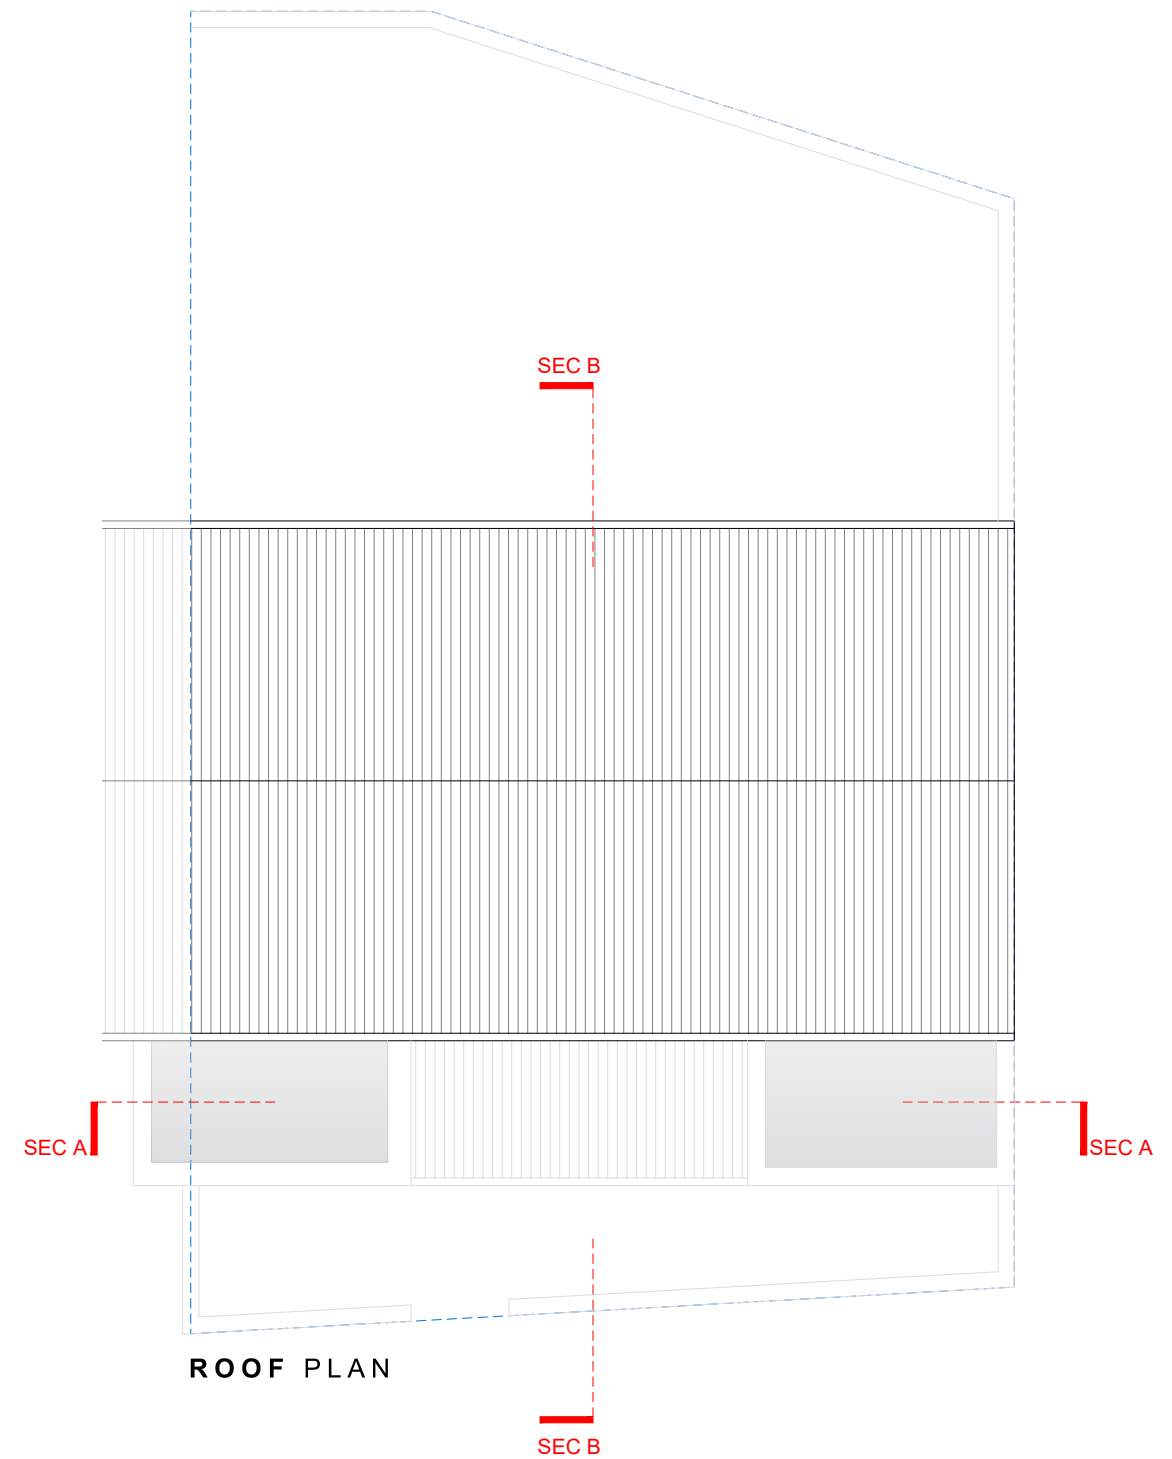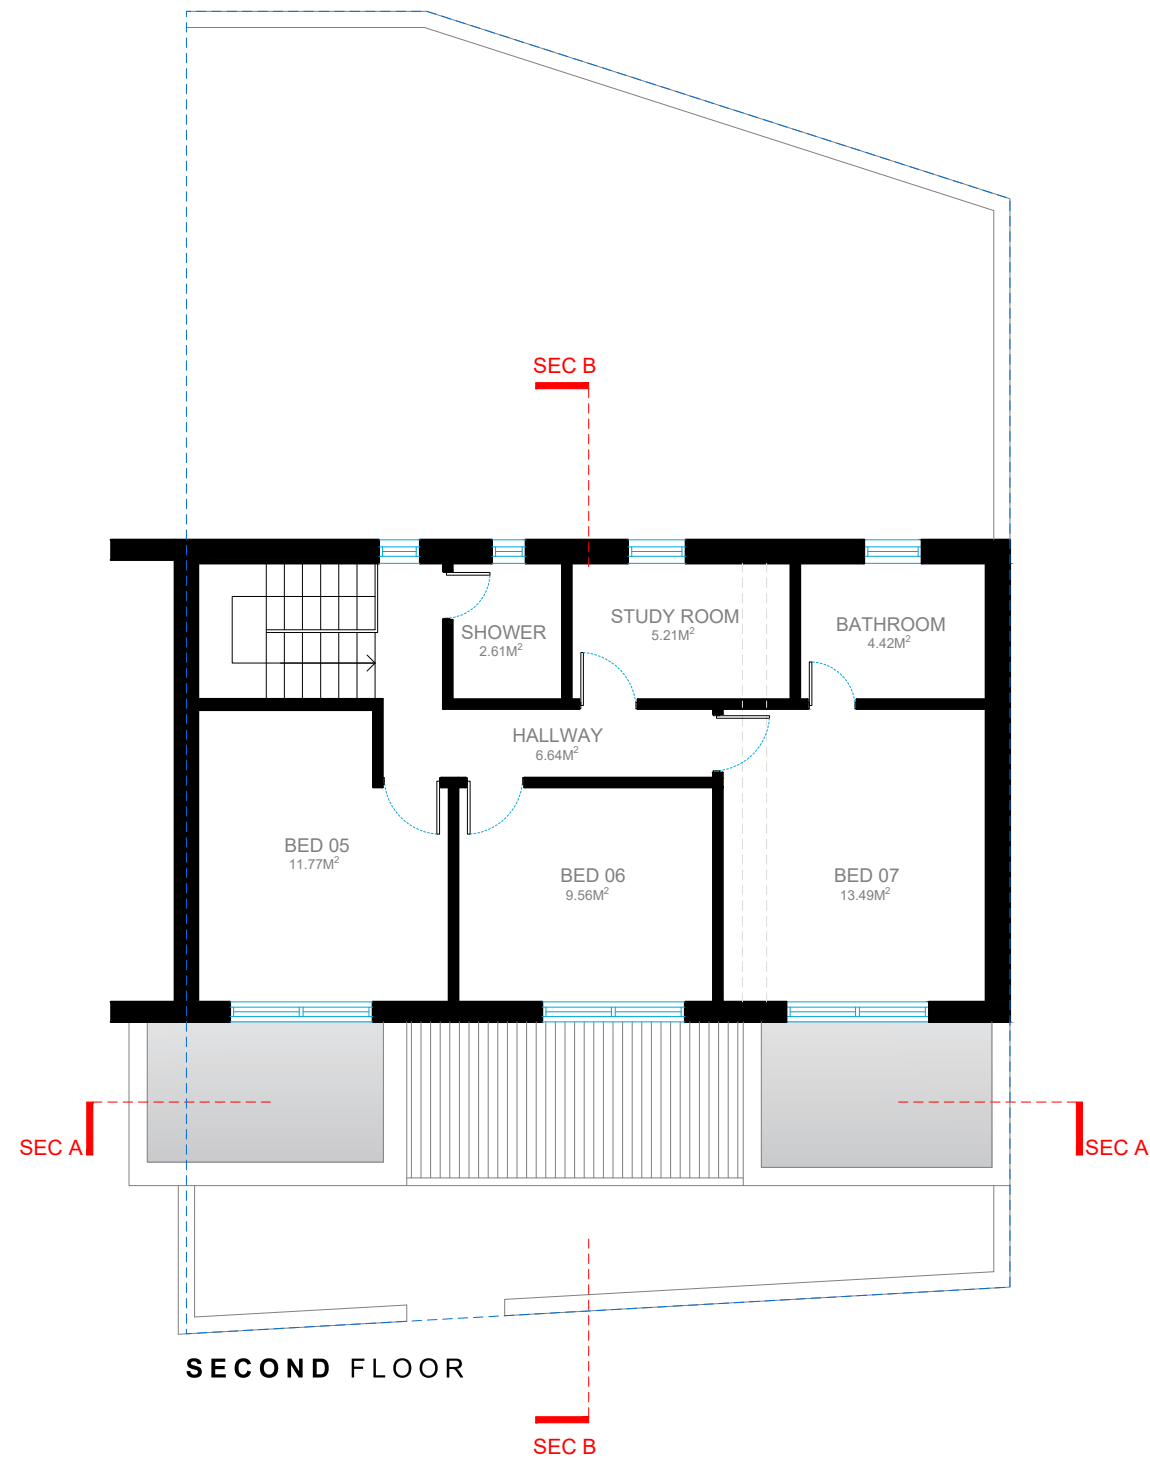

0 1 2 5m scale 1:100
@A3



address 4. Grosvenor Way - E9 5ND - London
tel. 02037818008
mail. office@redwoodsprojects.co.uk
web. www.redwoodsprojects.co.uk


Any errors on Dimensions to be reported to the Architect prior to commencement of Works.
Dimensions and areas are based on survey information.
This drawing is copyright ©Redwoods Projects.
All dimensions to be checked on site Prior work.


REFERENCE: 20ERMINE ROAD
LONDON N15 6DB

TITLE: PROPOSED DRAWINGS
Floor Plans


PROJECT NO 691 | DATE: 17-03-2023

NAME: **P 02**

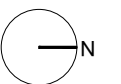


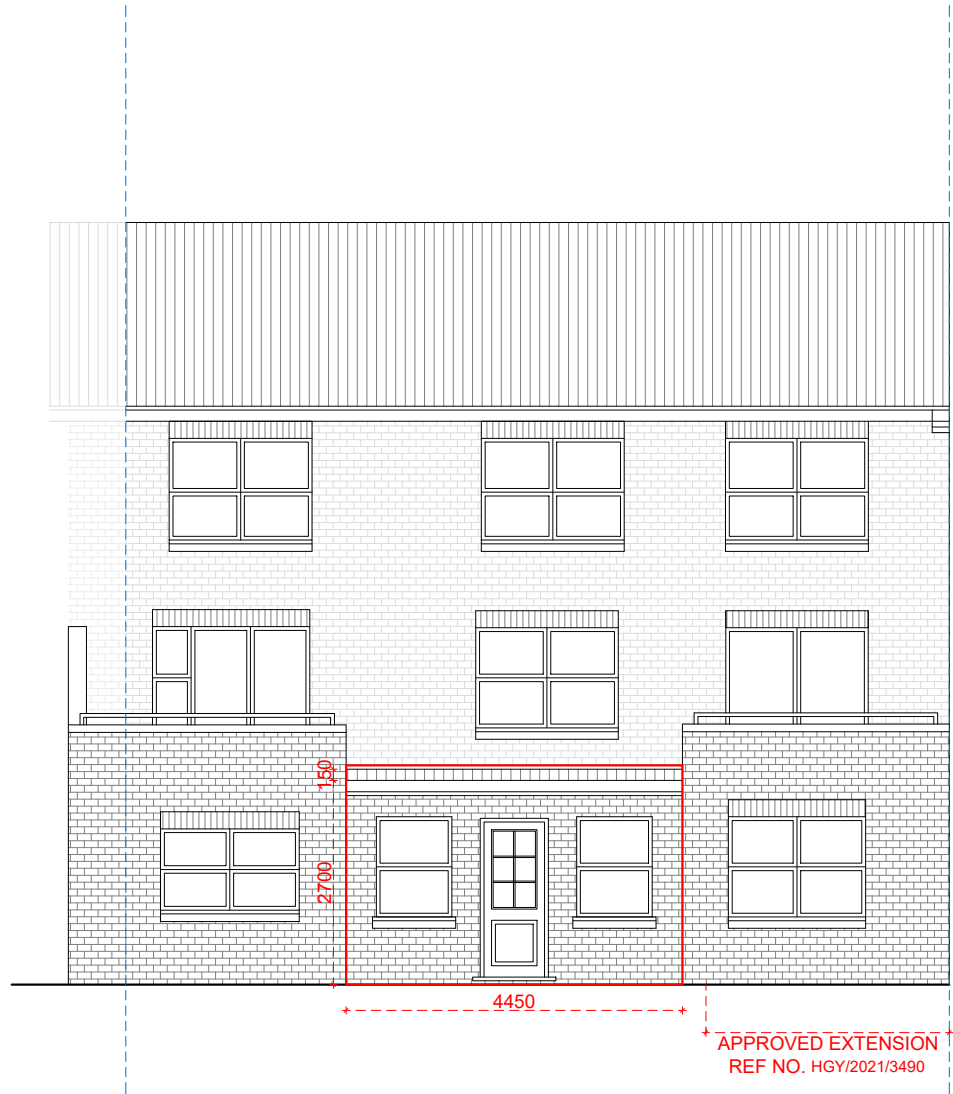

FRONT ELEVATION
EAST SIDE ELEVATION

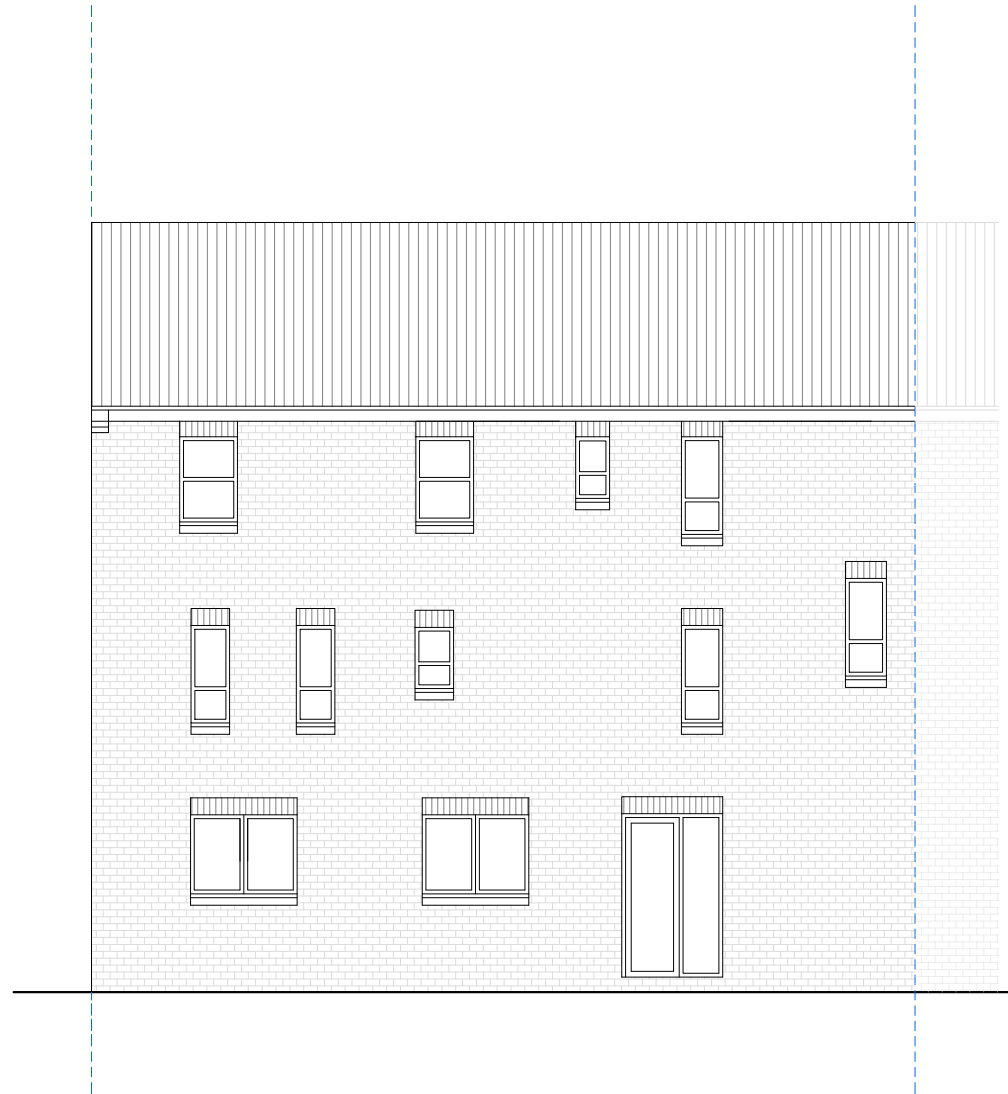

REAR ELEVATION
WEST SIDE ELEVATION

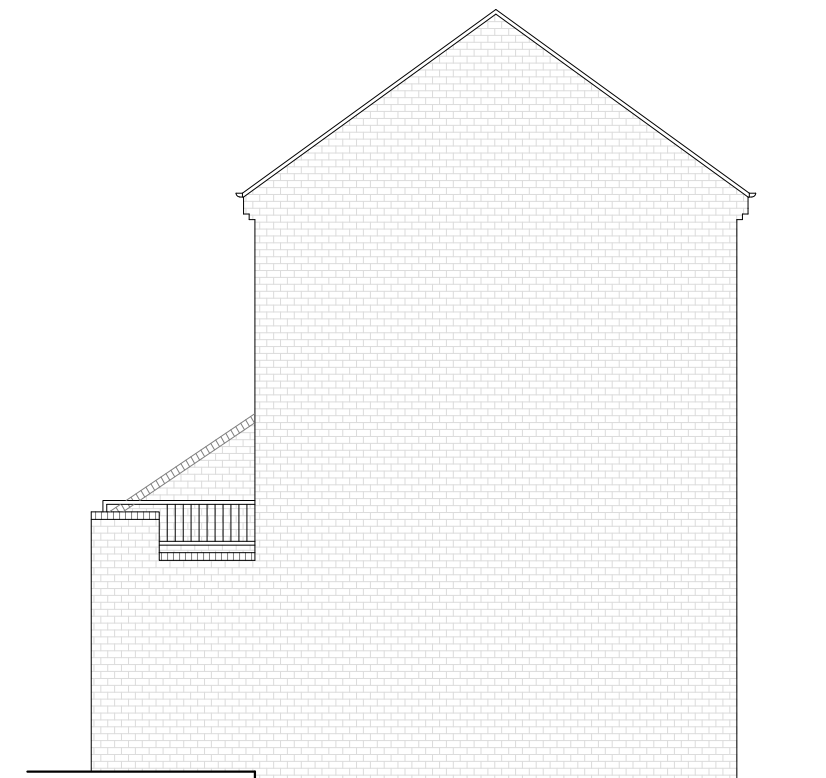

RIGHT SIDE ELEVATION
NORTH SIDE ELEVATION

0 1 2 5m scale 1:100
@A3



address 4. Grosvenor Way - E9 5ND -
London

tel. 02037818008

mail. office@redwoodsprojects.co.uk

web. www.redwoodsprojects.co.uk

Any errors on Dimensions to be reported to the
Architect prior to commencement of Works.
Dimensions and areas are based on survey
information.


This drawing is copyright ©Redwoods Projects.
All dimensions to be checked on site Prior work.

REFERENCE: 20ERMINE ROAD
LONDON N15 6DB


TITLE: PROPOSED DRAWINGS
Elevations

PROJECT NO 691 | DATE: 17-03-2023

NAME: **P 03**

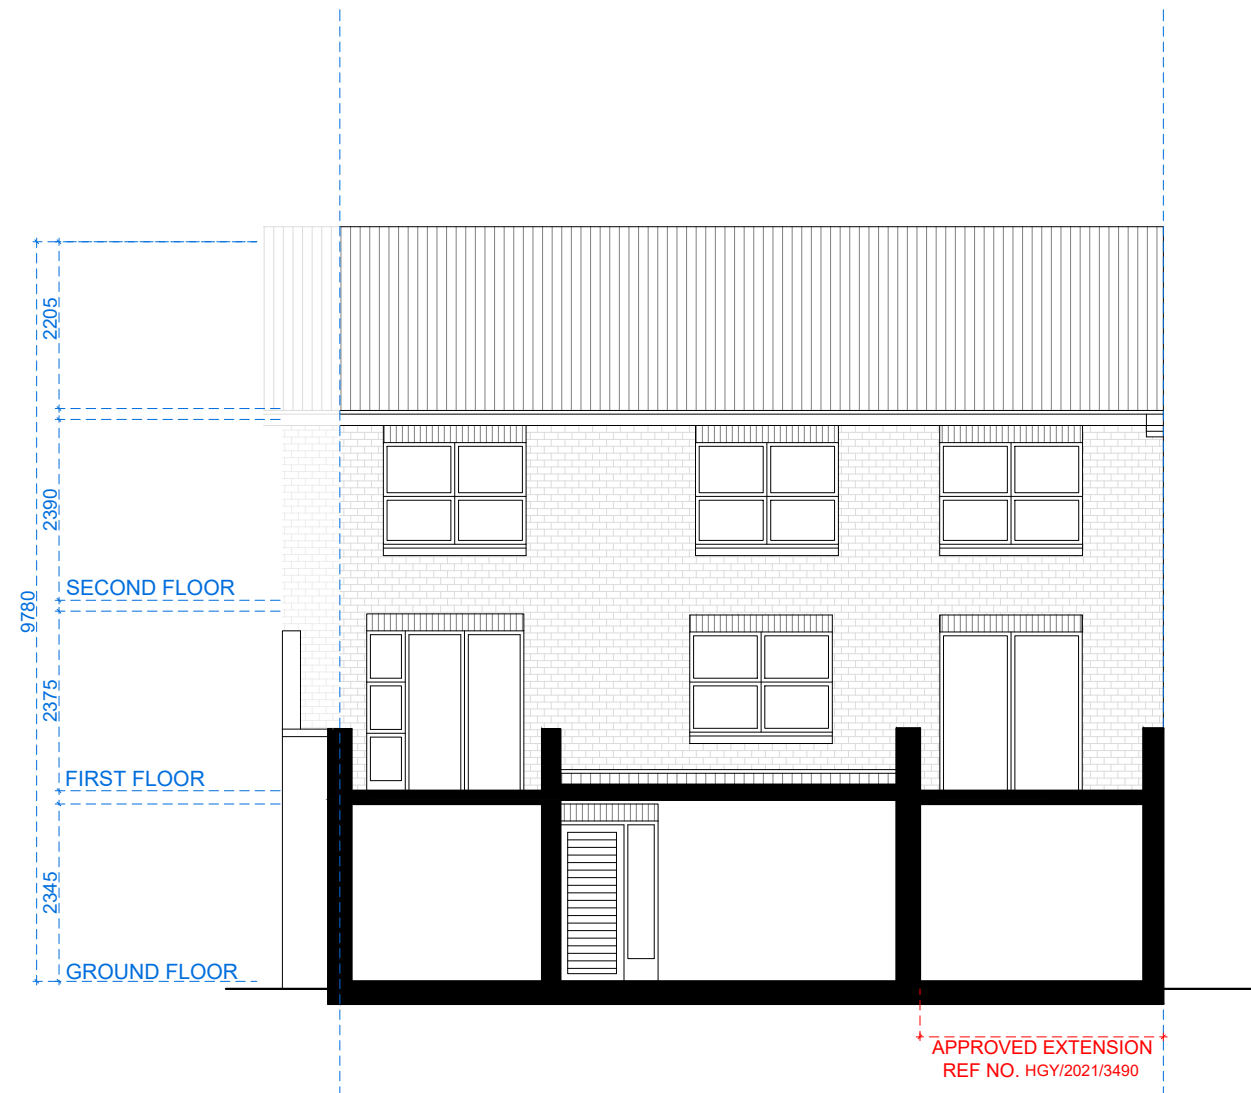

SECTION AA

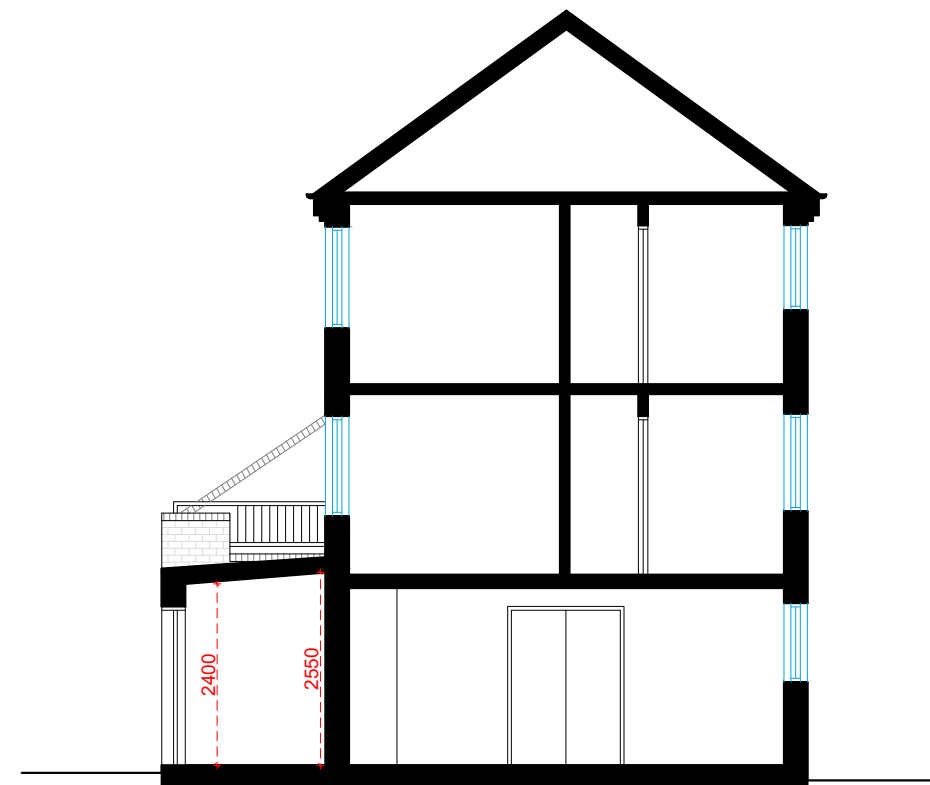

SECTION BB

0 1 2 5m scale 1:100
@A3

Redwoods
PLANNING DIVISION

address 4. Grosvenor Way - E9 5ND -
London

tel. 02037818008

mail. office@redwoodsprojects.co.uk

web. www.redwoodsprojects.co.uk

Any errors on Dimensions to be reported to the
Architect prior to commencement of Works.
Dimensions and areas are based on survey
information.

This drawing is copyright ©Redwoods Projects.
All dimensions to be checked on site Prior work.

REFERENCE: 20ERMINE ROAD
LONDON N15 6DB

TITLE: PROPOSED DRAWINGS
Sections

PROJECT NO 691 | DATE: 17-03-2023

NAME: **P 04**