




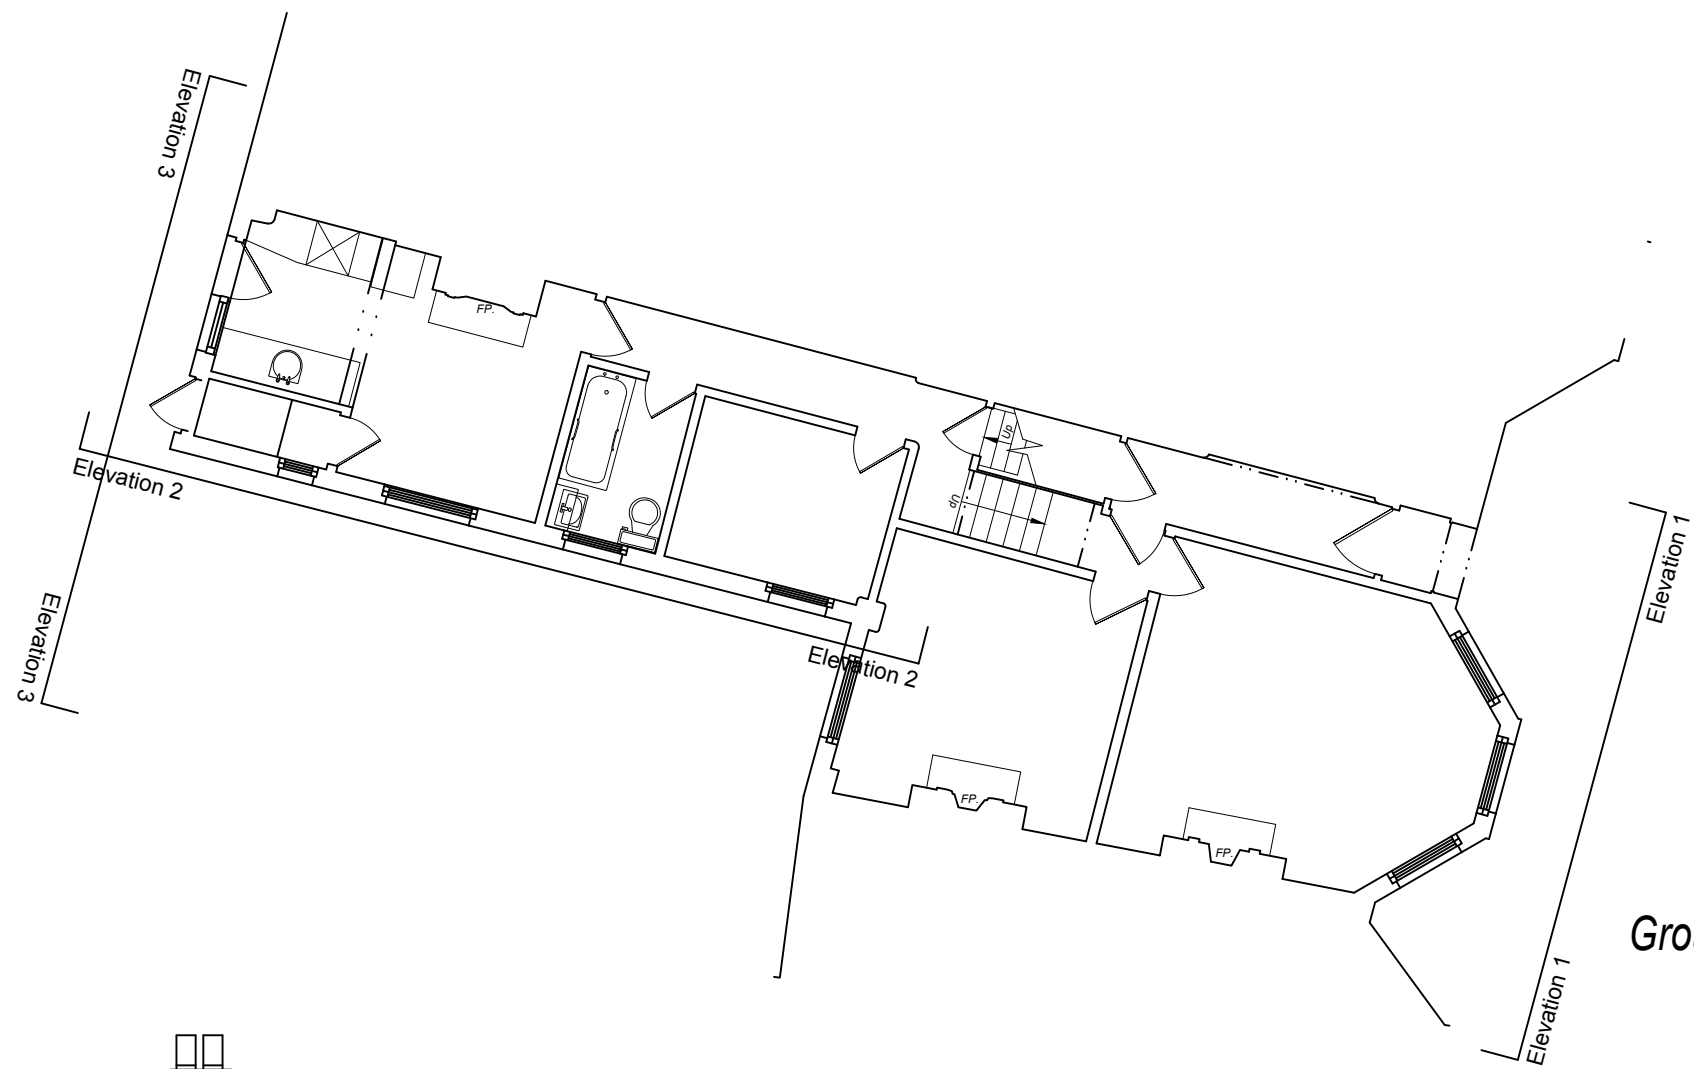


Ground Floor

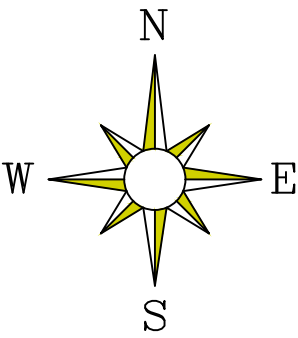

Basement Floor

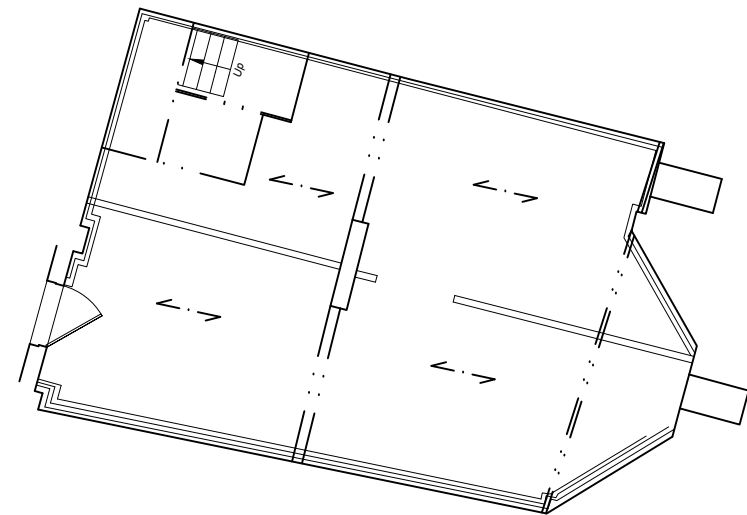

Elevation 1

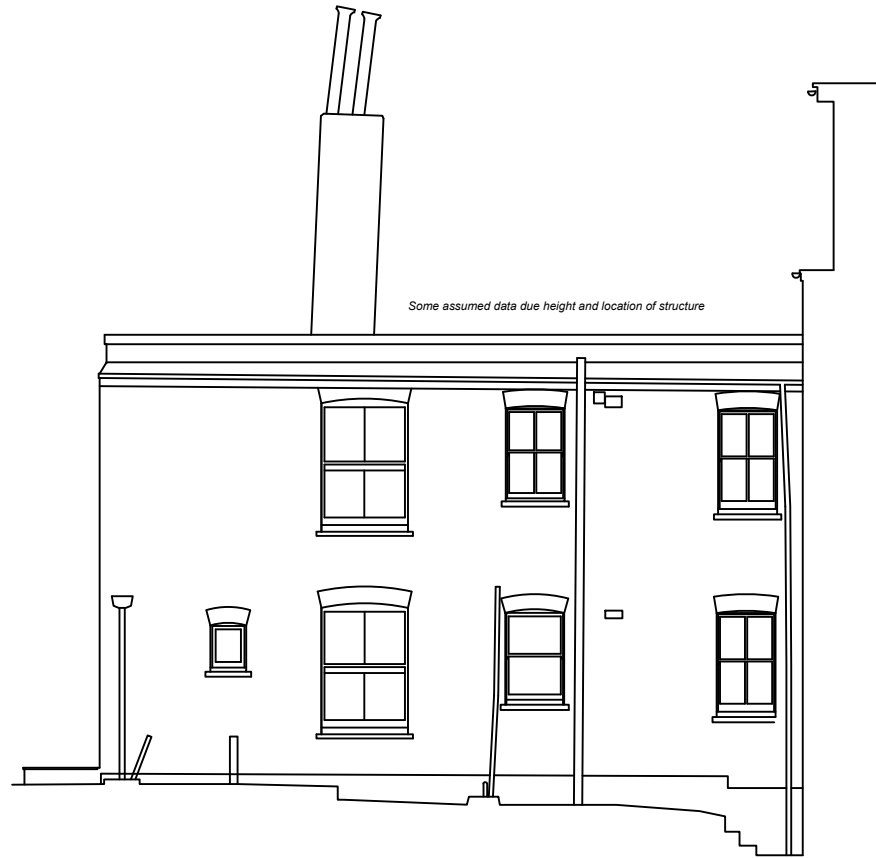

Elevation 2



Elevation 3

Billy Adams
ARCHITECTURE & CONSTRUCTION

33 St Johns Church Road
London, E9 6EJ
Tel : 07941079224
Email : billy.jacob.adams@gmail.com

PROJECT TITLE :

33 Nightingale Lane

DO NOT SCALE FROM THIS DRAWING
ALL DIMENSIONS ARE TO BE CHECKED ON SITE
THIS DRAWING IS TO BE READ IN CONJUNCTION WITH
ALL INFORMATION AVAILABLE & CONSULTANTS INFORMATION

STATUS :

PLANNING

DRAWING TITLE :

Existing Plans

SCALE :

1/100 @ A2

DRAWN BY :

Billy Adams

DRAWING NUMBER :

54_010_Existing Plans=

DATE :

06/03/2023

REVISION :

—

NOTES :