
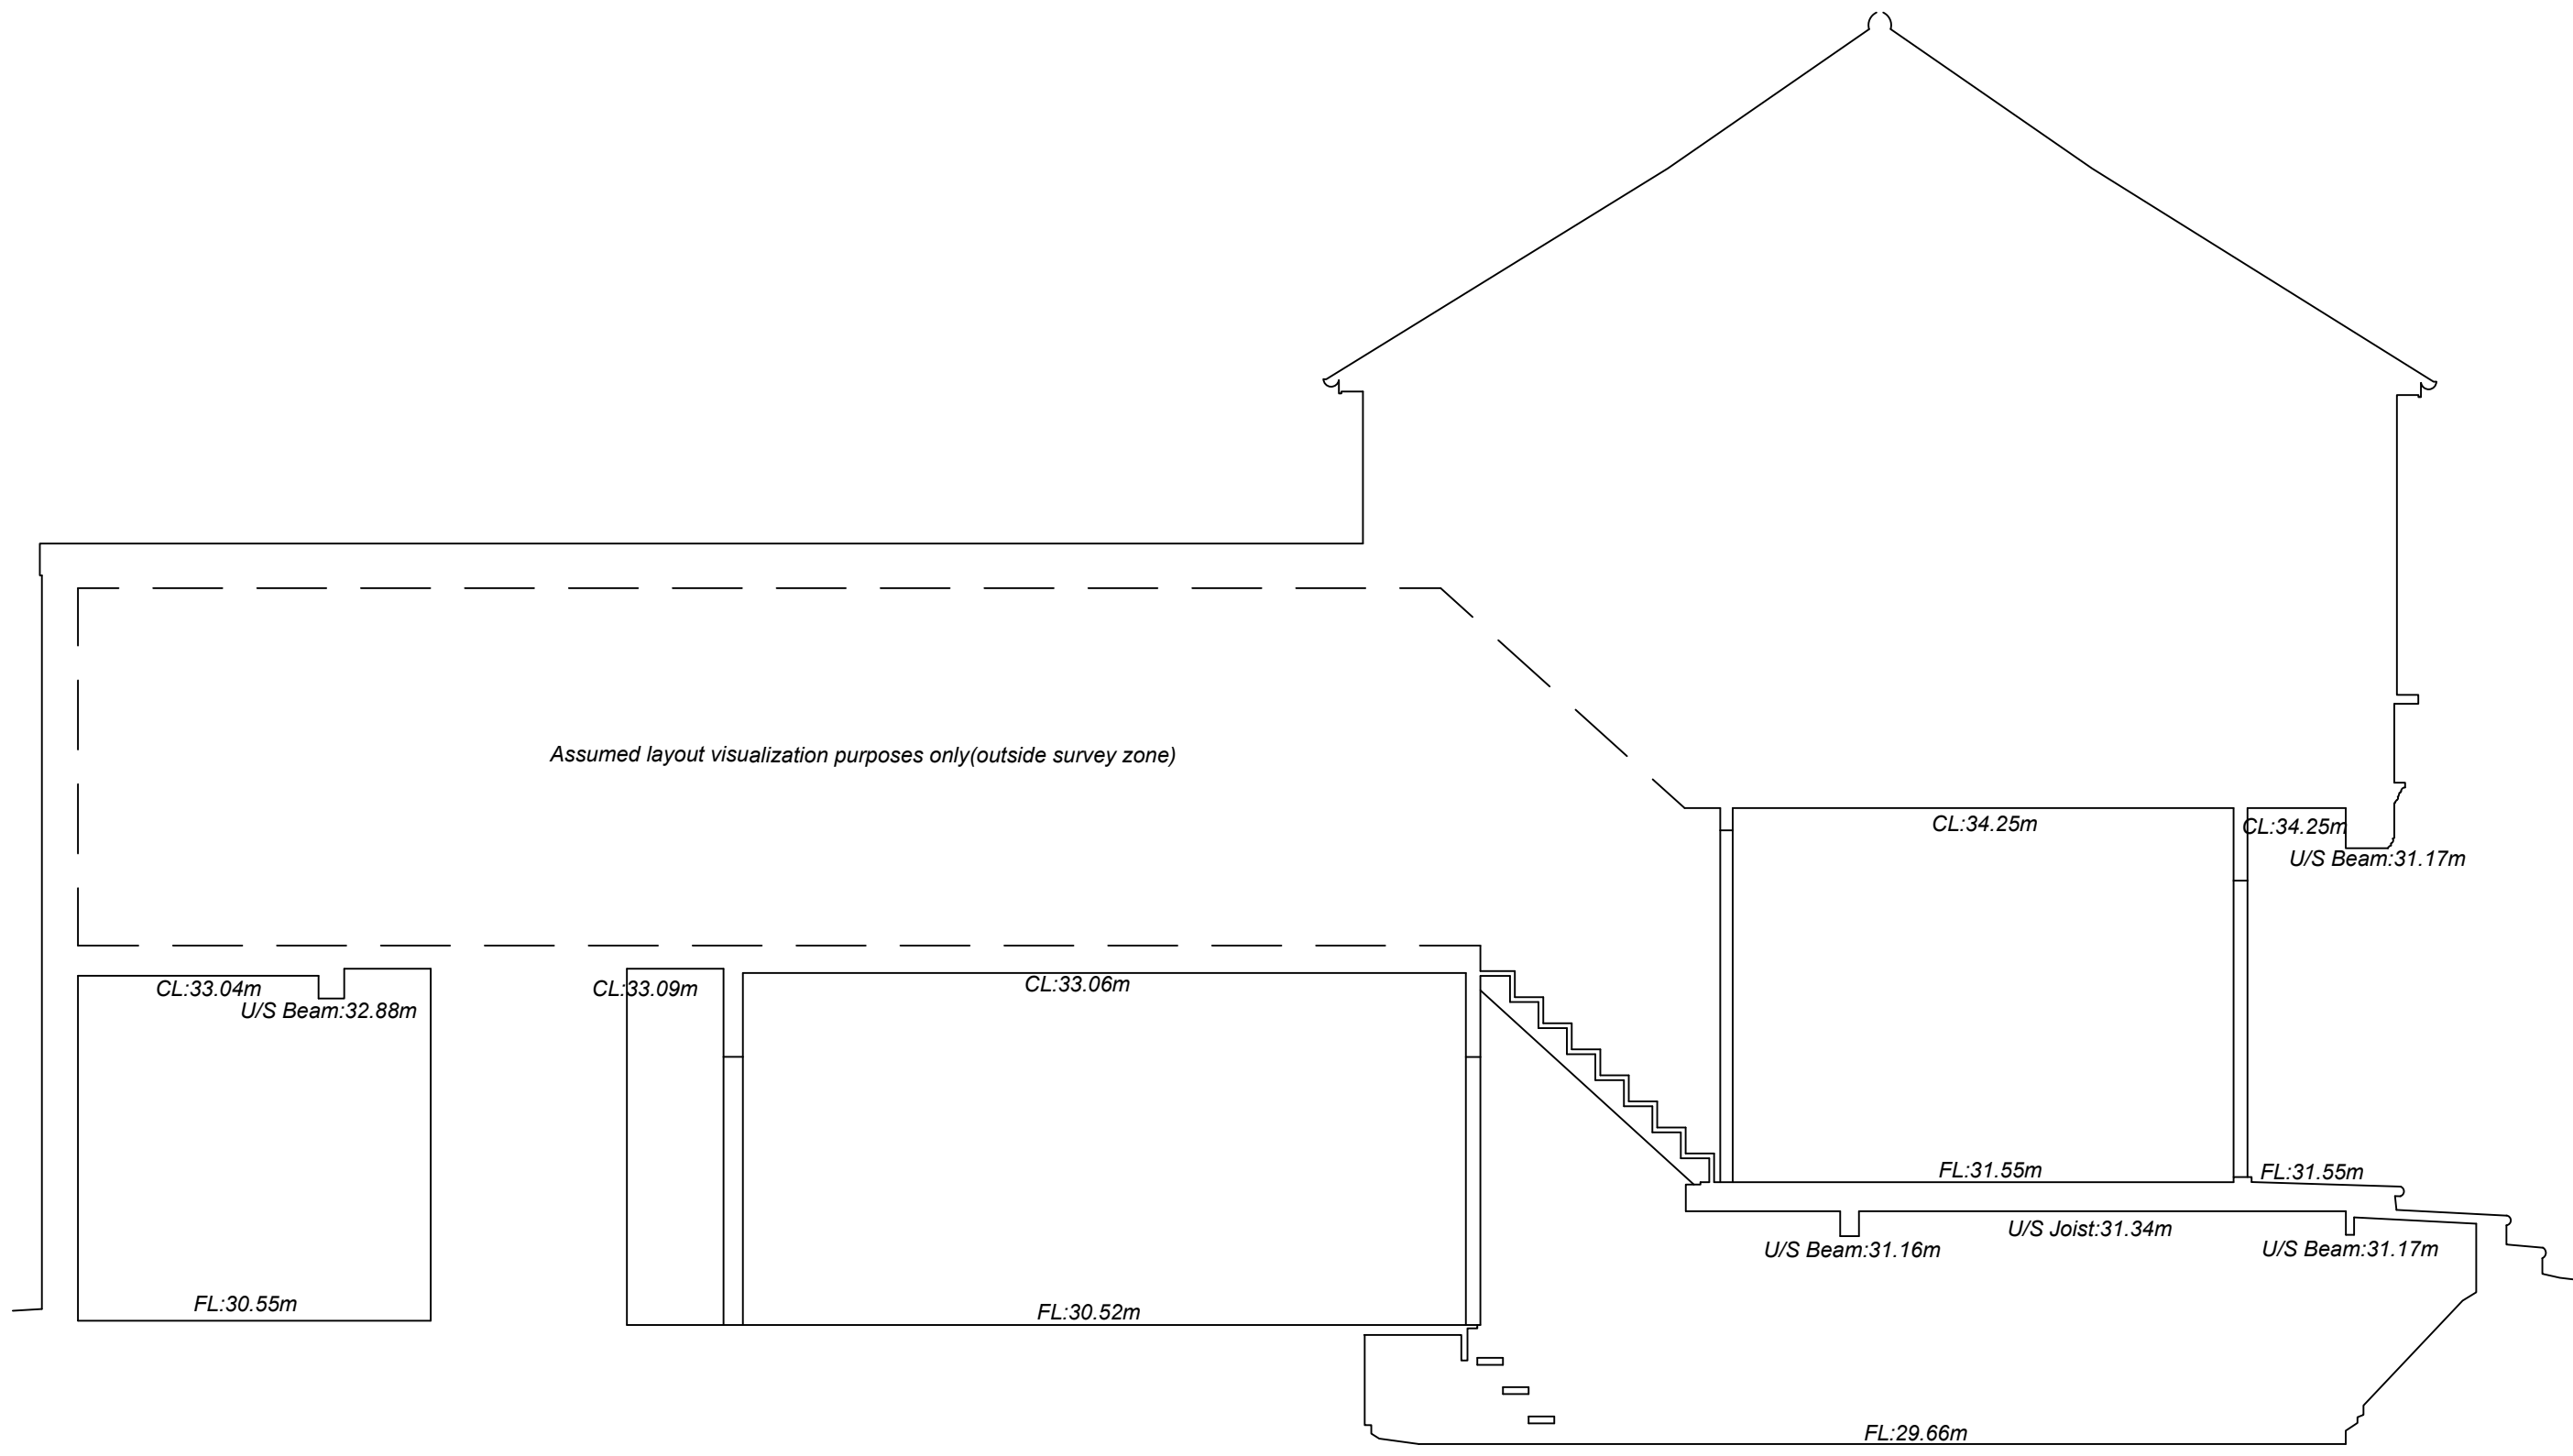


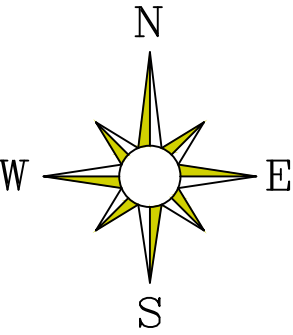

Datum 28.00m

Section AA

Billy Adams ARCHITECTURE & CONSTRUCTION 33 St Johns Church Road London, E9 6EJ Tel : 07941079224 Email : billy.jacob.adams@gmail.com	PROJECT TITLE :	STATUS :	DRAWN BY :	REVISION :	NOTES :
	33 Nightingale Lane	PLANNING	Billy Adams		
	DO NOT SCALE FROM THIS DRAWING ALL DIMENSIONS ARE TO BE CHECKED ON SITE THIS DRAWING IS TO BE READ IN CONJUNCTION WITH ALL INFORMATION AVAILABLE & CONSULTANTS INFORMATION	DRAWING TITLE :	DRAWING NUMBER :		
		Existing Section	54_011_Exiting Section		
		SCALE :	DATE :		
		1/50 @ A2	20/03/2023		