




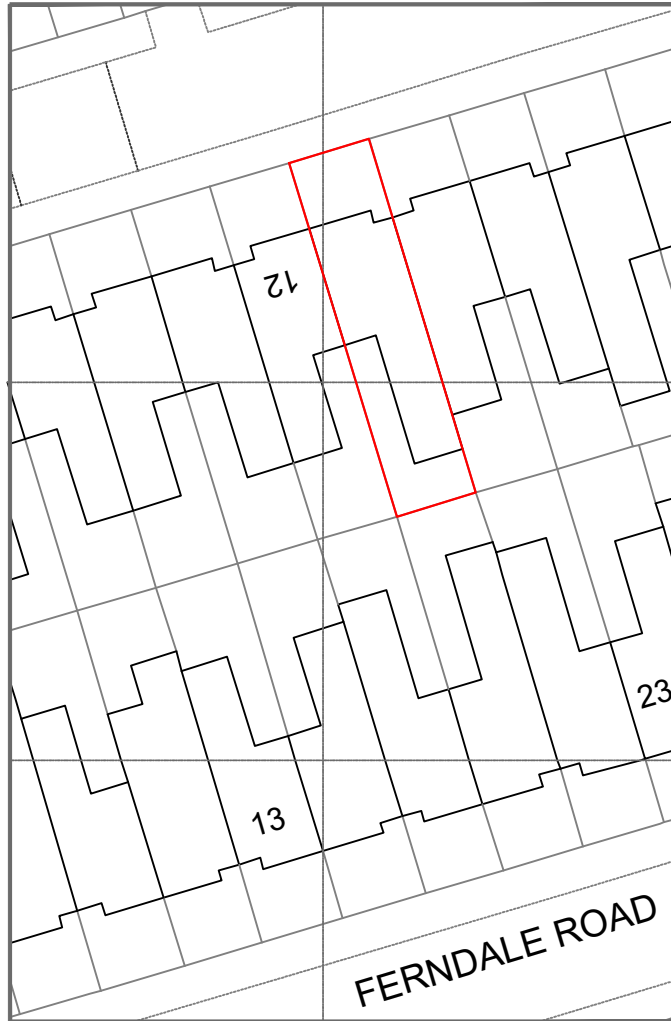


© Crown copyright 2021 Ordnance Survey 100053143

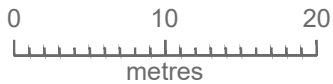

BLOCK PLAN
1:500@A4

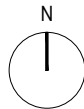

LOCATION PLAN
1:1250@A4

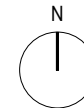

Redwoods


address. 4 Grosvenor Way - E5 9ND - London
tel. 020 3781 8008
mail. office@redwoodsprojects.co.uk
web. www.redwoodsprojects.co.uk

Any errors on Dimensions to be reported to the Architect prior to commencement of Works.
Dimensions and areas are based on survey information.
This drawing is copyright © Redwoods Projects.
All dimensions to be checked on site Prior work.


REFERENCE: 14 Crowland Rd, London N15
6UT, UK
TITLE: LOCATION & BLOCK PLAN

PROJECT No 963 | DATE: 01-03-2023


NAME: **E 00**

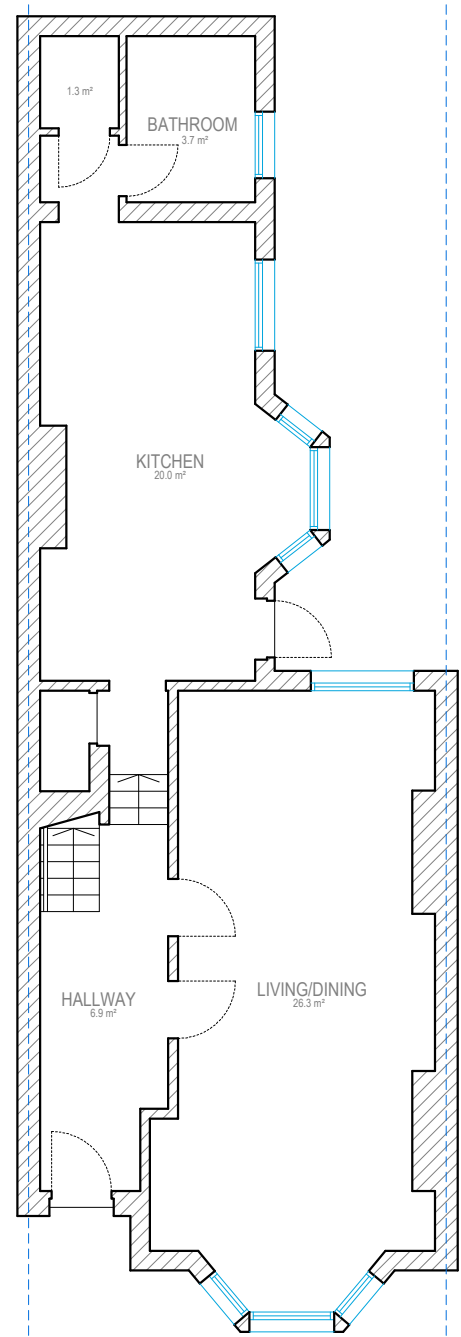


GROUND FLOOR

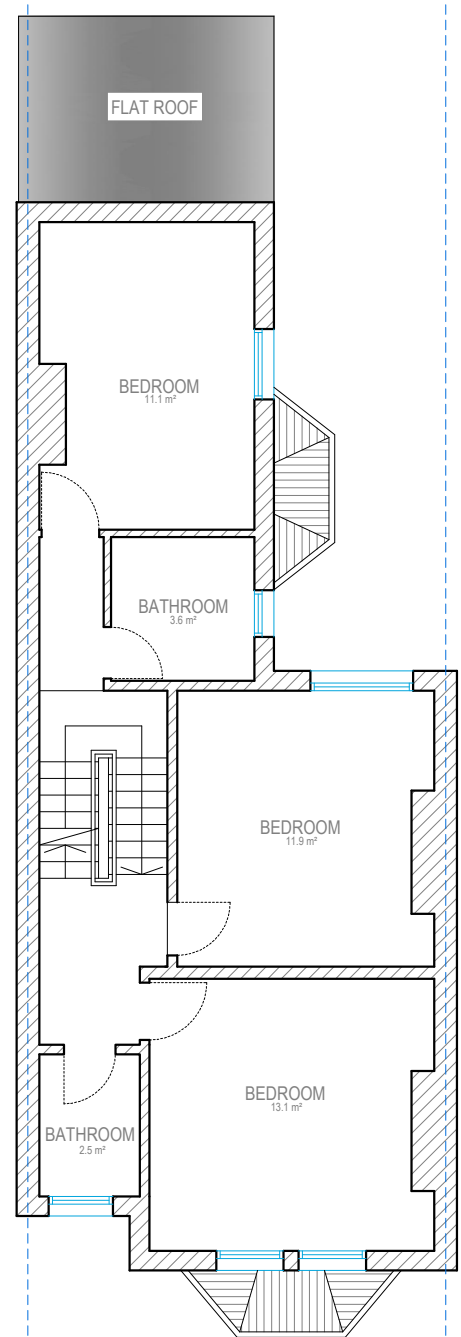


FIRST FLOOR

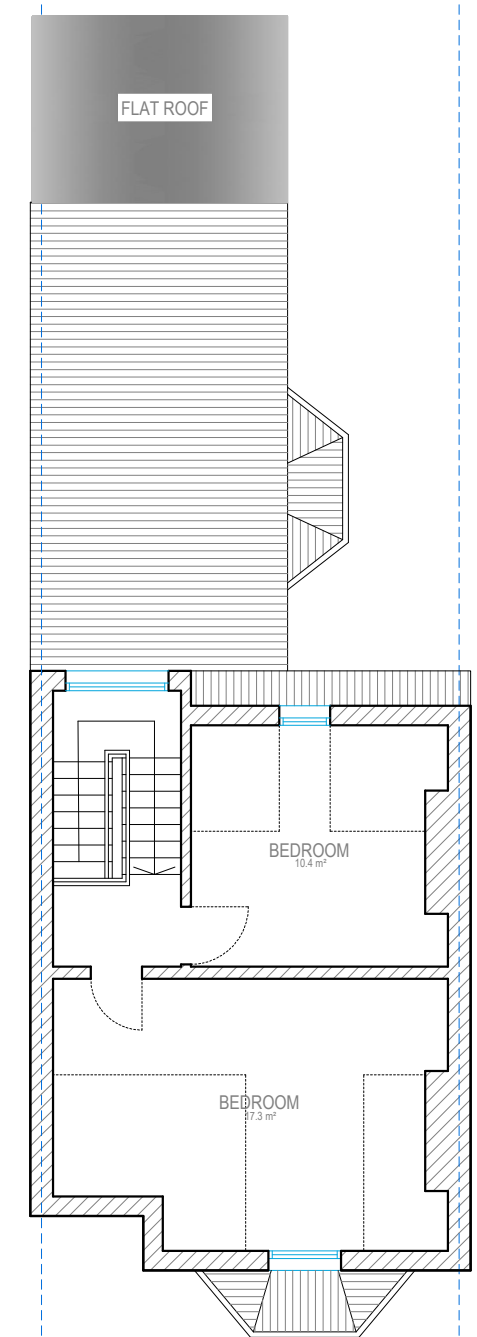

LOFT FLOOR

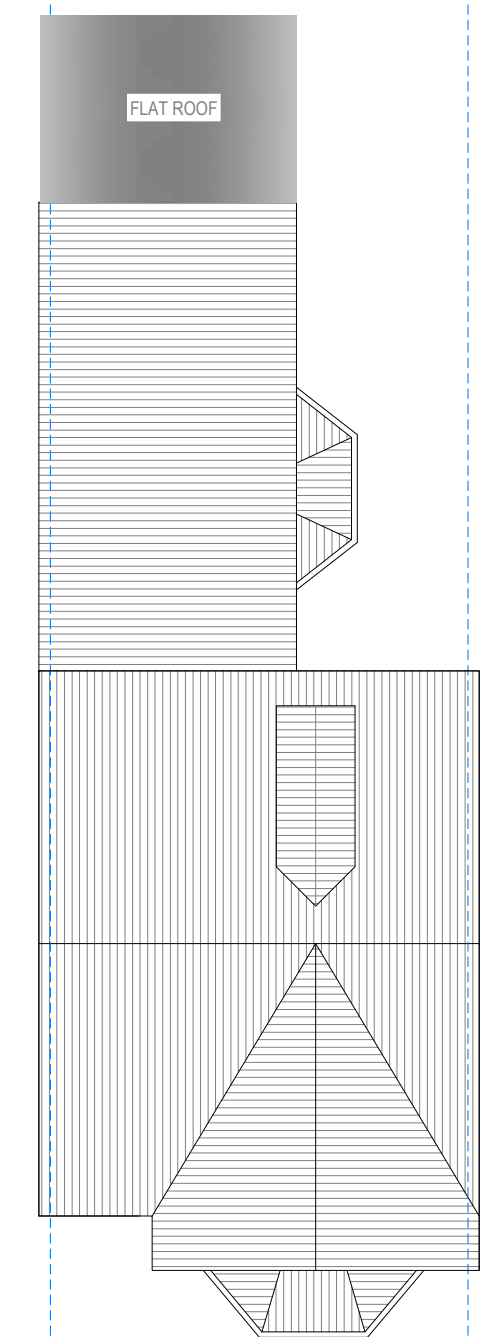

ROOF PLAN

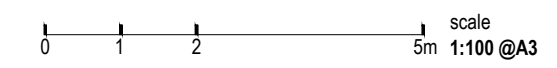

address. 4 Grosvenor Way - E5 9ND - London
tel. 020 3781 8008
mail. office@redwoodsprojects.co.uk
web. www.redwoodsprojects.co.uk


Any errors on Dimensions to be reported to the Architect prior to commencement of Works.
Dimensions and areas are based on survey information.
This drawing is copyright © Redwoods Projects.
All dimensions to be checked on site Prior work.




REFERENCE: 14 Crowland Rd, London N15 6UT, UK
TITLE: EXISTING DRAWINGS Floor Plans
PROJECT No 963 | DATE: 01-03-2023
NAME: **E 01**



FRONT ELEVATION

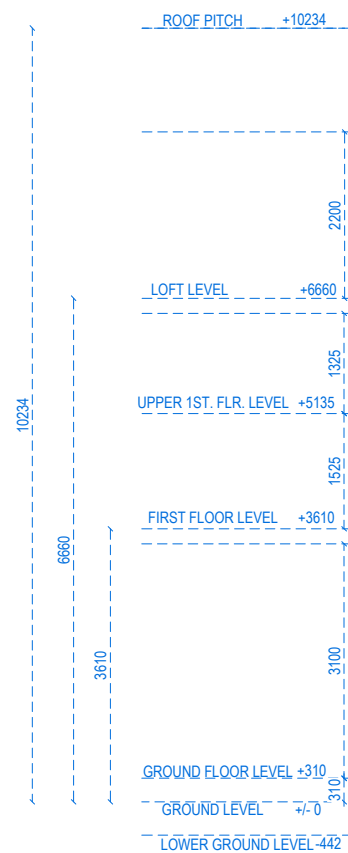

LEFT SIDE ELEVATION

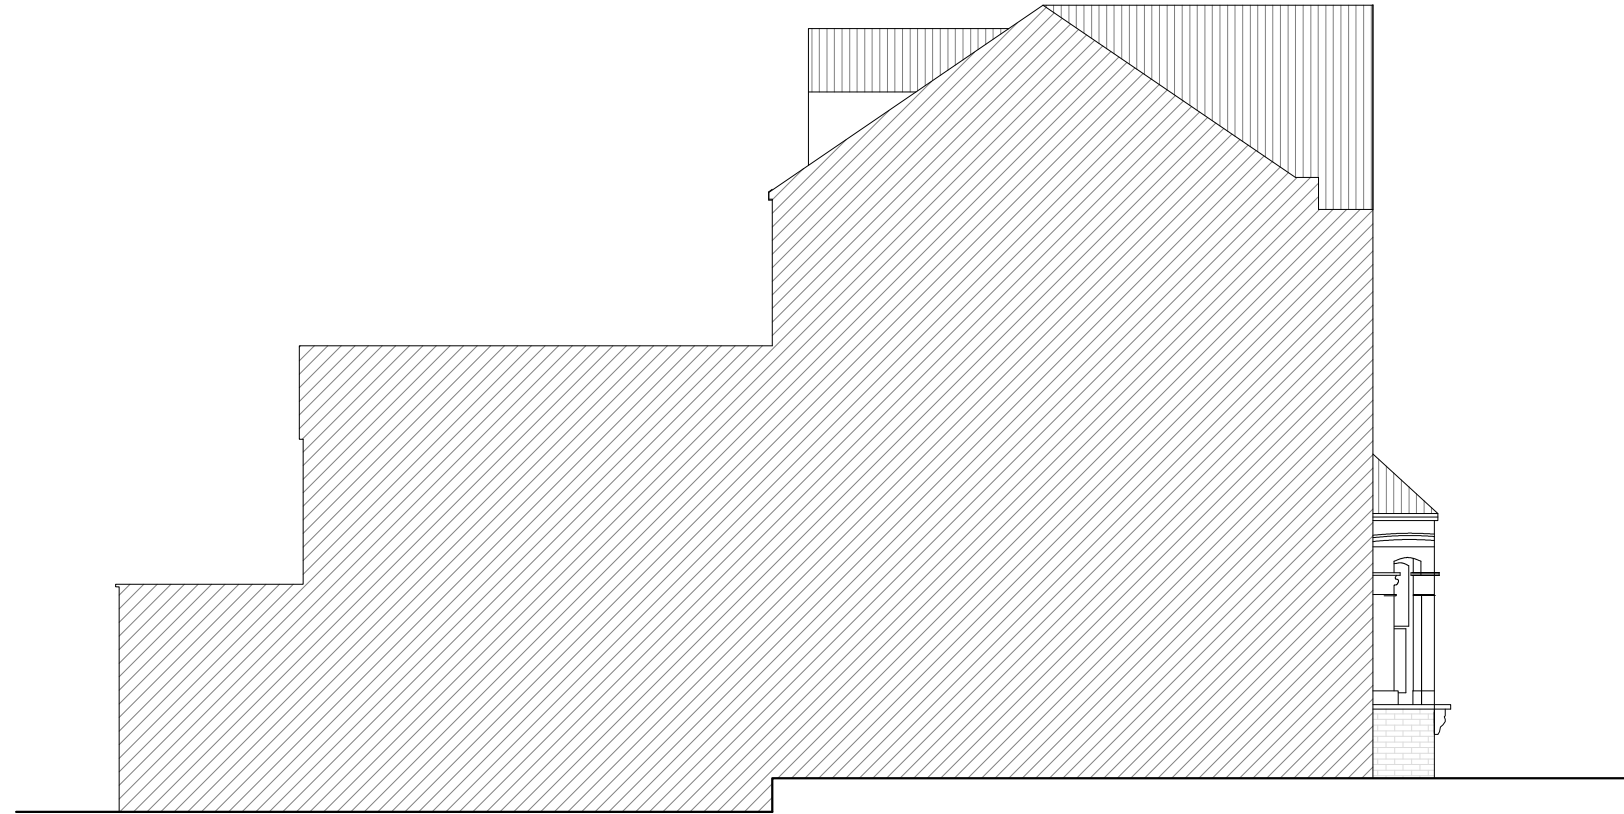

0 1 2 5m scale
1:100 @A3

 **Redwoods**


address. 4 Grosvenor Way - E5 9ND - London
tel. 020 3781 8008
mail. office@redwoodsprojects.co.uk
web. www.redwoodsprojects.co.uk

Any errors on Dimensions to be reported to the Architect prior to commencement of Works.
Dimensions and areas are based on survey information.
This drawing is copyright © Redwoods Projects.
All dimensions to be checked on site Prior work.



REFERENCE: 14 Crowland Rd, London N15
6UT, UK
TITLE: EXISTING DRAWINGS
Elevations

PROJECT No 963 | DATE: 01-03-2023

NAME: **E 02**

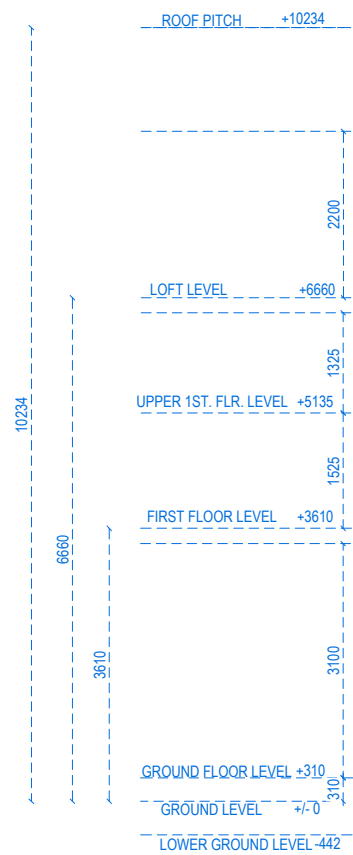

RIGHT SIDE ELEVATION

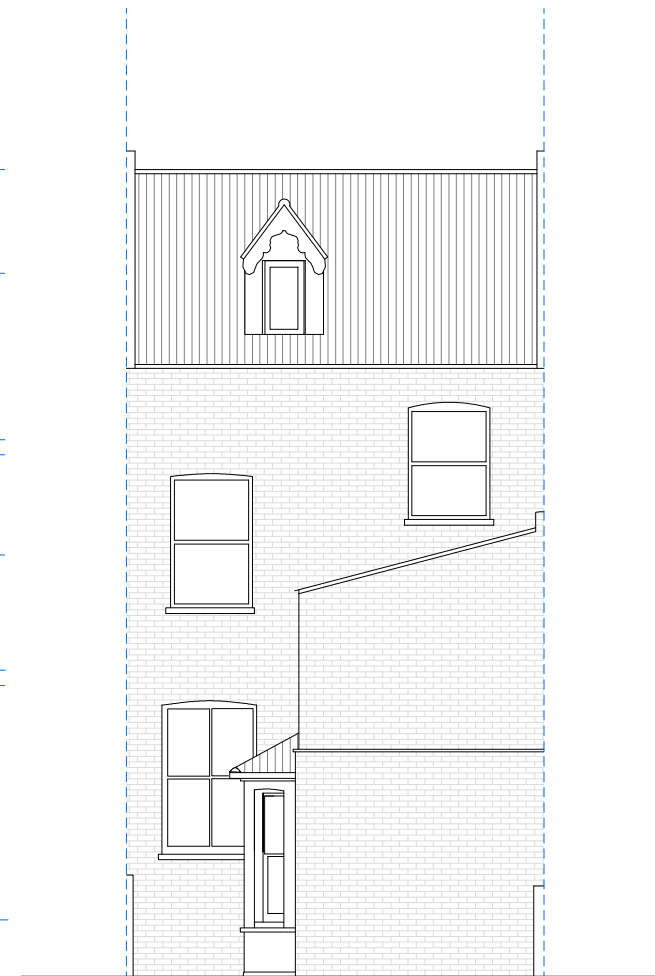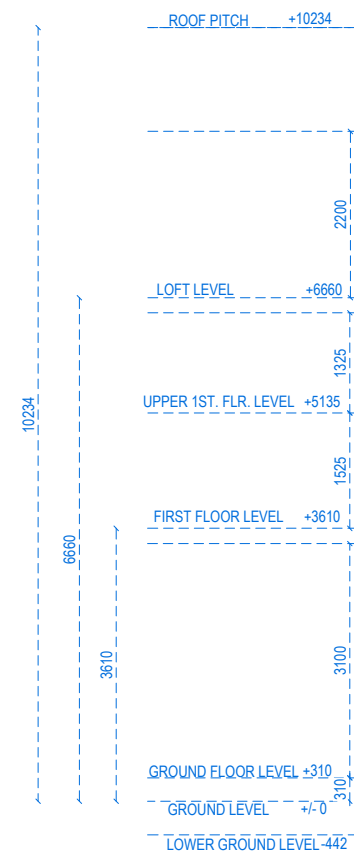



REAR ELEVATION



address. 4 Grosvenor Way - E5 9ND - London
tel. 020 3781 8008
mail. office@redwoodsprojects.co.uk
web. www.redwoodsprojects.co.uk

Any errors on Dimensions to be reported to the Architect prior to commencement of Works.
Dimensions and areas are based on survey information.
This drawing is copyright © Redwoods Projects.
All dimensions to be checked on site Prior work.

REFERENCE: 14 Crowland Rd, London N15 6UT, UK
TITLE: EXISTING DRAWINGS Elevations
PROJECT No 963 | DATE: 01-03-2023
NAME: E 03

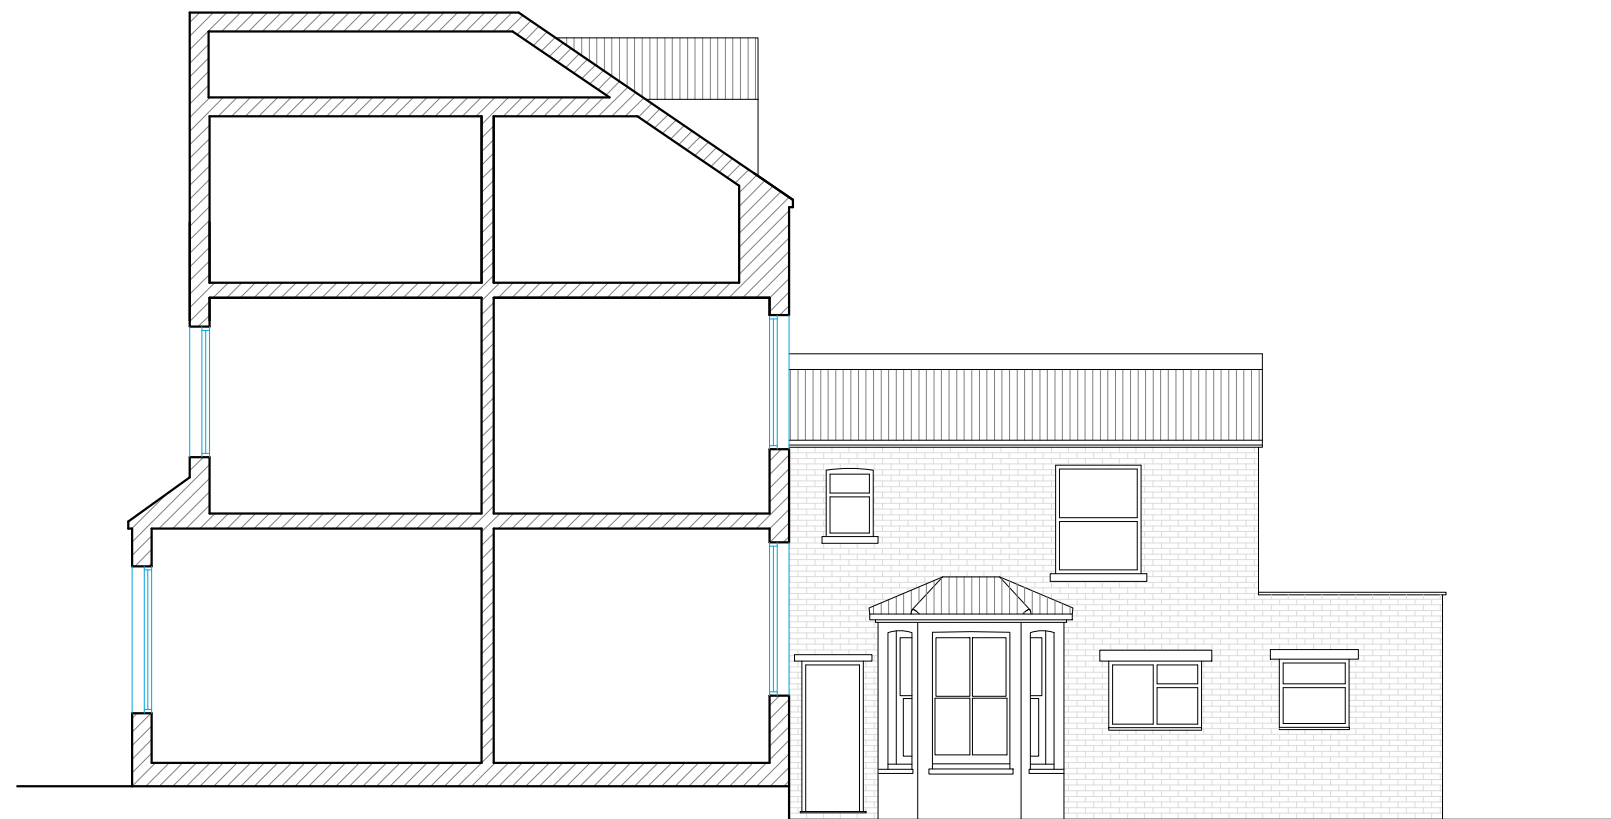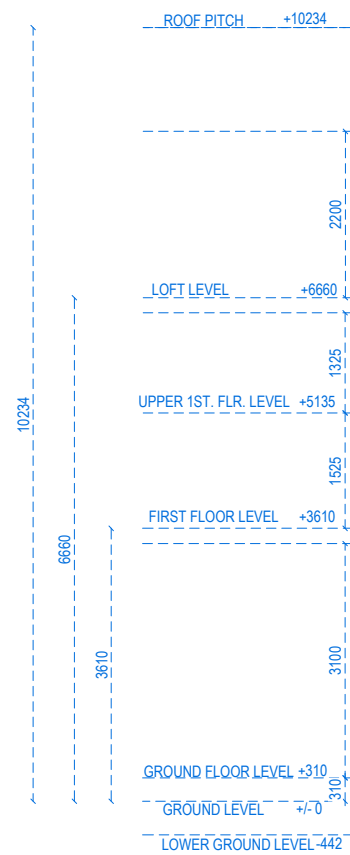

SECTION A-A




address. 4 Grosvenor Way - E5 9ND - London
tel. 020 3781 8008
mail. office@redwoodsprojects.co.uk
web. www.redwoodsprojects.co.uk

Any errors on Dimensions to be reported to the Architect prior to commencement of Works.
Dimensions and areas are based on survey information.
This drawing is copyright © Redwoods Projects.
All dimensions to be checked on site Prior work.


REFERENCE: 14 Crowland Rd, London N15
6UT, UK
TITLE: EXISTING DRAWINGS
Section

PROJECT No 963 | DATE: 01-03-2023


NAME: E 04

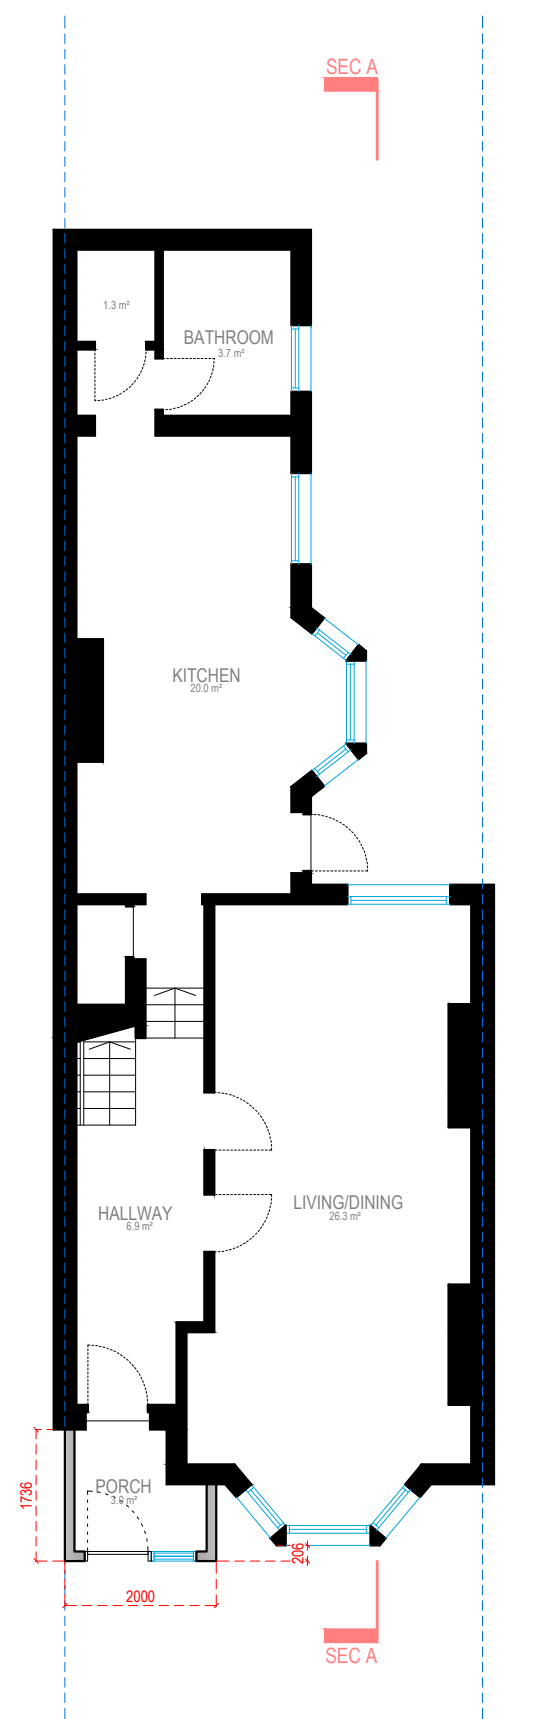


GROUND FLOOR

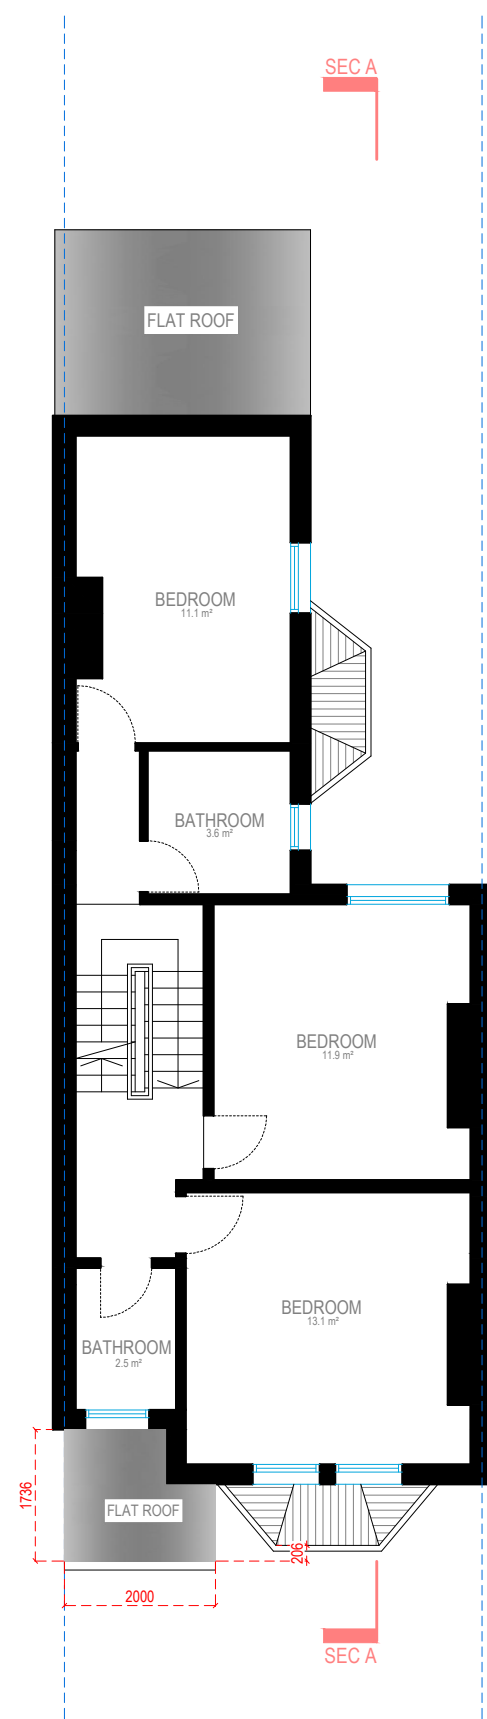

FIRST FLOOR

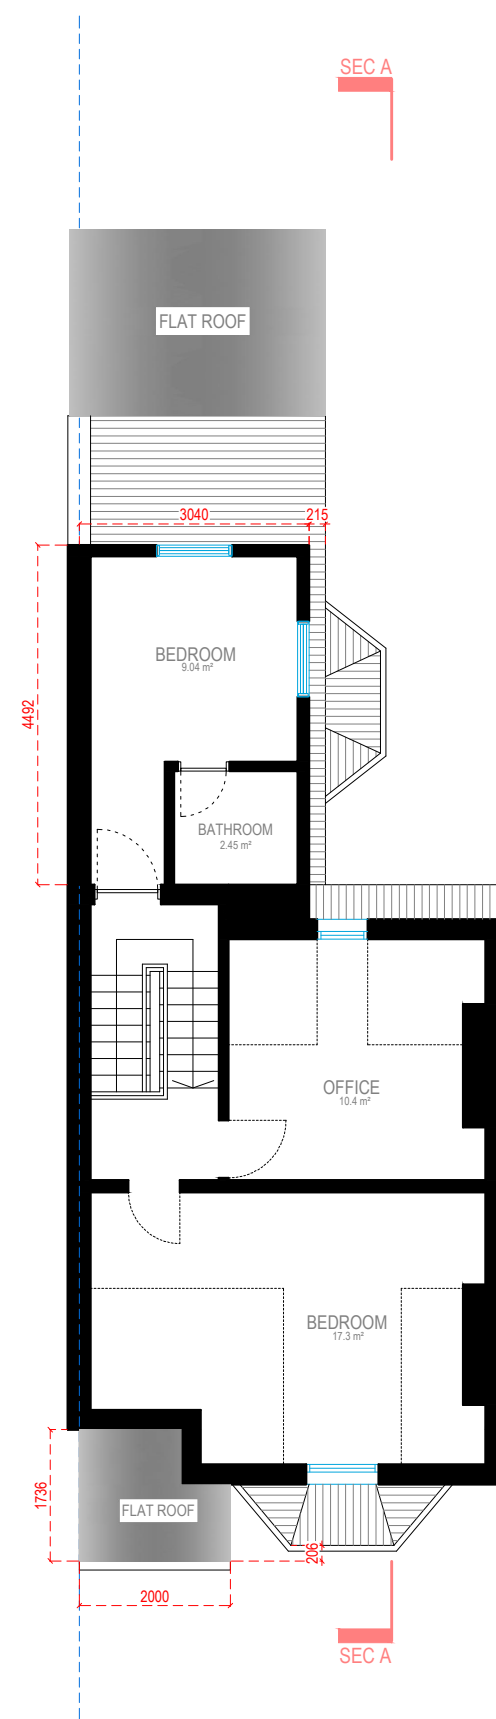

LOFT FLOOR

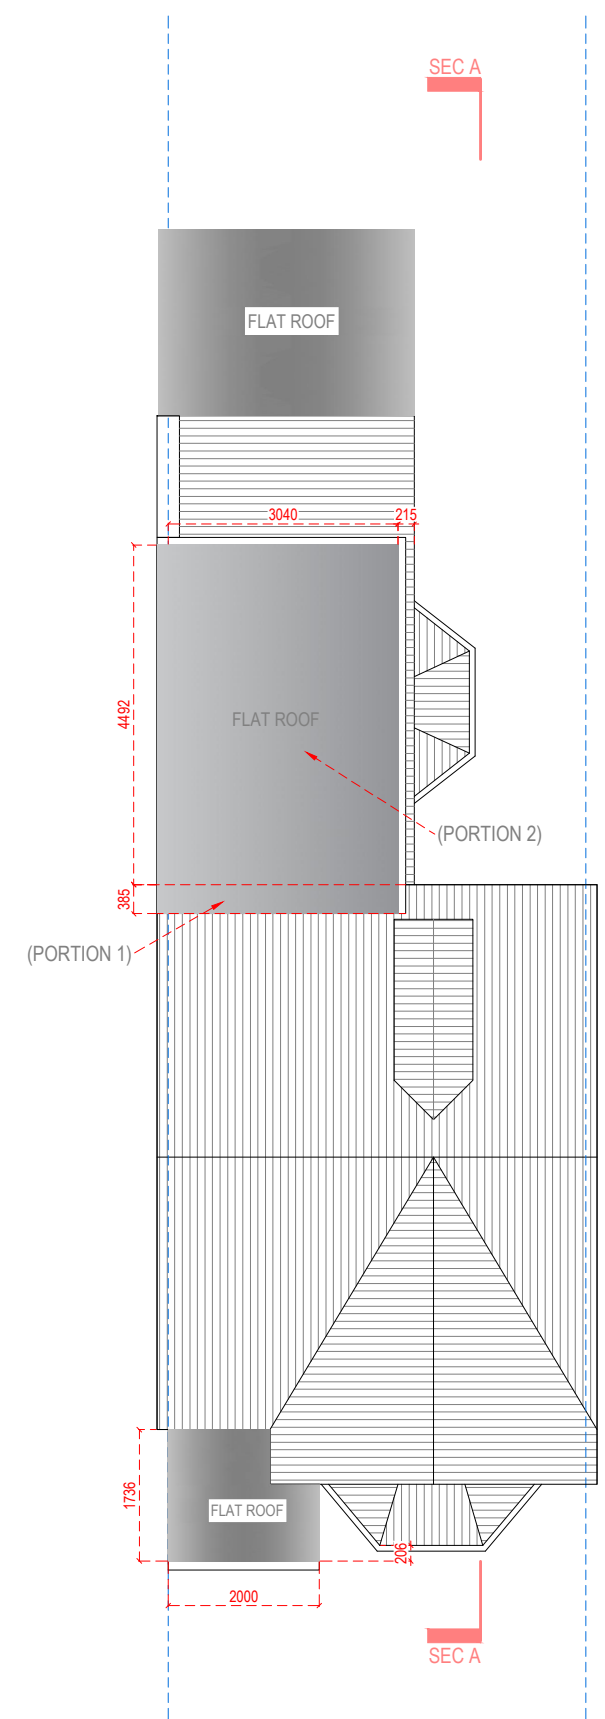

ROOF PLAN




address. 4 Grosvenor Way - E5 9ND - London
tel. 020 3781 8008
mail. office@redwoodsprojects.co.uk
web. www.redwoodsprojects.co.uk

Any errors on Dimensions to be reported to the Architect prior to commencement of Works.
Dimensions and areas are based on survey information.
This drawing is copyright © Redwoods Projects.
All dimensions to be checked on site Prior work.


REFERENCE: 14 Crowland Rd, London N15
6UT, UK
TITLE: PROPOSED DRAWINGS
Floor Plans
PROJECT No 963 | DATE: 07-03-2023
NAME: P 01



FRONT ELEVATION

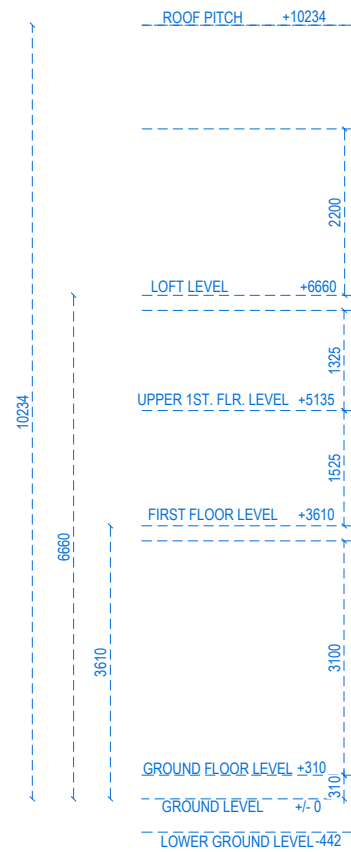



LEFT SIDE ELEVATION

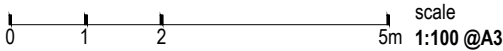



address. 4 Grosvenor Way - E5 9ND - London
tel. 020 3781 8008
mail. office@redwoodsprojects.co.uk
web. www.redwoodsprojects.co.uk

Any errors on Dimensions to be reported to the Architect prior to commencement of Works.
Dimensions and areas are based on survey information.
This drawing is copyright © Redwoods Projects.
All dimensions to be checked on site Prior work.

REFERENCE: 14 Crowland Rd, London N15 6UT, UK
TITLE: PROPOSED DRAWINGS Elevations
PROJECT No 963 | DATE: 07-03-2023
NAME: P 02

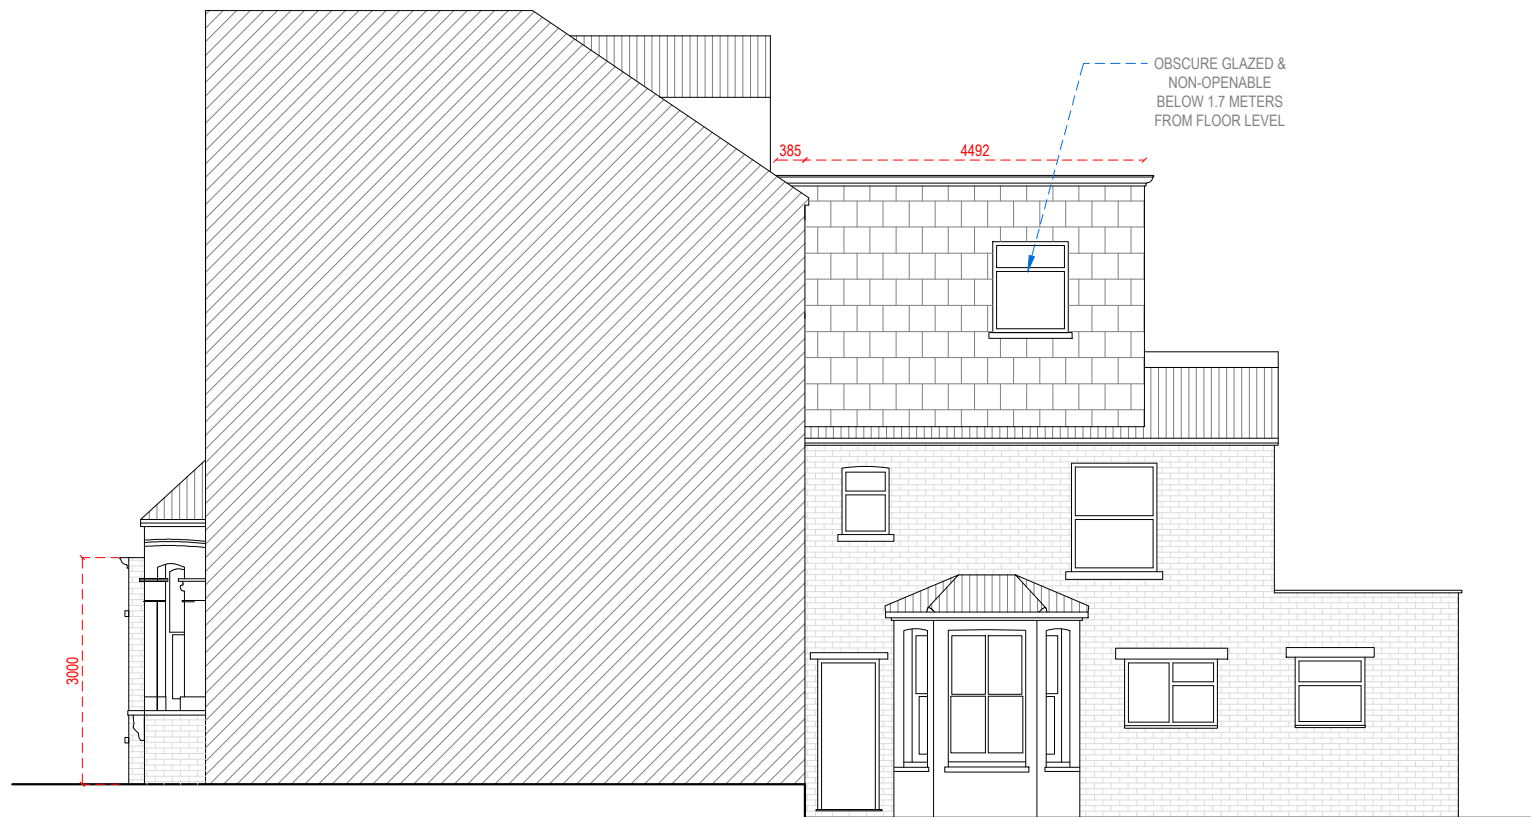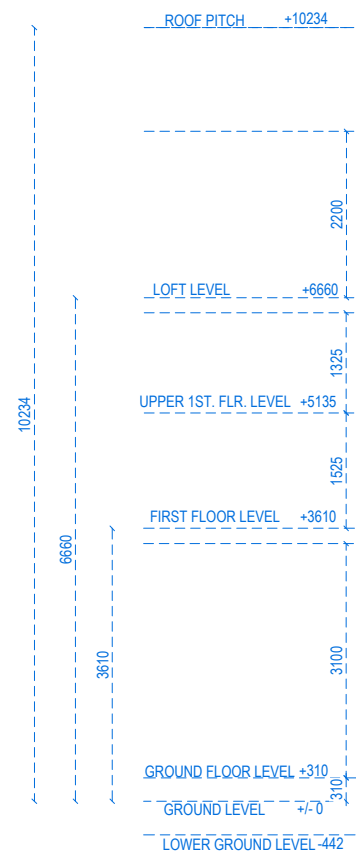

RIGHT SIDE ELEVATION

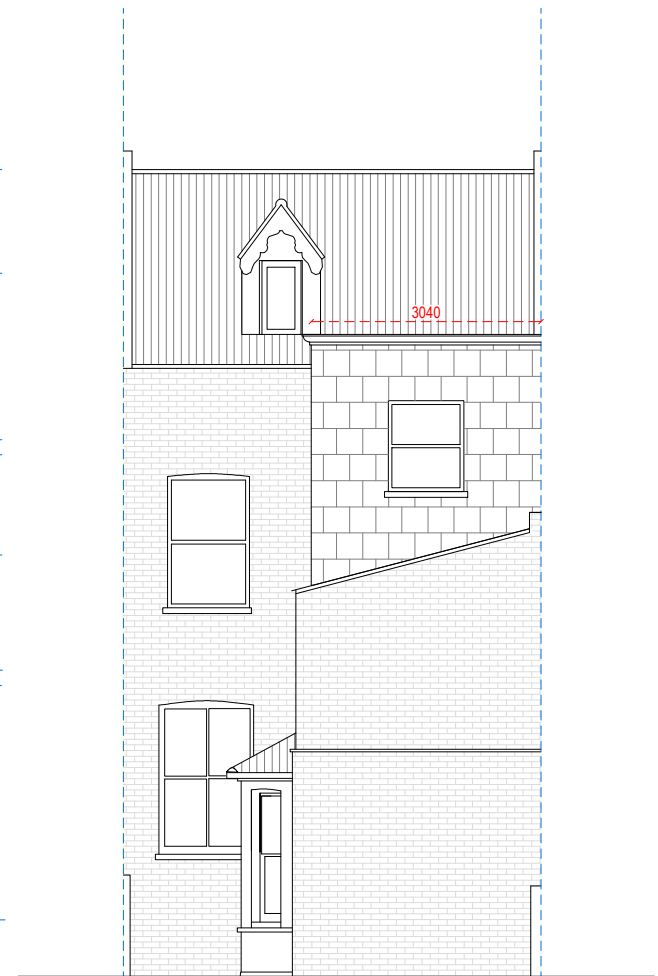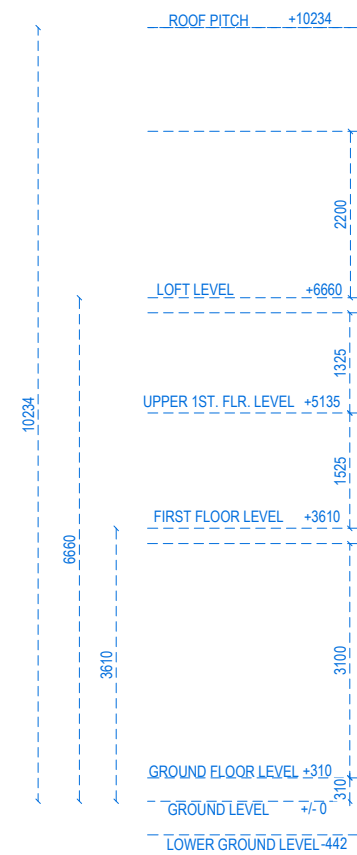



REAR ELEVATION



address. 4 Grosvenor Way - E5 9ND - London
tel. 020 3781 8008
mail. office@redwoodsprojects.co.uk
web. www.redwoodsprojects.co.uk

Any errors on Dimensions to be reported to the Architect prior to commencement of Works.
Dimensions and areas are based on survey information.
This drawing is copyright © Redwoods Projects.
All dimensions to be checked on site Prior work.

REFERENCE: 14 Crowland Rd, London N15 6UT, UK
TITLE: PROPOSED DRAWINGS Elevations
PROJECT No: 963 | DATE: 07-03-2023
NAME: **P 03**

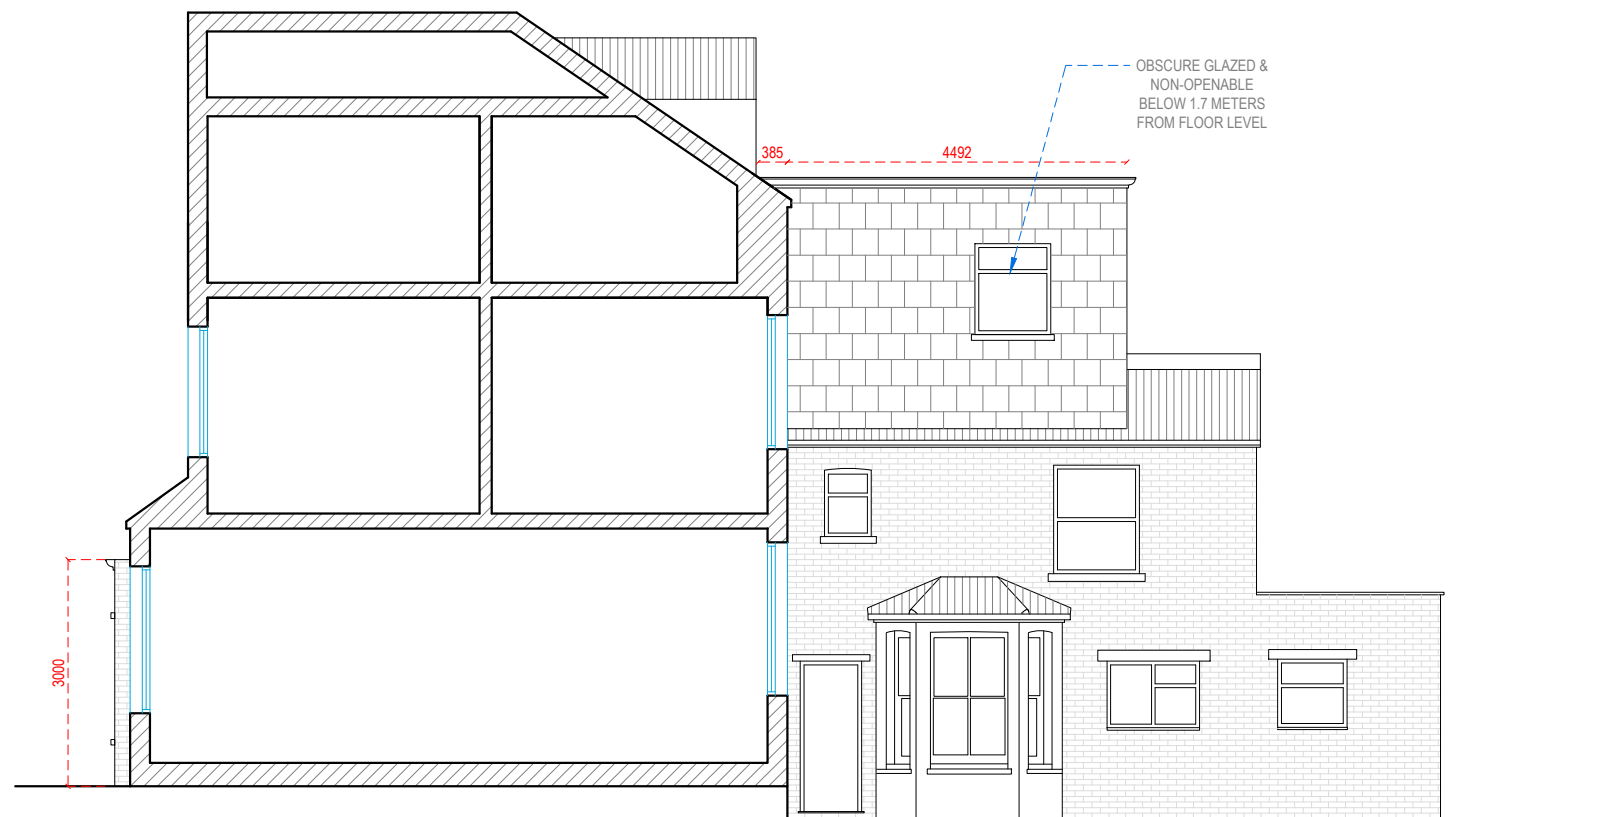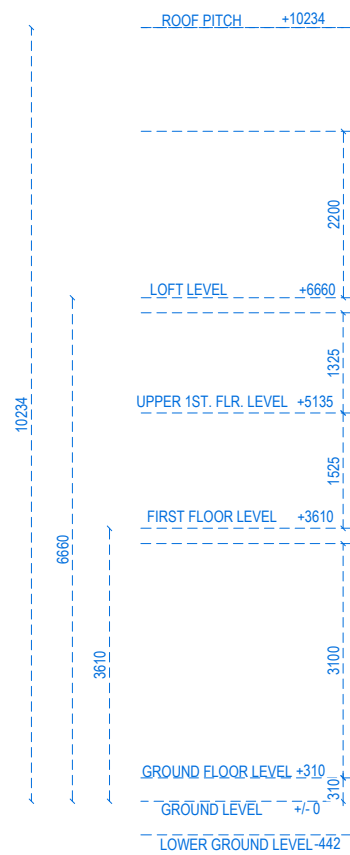

SECTION A-A

DORMER CALCULATION:

(PORTION 1)


FORMULA: [AREA 1] x 3.04 m.

COMPUTATION:

[0.05 sq.m.] x 3.04 m.

= 0.152 cu.m.

AREA 1:
0.05 sq.m.

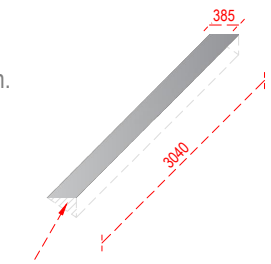


(PORTION 2)

FORMULA: [AREA 2] x 4.492 m.

COMPUTATION:

[8.87 sq.m.] x 4.492 m.

= 39.84 cu.m.

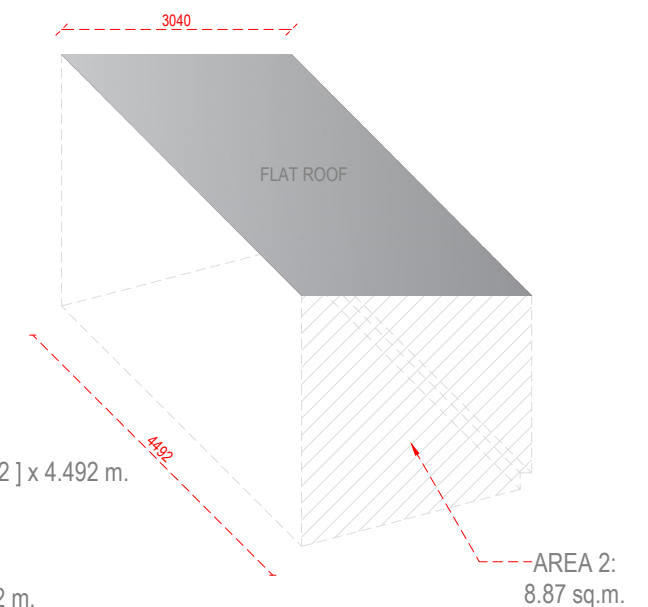

(PORTION 1) 0.152 cu.m. +
(PORTION 2) 39.84 cu.m.

TOTAL = 39.99 cu.m.

0 1 2 5m scale
1:100 @A3

Redwoods

address. 4 Grosvenor Way - E5 9ND - London
tel. 020 3781 8008
mail. office@redwoodsprojects.co.uk
web. www.redwoodsprojects.co.uk

Any errors on Dimensions to be reported to the Architect prior to commencement of Works.
Dimensions and areas are based on survey information.
This drawing is copyright © Redwoods Projects.
All dimensions to be checked on site Prior work.

REFERENCE: 14 Crowland Rd, London N15

6UT, UK
PROPOSED DRAWINGS
Section

PROJECT No 963 | DATE: 07-03-2023

NAME: **P 04**