
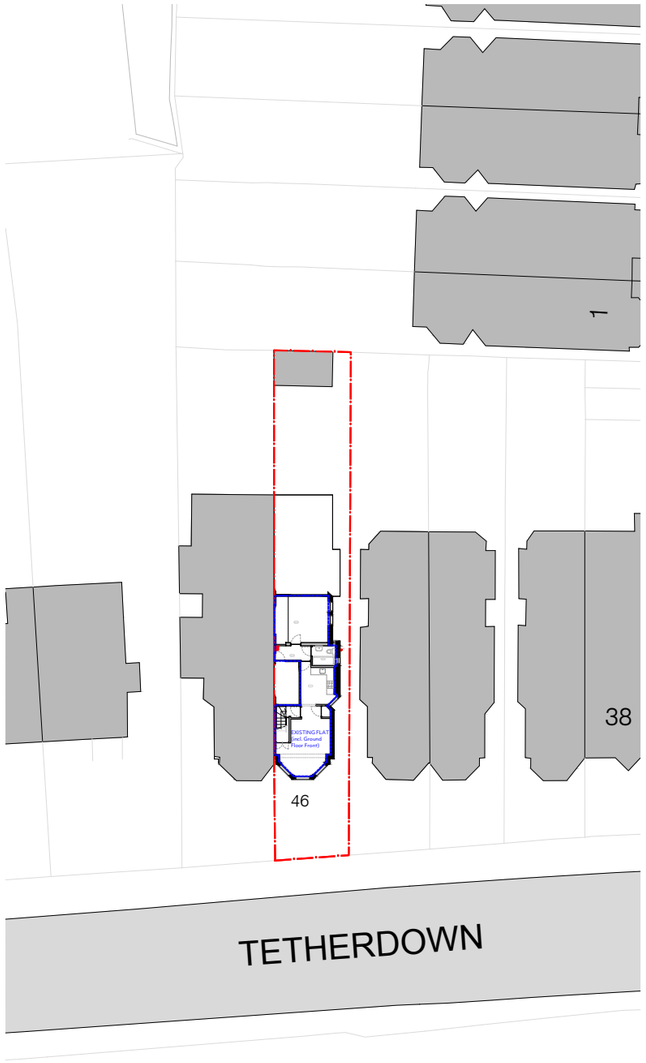


EXISTING

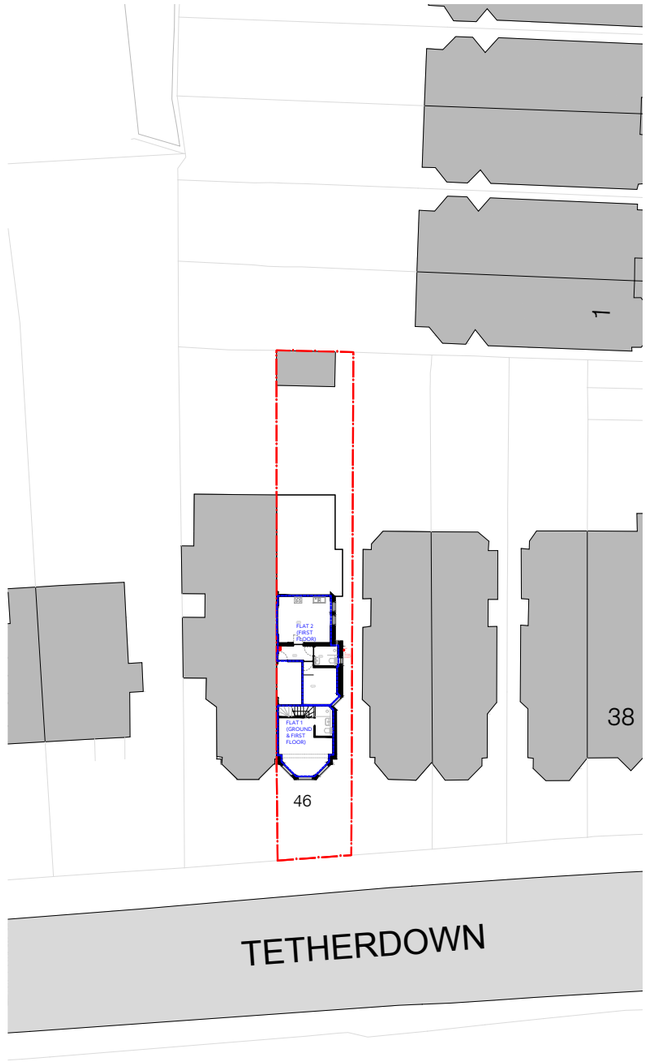

PROPOSED

GENERAL NOTES
All drawings remain the copyright of Simmons Taylor Hall and must not be reproduced without prior consent.

All drawings to be read in conjunction with associated consultant information.

Figured dimensions only to be taken, drawings not to be scaled.

Any discrepancies between information shown and condition on site to be reported to Simmons Taylor Hall and any appropriate consultants.

*	*	*
	Date	Revisions

SIMMONS TAYLOR HALL

CHARTERED BUILDING SURVEYORS
ARCHITECTURAL DESIGN CONSULTANTS

48 Richmond Road
Kingston upon Thames
Surrey KT2 5EE
Telephone: 020 8541 4111
Fax: 020 8547 0847
email: team@simmonstaylorhall.co.uk

Client
MR & MRS MICHAEL

Project Title
FLAT B, 46 TETHERDOWN
MUSWELL HILL
LONDON
N10 1NG

Drawing title
BLOCK PLANS
EXISTING & PROPOSED

Scale: 1:500@A3	Client/Project No.: 2302	Rev.
Date: March 23	Drawing No.: TP 00 01	
Drawn: SAH		