


MOORFIELD ROAD

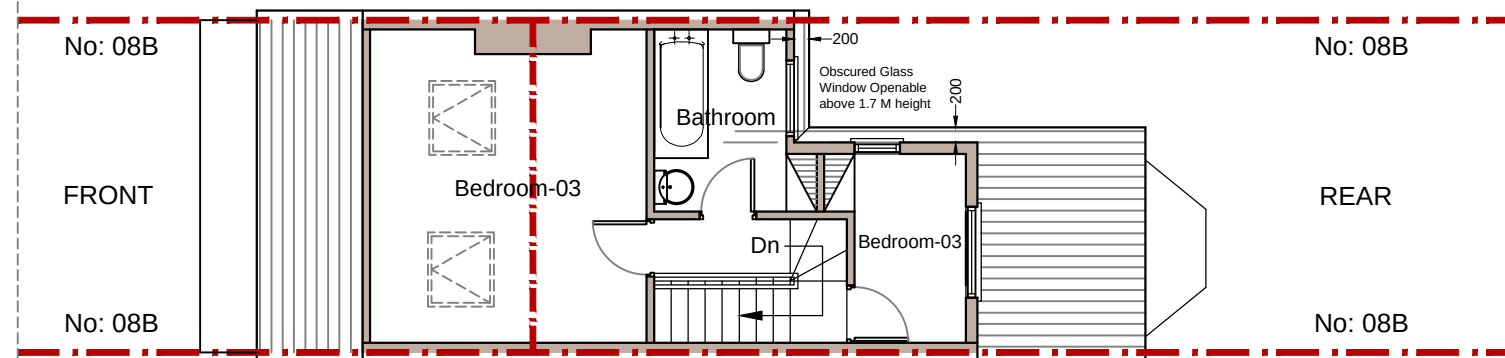

PROPOSED SECOND FLOOR (LOFT) PLAN



			CLIENT MS LEILA SCHREY DRAWINGS TO BE READ IN CONJUNCTION WITH RELEVANT DRAWING AND SPECS. DRAWINGS NOT TO BE SCALED. FIGURED DIMENSIONS ONLY. ANY DISCREPANCIES ARE TO BE POINTED TO THE ARCHITECT. THE ARCHITECT IS NOT LIABLE FOR ANY FAULTS NOT RAISED. DRAWINGS NOT TO BE SCALED FOR LAND TRANSFER PURPOSES	PROJECT 08B MOORFIELD ROAD LONDON N17 6PY DRAWING TITLE PROPOSED PLANS	SCALE 1:100@A3	DRAWING NO.	REV.	AARKZ Design Associates 186 FOREST ROAD, LOUGHTON, IG10 1EG TEL: 0750 645 9645 E.mail: aarkzdesign@gmail.com
					DATE JAN 23	DRAWN WN	03	
B	31.03.23	OUTRIGGER DORMER MADE SMALLER					B	
A	24.03.23	OUTRIGGER DORMER MADE SMALLER						
REV	DATE	NOTES						