



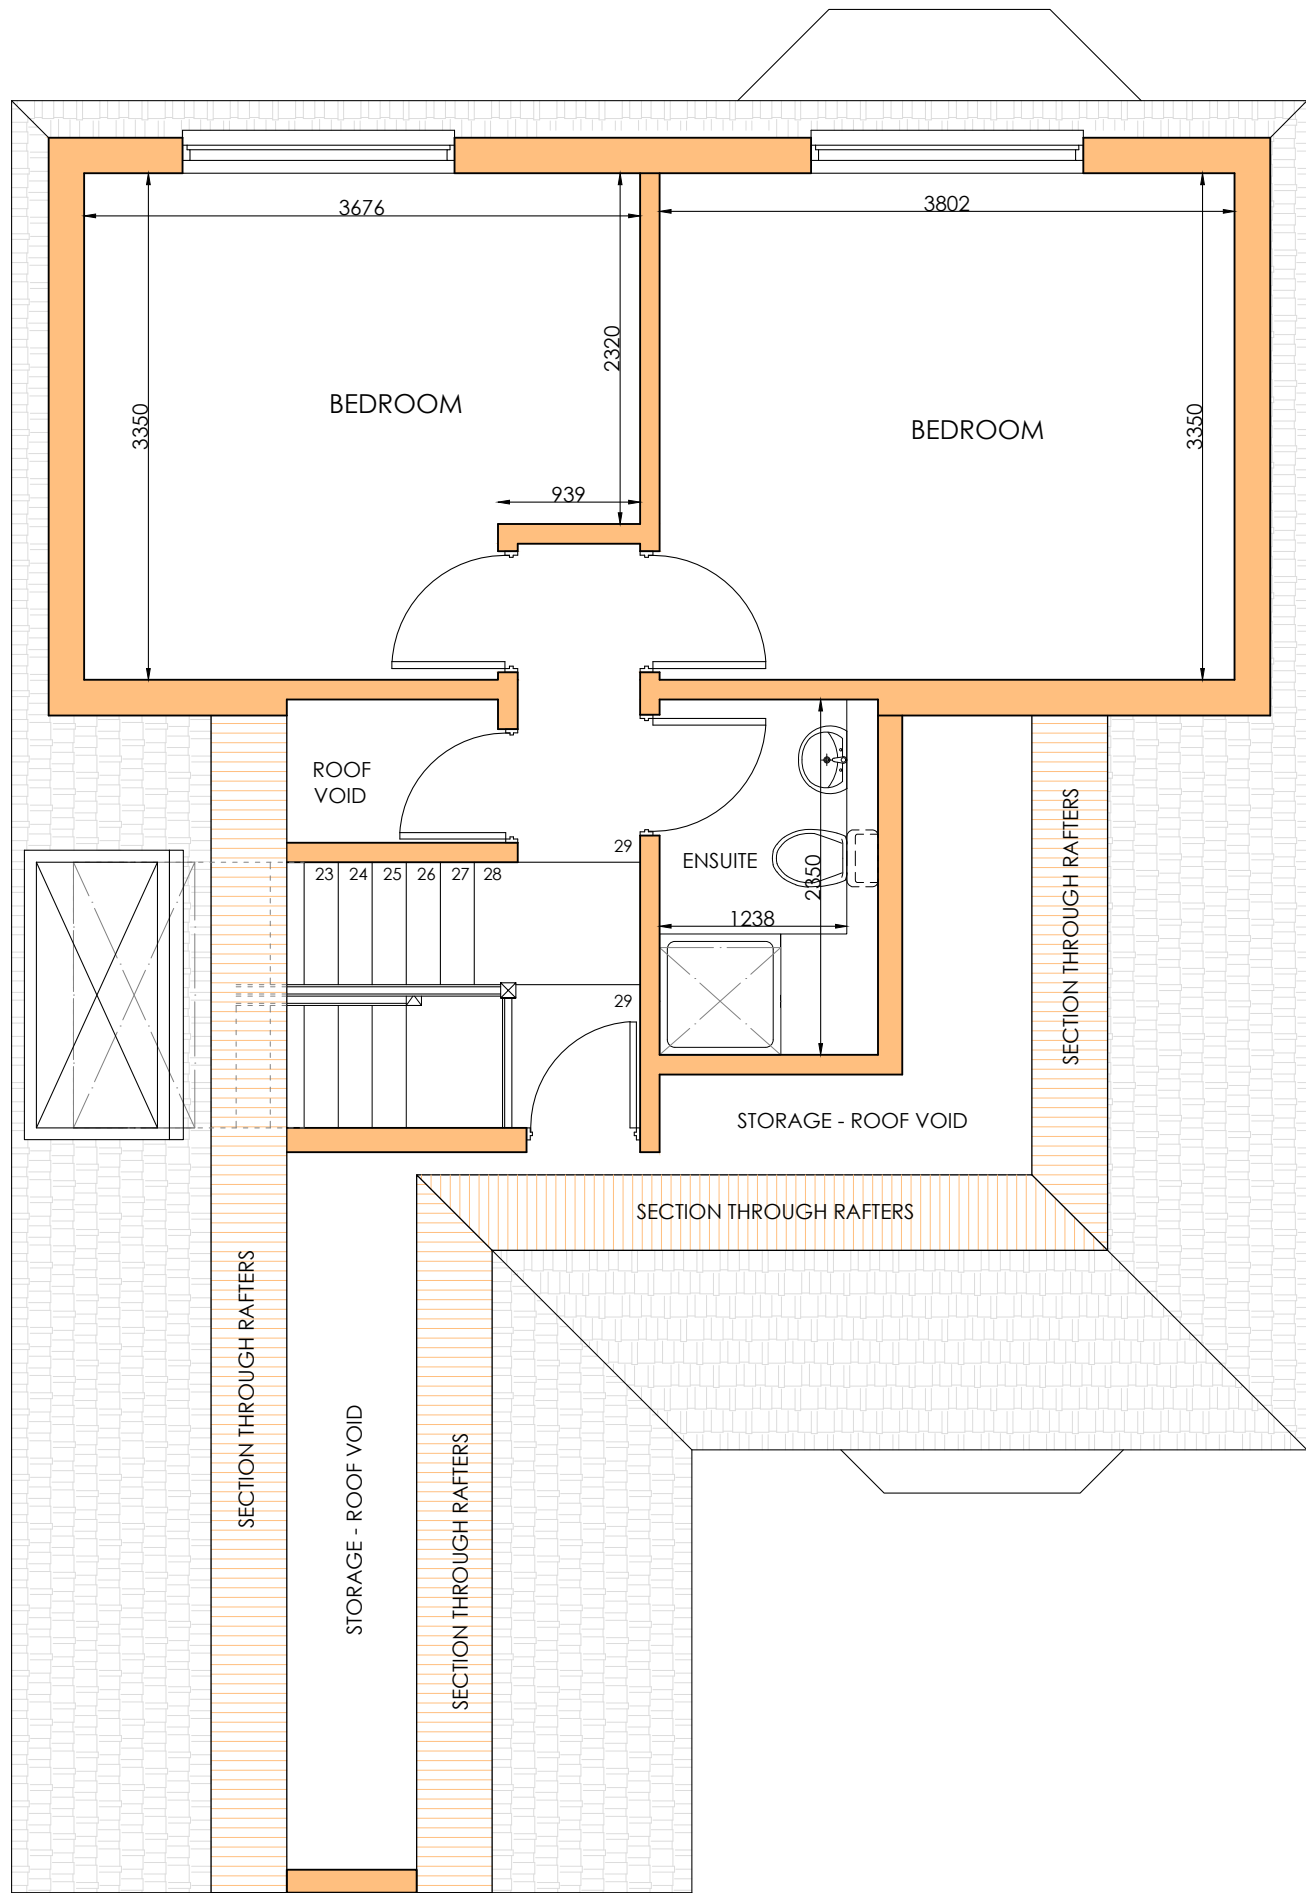

PROPOSED FIRST FLOOR PLAN

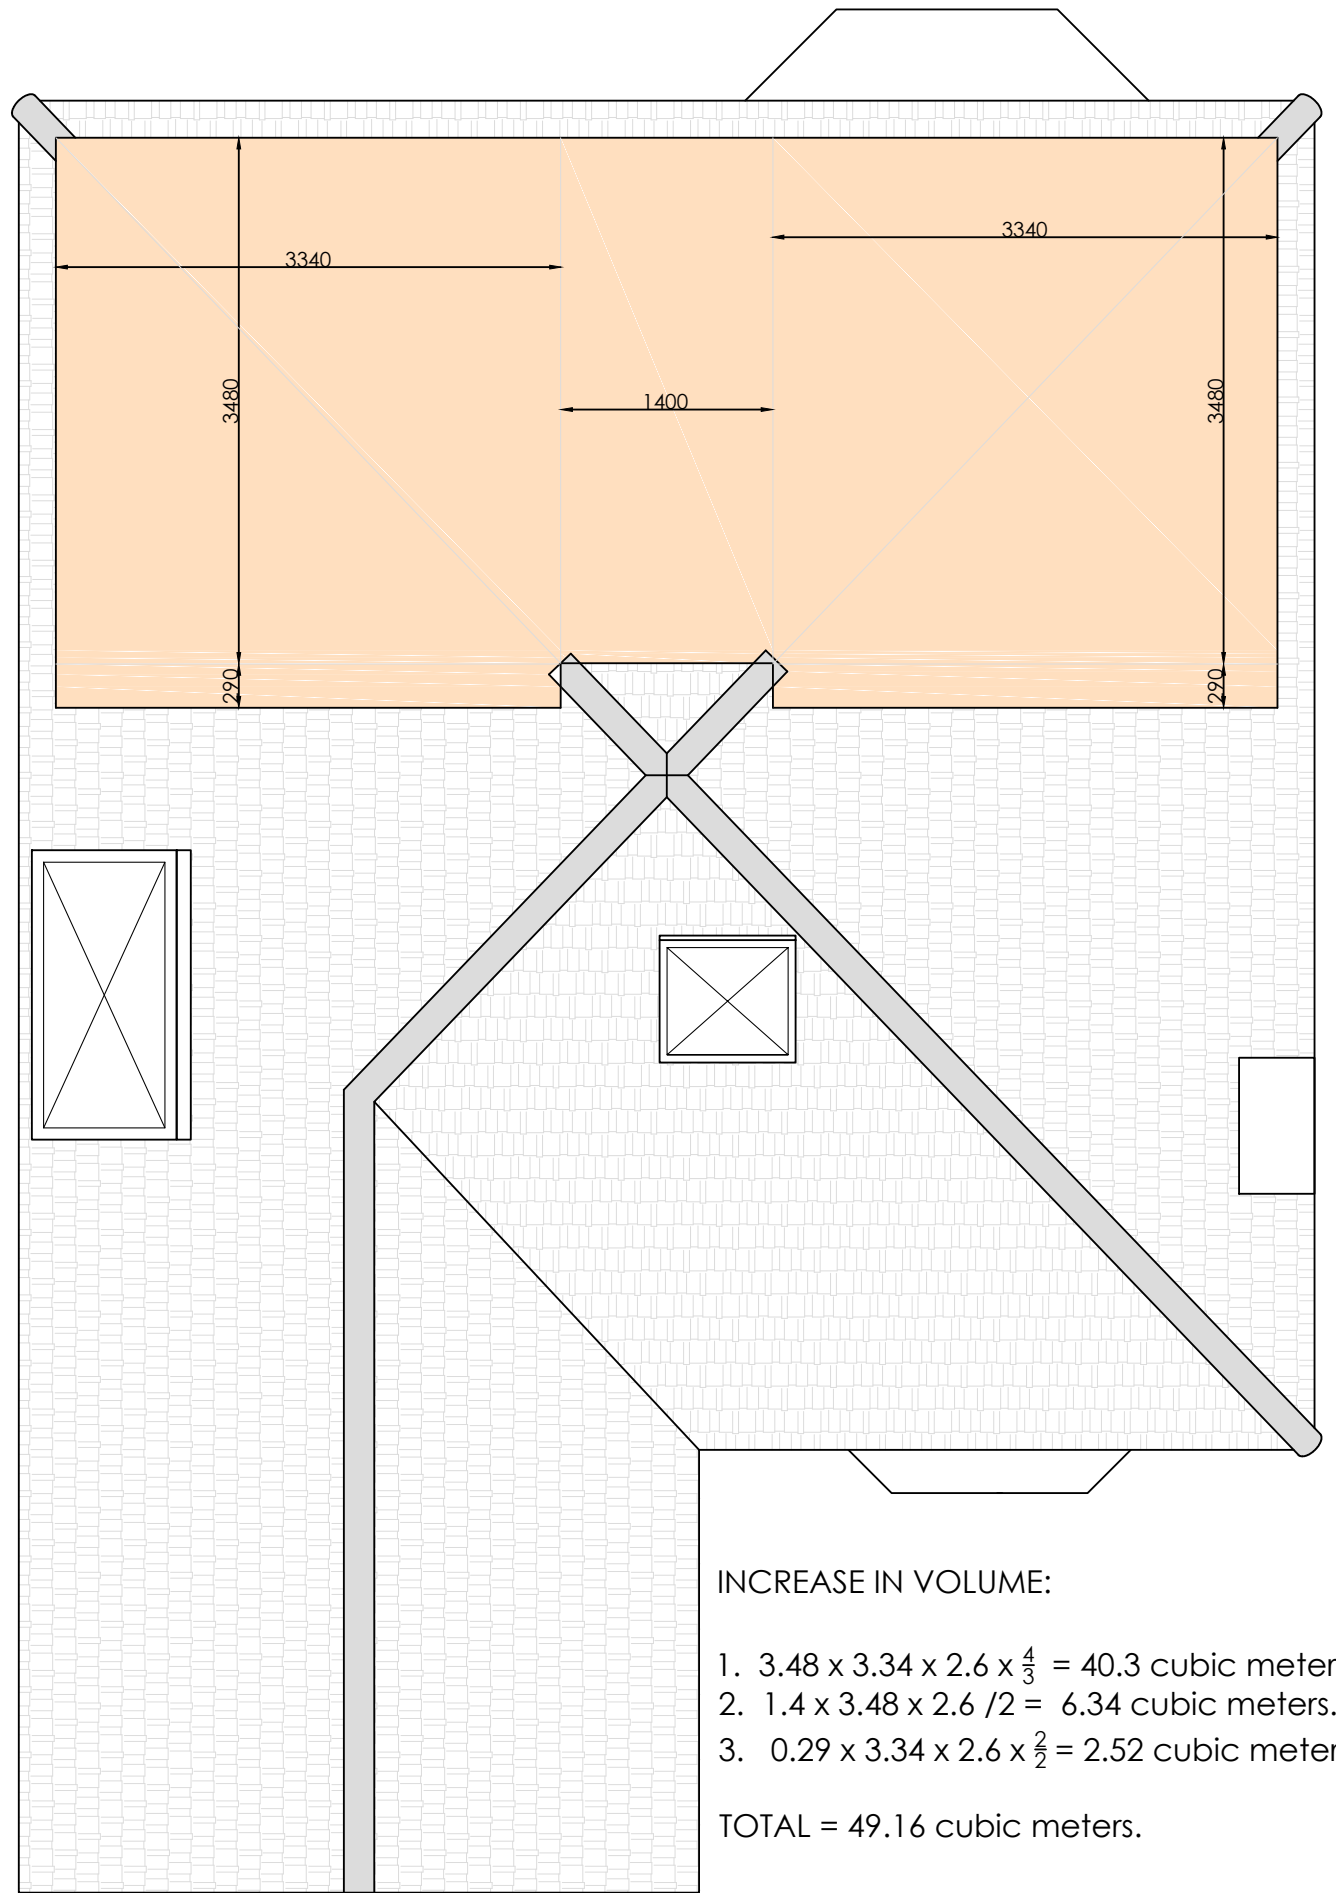

PROPOSED ROOF PLAN

INCREASE IN VOLUME:

1. $3.48 \times 3.34 \times 2.6 \times \frac{4}{3} = 40.3$ cubic meters.
2. $1.4 \times 3.48 \times 2.6 / 2 = 6.34$ cubic meters.
3. $0.29 \times 3.34 \times 2.6 \times \frac{2}{2} = 2.52$ cubic meters.

TOTAL = 49.16 cubic meters.