
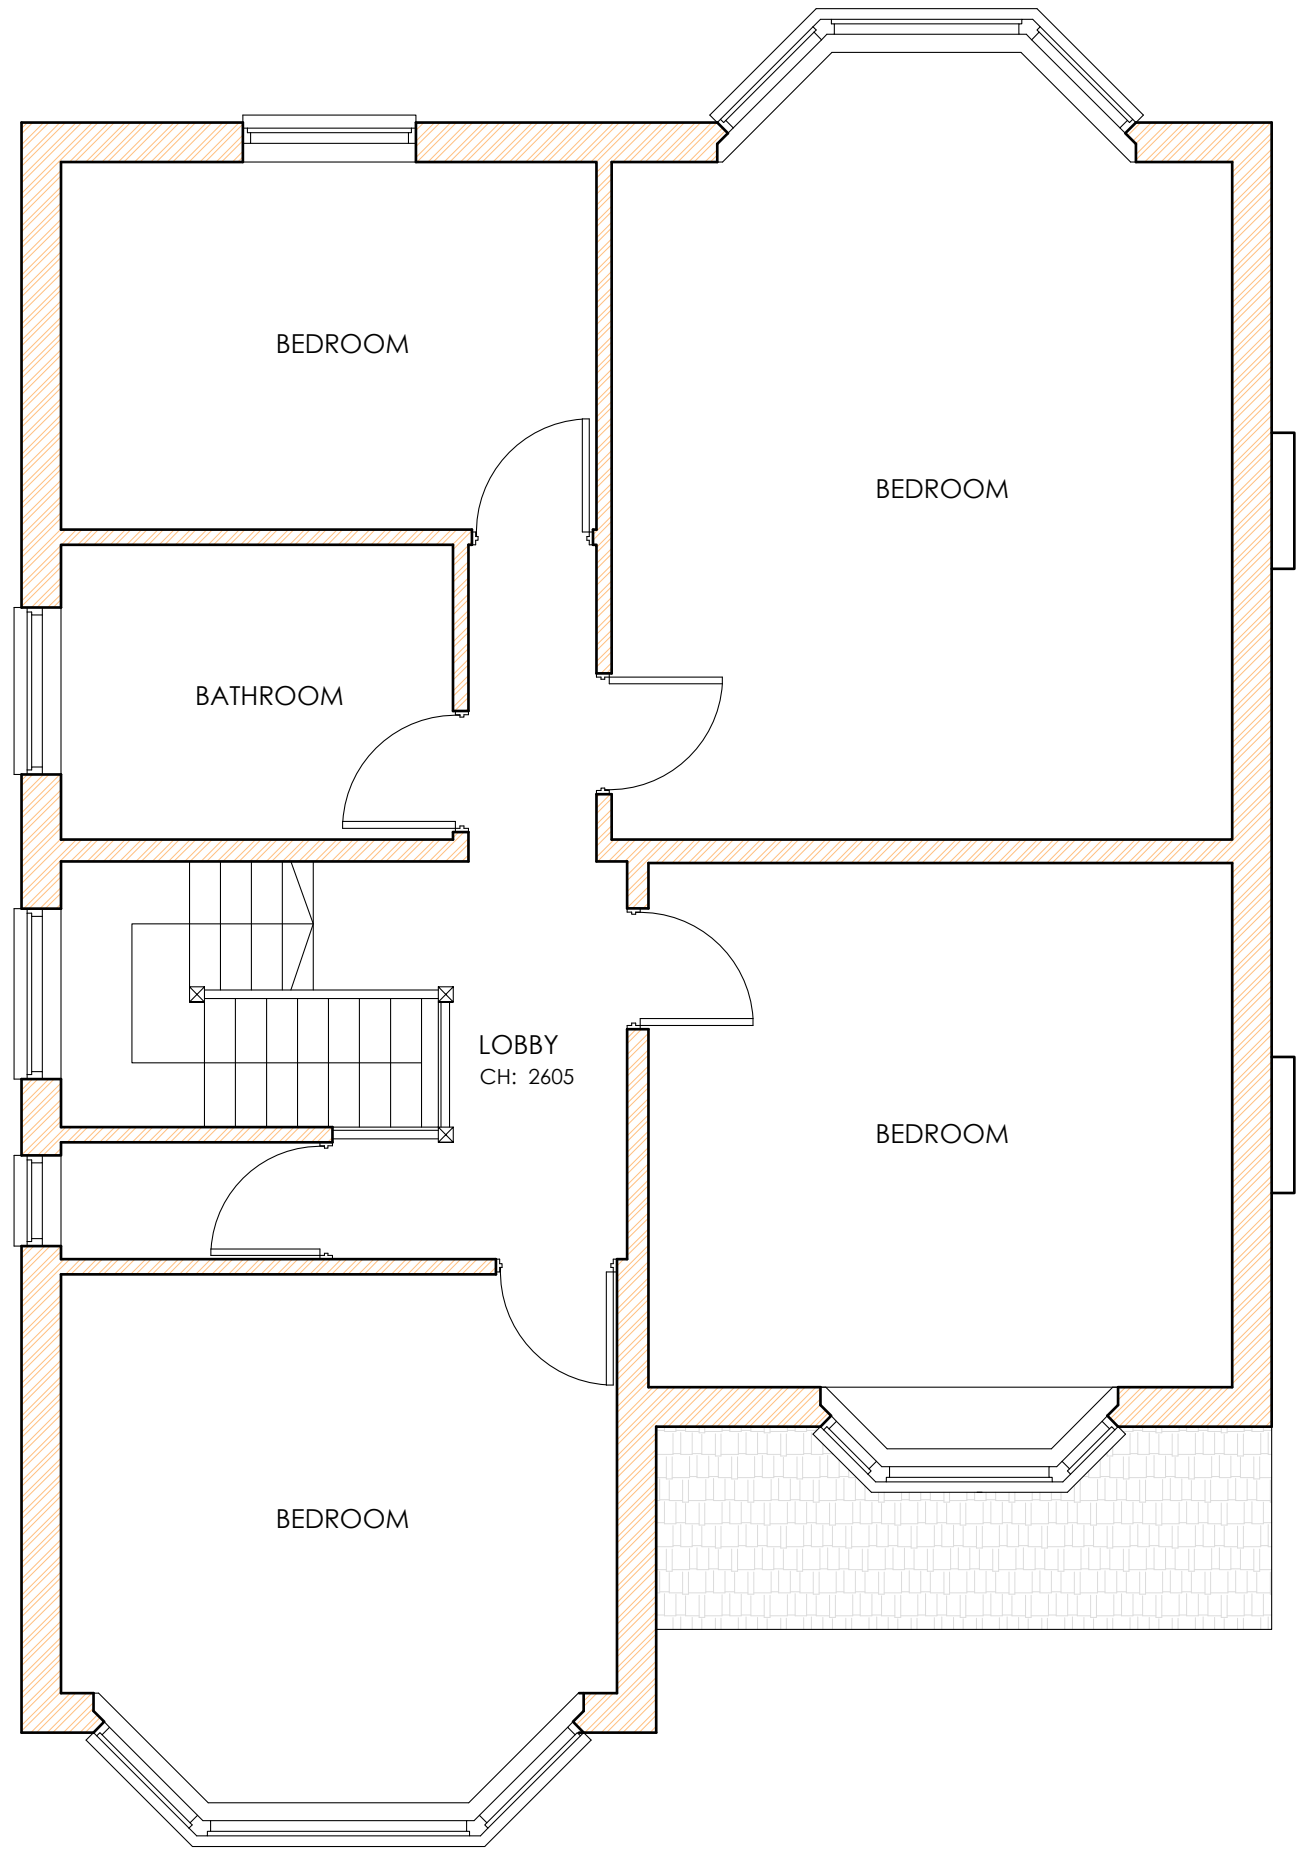


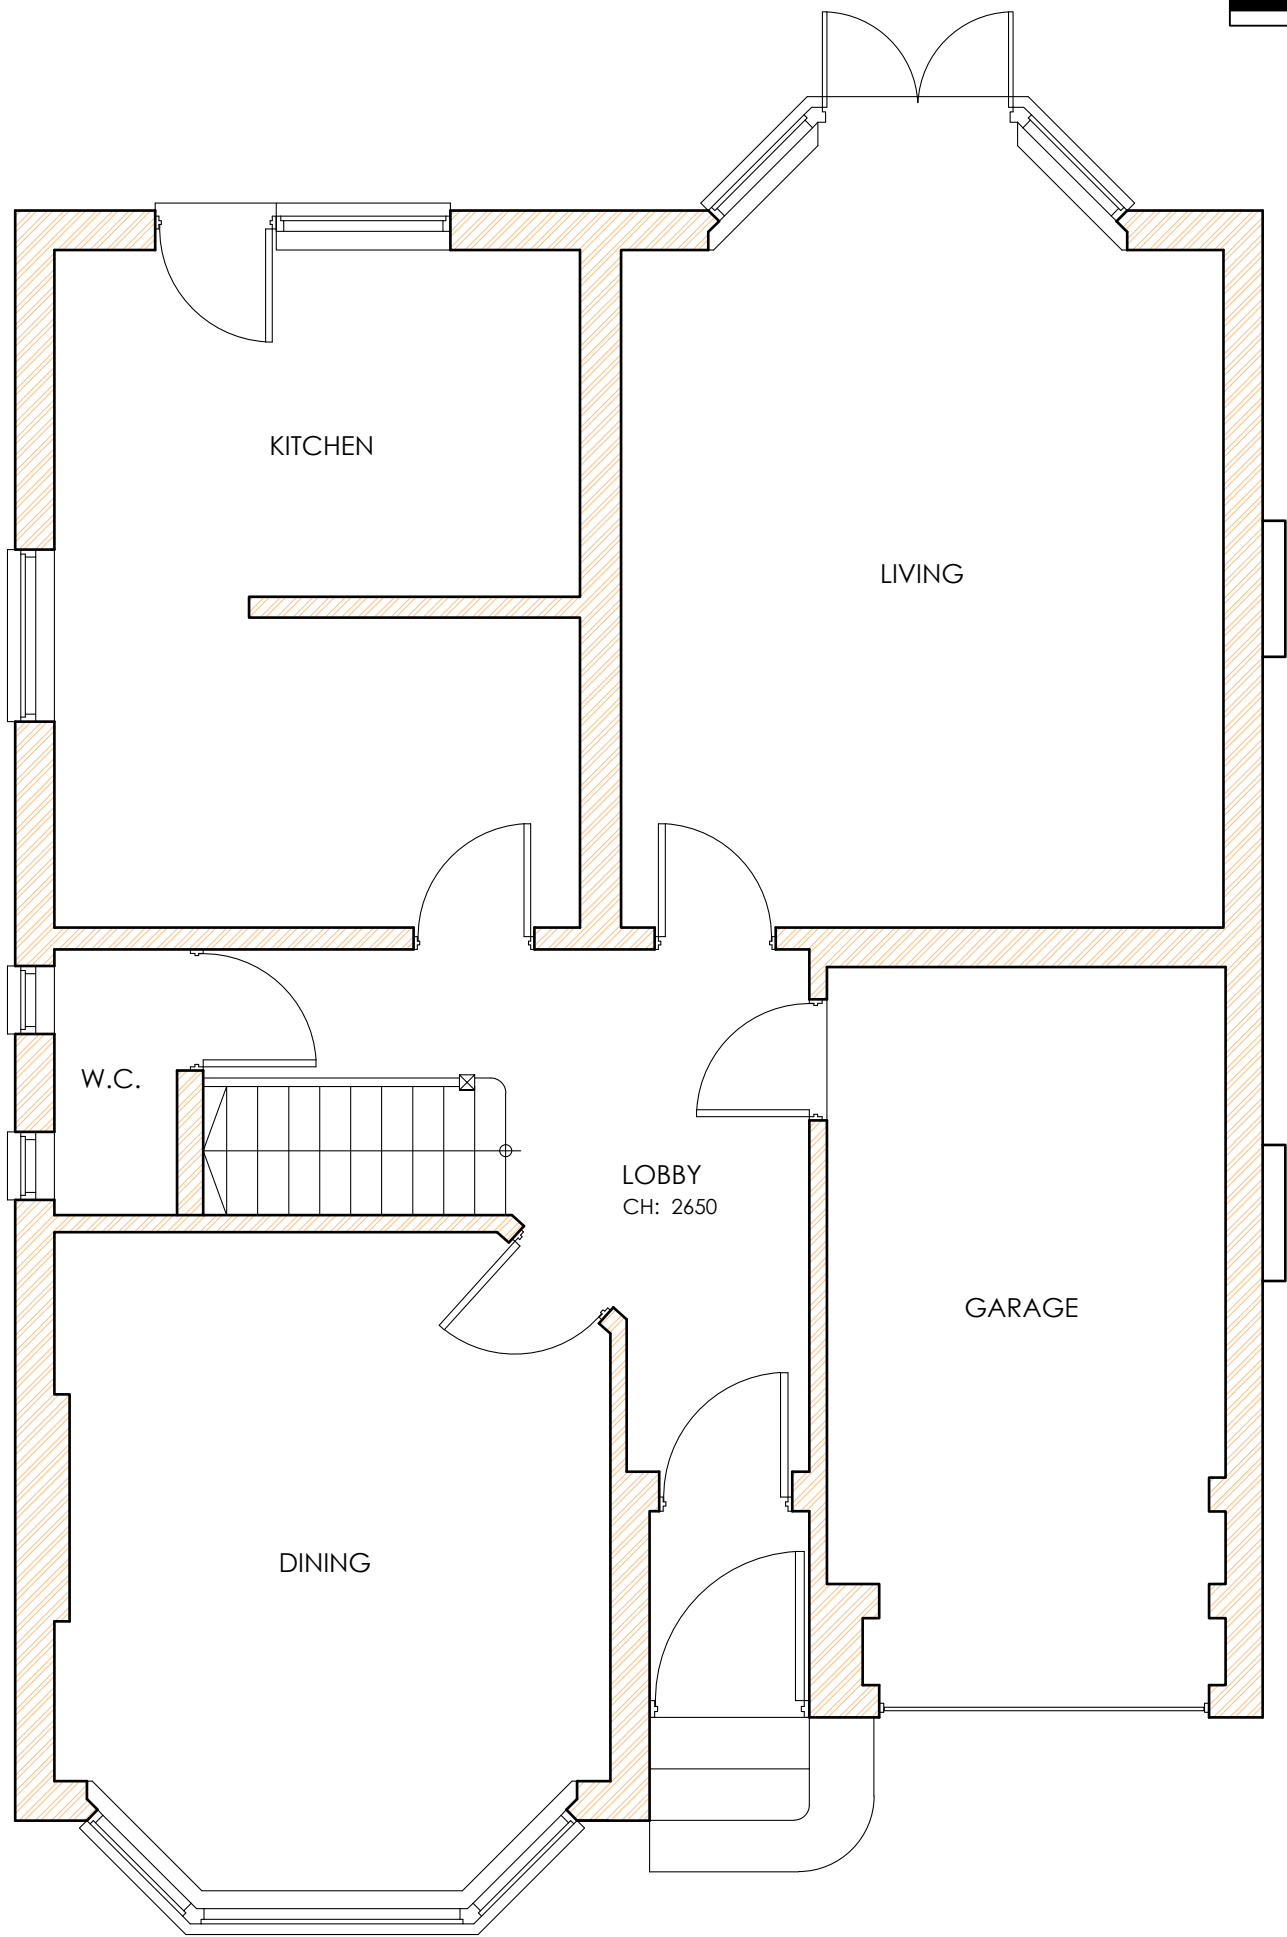

EXISTING GROUND FLOOR PLAN

EXISTING FIRST FLOOR PLAN