
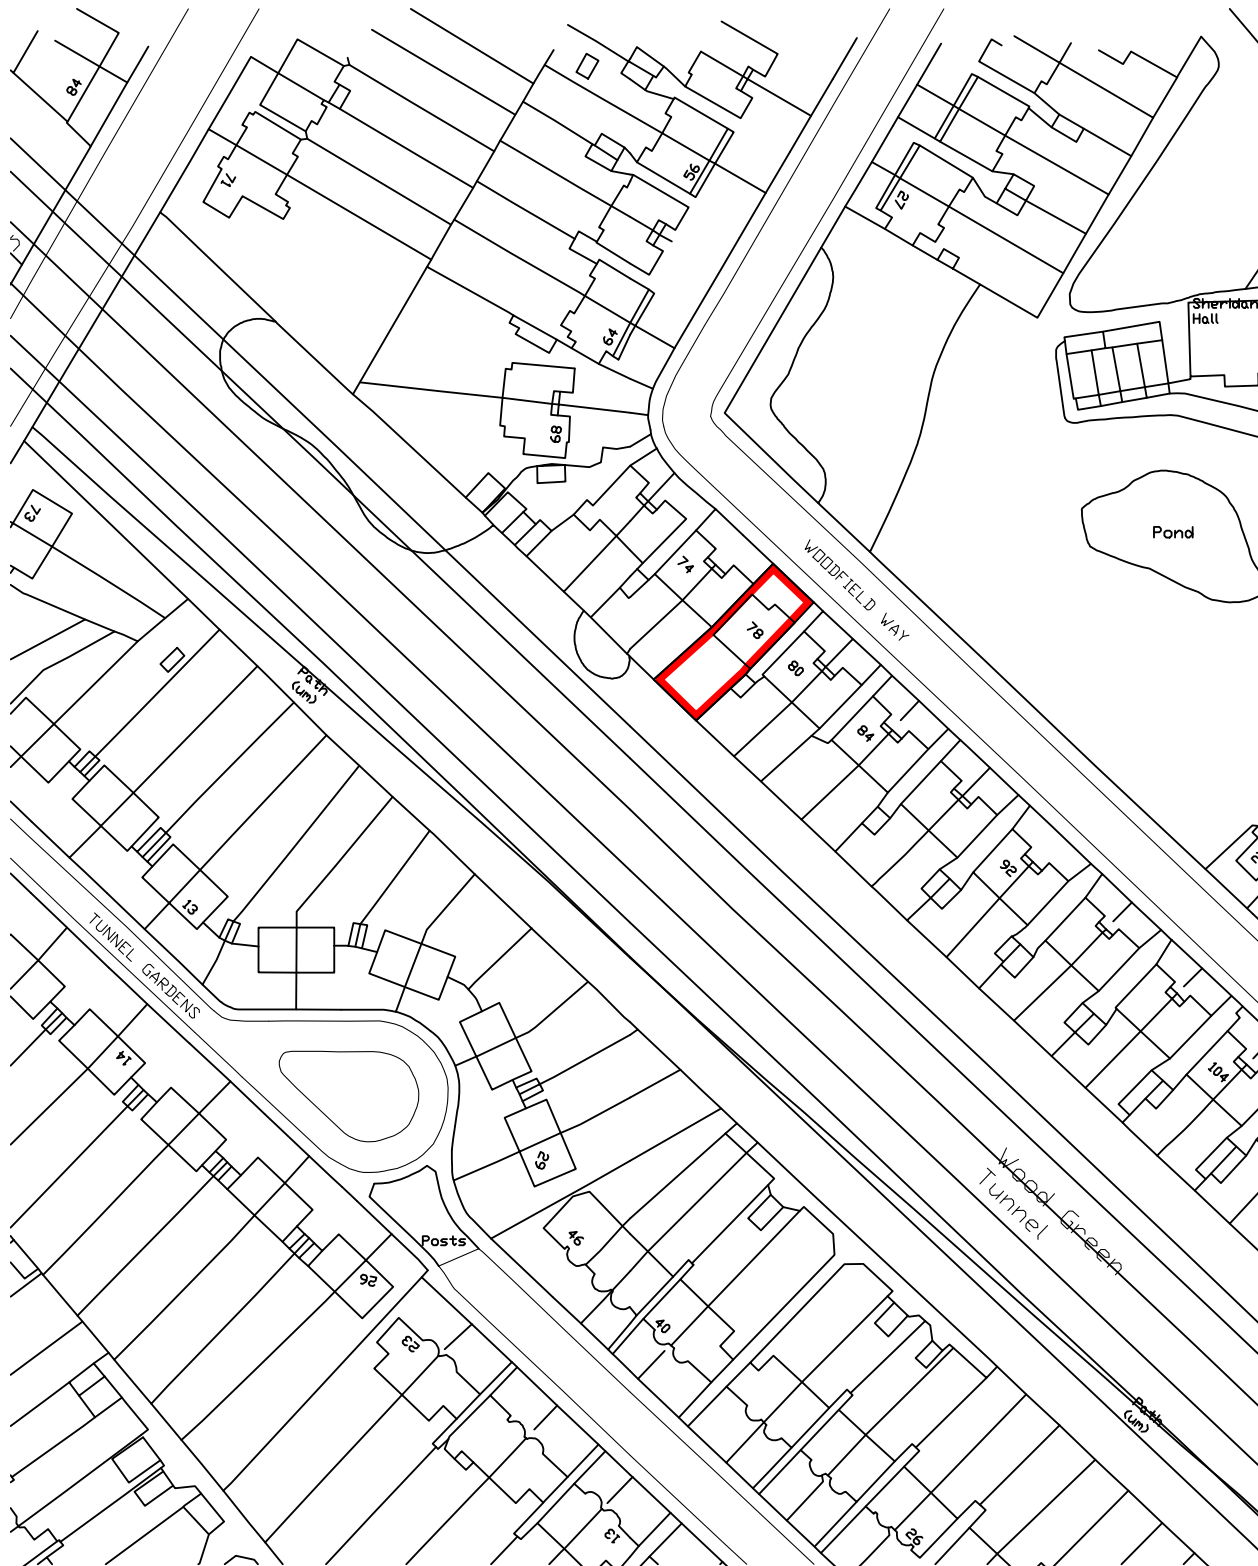


LOCATION PLAN
SCALE: 1:1250 @ A3

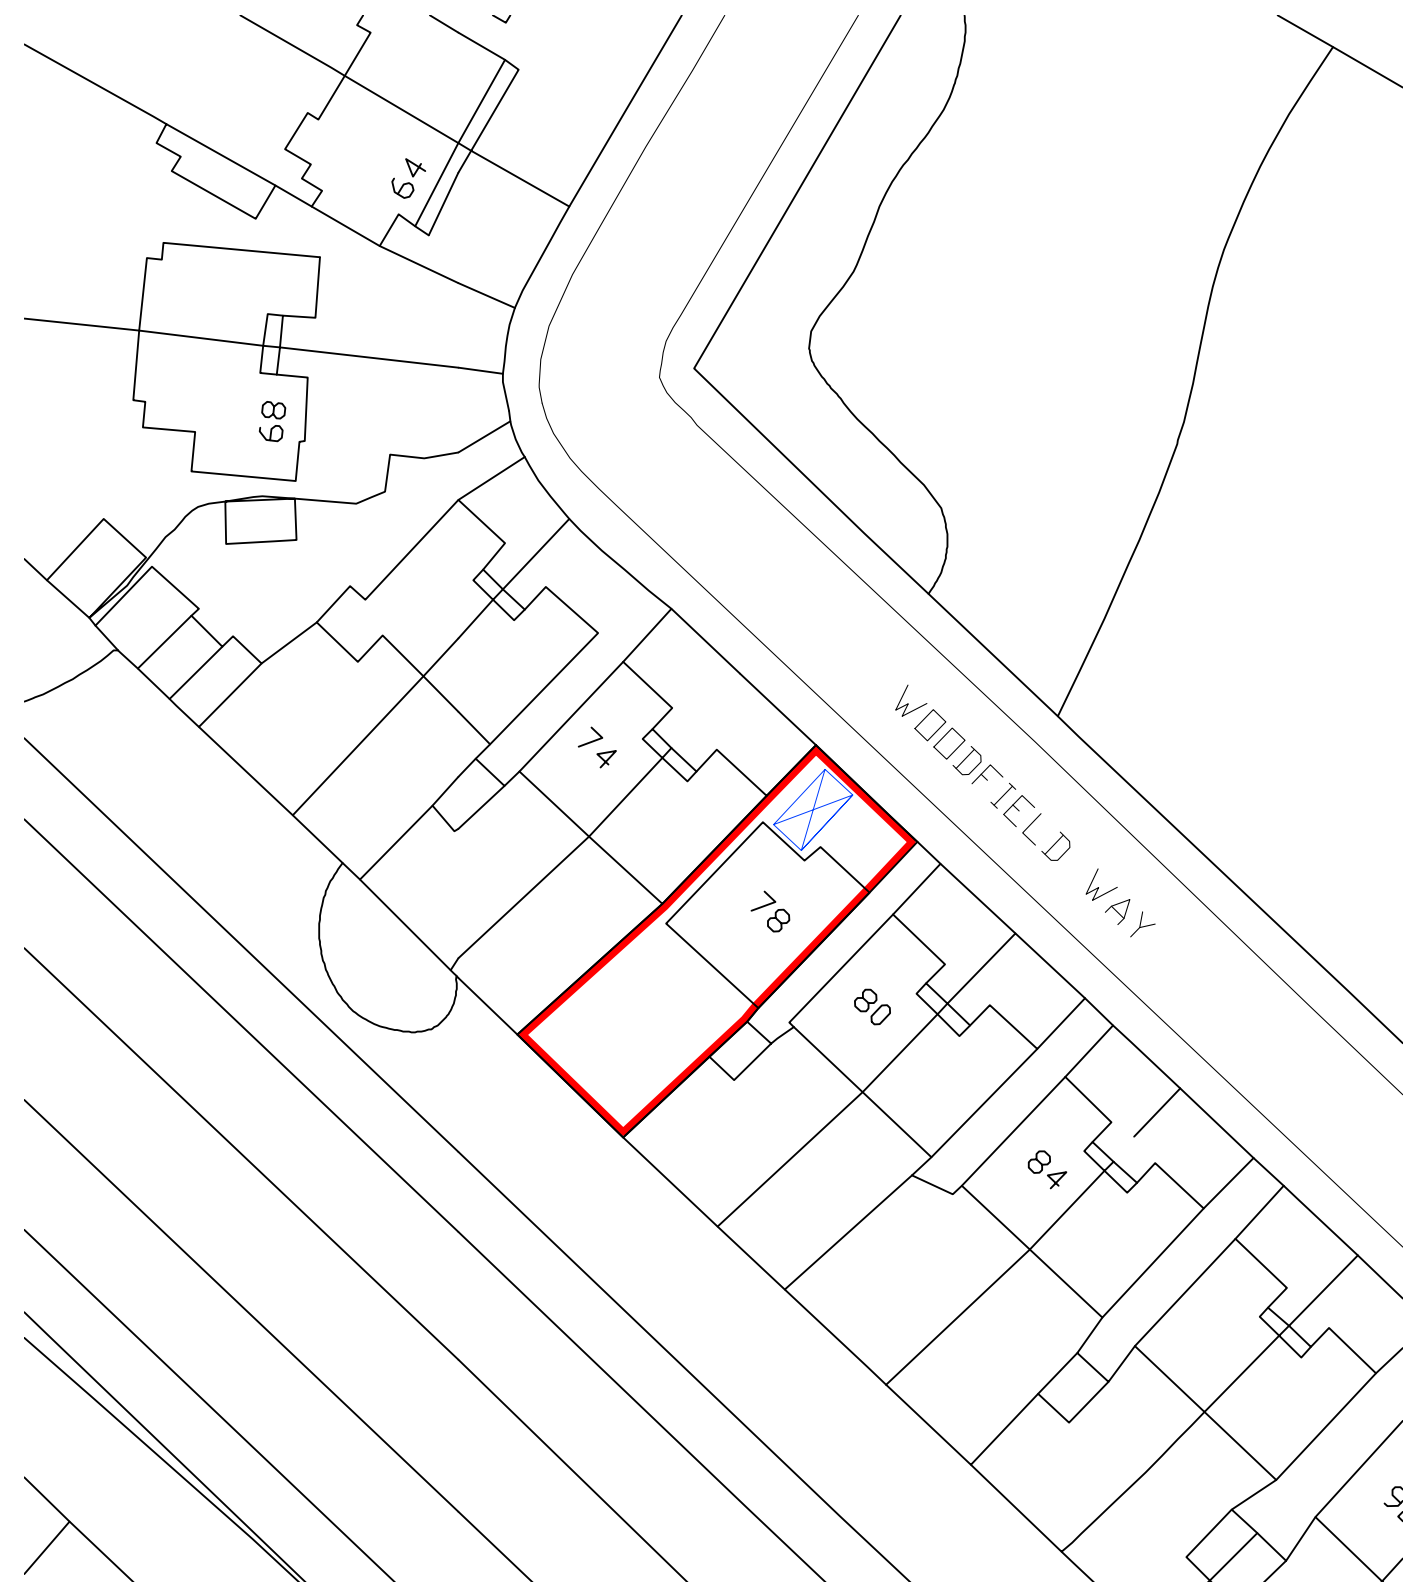

BLOCK PLAN
SCALE: 1:500 @ A3