



ALL DIMENSION TO BE CHECKED ON SITE.
COPYRIGHT RESERVED.


— Boundary Line

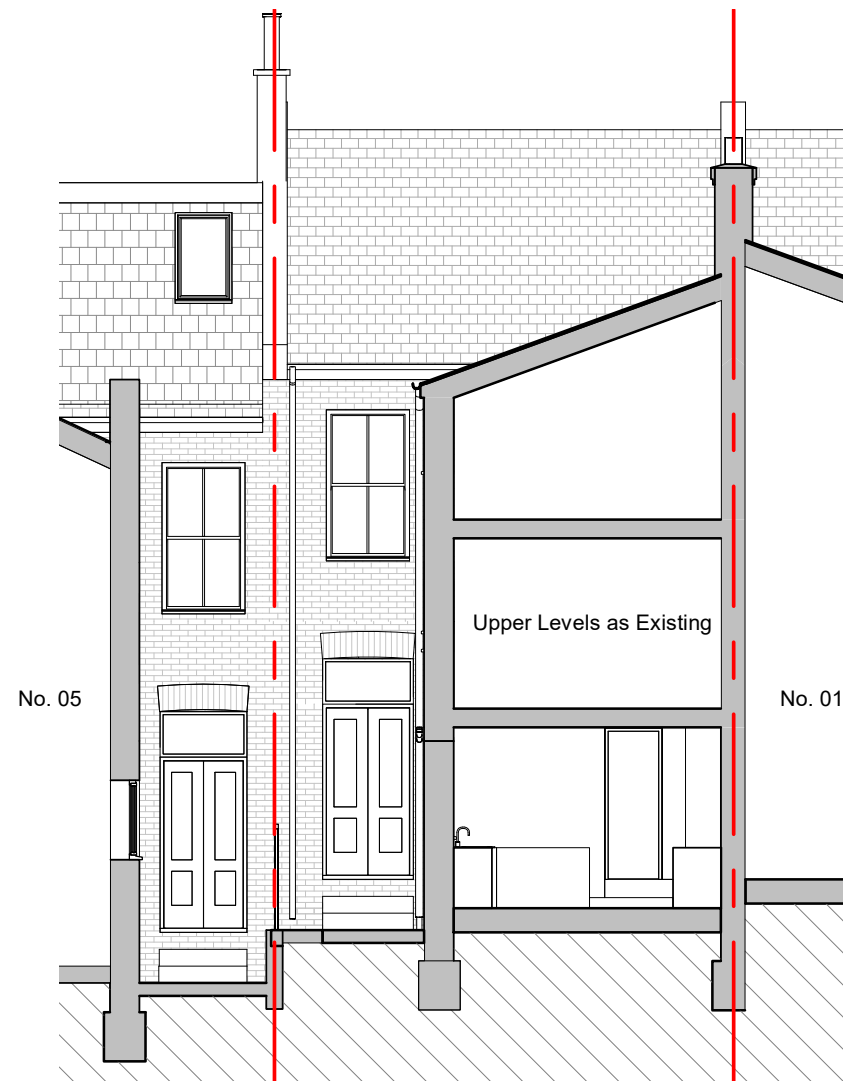

EXISTING SECTION AA
SCALE 1:100

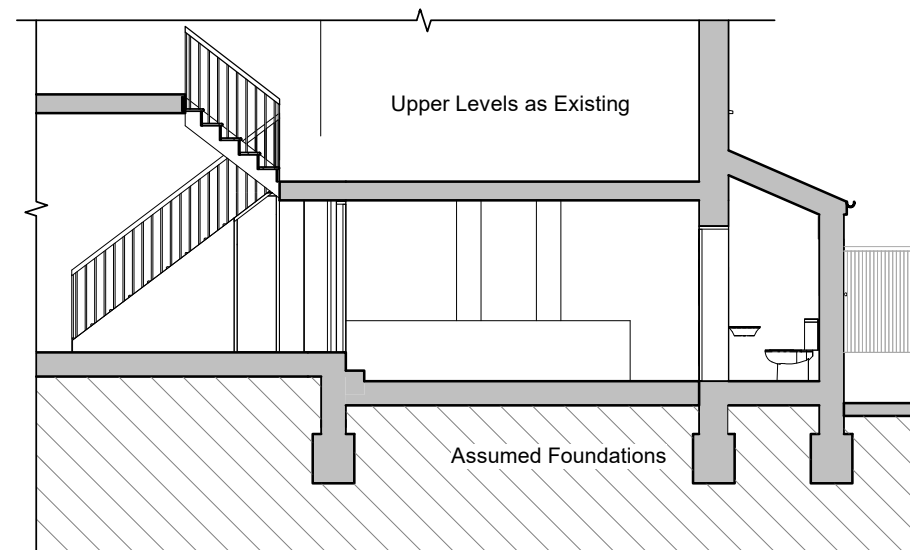

EXISTING SECTION BB
SCALE 1:100

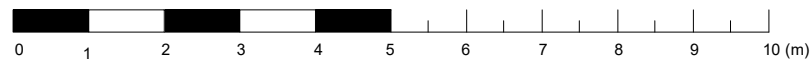

*	House holder Planning Application	AG	31.03.2023
REV/ISSUE	NOTE	DRN	DATE

SCALE	DATE	DRN	CHK
1:100@A3	18.10.2022	AG	MH

PROJECT
3 Gladwell Road, Crouch End, N8 9AA
DRAWING
Existing Section AA and BB

bubble architects STUDIO 205 THE BUSWORKS 39-41 NORTH ROAD LONDON N7 9DP WWW.BUBBLEARCHITECTS.CO.UK		
JOB NO	DRAWING NO	REV
022032	X-AA/BB-D-006	*