


REAR

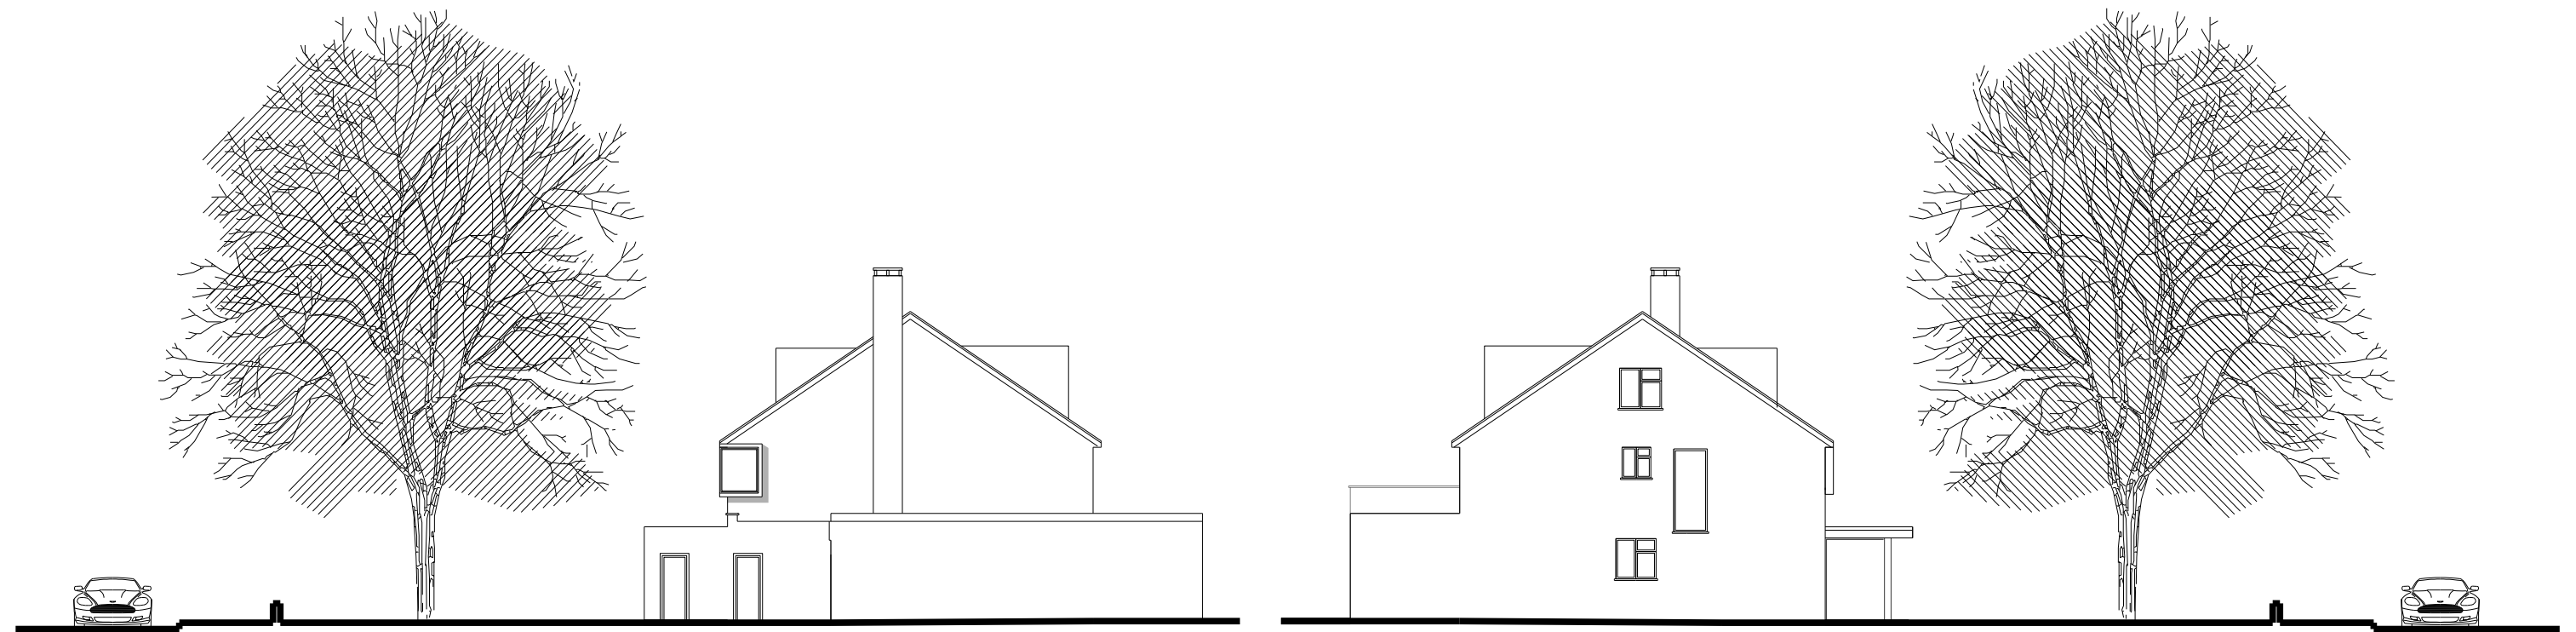

SOUTH

NORTH

Rev A Mar23 General amendments

0 2 4 6 10

37 STORMONT ROAD, HIGHGATE, N6 4NR

PROPOSED ELEVATIONS

G M L Architects

UNIT 3,1-4 Christina Street, London, EC2A 4PA
Tel: 020 7729 9595 Fax: 020 7729 1801 info@gmlarchitects.co.uk

SCALE: 1:200@A3
ISSUED FOR: PLANNING
FIRST ISSUED: 06/12/2022
DRAWN BY: AV CHECK BY: AV

5019/PA/21A