



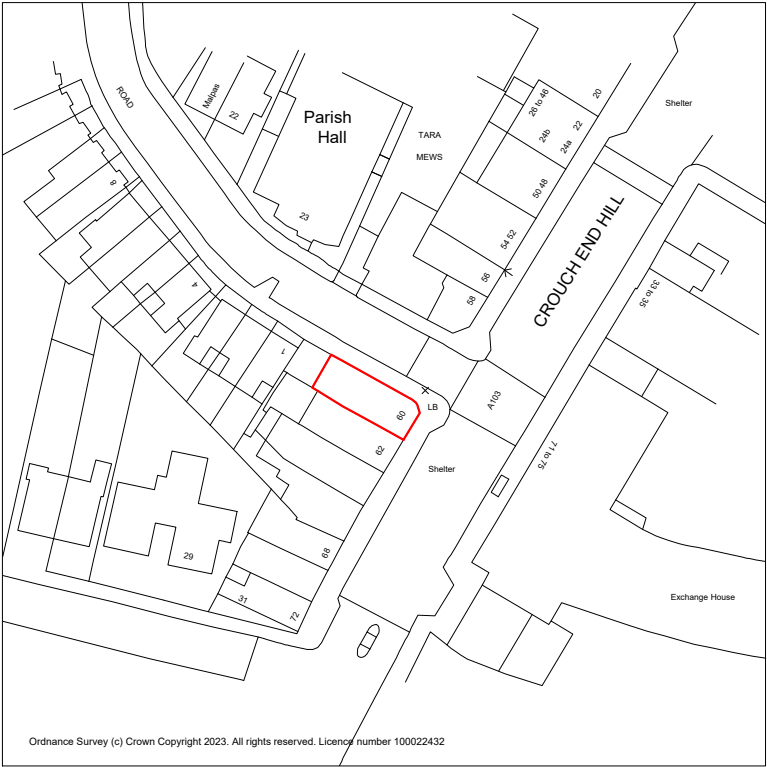

LOCATION PLAN

SCALE 1:1250

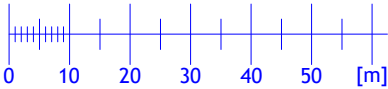

NOTES:
All dimensions are to be checked and verified on site prior to construction.

DRAWING TITLE
Location plan

CLIENT
Diane Lyczba

PROJECT ADDRESS
60 Crouch End Hill, London, N8 8AG

SCALE
1:1250 at A4

DRAWN BY
AB

DATE
April 2023

CHECKED BY
DD

DRAWING NO. 60CEH - 100