


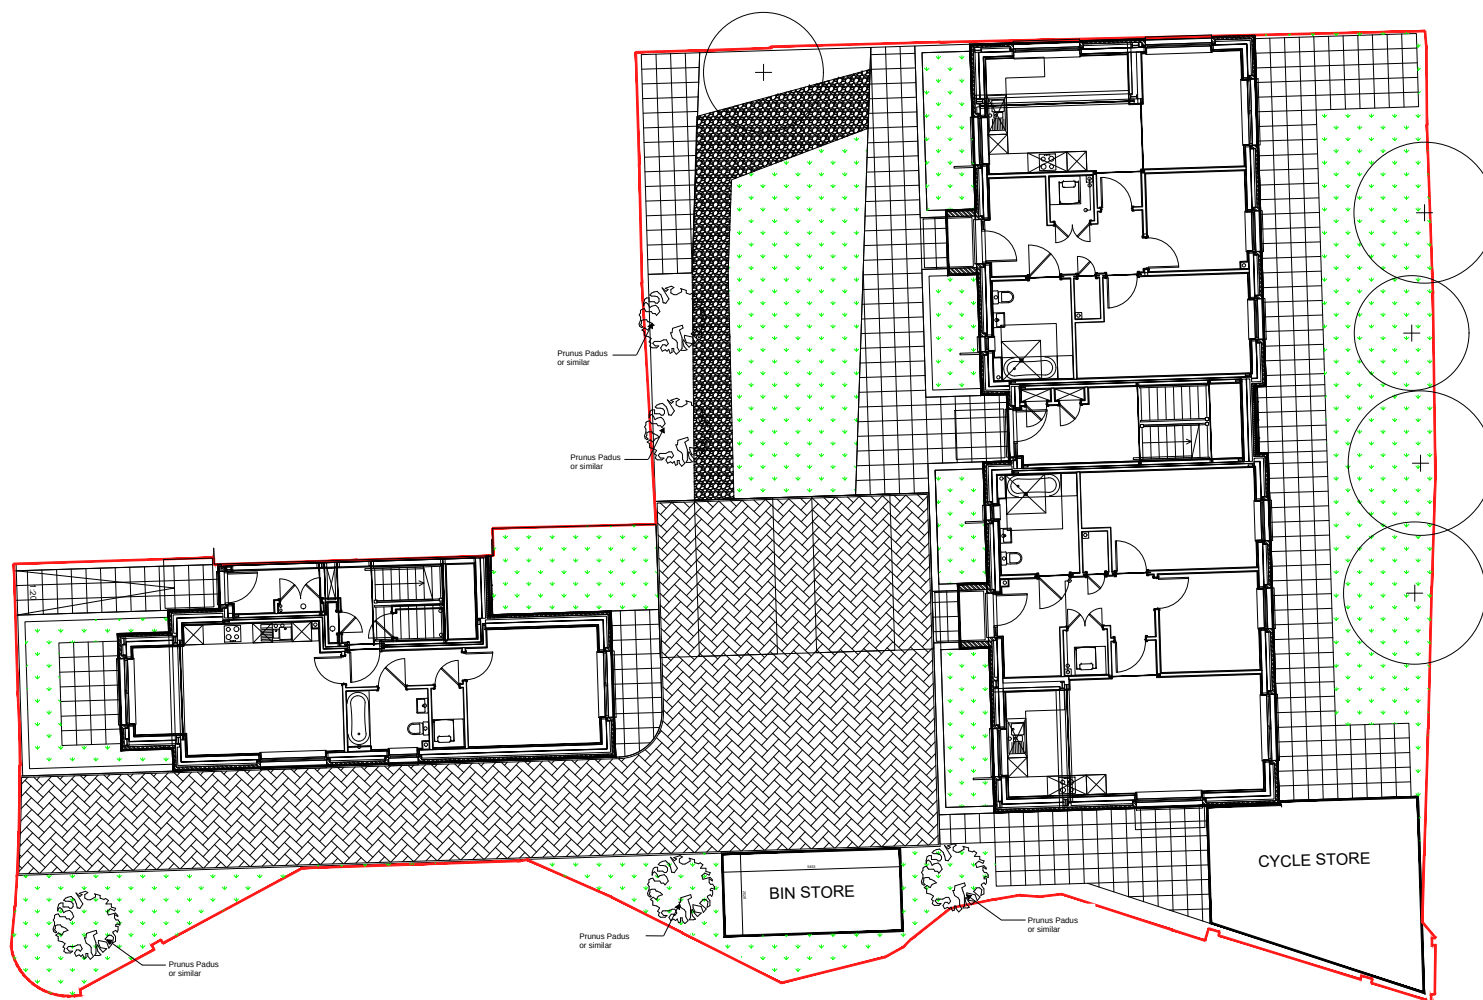

-  Grid pattern
-  Grass
-  Tobermore Pedesta
Paving Brindle or similar
-  Tobermore Textured
Flags Natural or similar
-  Gravel

Project	SCALE	DATE
Cornwall Road	As indicated	22/02/23
DRAWING NAME		
Landscaping Plan		
Drawn By	Checked	REV
H.K	S.S	
 29/01/2023 London 020 7123 4567		