



FOR CONTINUATION SEE SHEET 1

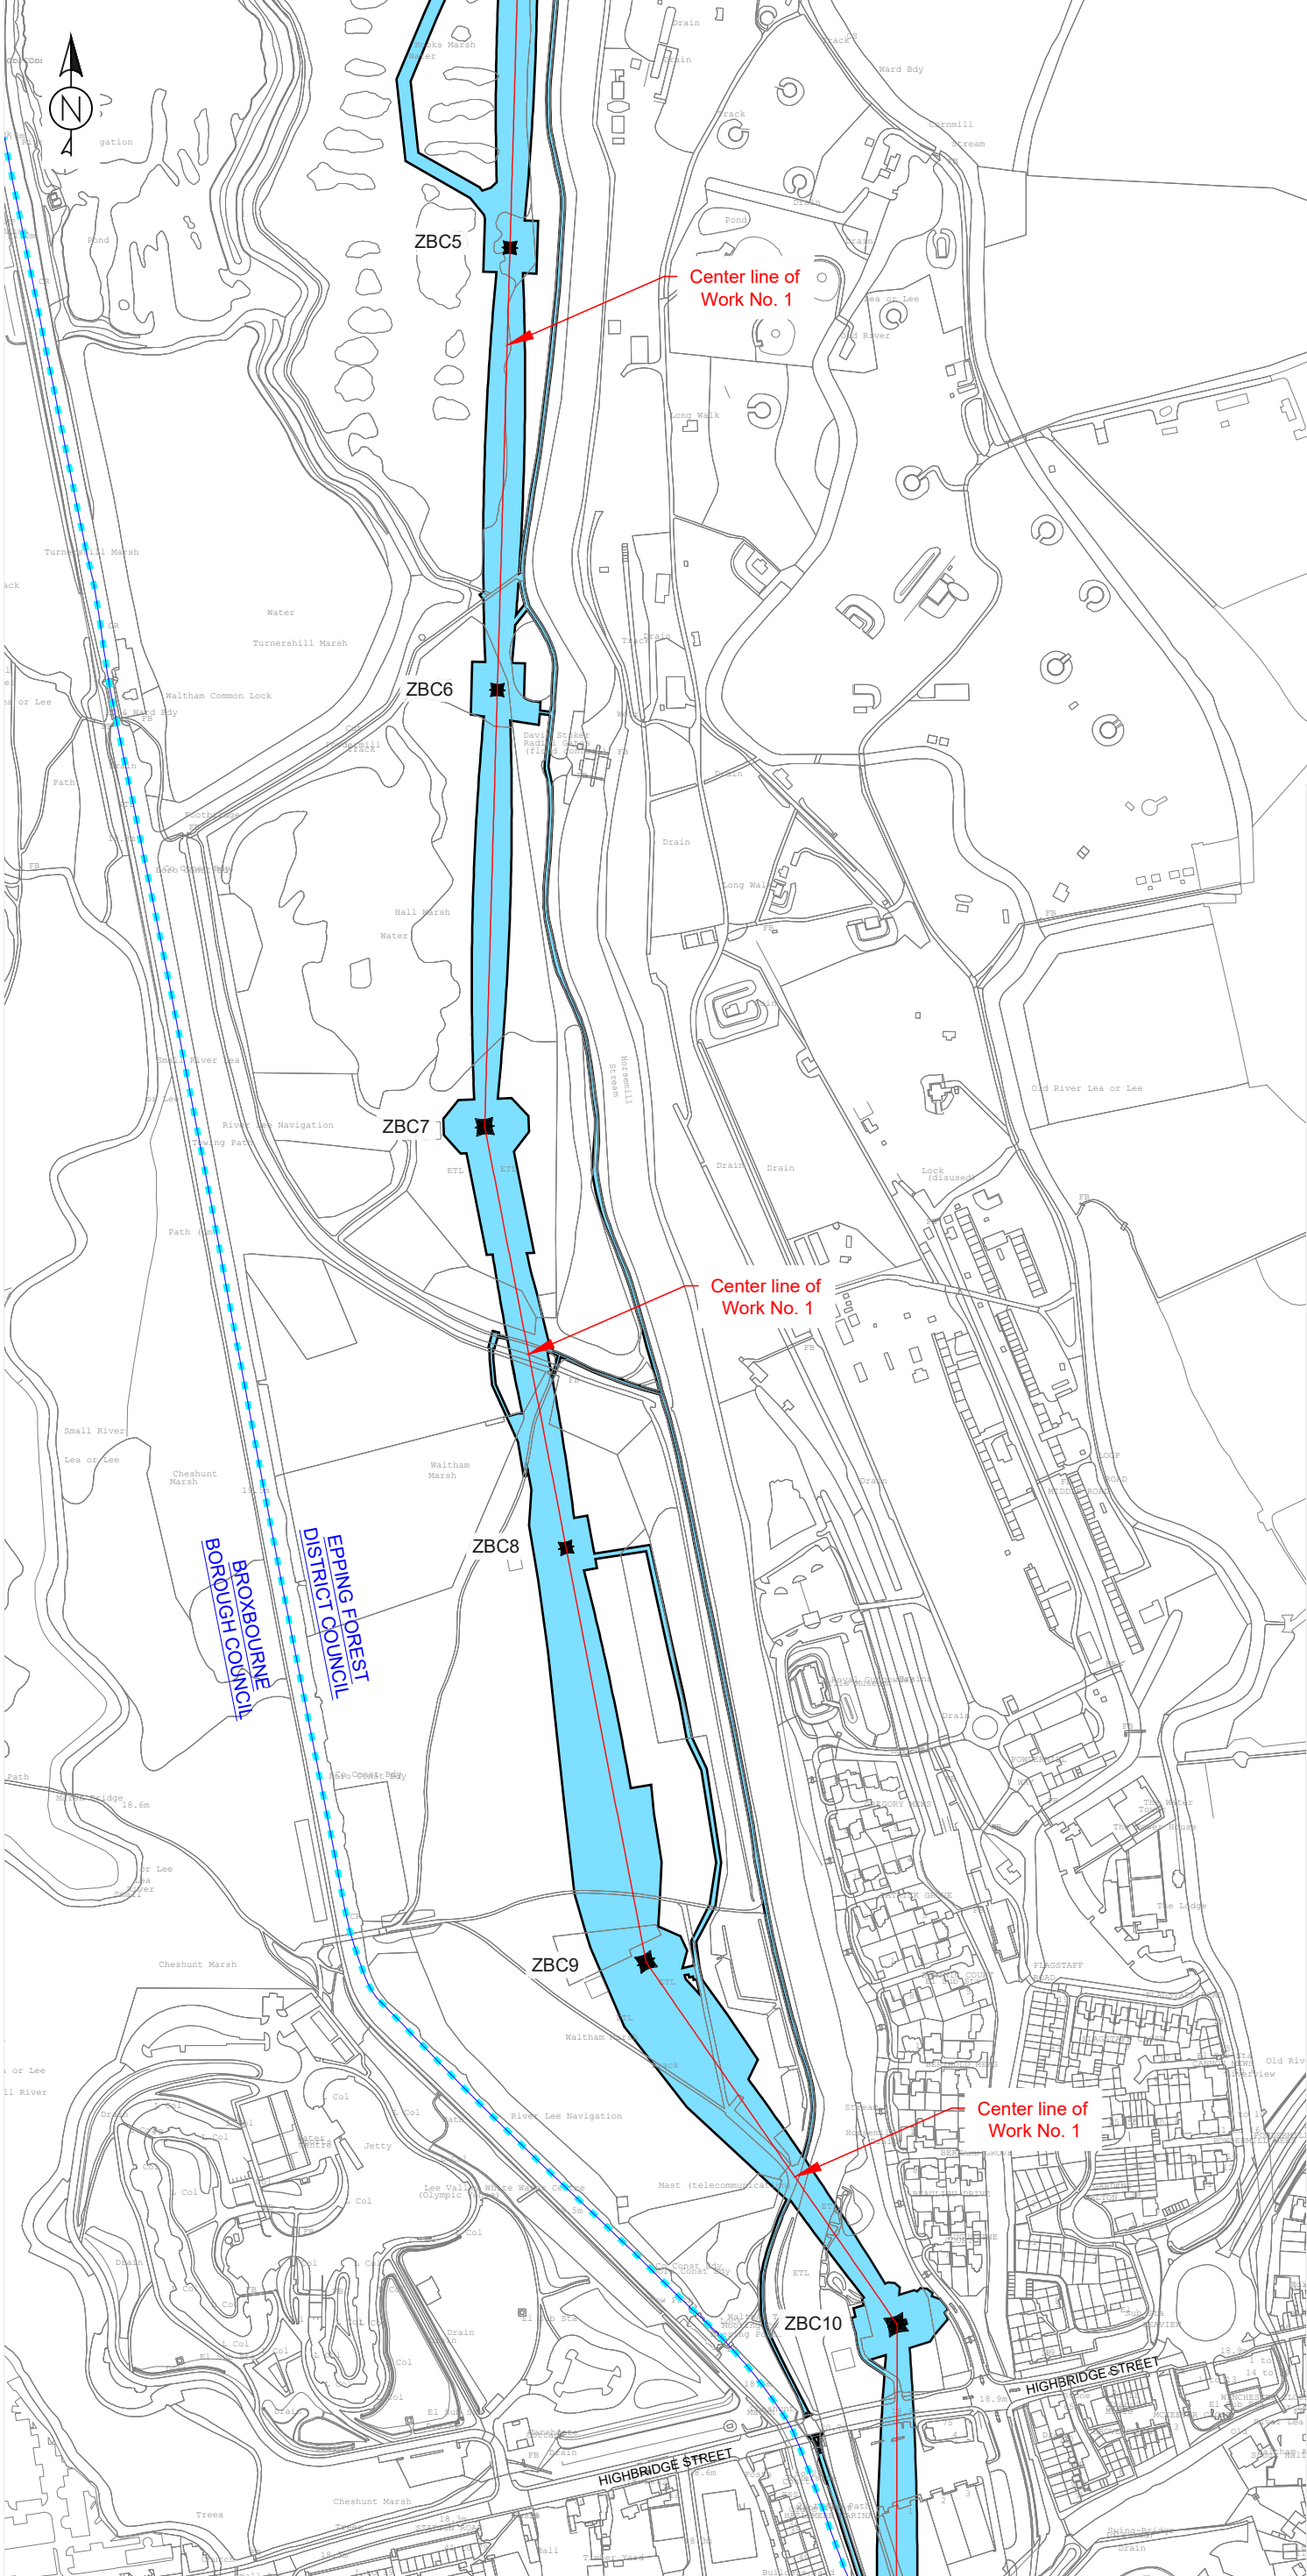

FOR CONTINUATION SEE SHEET 3

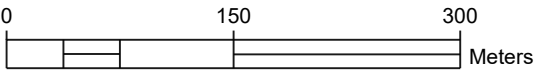


nationalgrid

**NORTH LONDON REINFORCEMENT PROJECT
ORDER WORKS PLANS (REGULATIONS 5(2)(J))**

EEPING FOREST DISTRICT COUNCIL

Sheet:

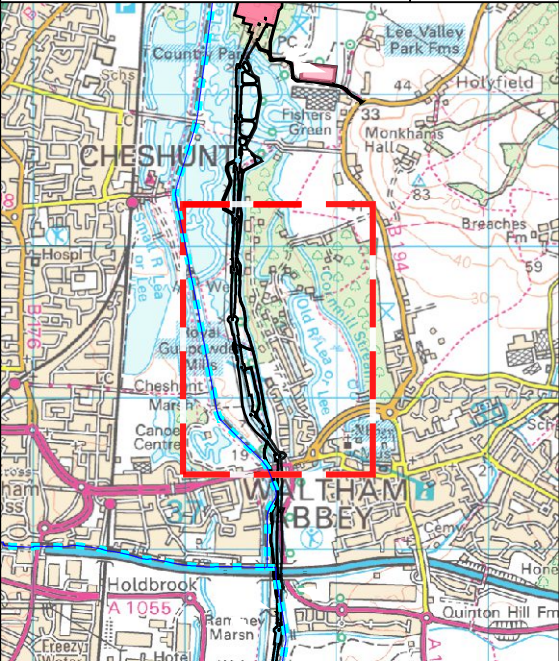

LEGEND

CONSTRUCTION

- ORDER LIMITS
- BOROUGH BOUNDARY
- COMMENCEMENT OF WORKS
- TERMINATION OF WORKS
- PYLON LOCATIONS
- Pylon number

STAGES

- STAGE 1
- STAGE 2
- STAGE 3
- STAGE 4
- STAGE 5



v1	09/02/2023	Published	ASA	MR
Version	Date	Remarks	Author	Checked
Scale: 1:5000			Paper Size: A3	

This drawing is scale at paper size a3, therefore any prints taken at different sizes will affect the accuracy of the measurement units and should not be scaled against.

Reproduced from ordnance survey maps, by permission of the ordnance survey on behalf of the controller of her majesty's stationery office. ©Crown copyright Ordnance Survey. OS Licence no. 100048471

Copyright - not to be reproduced without the written permission of the national grid electricity transmission plc


FOR CONTINUATION SEE SHEET 2

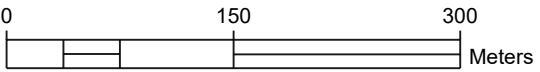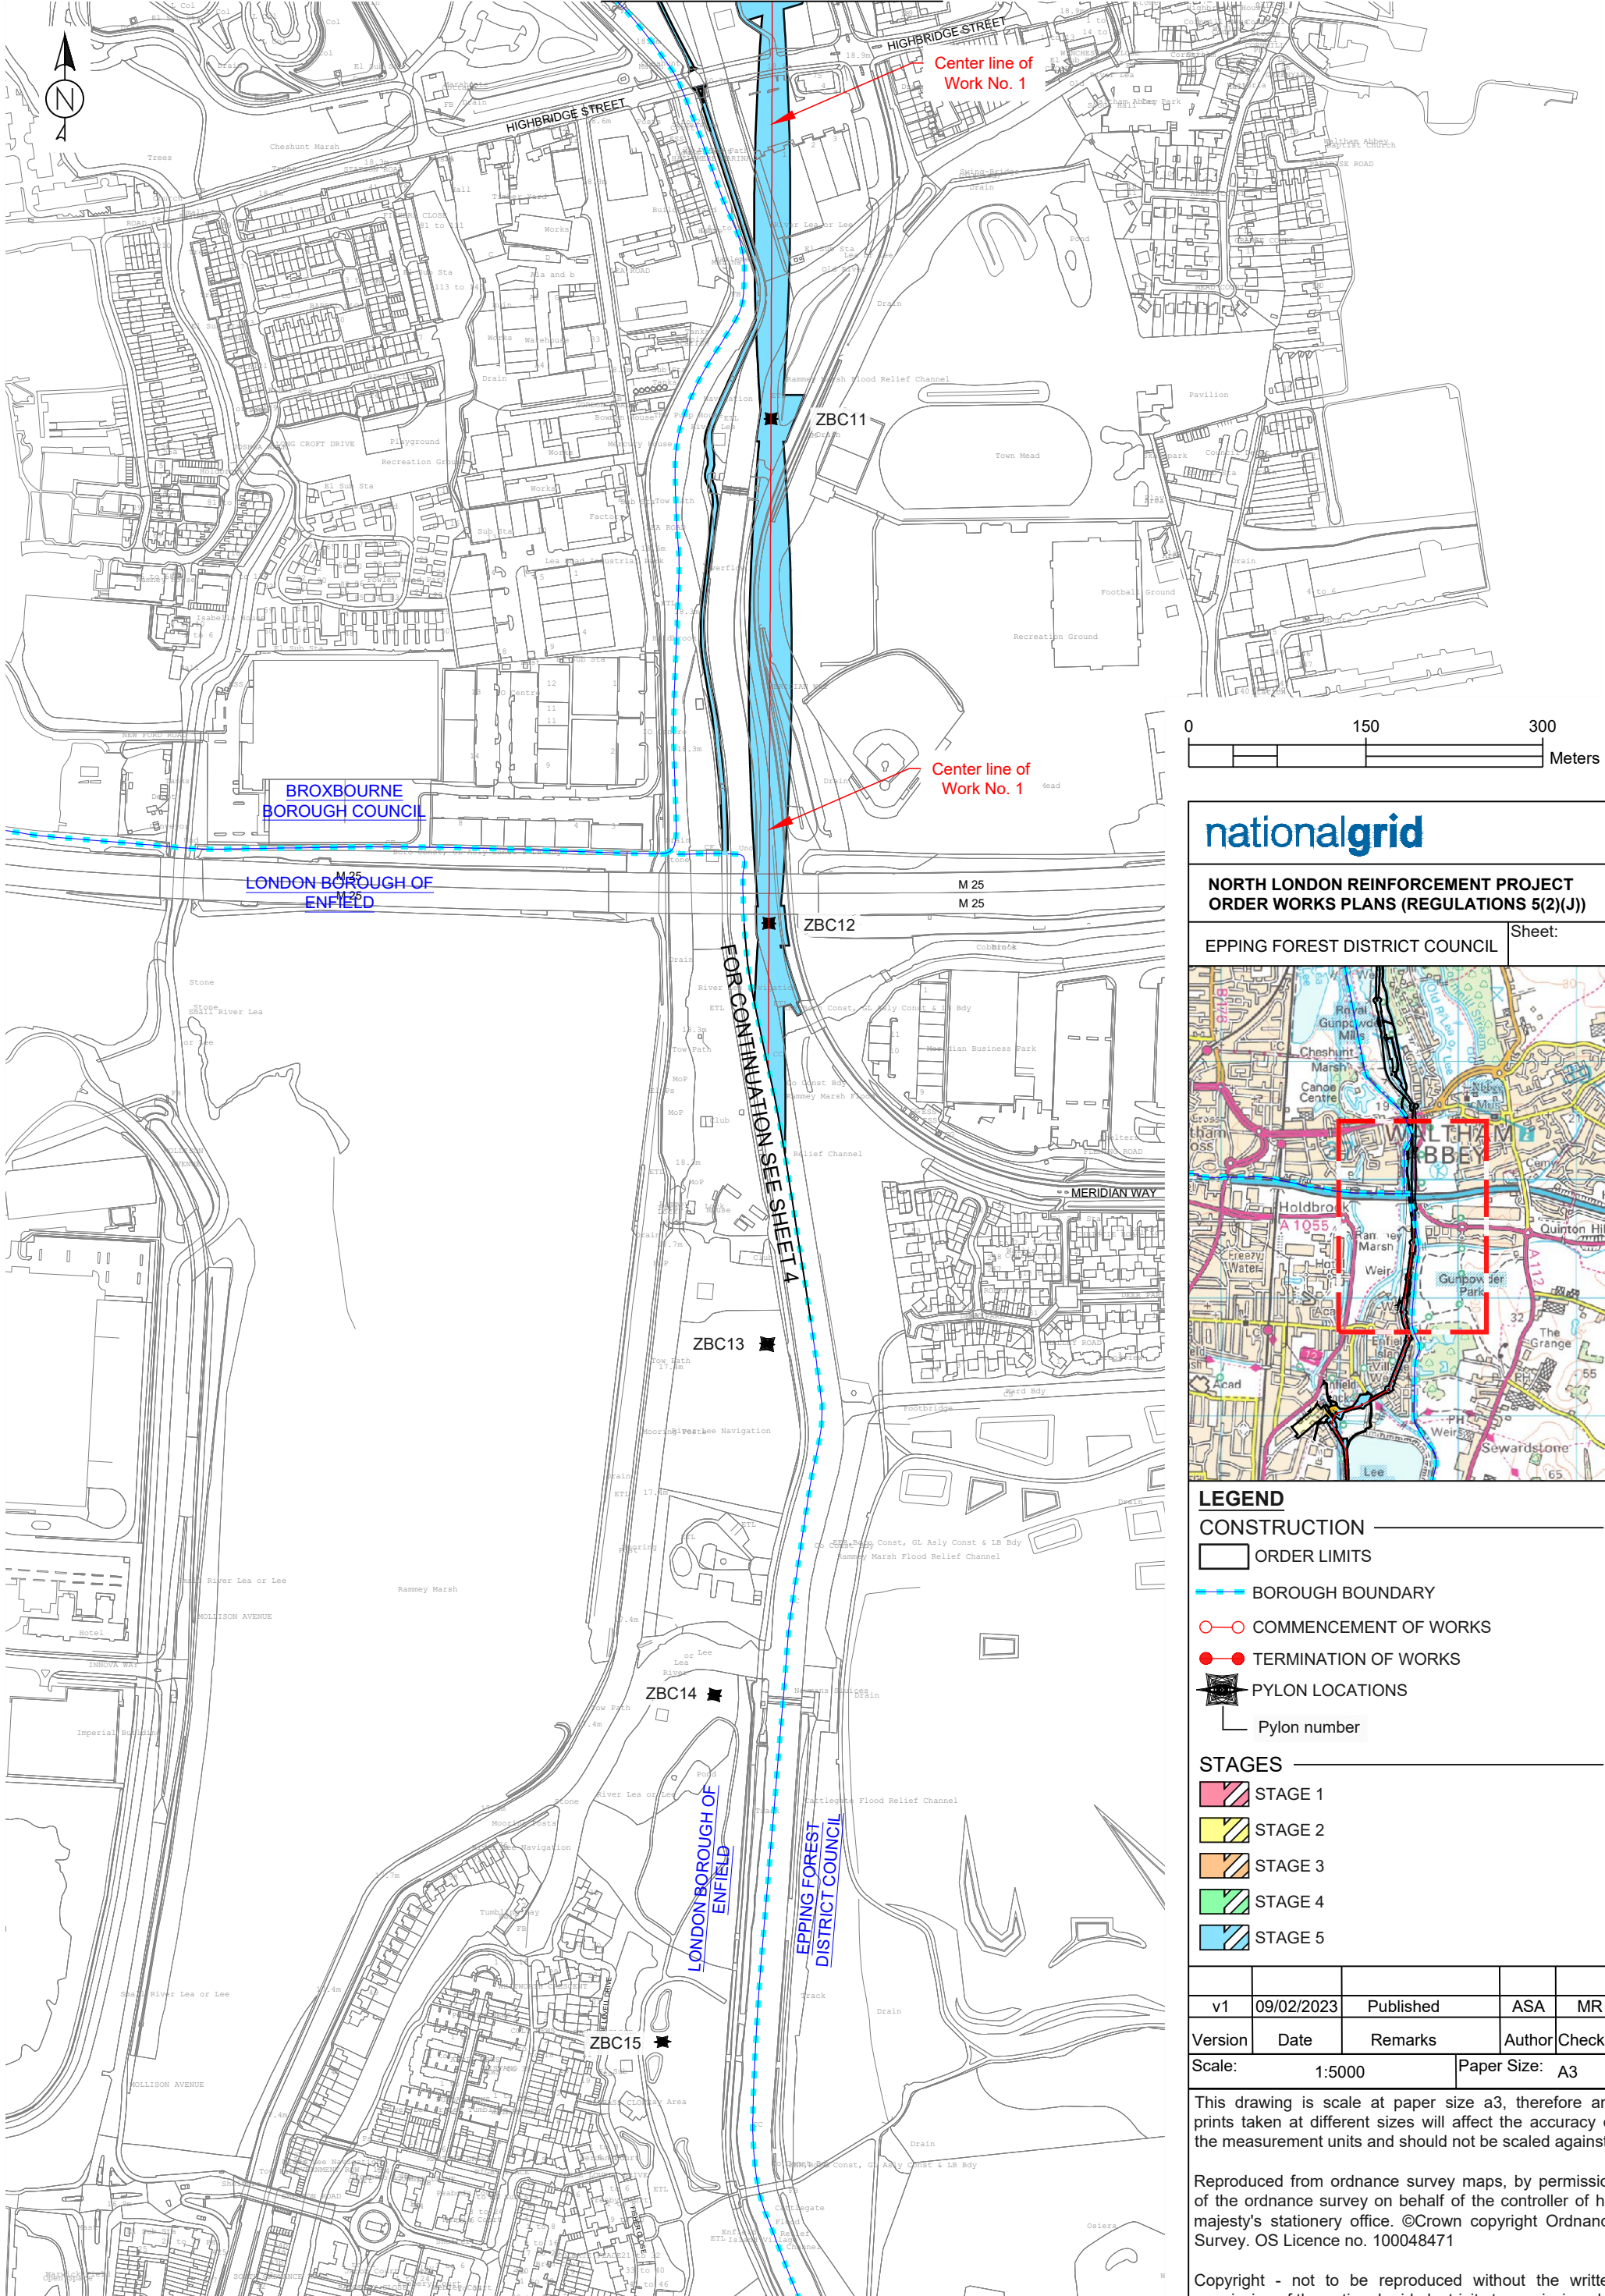

nationalgrid

**NORTH LONDON REINFORCEMENT PROJECT
ORDER WORKS PLANS (REGULATIONS 5(2)(J))**

EPPING FOREST DISTRICT COUNCIL Sheet:

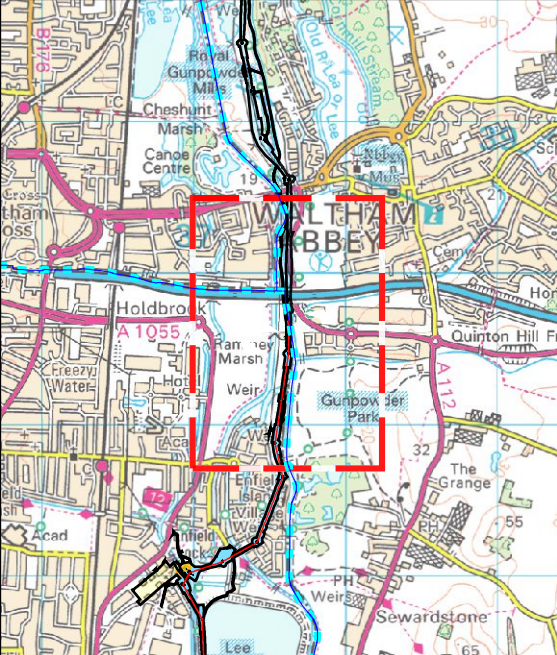

LEGEND

CONSTRUCTION

- ORDER LIMITS
- BOROUGH BOUNDARY
- COMMENCEMENT OF WORKS
- TERMINATION OF WORKS
- PYLON LOCATIONS
- Pylon number

STAGES


- STAGE 1
- STAGE 2
- STAGE 3
- STAGE 4
- STAGE 5

v1	09/02/2023	Published	ASA	MR
Version	Date	Remarks	Author	Checked
Scale: 1:5000			Paper Size: A3	

This drawing is scale at paper size a3, therefore any prints taken at different sizes will affect the accuracy of the measurement units and should not be scaled against.

Reproduced from ordnance survey maps, by permission of the ordnance survey on behalf of the controller of her majesty's stationery office. ©Crown copyright Ordnance Survey. OS Licence no. 100048471

Copyright - not to be reproduced without the written permission of the national grid electricity transmission plc

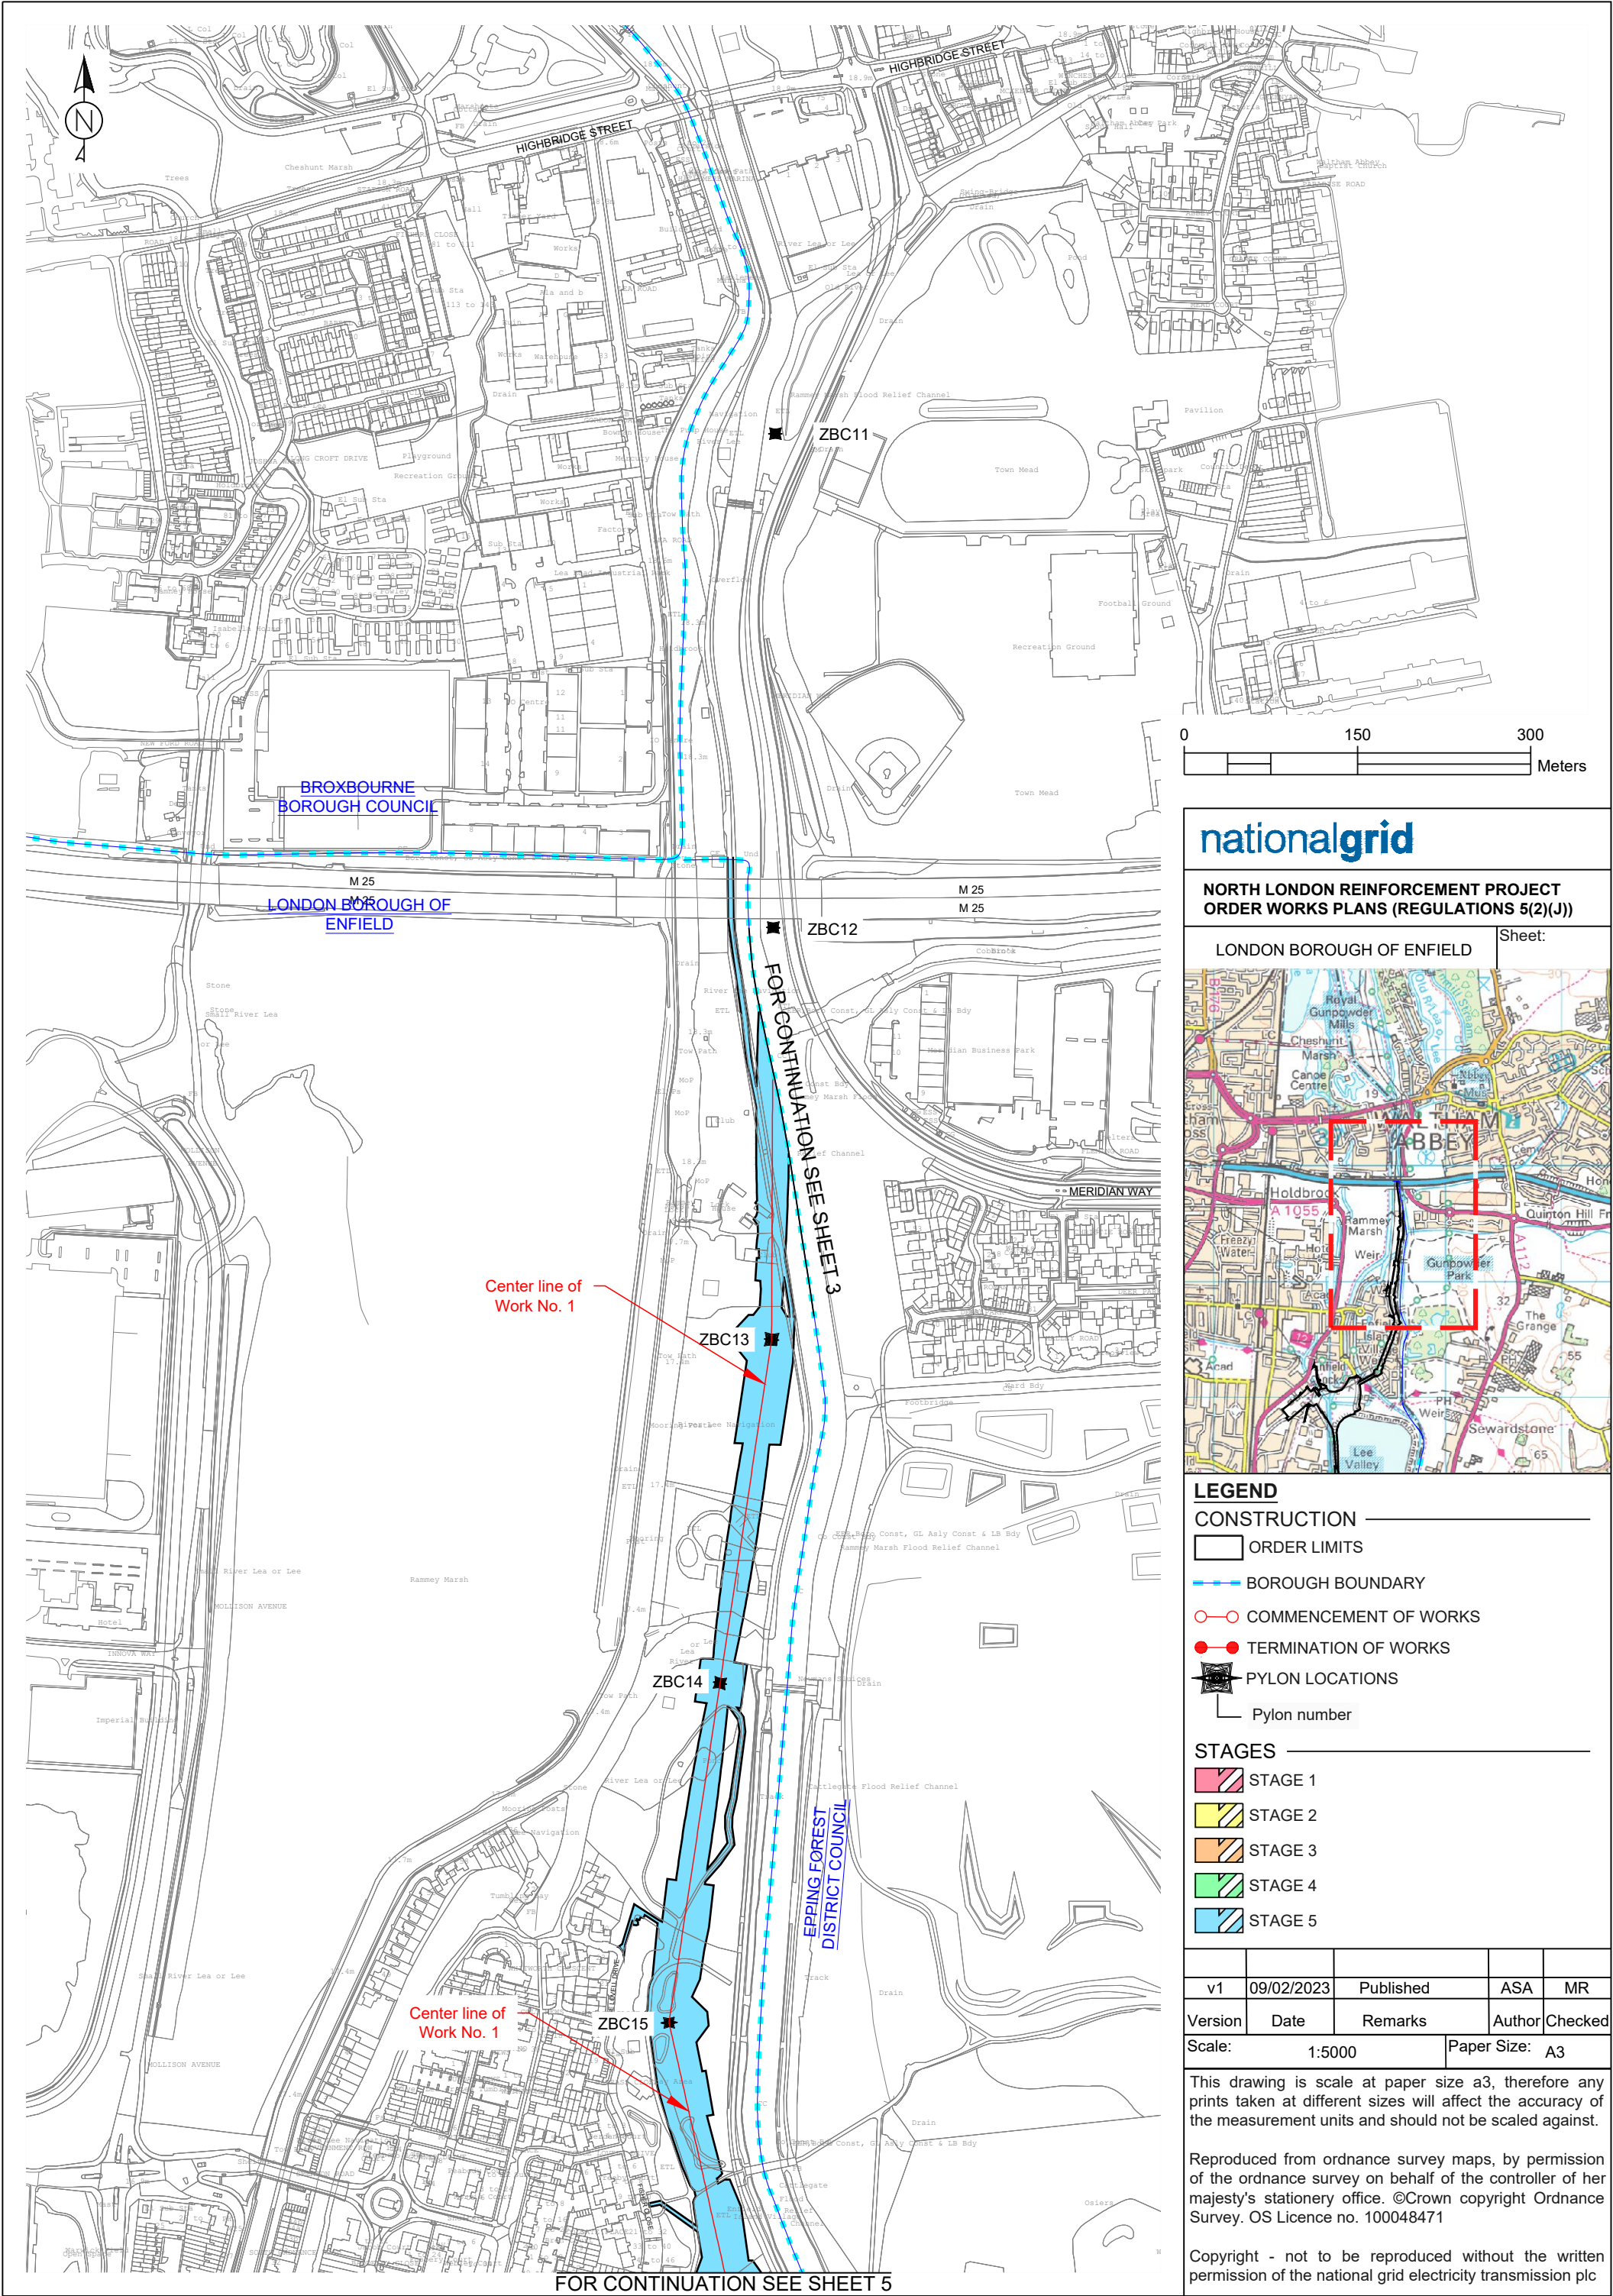

**NORTH LONDON REINFORCEMENT PROJECT
ORDER WORKS PLANS (REGULATIONS 5(2)(J))**

LONDON BOROUGH OF ENFIELD

Sheet:

LEGEND

CONSTRUCTION

ORDER LIMITS

BOROUGH BOUNDARY

COMMENCEMENT OF WORKS

TERMINATION OF WORKS

PYLON LOCATIONS

Pylon number

STAGES

STAGE 1

STAGE 2

STAGE 3

STAGE 4

STAGE 5


v1	09/02/2023	Published	ASA	MR
Version	Date	Remarks	Author	Checked
Scale: 1:5000		Paper Size: A3		

This drawing is scale at paper size a3, therefore any prints taken at different sizes will affect the accuracy of the measurement units and should not be scaled against.

Reproduced from ordnance survey maps, by permission of the ordnance survey on behalf of the controller of her majesty's stationery office. ©Crown copyright Ordnance Survey. OS Licence no. 100048471

Copyright - not to be reproduced without the written permission of the national grid electricity transmission plc

FOR CONTINUATION SEE SHEET 4

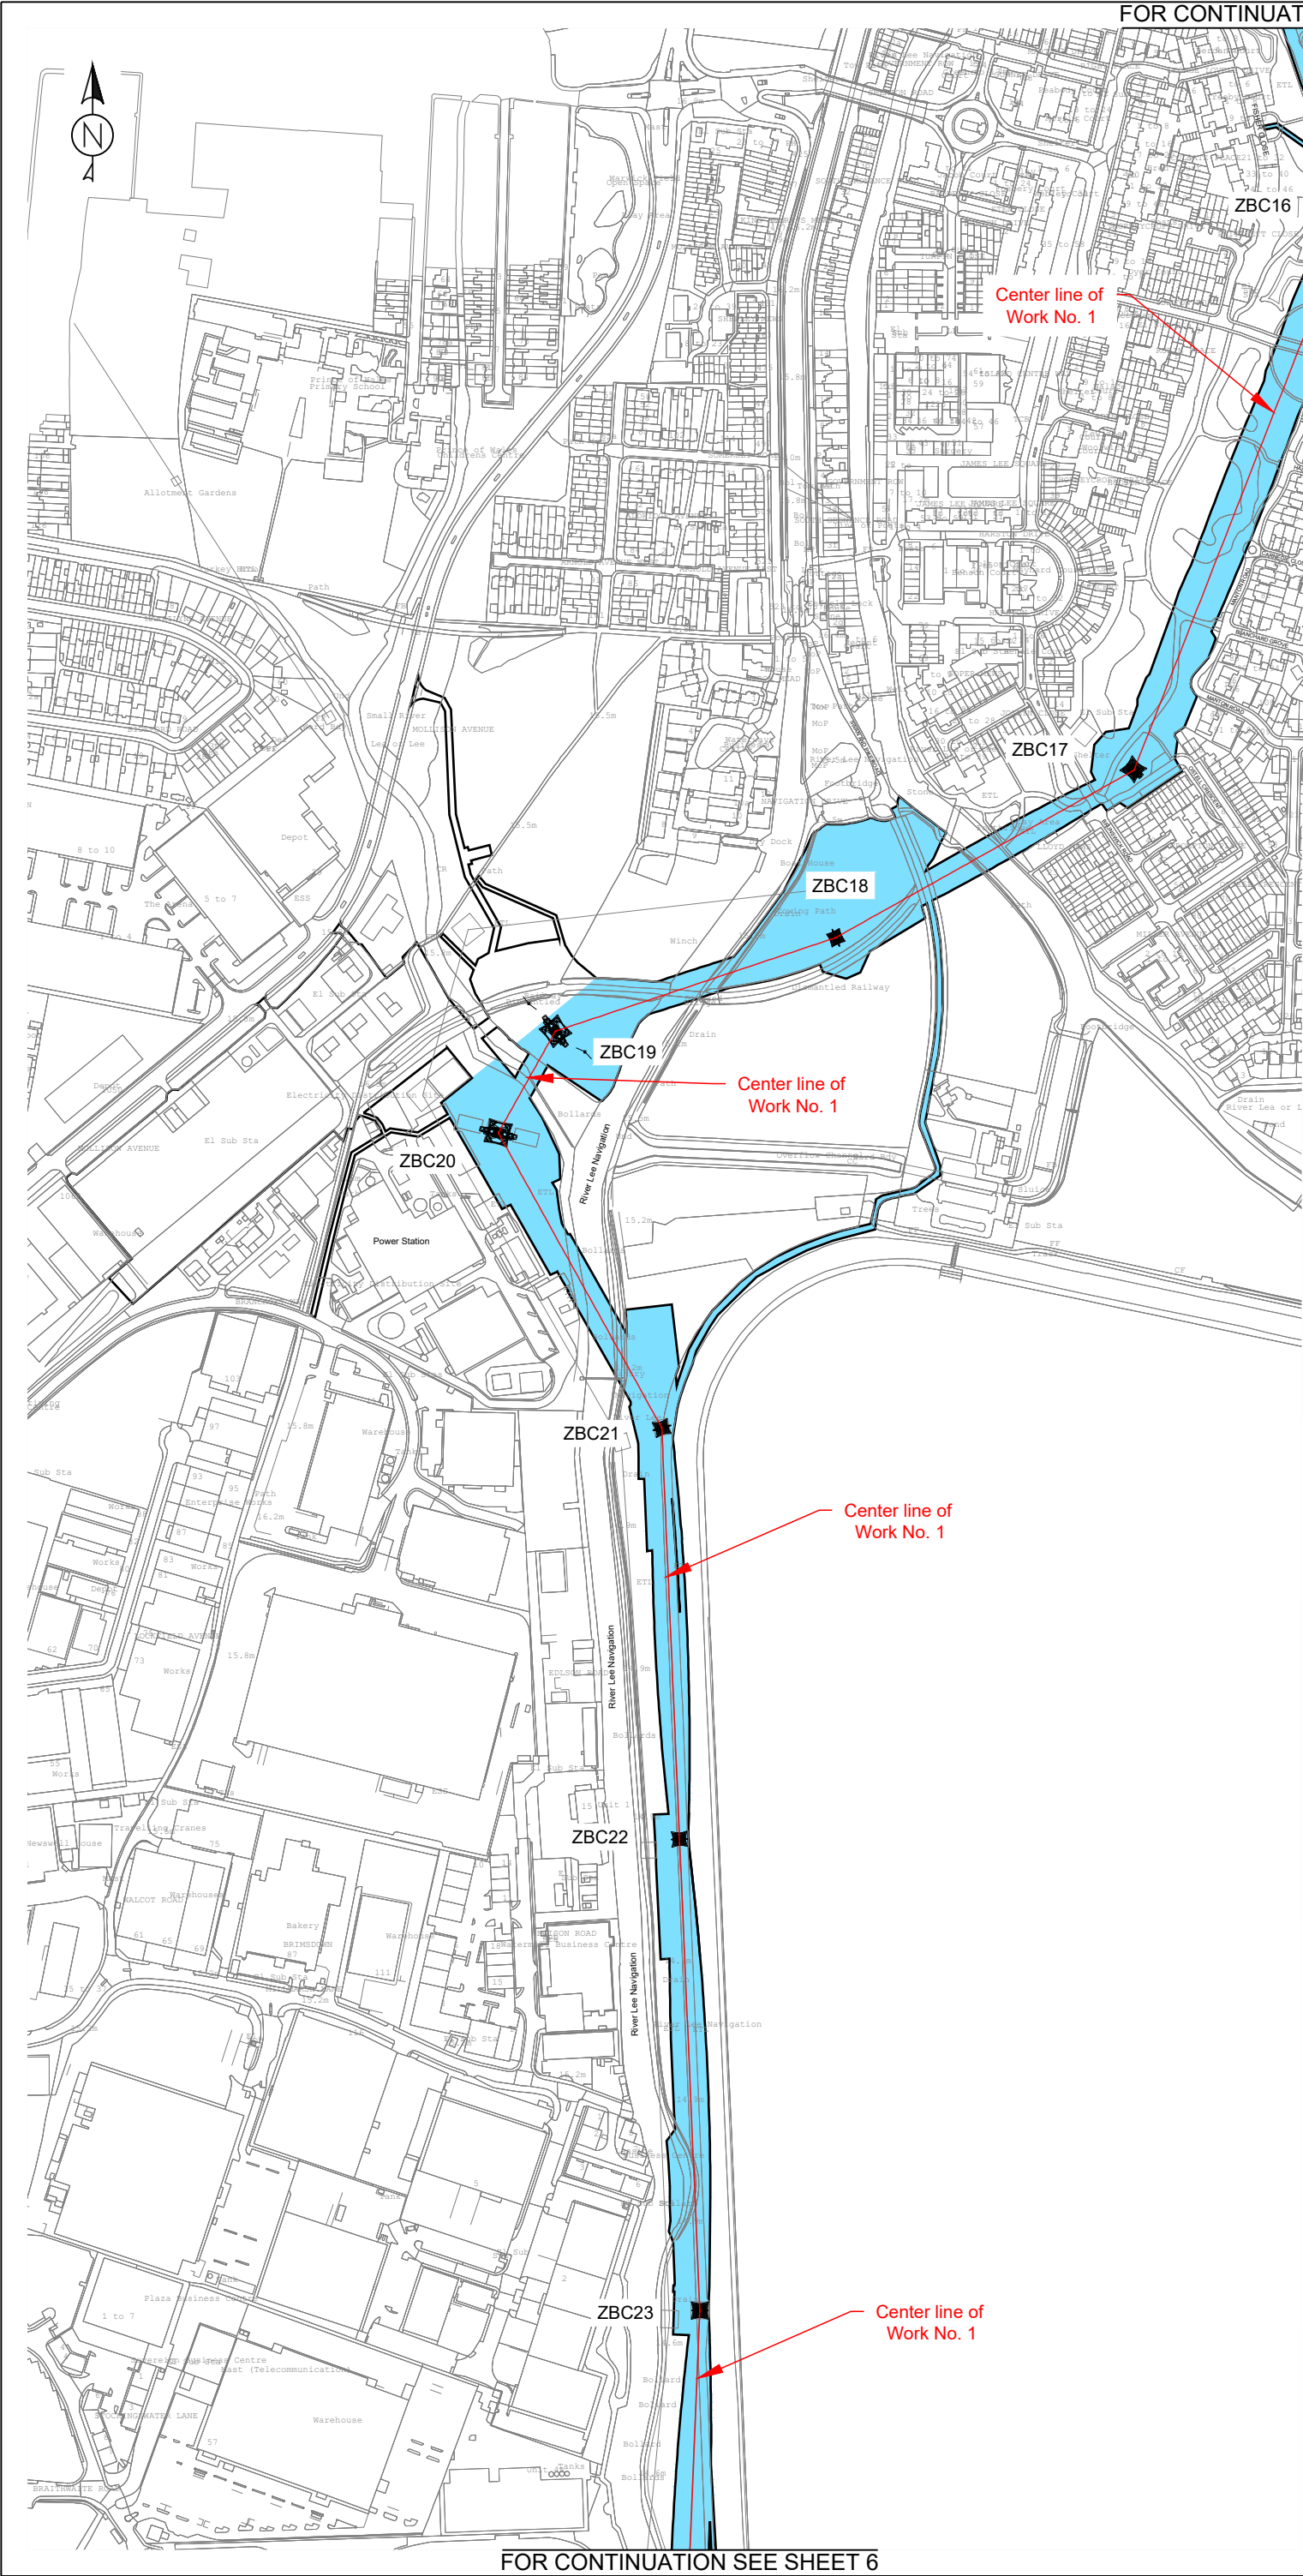


nationalgrid

**NORTH LONDON REINFORCEMENT PROJECT
ORDER WORKS PLANS (REGULATIONS 5(2)(J))**

LONDON BOROUGH OF ENFIELD

Sheet:

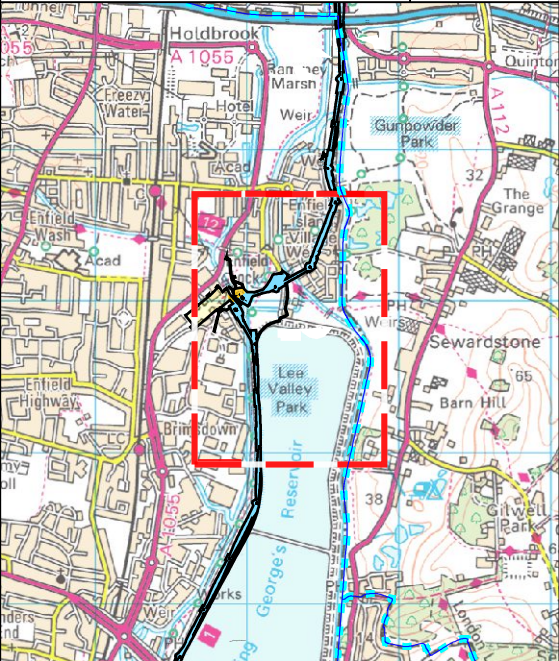

LEGEND

CONSTRUCTION

- ORDER LIMITS
- BOROUGH BOUNDARY
- COMMENCEMENT OF WORKS
- TERMINATION OF WORKS
- PYLON LOCATIONS
- Pylon number
- STAGE 5



v1	09/02/2023	Published	ASA	MR
Version	Date	Remarks	Author	Checked
Scale: 1:5000			Paper Size: A3	

This drawing is scale at paper size a3, therefore any prints taken at different sizes will affect the accuracy of the measurement units and should not be scaled against.

Reproduced from ordnance survey maps, by permission of the ordnance survey on behalf of the controller of her majesty's stationery office. ©Crown copyright Ordnance Survey. OS Licence no. 100048471

Copyright - not to be reproduced without the written permission of the national grid electricity transmission plc

FOR CONTINUATION SEE SHEET 6

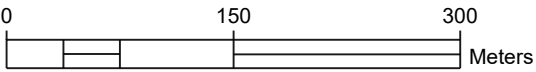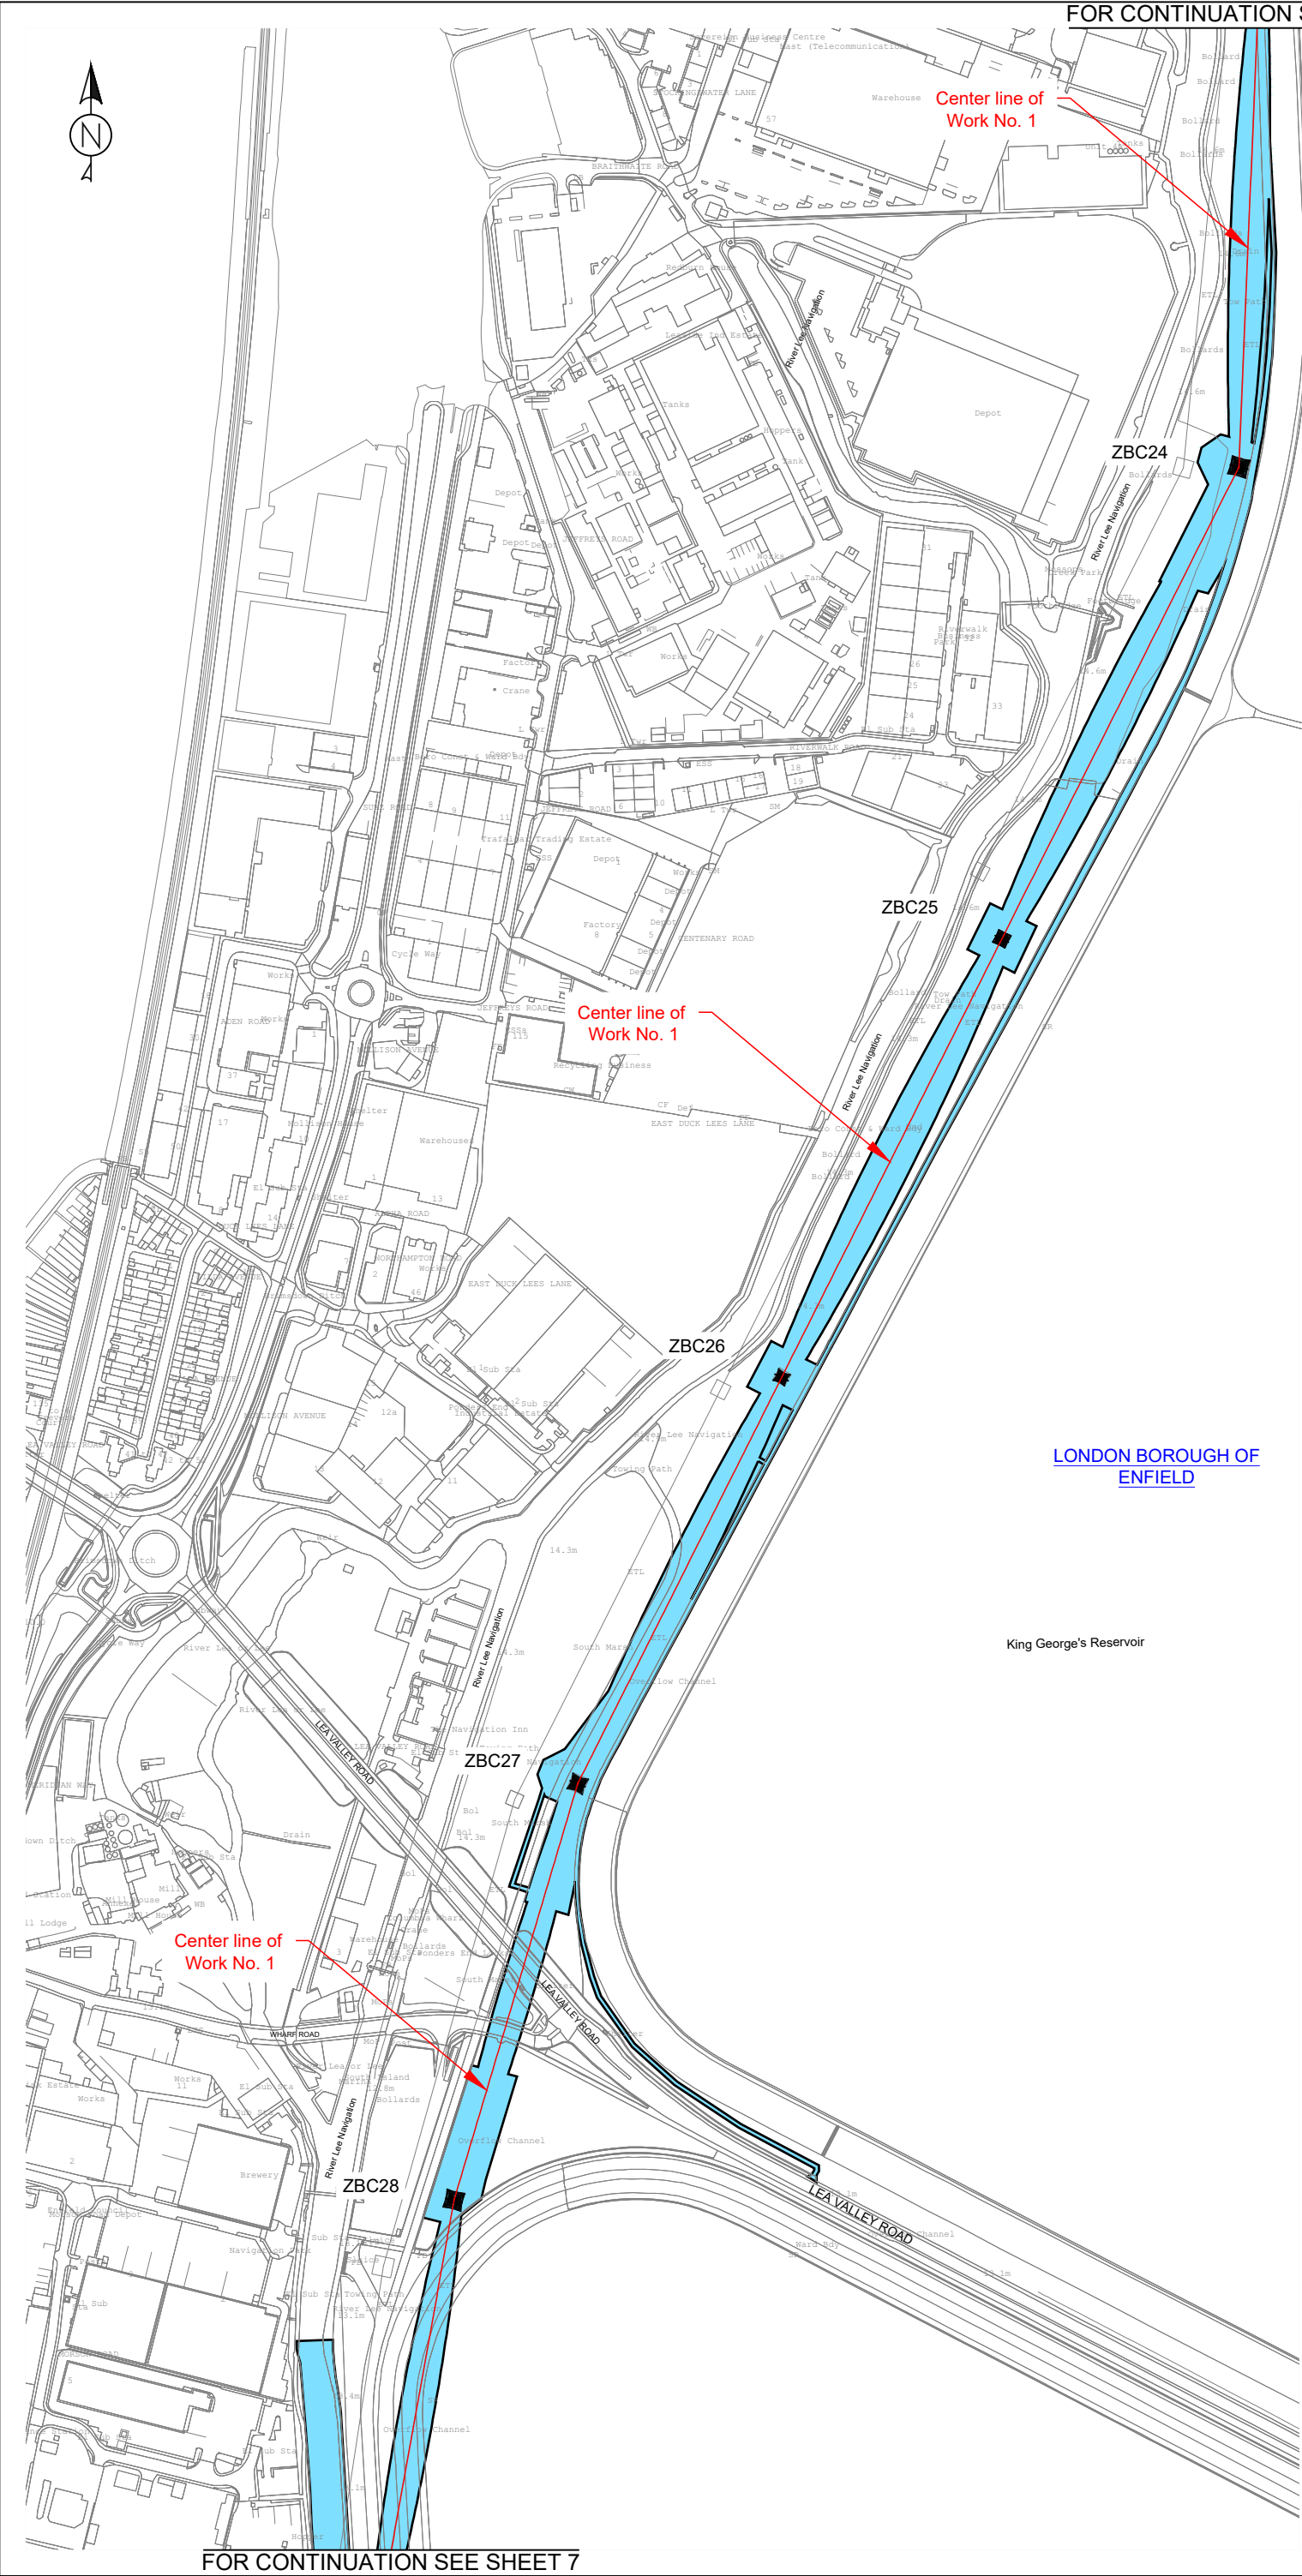


nationalgrid

**NORTH LONDON REINFORCEMENT PROJECT
ORDER WORKS PLANS (REGULATIONS 5(2)(J))**

LONDON BOROUGH OF ENFIELD

Sheet:

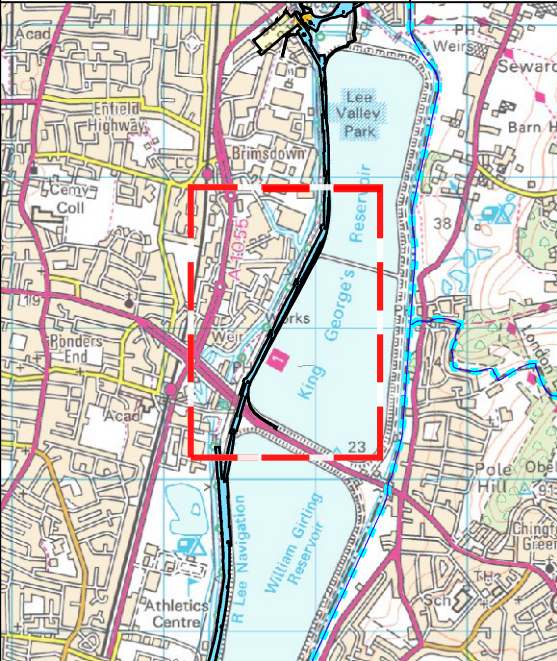

LEGEND

CONSTRUCTION

- ORDER LIMITS
- BOROUGH BOUNDARY
- COMMENCEMENT OF WORKS
- TERMINATION OF WORKS
- PYLON LOCATIONS
- Pylon number

STAGES

- STAGE 1
- STAGE 2
- STAGE 3
- STAGE 4
- STAGE 5



v1	09/02/2023	Published	ASA	MR
Version	Date	Remarks	Author	Checked
Scale: 1:5000			Paper Size: A3	

This drawing is scale at paper size a3, therefore any prints taken at different sizes will affect the accuracy of the measurement units and should not be scaled against.

Reproduced from ordnance survey maps, by permission of the ordnance survey on behalf of the controller of her majesty's stationery office. ©Crown copyright Ordnance Survey. OS Licence no. 100048471

Copyright - not to be reproduced without the written permission of the national grid electricity transmission plc

FOR CONTINUATION SEE SHEET 6

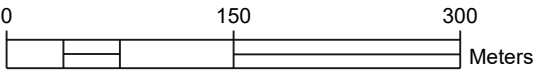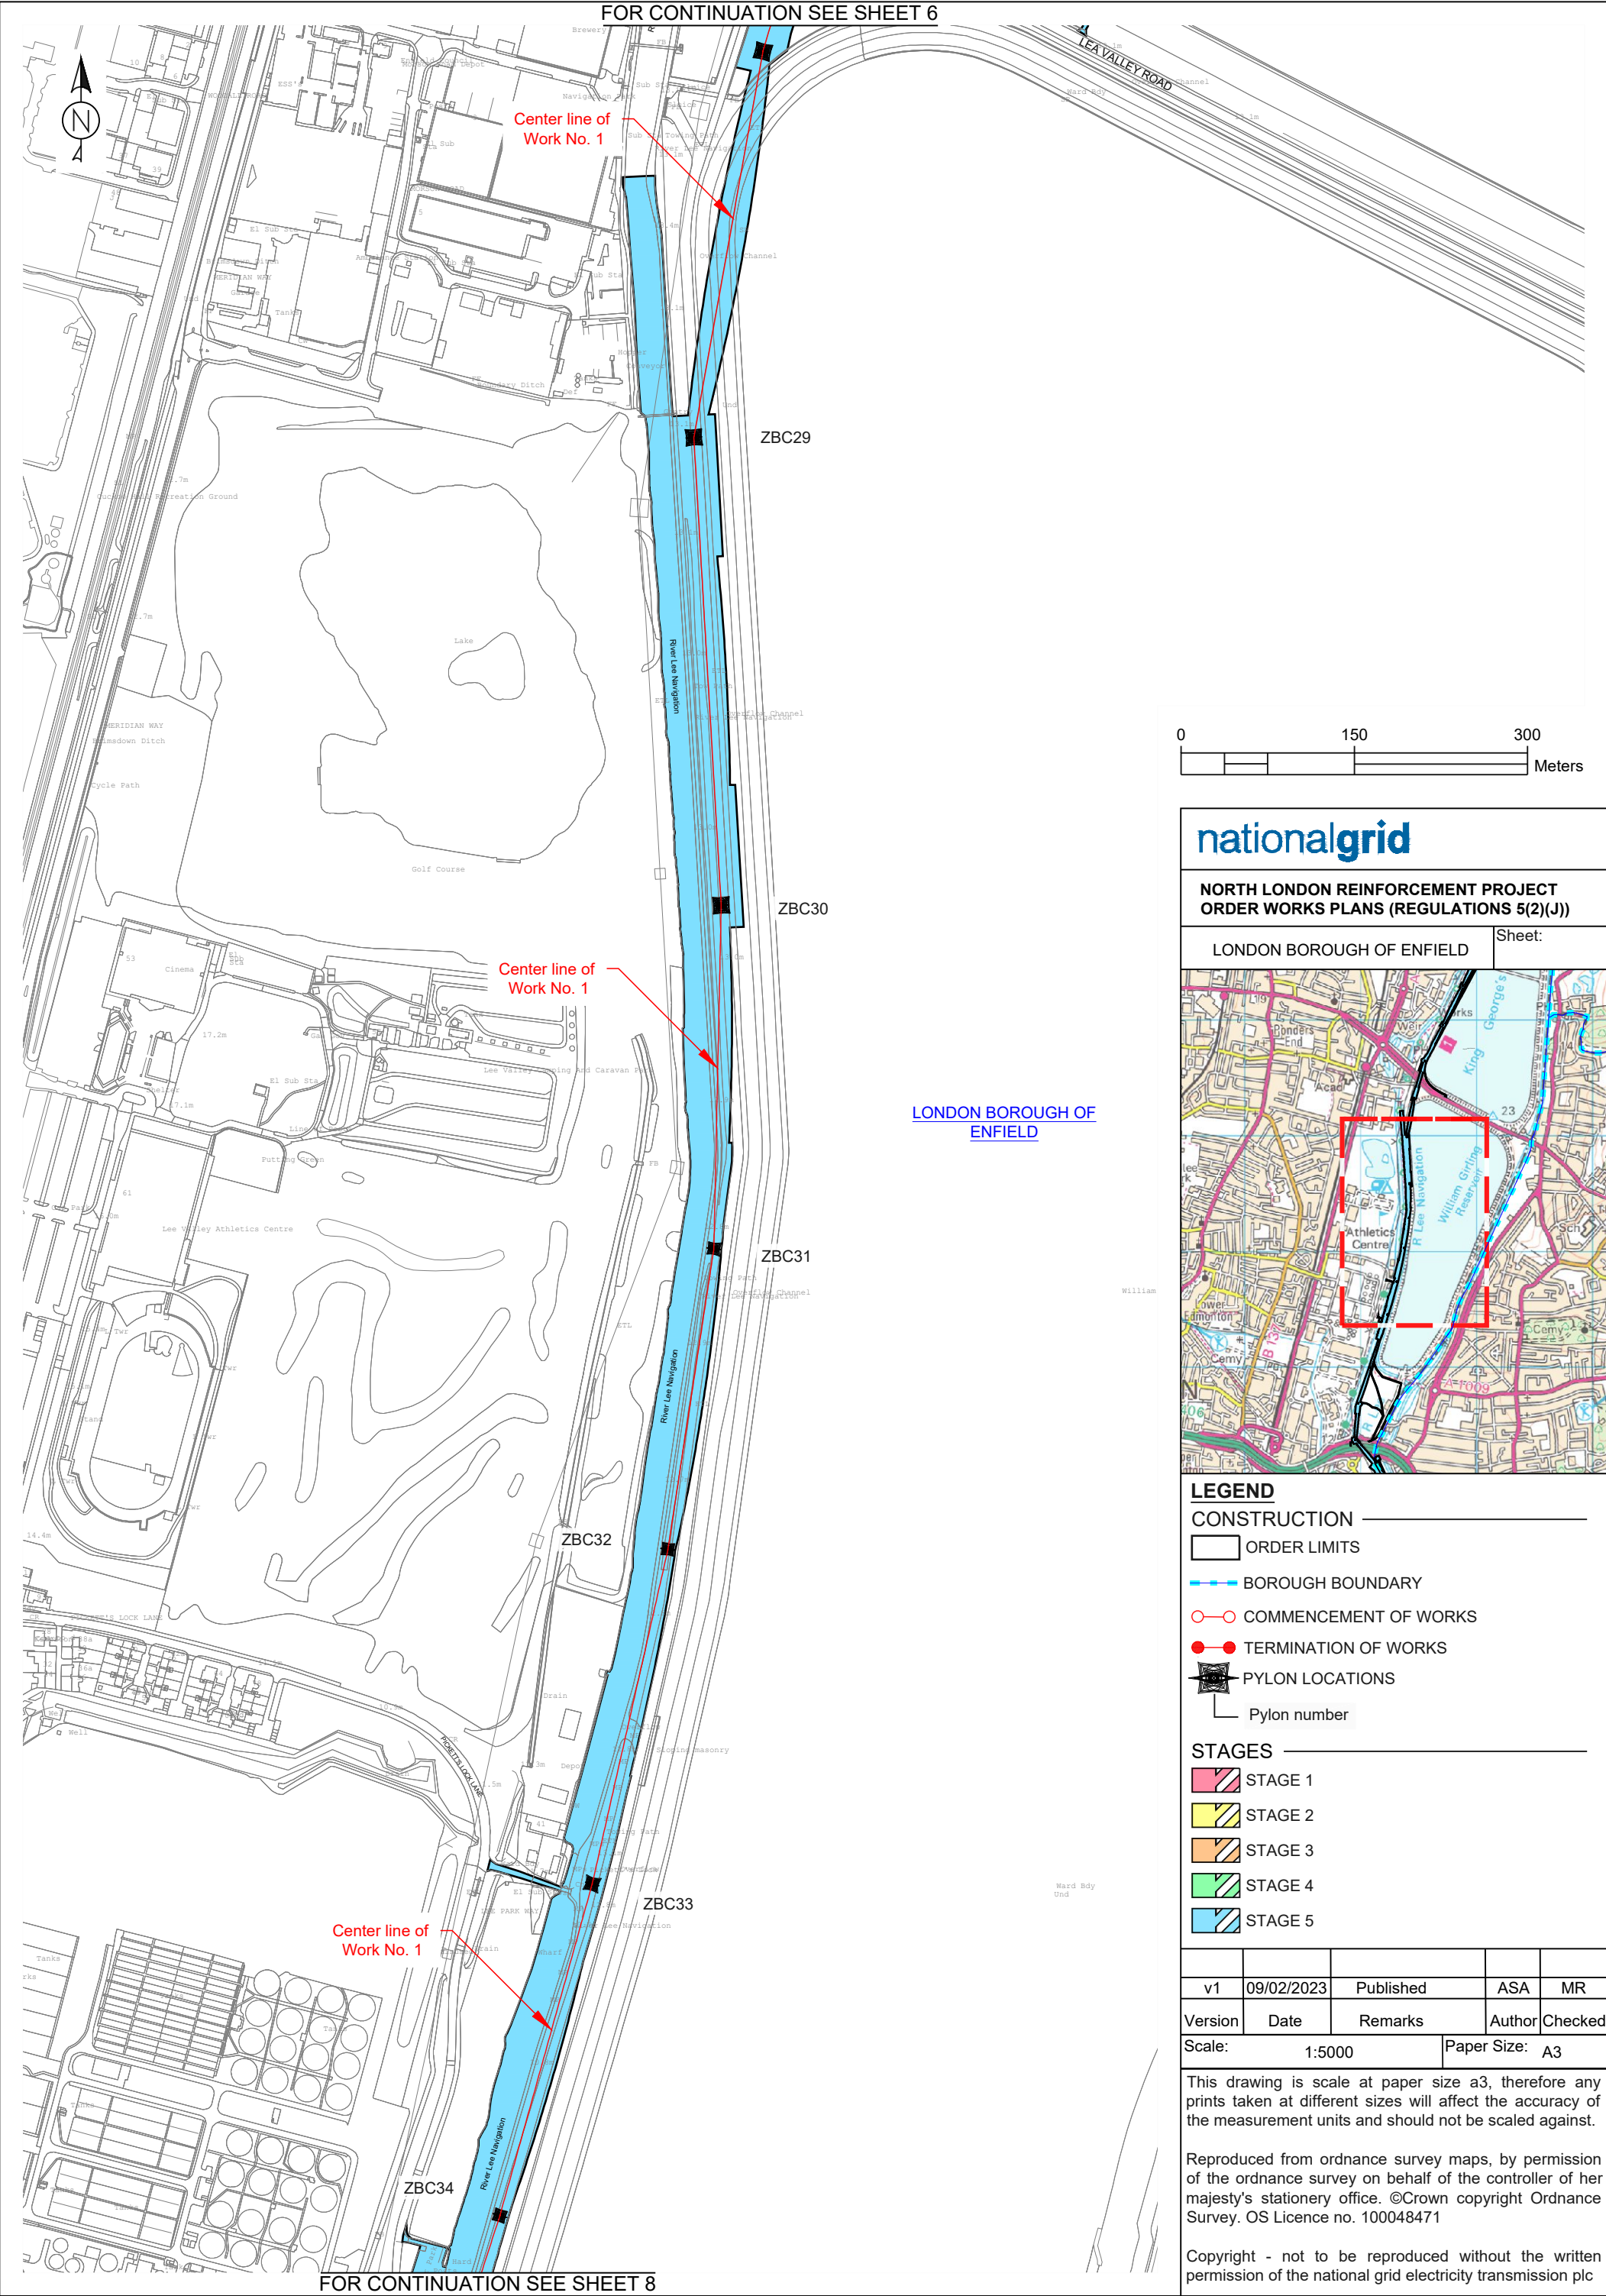

**NORTH LONDON REINFORCEMENT PROJECT
ORDER WORKS PLANS (REGULATIONS 5(2)(J))**

LONDON BOROUGH OF ENFIELD

Sheet:

LEGEND

CONSTRUCTION

ORDER LIMITS

BOROUGH BOUNDARY

COMMENCEMENT OF WORKS

TERMINATION OF WORKS

PYLON LOCATIONS

Pylon number

STAGES

STAGE 1

STAGE 2

STAGE 3

STAGE 4

STAGE 5



v1	09/02/2023	Published	ASA	MR
Version	Date	Remarks	Author	Checked
Scale: 1:5000			Paper Size: A3	

This drawing is scale at paper size a3, therefore any prints taken at different sizes will affect the accuracy of the measurement units and should not be scaled against.

Reproduced from ordnance survey maps, by permission of the ordnance survey on behalf of the controller of her majesty's stationery office. ©Crown copyright Ordnance Survey. OS Licence no. 100048471

Copyright - not to be reproduced without the written permission of the national grid electricity transmission plc

FOR CONTINUATION SEE SHEET 7

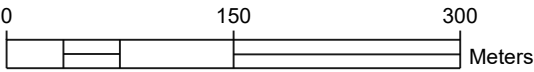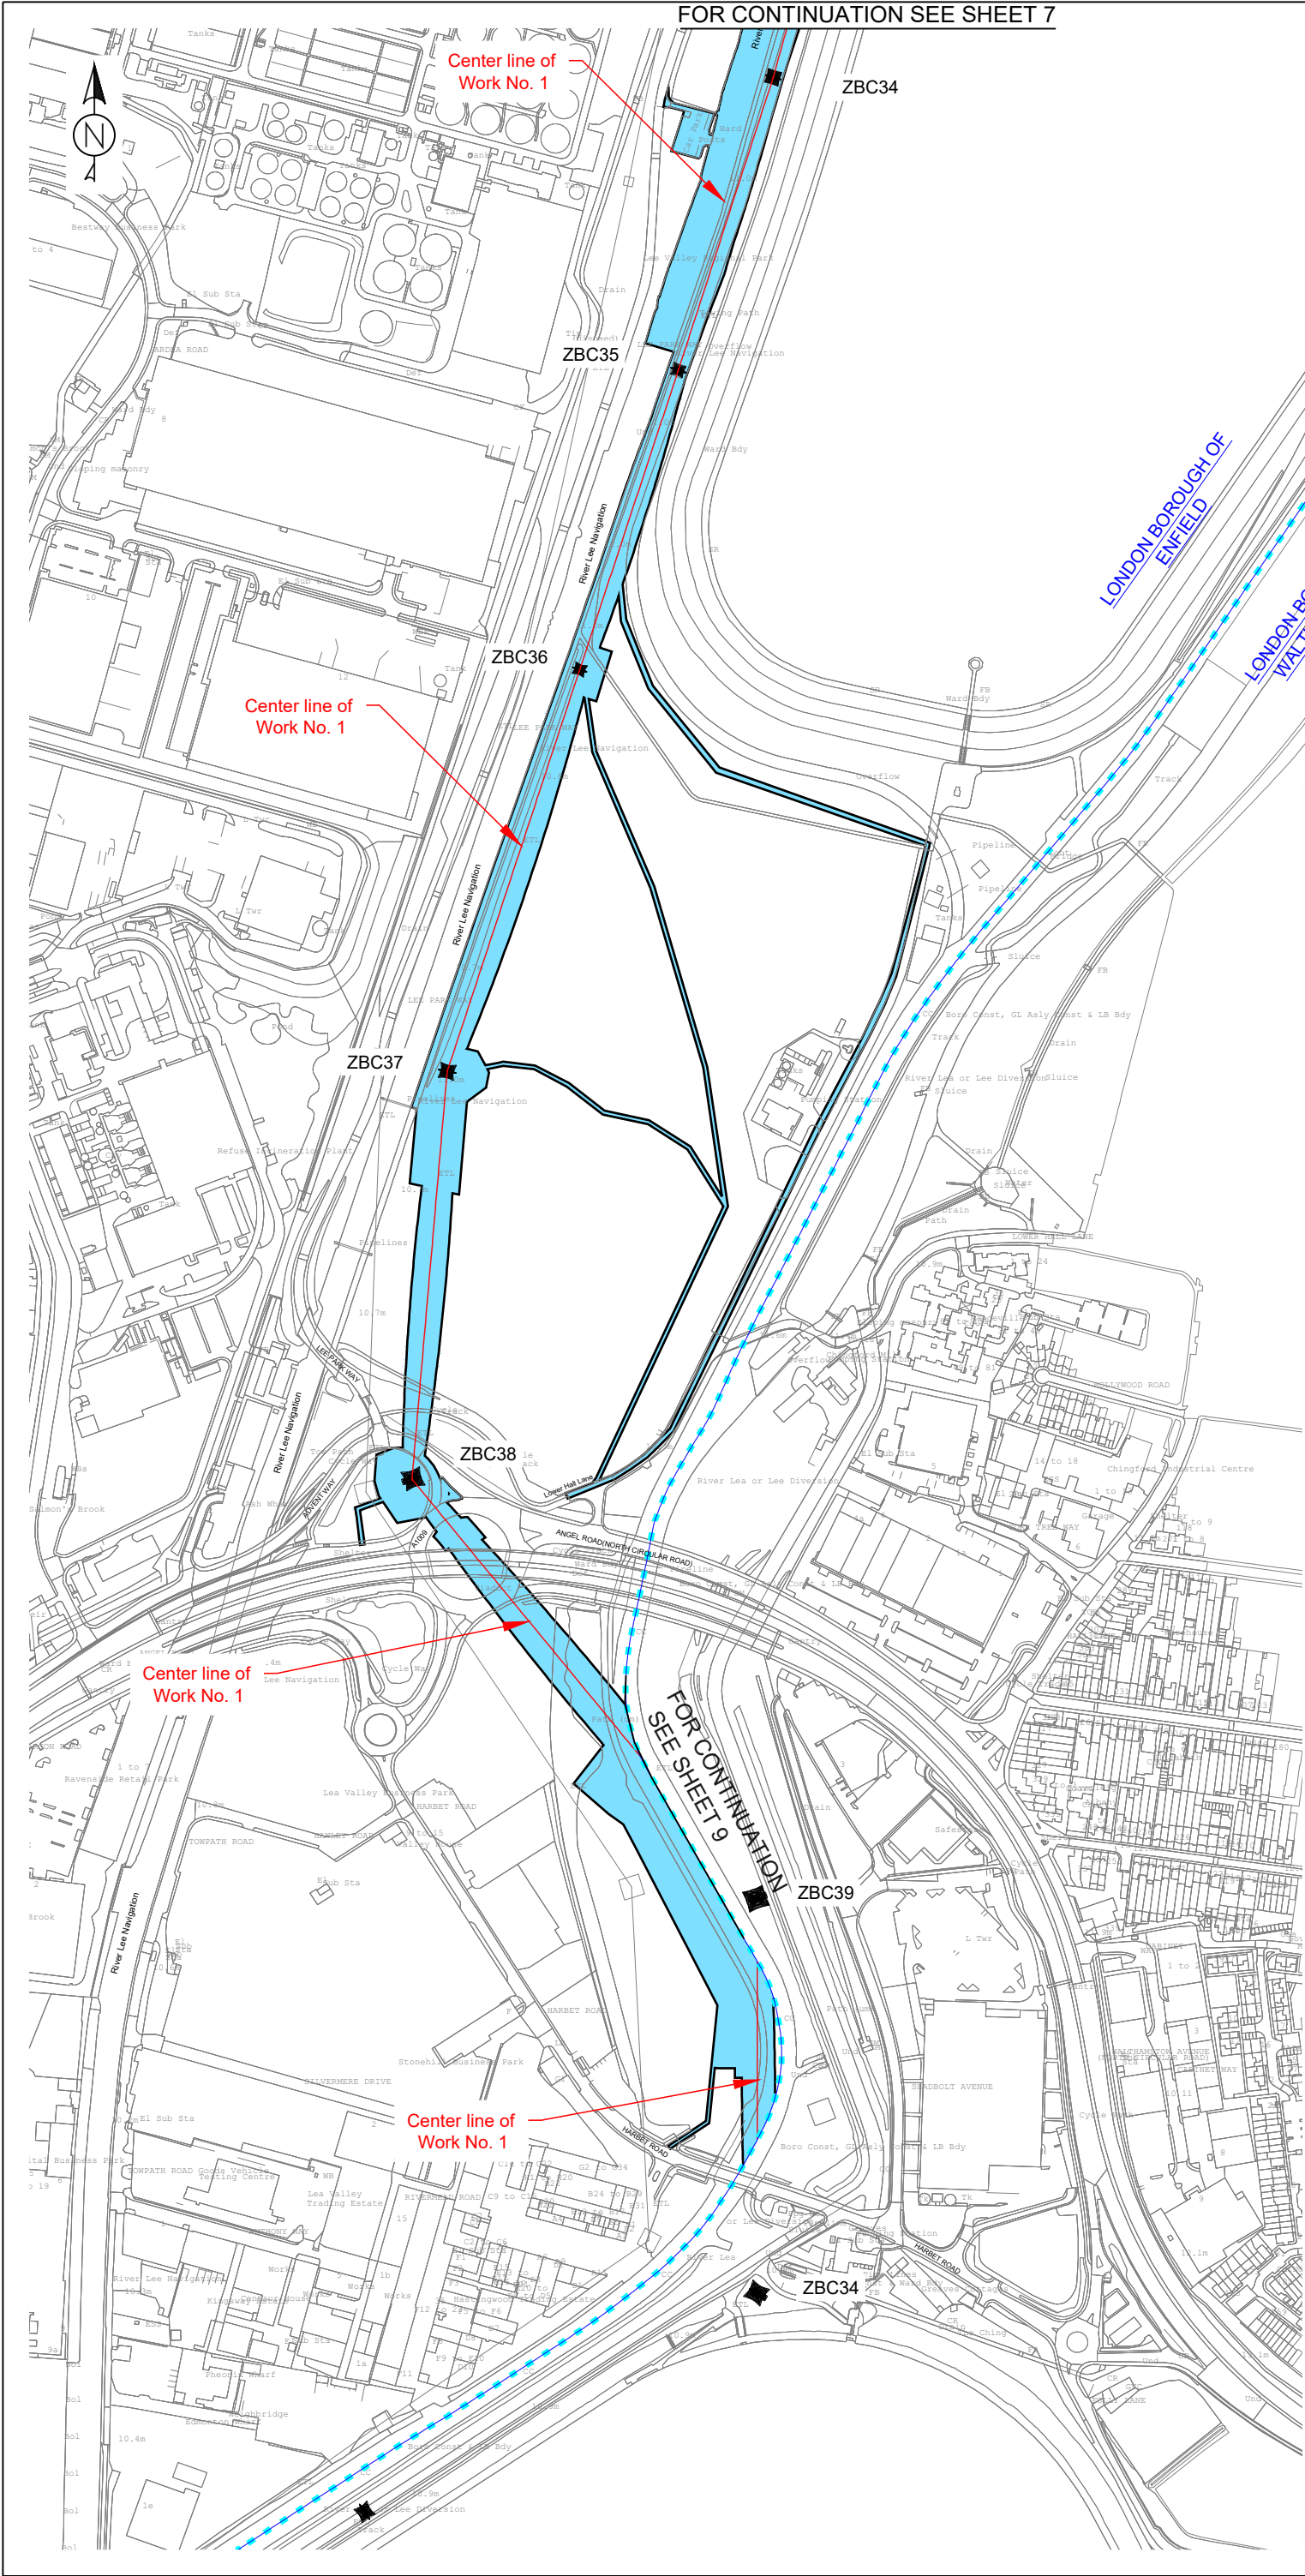


nationalgrid

**NORTH LONDON REINFORCEMENT PROJECT
ORDER WORKS PLANS (REGULATIONS 5(2)(J))**

LONDON BOROUGH OF ENFIELD

Sheet:

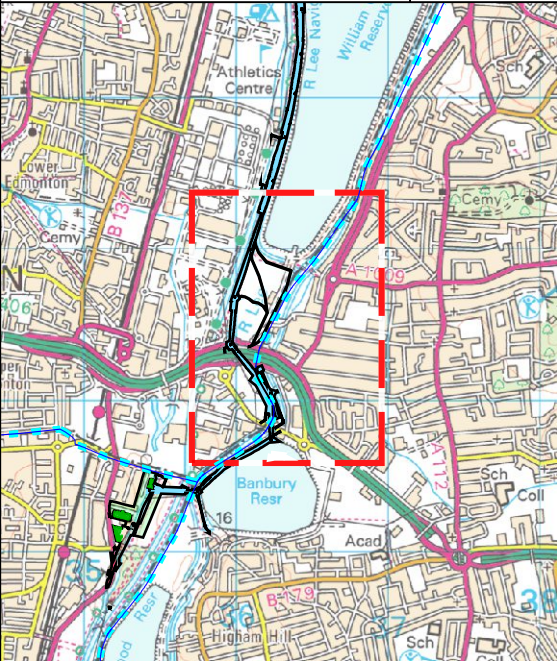

LEGEND

CONSTRUCTION

- ORDER LIMITS
- BOROUGH BOUNDARY
- COMMENCEMENT OF WORKS
- TERMINATION OF WORKS
- PYLON LOCATIONS
- Pylon number

STAGES


- STAGE 1
- STAGE 2
- STAGE 3
- STAGE 4
- STAGE 5

v1	09/02/2023	Published	ASA	MR
Version	Date	Remarks	Author	Checked
Scale: 1:5000			Paper Size: A3	

This drawing is scale at paper size a3, therefore any prints taken at different sizes will affect the accuracy of the measurement units and should not be scaled against.

Reproduced from ordnance survey maps, by permission of the ordnance survey on behalf of the controller of her majesty's stationery office. ©Crown copyright Ordnance Survey. OS Licence no. 100048471

Copyright - not to be reproduced without the written permission of the national grid electricity transmission plc

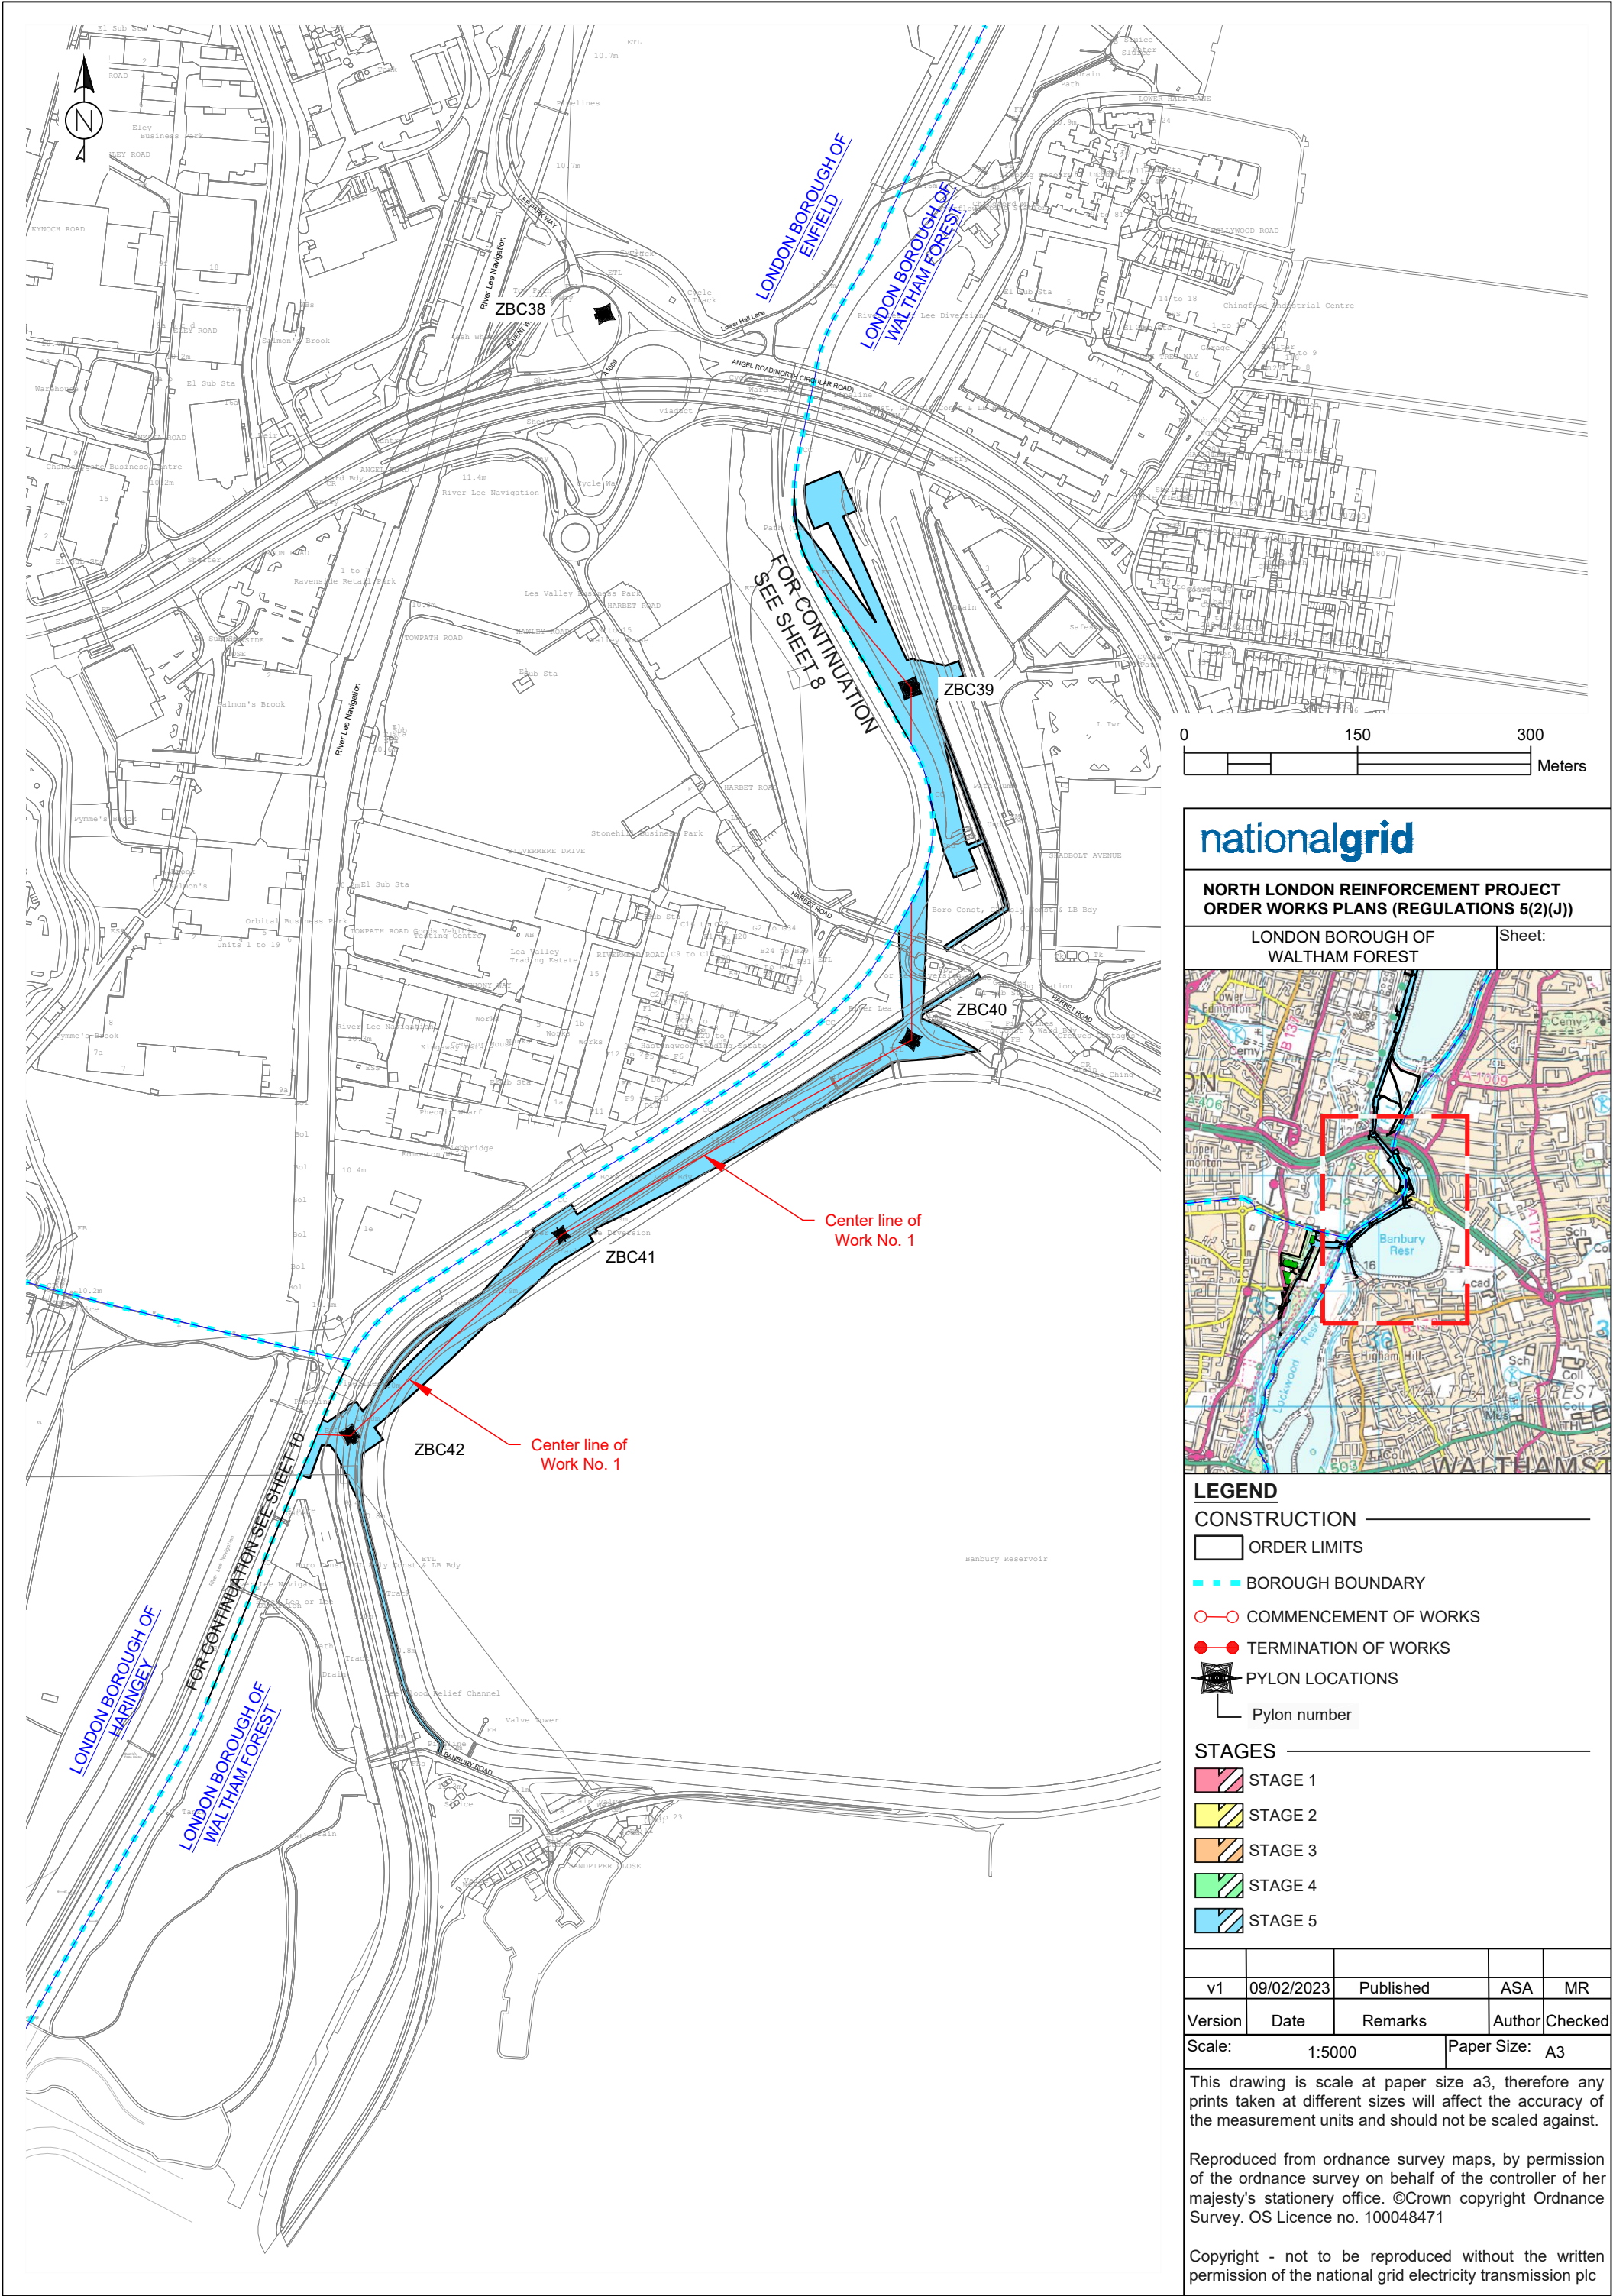

**NORTH LONDON REINFORCEMENT PROJECT
ORDER WORKS PLANS (REGULATIONS 5(2)(J))**

LONDON BOROUGH OF
WALTHAM FOREST

Sheet:

LEGEND

CONSTRUCTION

ORDER LIMITS

BOROUGH BOUNDARY

COMMENCEMENT OF WORKS

TERMINATION OF WORKS

PYLON LOCATIONS

Pylon number

STAGES

STAGE 1

STAGE 2

STAGE 3

STAGE 4



STAGE 5

v1	09/02/2023	Published	ASA	MR
Version	Date	Remarks	Author	Checked
Scale: 1:5000		Paper Size: A3		

This drawing is scale at paper size a3, therefore any prints taken at different sizes will affect the accuracy of the measurement units and should not be scaled against.

Reproduced from ordnance survey maps, by permission of the ordnance survey on behalf of the controller of her majesty's stationery office. ©Crown copyright Ordnance Survey. OS Licence no. 100048471


Copyright - not to be reproduced without the written permission of the national grid electricity transmission plc

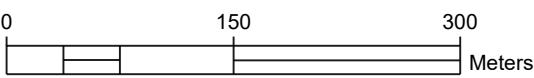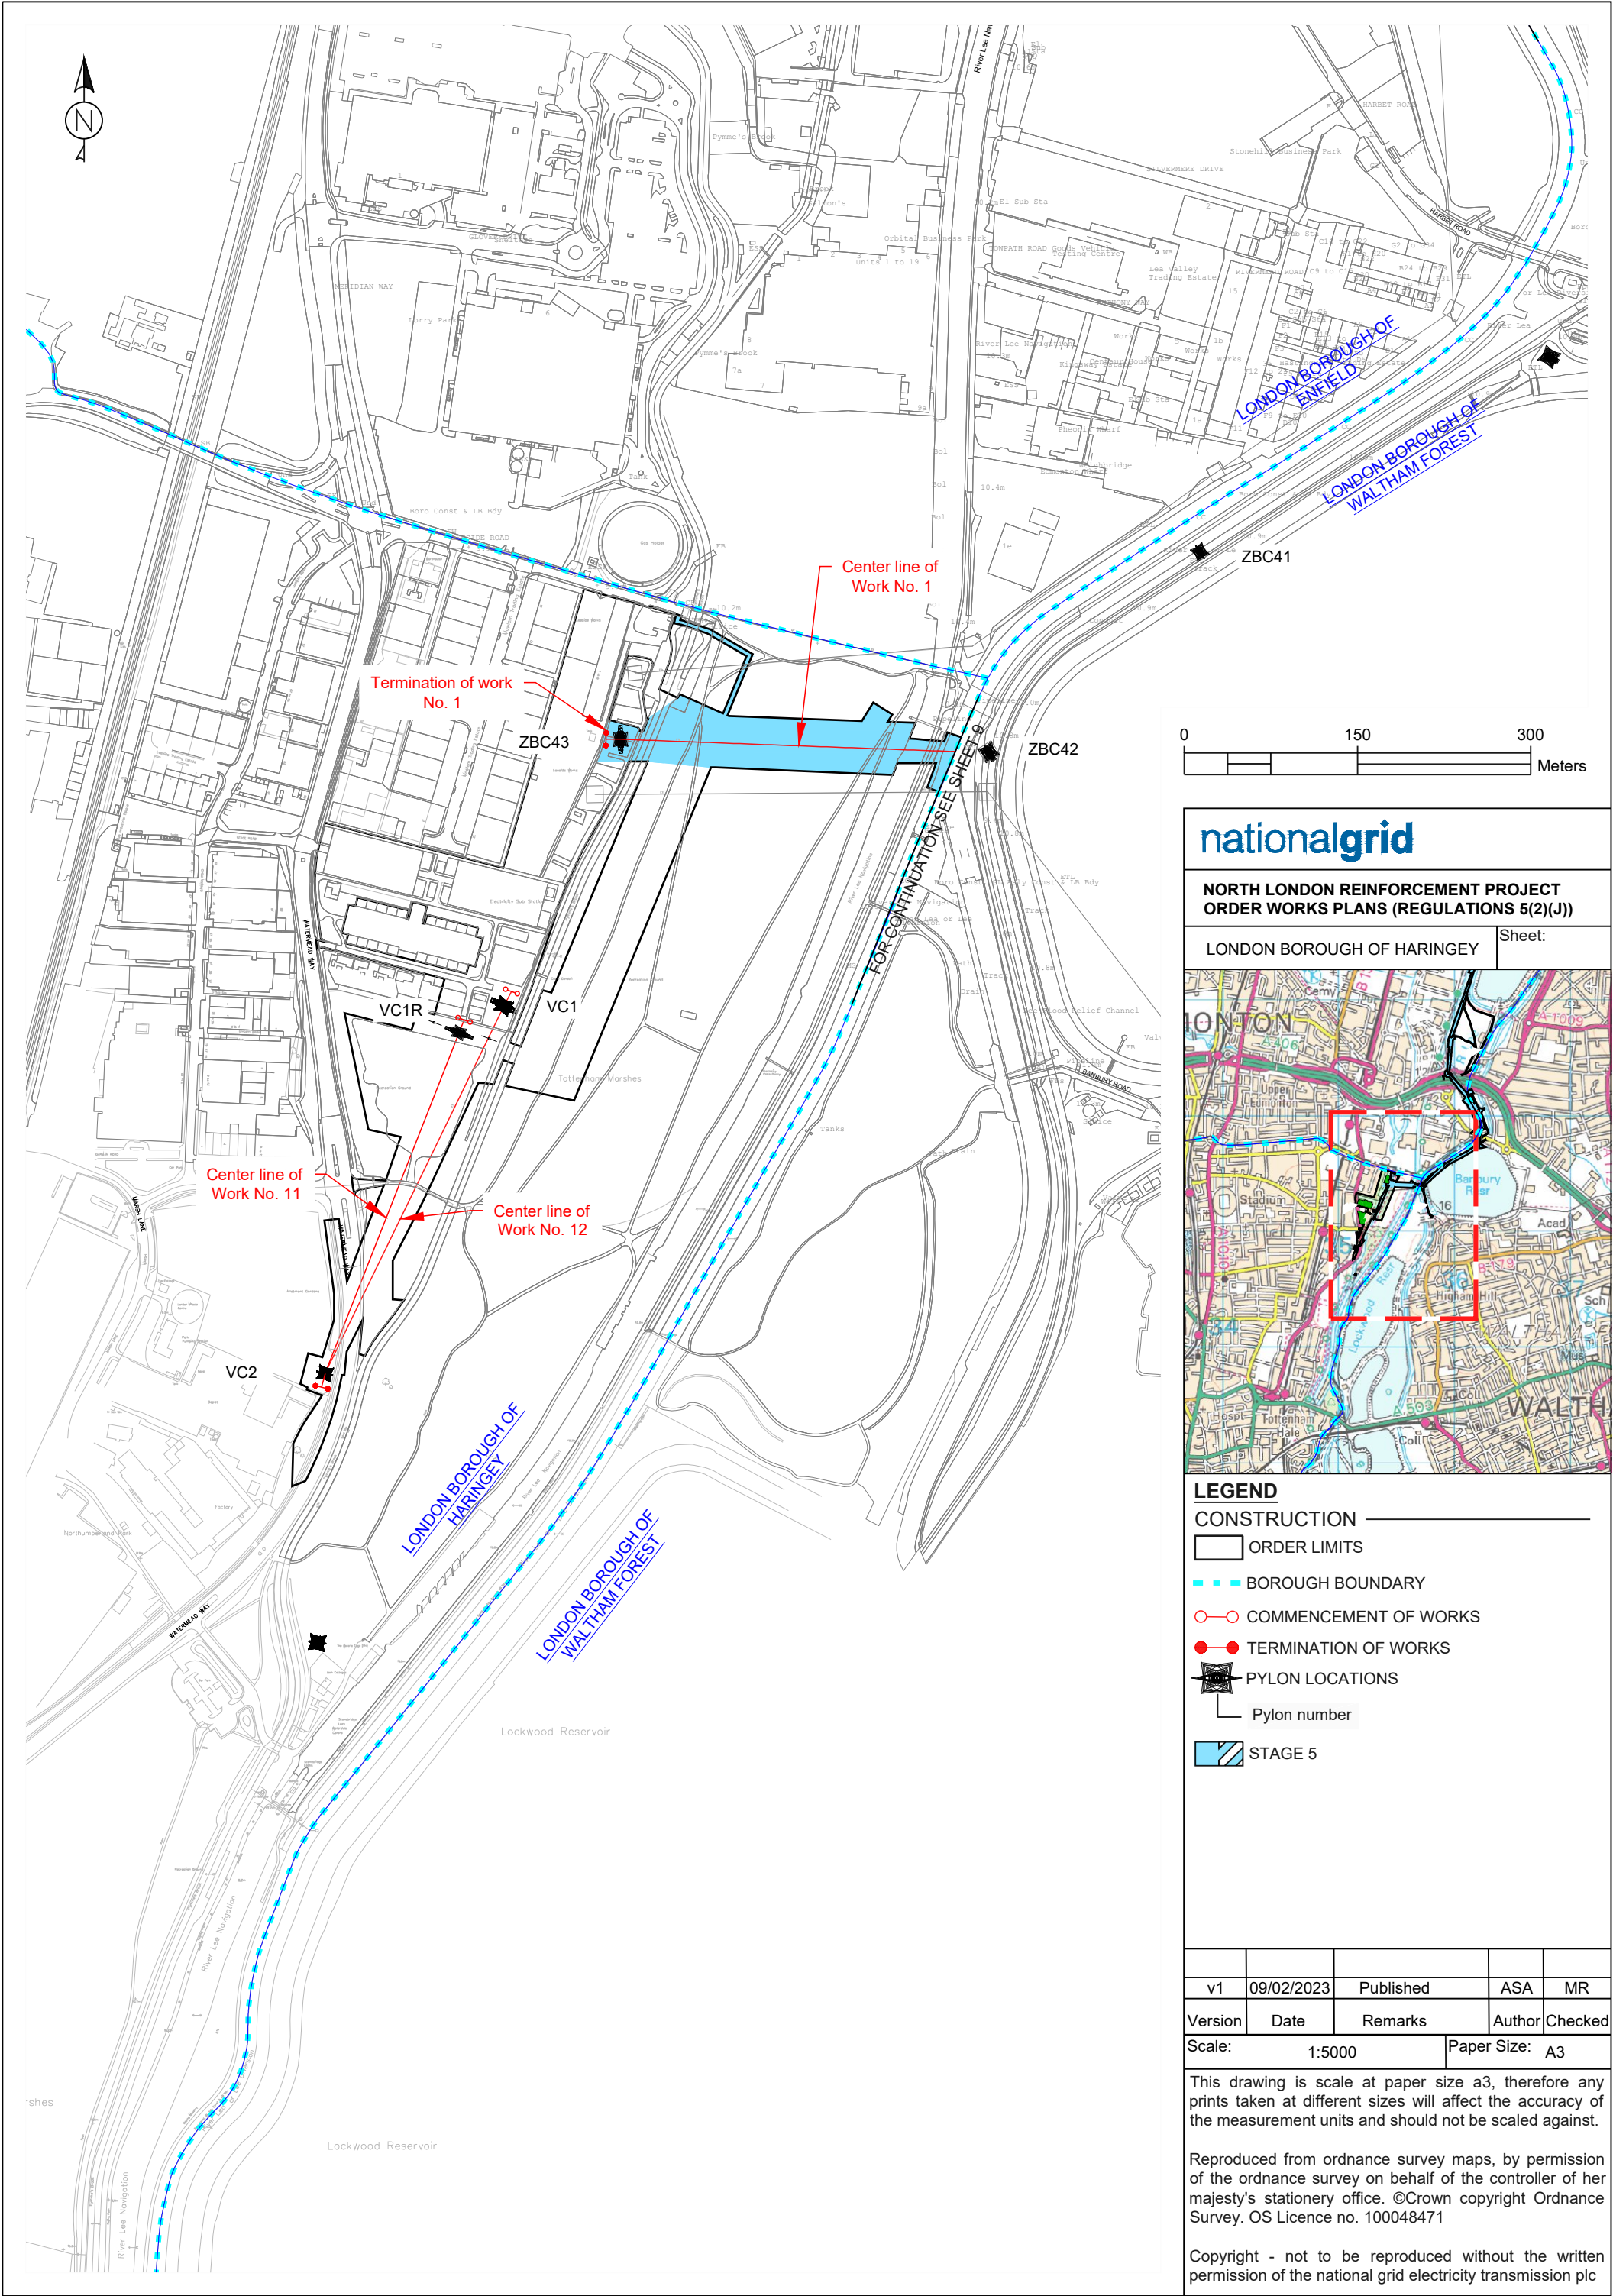

nationalgrid

**NORTH LONDON REINFORCEMENT PROJECT
ORDER WORKS PLANS (REGULATIONS 5(2)(J))**

LONDON BOROUGH OF HARINGEY Sheet:

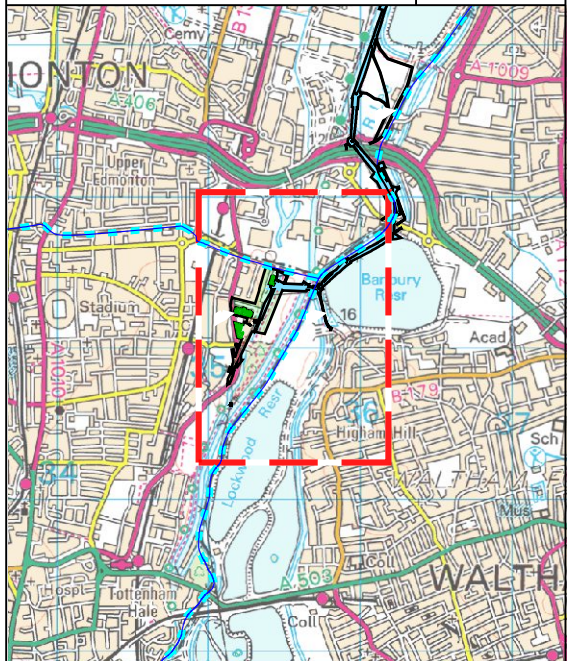

LEGEND

CONSTRUCTION

- ORDER LIMITS
- BOROUGH BOUNDARY
- COMMENCEMENT OF WORKS
- TERMINATION OF WORKS
- PYLON LOCATIONS
- Pylon number
- STAGE 5

v1	09/02/2023	Published	ASA	MR
Version	Date	Remarks	Author	Checked
Scale: 1:5000			Paper Size: A3	

This drawing is scale at paper size a3, therefore any prints taken at different sizes will affect the accuracy of the measurement units and should not be scaled against.

Reproduced from ordnance survey maps, by permission of the ordnance survey on behalf of the controller of her majesty's stationery office. ©Crown copyright Ordnance Survey. OS Licence no. 100048471

Copyright - not to be reproduced without the written permission of the national grid electricity transmission plc

Appendix D – Outline programme of stages for the authorised development

Stage	Time of construction work on the Project																			
	2024				2025				2026				2027				2028			
	Q1	Q2	Q3	Q4	Q1	Q2	Q3	Q4	Q1	Q2	Q3	Q4	Q1	Q2	Q3	Q4	Q1	Q2	Q3	Q4
Stage 1 Waltham Cross substation																				
Stage 2 Brimsdown substation																				
Stage 3 Tottenham substation																				
Stage 4 Reconducting Tottenham Hackney VC2																				
Stage 5 Over Head Line																				

Appendix E - Relevant Requirements for stages of the scheme

Stages /Requirements	Local Authorities	Requirement 2: Time Limits	Requirement 3: Stages of Authorised Development	Requirement 4: In accordance with approved details	Requirement 5: Landscaping	Requirement 6: Implementation and maintenance of landscaping	Requirement 7: Highway accesses	Requirement 8: Public rights of way	Requirement 9: Construction traffic management plan	Requirement 10: Surface water drainage	Requirement 11: Contaminated land and groundwater	Requirement 12: Ecological Management Strategy	Requirement 13: Construction environmental management plan
Stage 1 Waltham Cross substation	Epping Forest District Council	SW	SW	C	StS	C	StS		StS	StS	StS	StS	StS
Stage 2 Brimsdown substation	London Borough of Enfield	SW	SW	C	StS	C	StS	SiS	StS	StS	StS	StS	StS
Stage 3 Tottenham substation	London Borough of Haringey	SW	SW	C	StS	C	StS		StS	StS	StS	StS	StS
Stage 4 Reconducting Tottenham Hackney VC2	London Borough of Haringey	SW	SW	C	StS	C	StS		StS	StS	StS	StS	StS
Stage 5 Over Head Line	Epping Forest District Council London Borough of Enfield London Borough of Haringey London Borough of Waltham Forest	SW	SW	C	StS	C	StS		StS	StS	StS	StS	StS

KEY:

C = Compliance Requirement

SW = Scheme Wide Requirement

StS= Stage Specific Requirement

SiS = Site Specific

grey shaded box Not applicable to this stage of the authorised development

Stages /Requirements	Requirement 14: Archaeology	Requirement 15: Flood Storage	Requirement 16: Works within the Lee Valley Regional Park	Requirement 17: Approvals given	Requirement 18: Amendments to approved details
Stage 1 Waltham Cross substation	StS		SiS	C	C
Stage 2 Brimsdown substation	StS	SiS	SiS	C	C
Stage 3 Tottenham substation	StS		SiS	C	C
Stage 4 Reconducting Tottenham Hackney VC2	StS		SiS	C	C
Stage 5 Over Head Line	StS		SiS	C	C

KEY:
C = Compliance Requirement
SW = Scheme Wide Requirement
StS= Stage Specific Requirement
SiS = Site Specific
grey shaded box