

NOTES:

01 Sandstone detailing

02 Clapton blue black face brick


03 Schuco dark grey aluminium window frames

04 Glazed balustrading

05 Metal roof fascia

06 Rockmetal panels (2500 x 1200mm max)

07 Glazed privacy screens

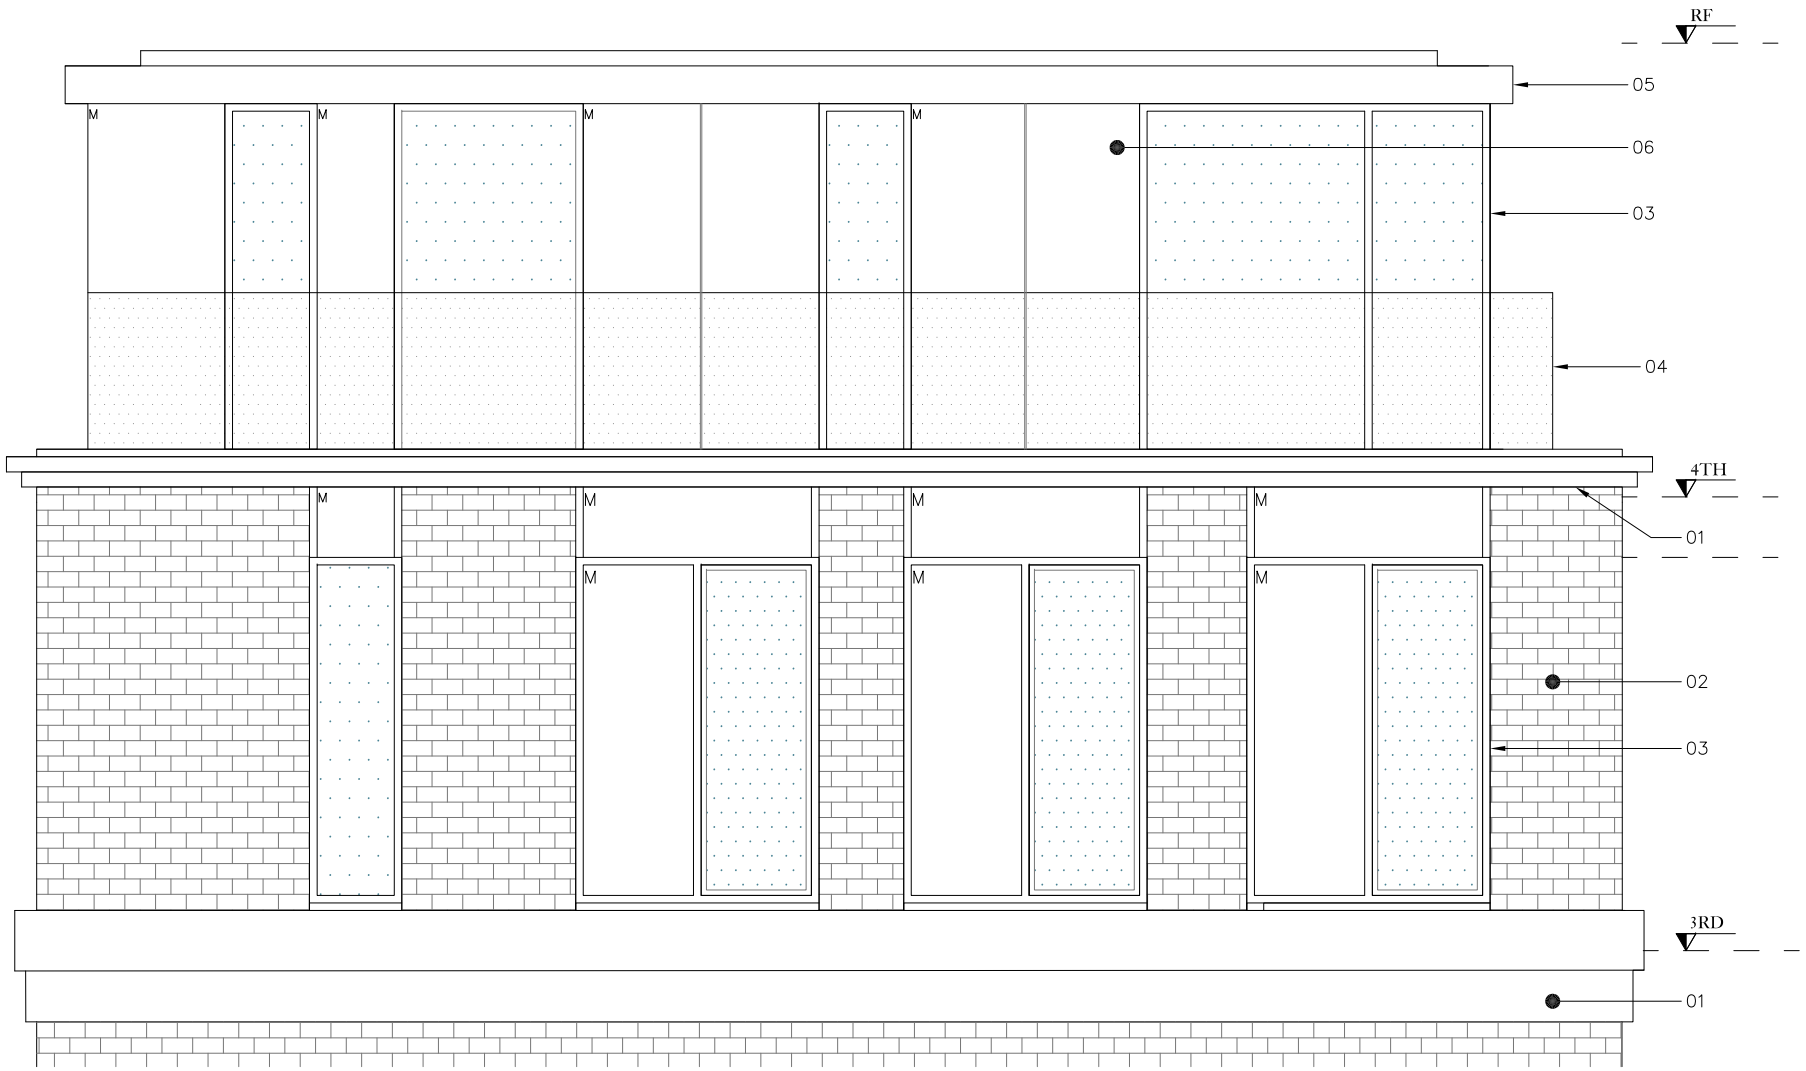

DRAWING STATUS

CON

DISCLAIMER

Drawing to be read in conjunction with all the relevant information.

All written dimensions to be checked on site before work commences. Discrepancies, where identified, must be reported to the architect immediately.

This drawing is the property of LIFE-U DESIGN and must not be reproduced or disclosed to any unauthorised person either wholly or in part without written consent.

NOTES / KEYS

REV.	DATE	DESCRIPTION
01	00/00/000	Issued to/for

LIFE U DESIGN

W life-udesign.com
E carle@life-udesign.com
T +44 (0) 207 097 3898
M +44 (0) 77 66 745 415

CLIENT

-

PROJECT

107 Mayes Road, N22 6UP

SCALE	DATE
1:50@A3	2022/06
DRAWN BY	CHECKED BY
-	-

DRAWING TITLE

PROPOSED
Part Elevation

DRAWING NO.	PROJECT NO.	REV.
PLC02	19026	-