

DRAWING STATUS

CON




DISCLAIMER

Drawing to be read in conjunction with all the relevant information.

All written dimensions to be checked on site before work commences. Discrepancies, where identified, must be reported to the architect immediately.

This drawing is the property of LIFE-UD-DESIGN and must not be reproduced or disclosed to any unauthorised person either wholly or in part without written consent.

NOTES / KEYS

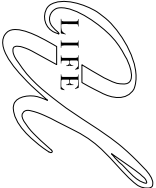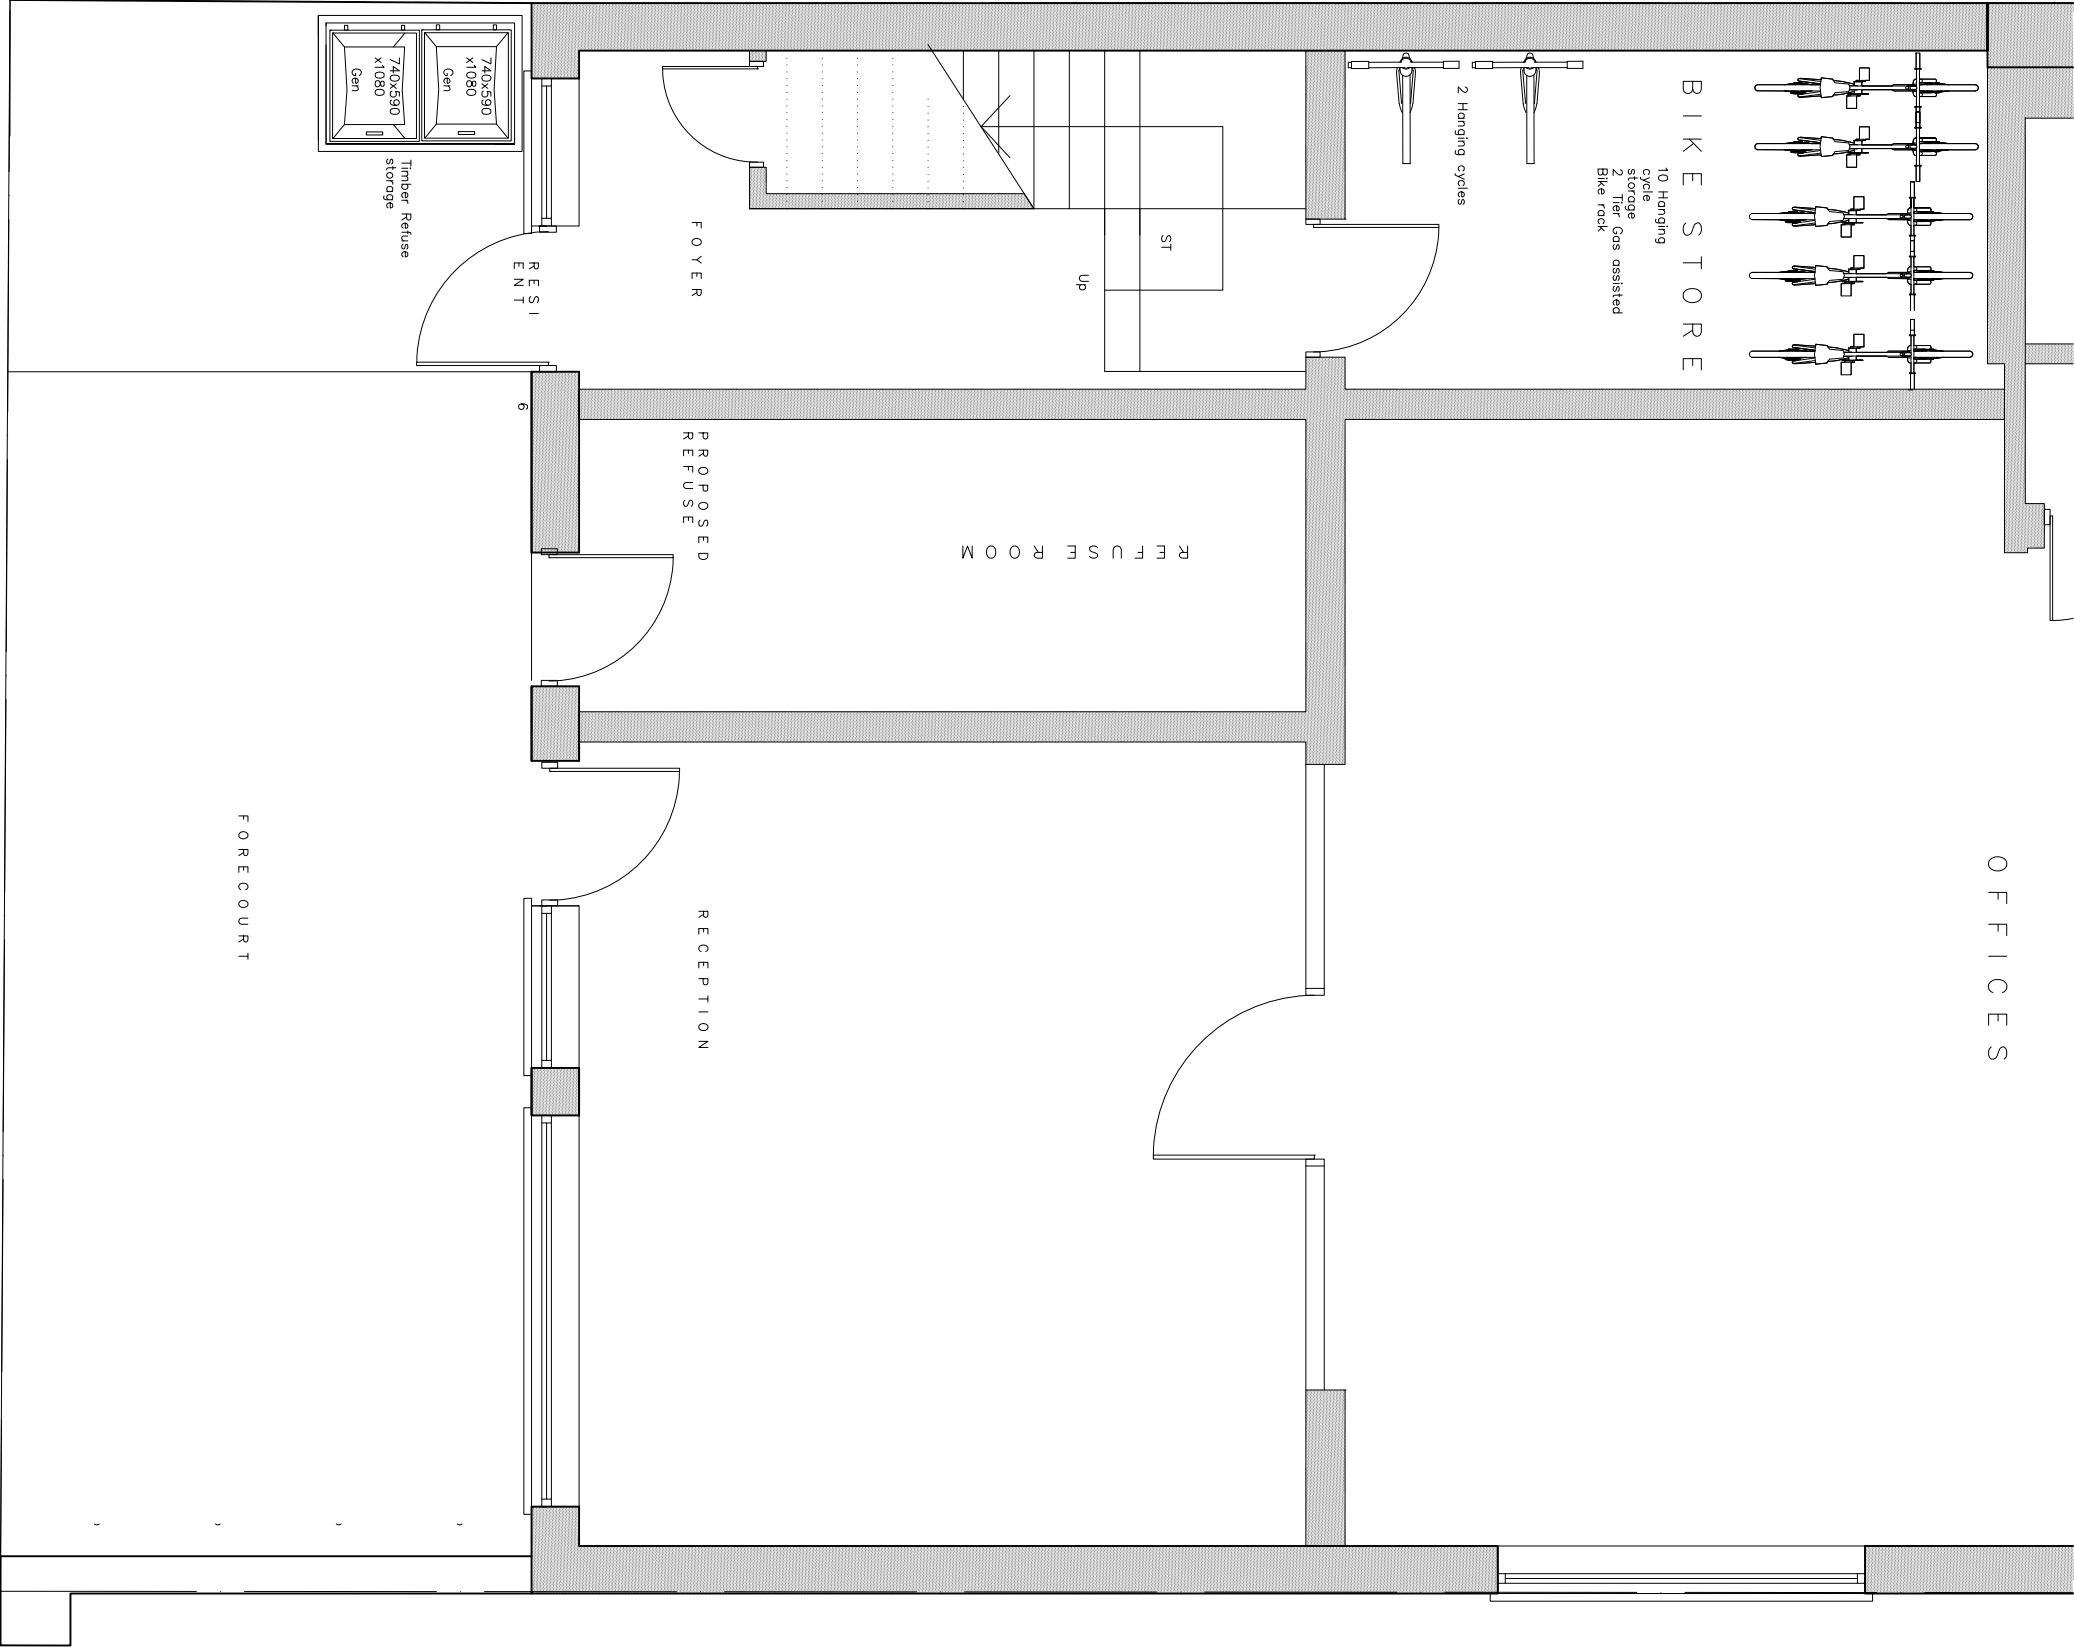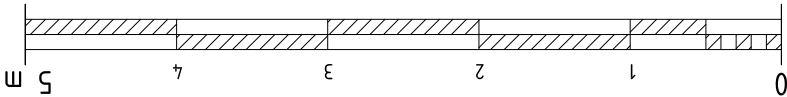

W life-udesign.com
E info@life-udesign.com
T +44 (0) 207 097 3898
M +44 (0) 77 66 745 415

CLIENT

-

PROJECT

107 Mayes Road, N22 6UP

SCALE

1:50@A3 2022/06

DRAWN BY

-

DRAWING TITLE

PROPOSED
Plans

DRAWING NO.

PLC01

PROJECT NO.

19026

REV.

-