



EXTERNAL ELEVATIONS

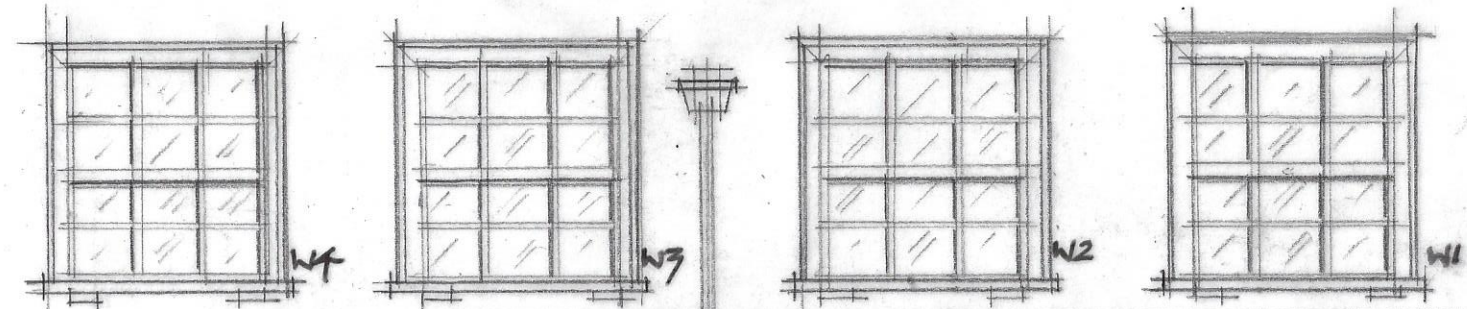


EXISTING FRONT ELEV. AS EXISTING - NO WORK.
XX

* READ IN CONJUNCTION WITH
CARE STRUCTURAL ENGINEER'S
REPORT.

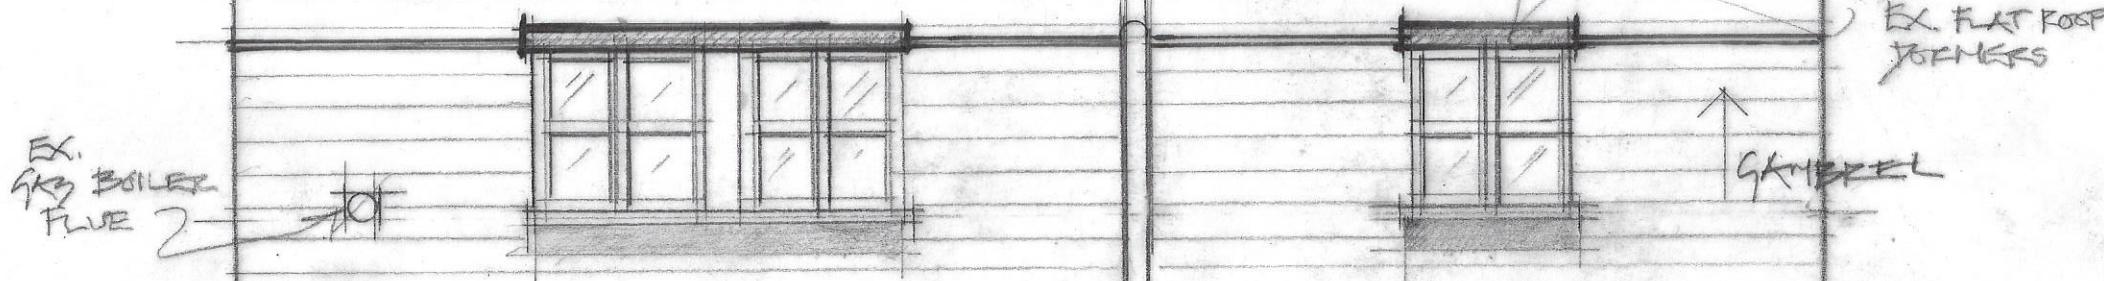

EXISTING
REAR ELEV. YY

REVISIONS:
X. JAN. 2023 CHIT ROOFLIGHTS 'C' TO
REAR ELEV. EXTEND EXISTING FORMER
TO BATHROOM.

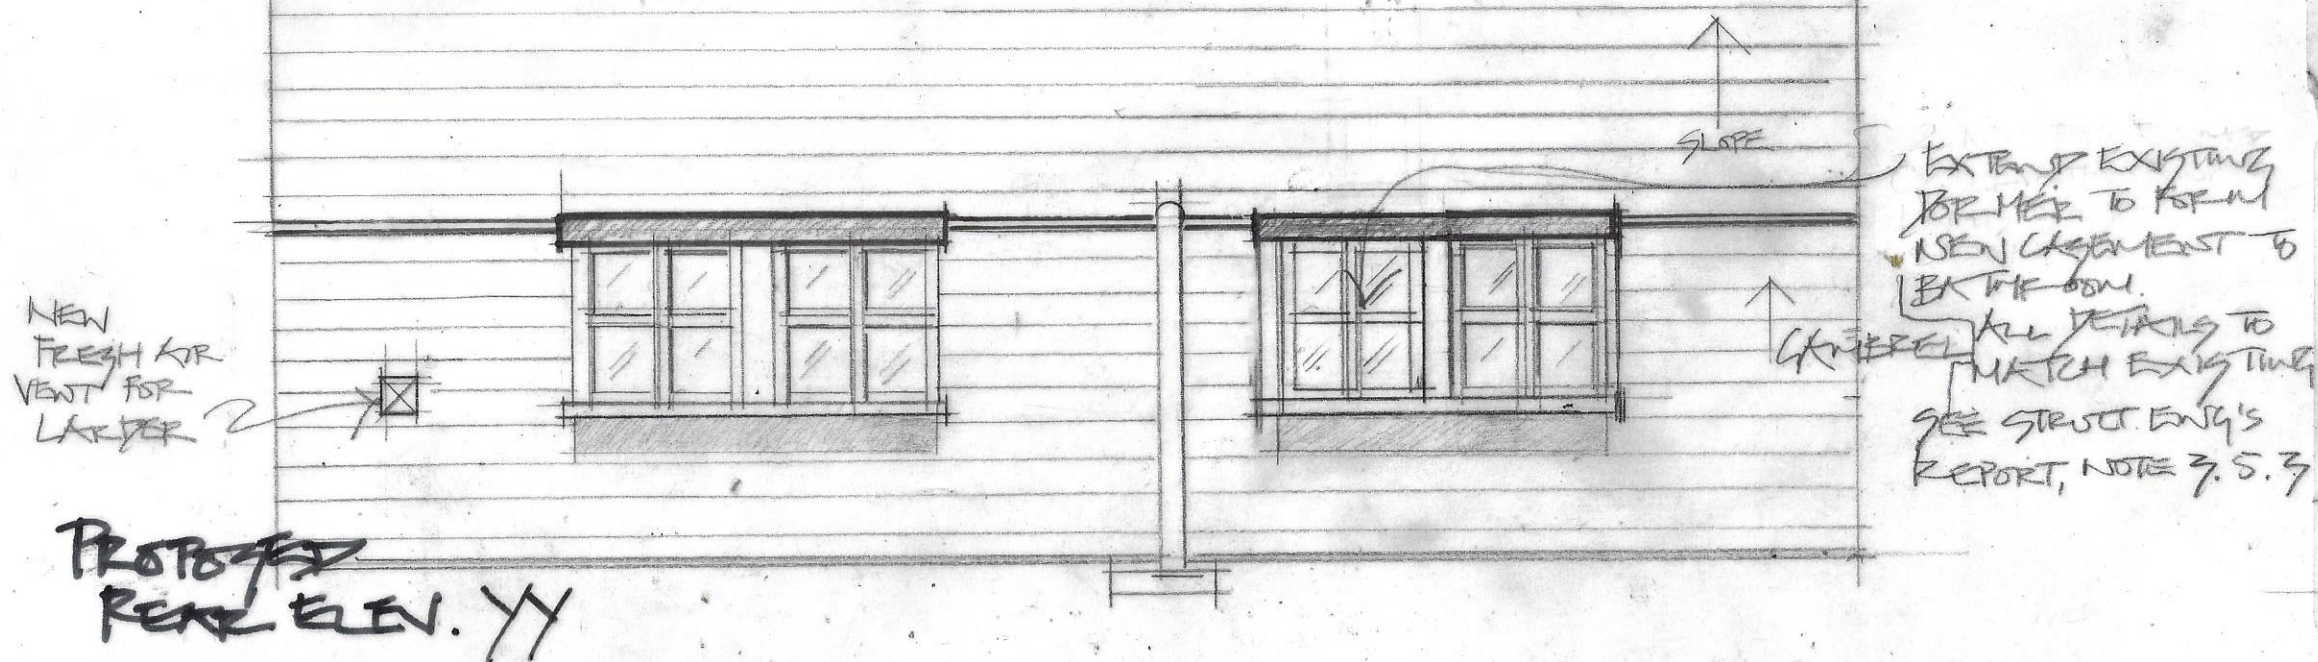

PROPOSED
REAR ELEV. YY

CLIENT.	
MR. & MRS A.G. BIELECKI	
PROJECT. LONDON N6 5J4 32c HIGHGATE HIGH ST.	
TITLE. EXISTING & PROPOSED EXTERNAL ELEVATIONS	
DATE.	SCALE.
AUG. 2022	1:50 @ A3
PROJECT No.	DRAWN BY.
AS1	PB
DRAWING No.	revision.
04	A
The Contractor is to check all dimensions on site and report any queries or variations. Do not scale from this drawing. The drawing is copyright.	