


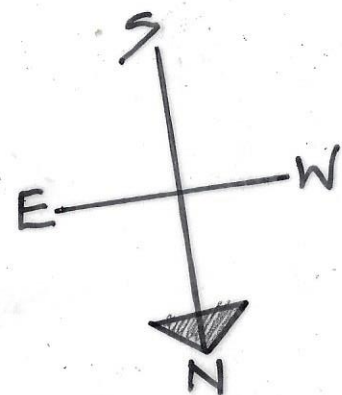

IN STEELWORK,
FORM CHIMNEY
BREAST FOR GAS
PIPE 4' PLUE TO ROOF


APEX
TO CEILING
OVER

NEW PAVELE DOORS,
PAIR; 1/2 HR FR.
1300 MM WIDE

NEW OPENING,
FIXED 1/2 HR FR GLASS
PANE, TOZHEVED
1850 H X 750 WIDE

* REMOVE EXIST.
ATTIC ACCESS
HATCH OVER

EXTEND LASTER
OVER STAIRS (@ 2M
H/HT TO U/S). KID
SHELVES W LASTER

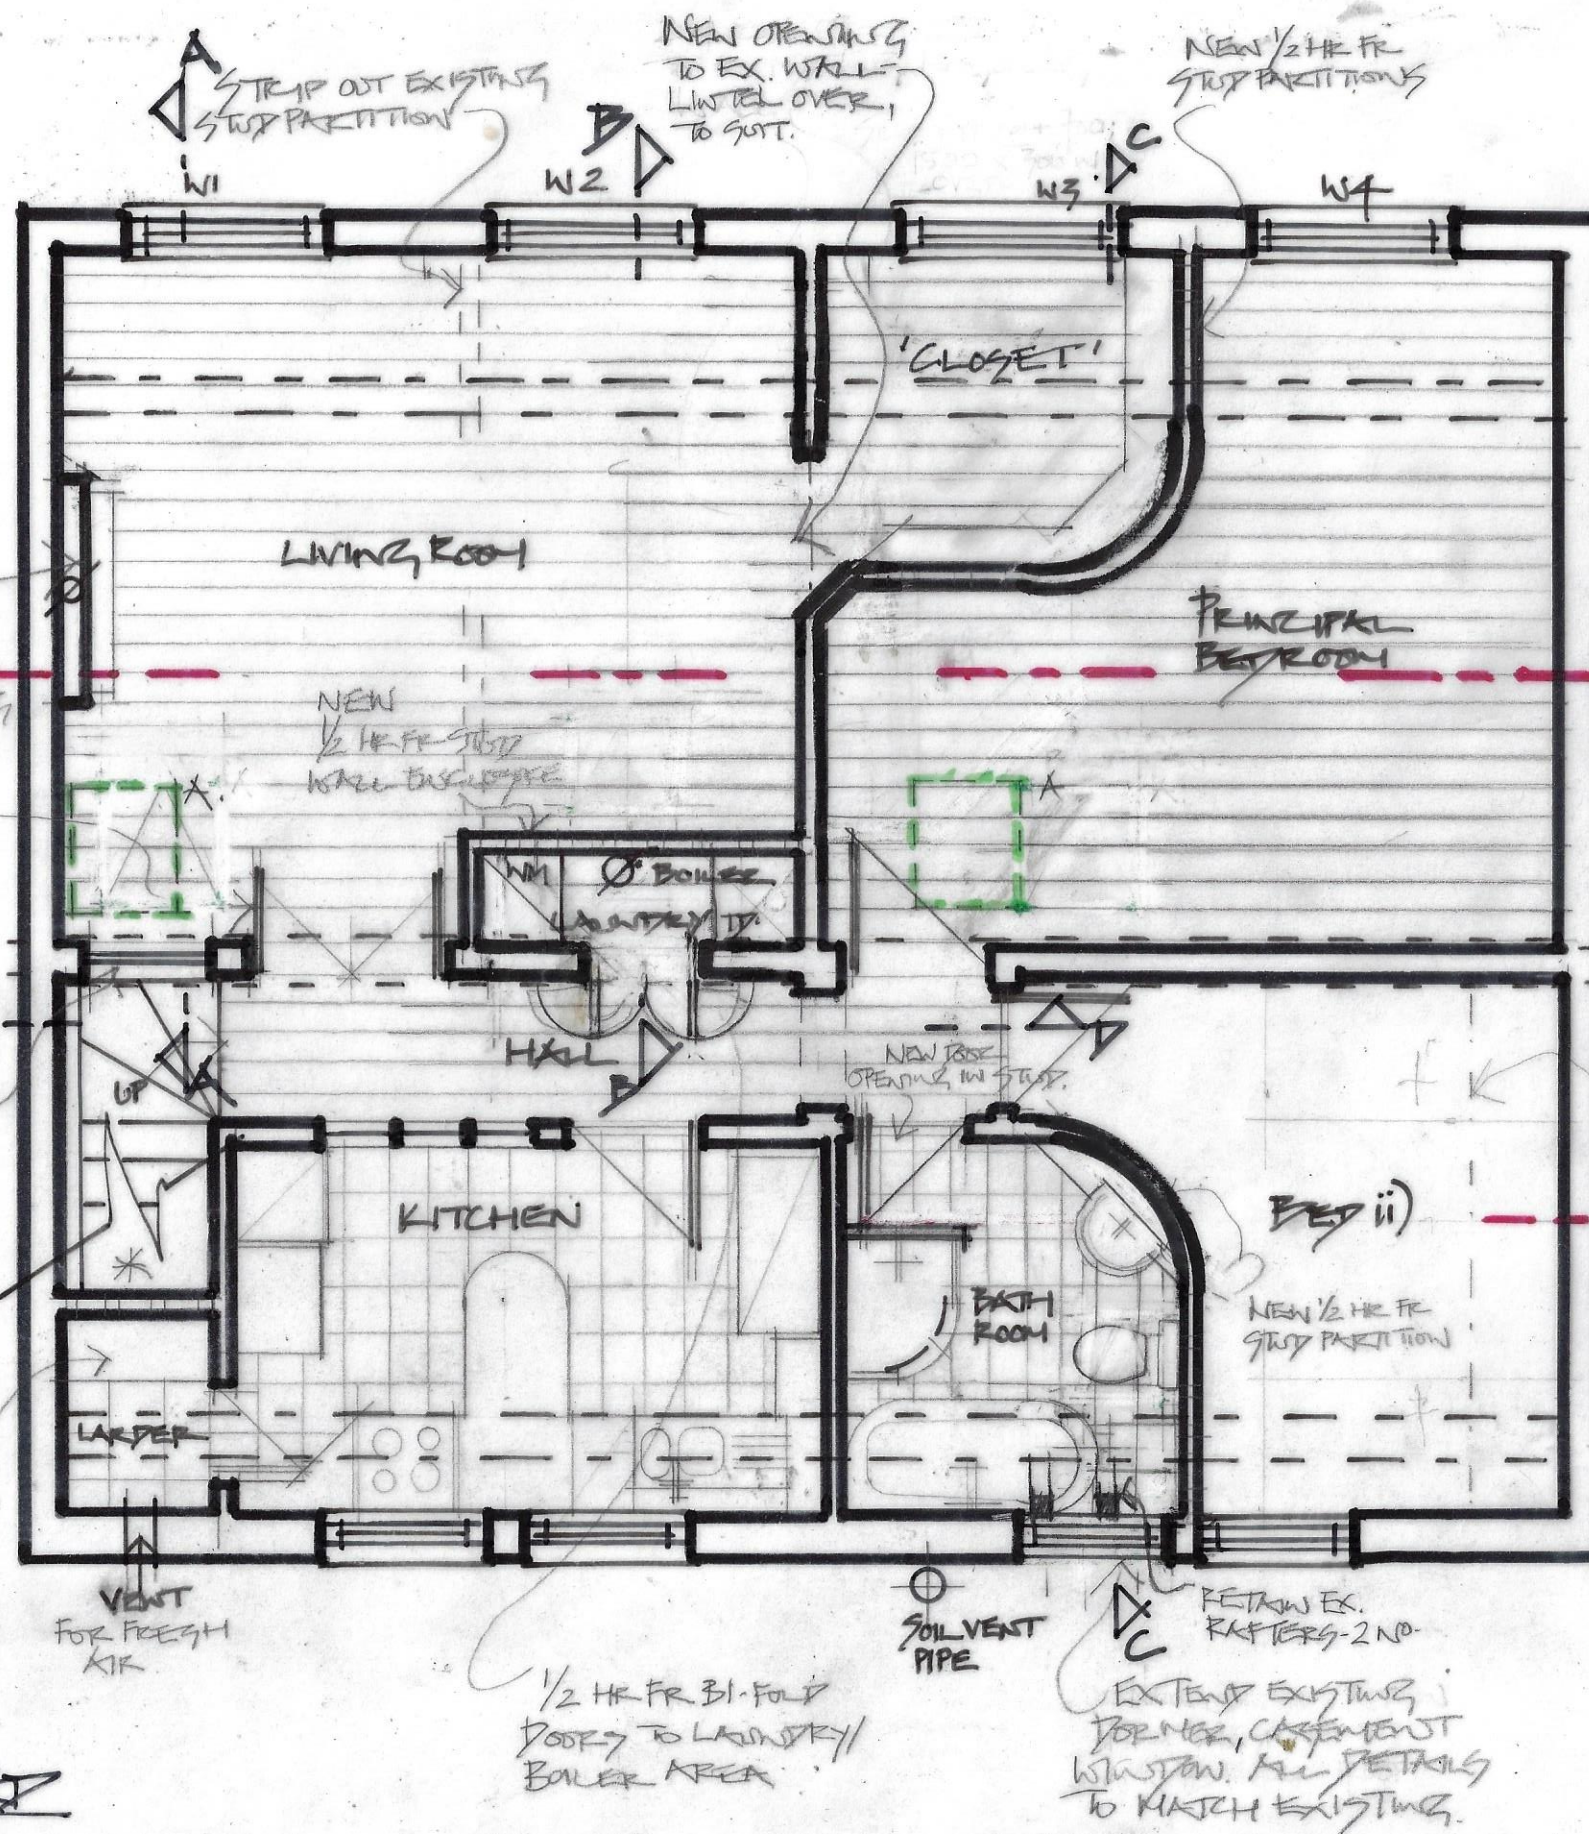

ALL STRUCTURAL ALTERATIONS
TO STRUCTURAL ENGINEER'S
SPEC. & DETAILS.
SEE SEPARATE DRAWINGS

KEY

ENGINEERED TIMBER
FLOORING OVER EXISTING
FLOORBOARDS. HERRINGBONE
PATTERN, WARM OAK COLOUR.
EX. CHIPBOARD FLOOR ONLY TO
PRINCIPAL BEDRM - TO REMAIN. NEW
TIMBER / CARPET OVER.

TO KITCHEN & BATHROOM -
LAY SHEET VINYL.

EXISTING CARPET TO REMAIN TO
BED ii).

LINE OF APEX TO CEILING
OVER.

REMOVE EXISTING
WARDROBES;
RETAIN HIGH LEVEL
CLOSET.

POSITION OF
CONSERVATION
SKYLIGHTS
OVER.
SEE SET. DRG FOR DETAILS.

REVISIONS:

A. JAN. 2023 OMIT ROOFLIGHTS 'B' & 'C'
NO WORK TO HISTORIC STRUCT. WALL.
B. NEW OPENING TO FREEZE BLOCK WALL. 8.3.23
QUADRANT STUD TO CLOSET & BATHROOM.

CLIENT:
MR. & MRS A.G. BIELECKI

PROJECT: LONDON NO 5 JG, FLAT C,
32-34 HIGHGATE HIGH ST.

TITLE:
PROPOSED LAYOUT PLAN

DATE: AUG. 2022 SCALE: 1 : 50 @ A3

PROJECT No. A31 DRAWING No. 02 revision. C

The Contractor is to check all dimensions on site and report
any queries or variations. Do not scale from this drawing.
The drawing is copyright.

PROPOSED
PLAN

* READ IN CONJUNCTION
WITH CARE STRUCT. ENGINEER'S
REPORT

SEE DRG. NO.
FOR SECTIONS A-D

REVISIONS CONTD...
C. 25.3.23 ADD RAFTERS TO PORNER. REVISE
ROOF LIGHT POSITIONS. OPENING TO 'CLOSET'
IN EXISTING WALL.